



CITY OF CAMBRIDGE
INTEROFFICE CORRESPONDENCE

To Mr. Paul Healy, City Clerk
From Mr. George Teso, Traffic Director
Subject

Date June 18, 1974

Reference

Dear Mr. Healy:

I have reviewed the proposed revisions to an existing driveway at 6 Ellery Street and find that this revision is necessary to service the proposed parking lot. This lot could not function properly without this revision.

This revision should be approved providing the parking lot and driveway conform to the City of Cambridge's Zoning Ordinances.


Very truly yours,

A handwritten signature in cursive script, appearing to read "George Teso".


George Teso
Traffic Director

Enc.


GT:rd

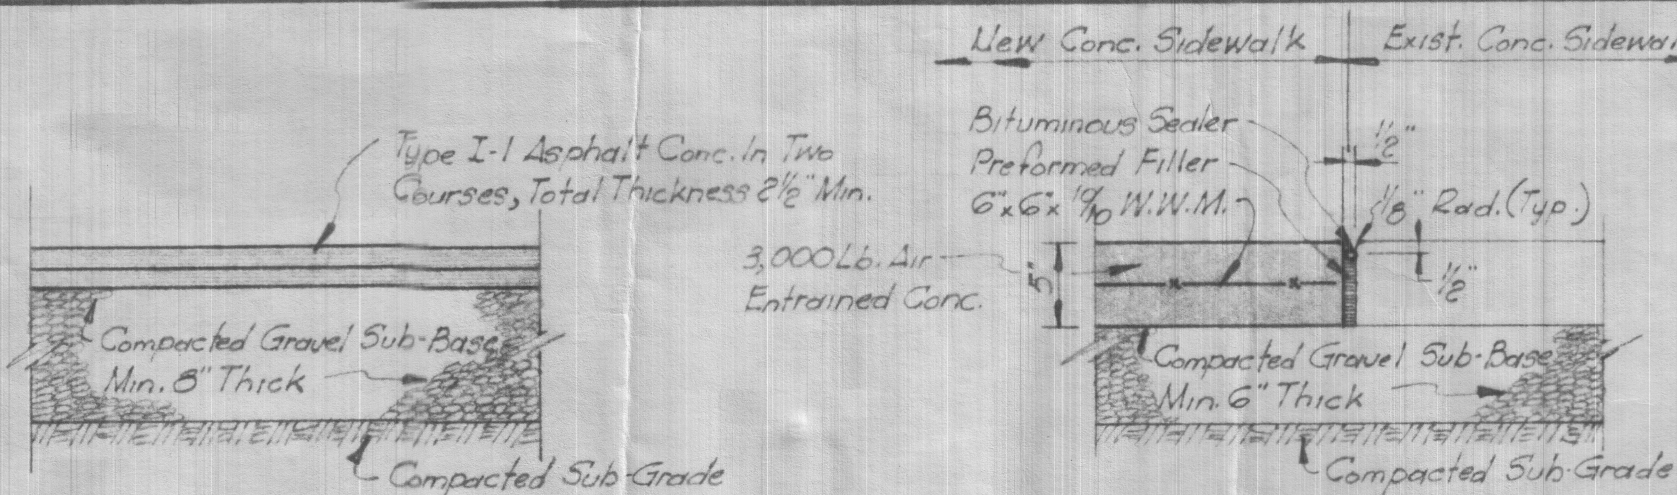


BIT. CONCRETE PAVING DETAIL
1/4"=1'-0"

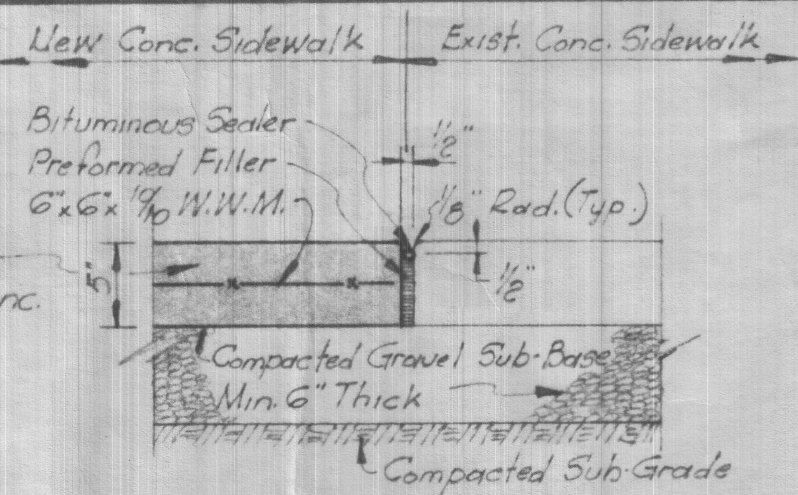


SIDEWALK EXPANSION JOINT
1/4"=1'-0"

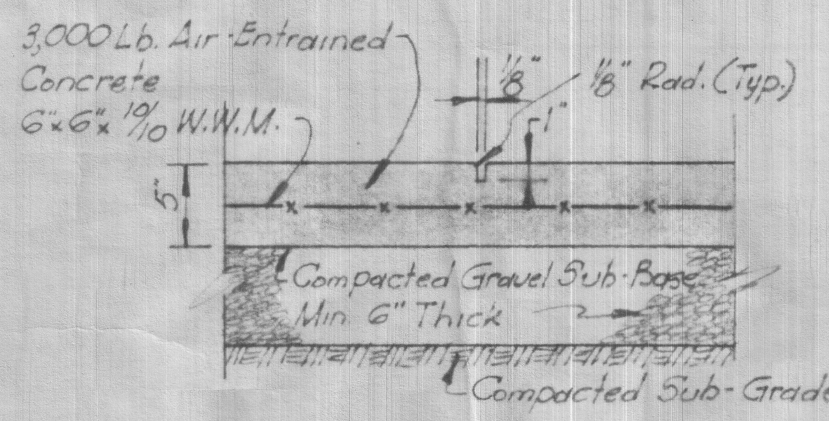

SIDEWALK CONTROL JOINT
1/4"=1'-0"

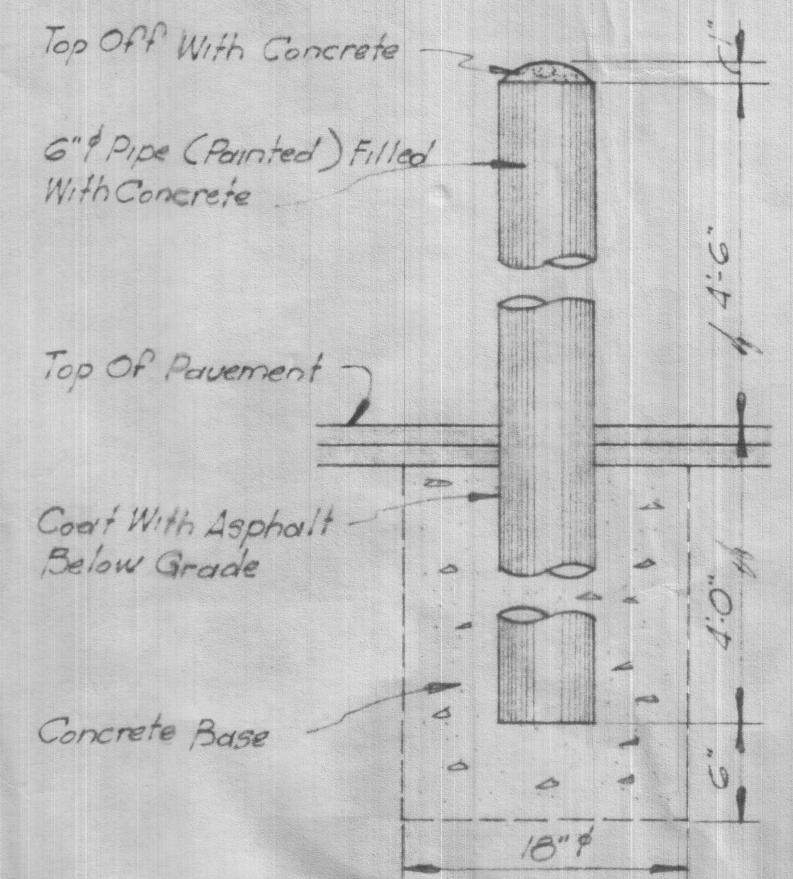


GUARD POST DETAIL (2 REQ'D)
1/4"=1'-0"

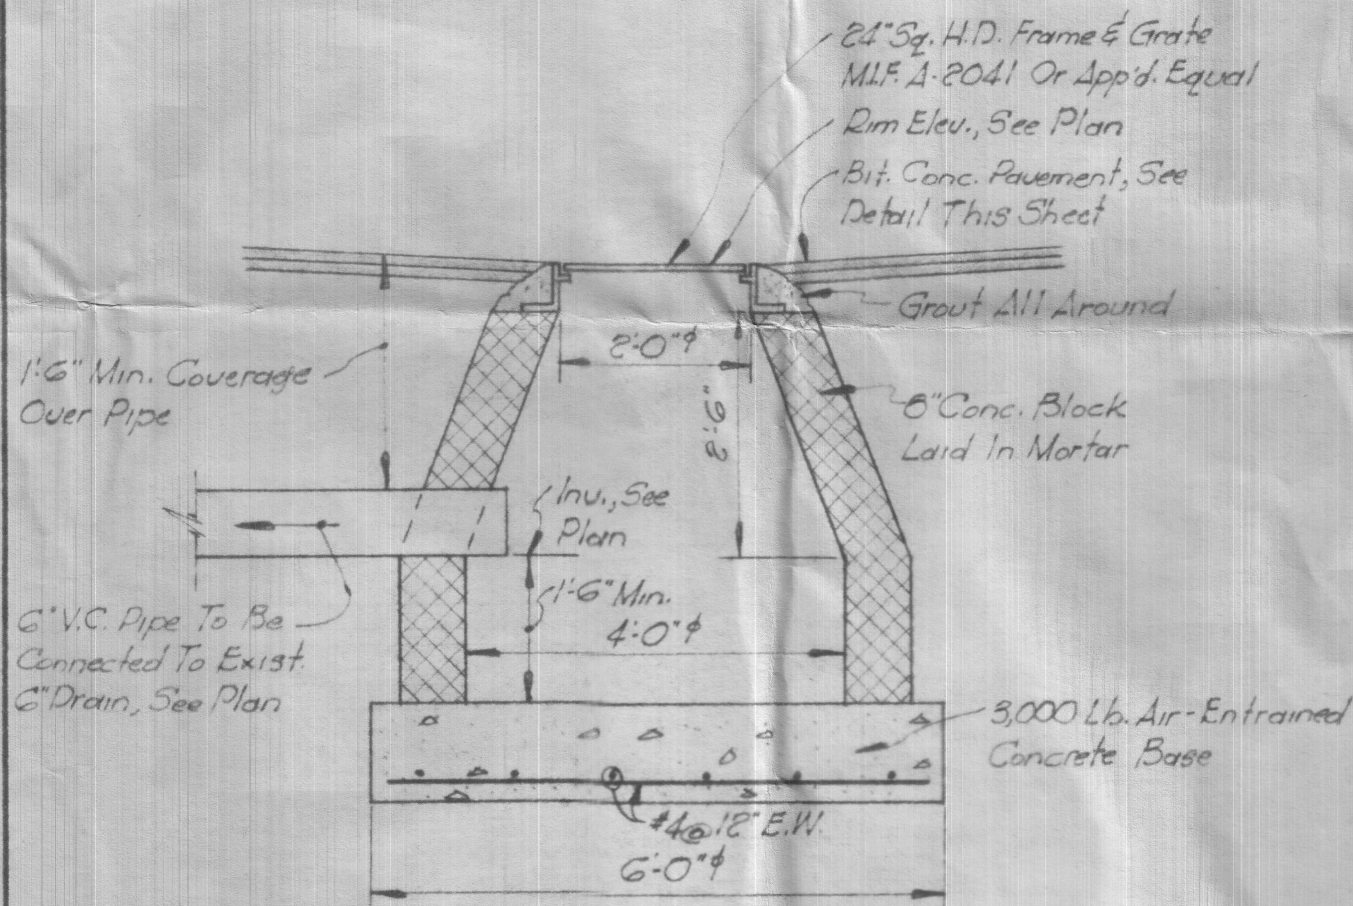


CATCH BASIN DETAIL
1/8"=1'-0"

GENERAL NOTES:


- Contractor Shall Repair Any Damage To Adjacent Property Incurred Due To Work Under This Contract.
- Contractor Shall Fill Existing Celler Hole, Left By Demolition Of Existing Structure, With Compacted Gravel Fill.
- Existing Grades Shown On Plan Are Shown Thus *52.1 Proposed Grades Shown On Plan Are Shown Thus *52.1
- All Existing Trees On Site To Remain

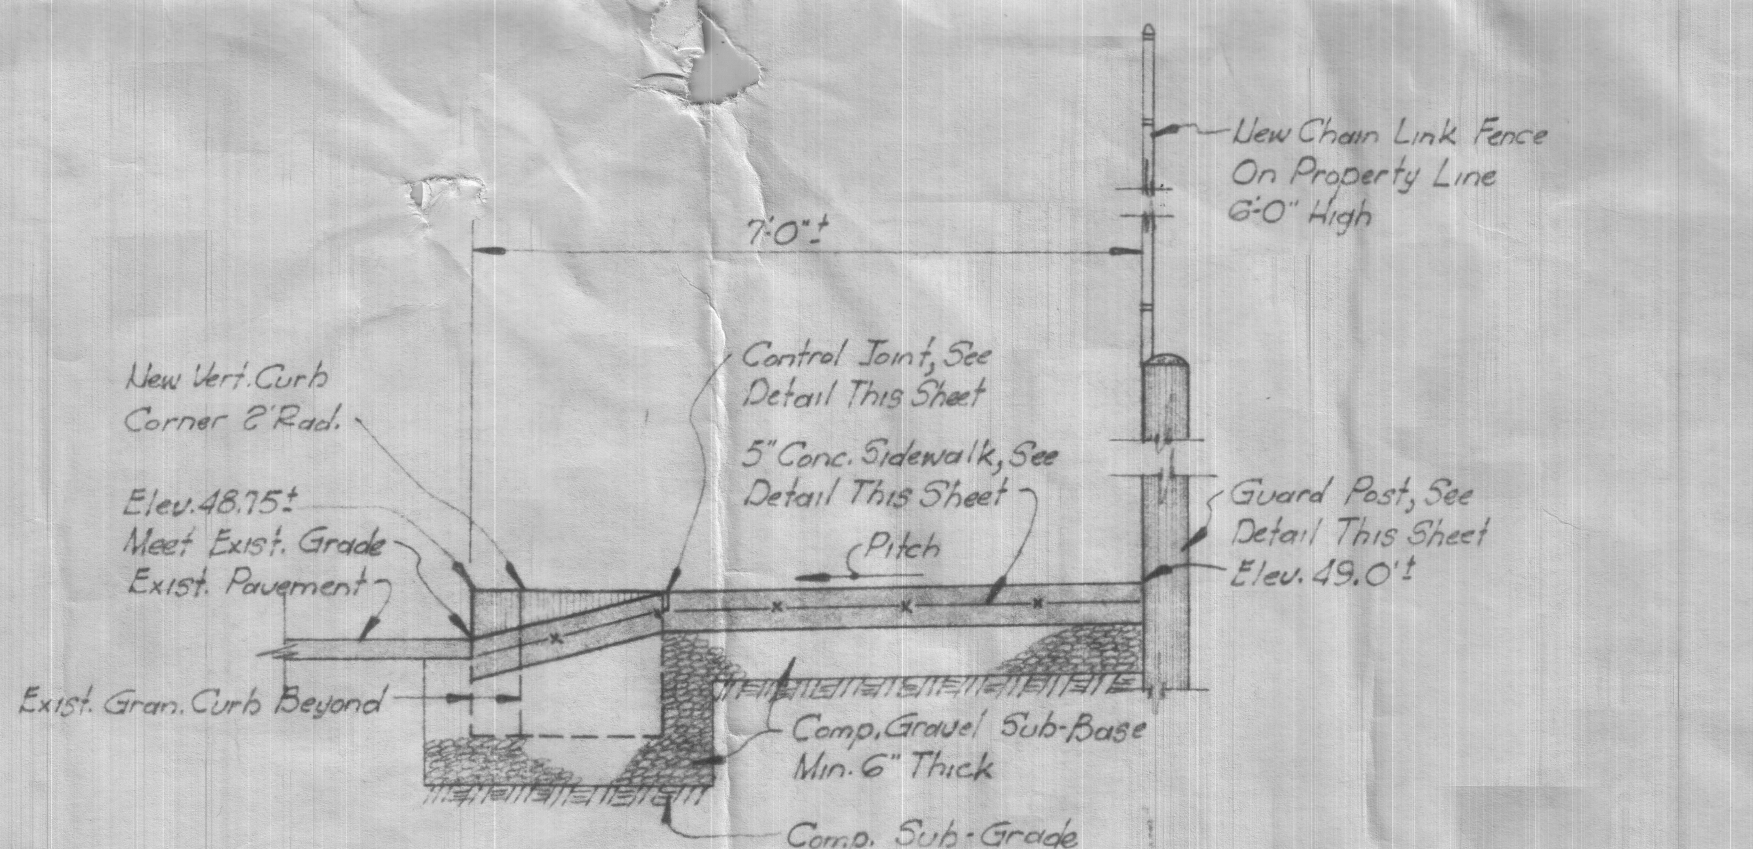

SECTION A
1/8"=1'-0"

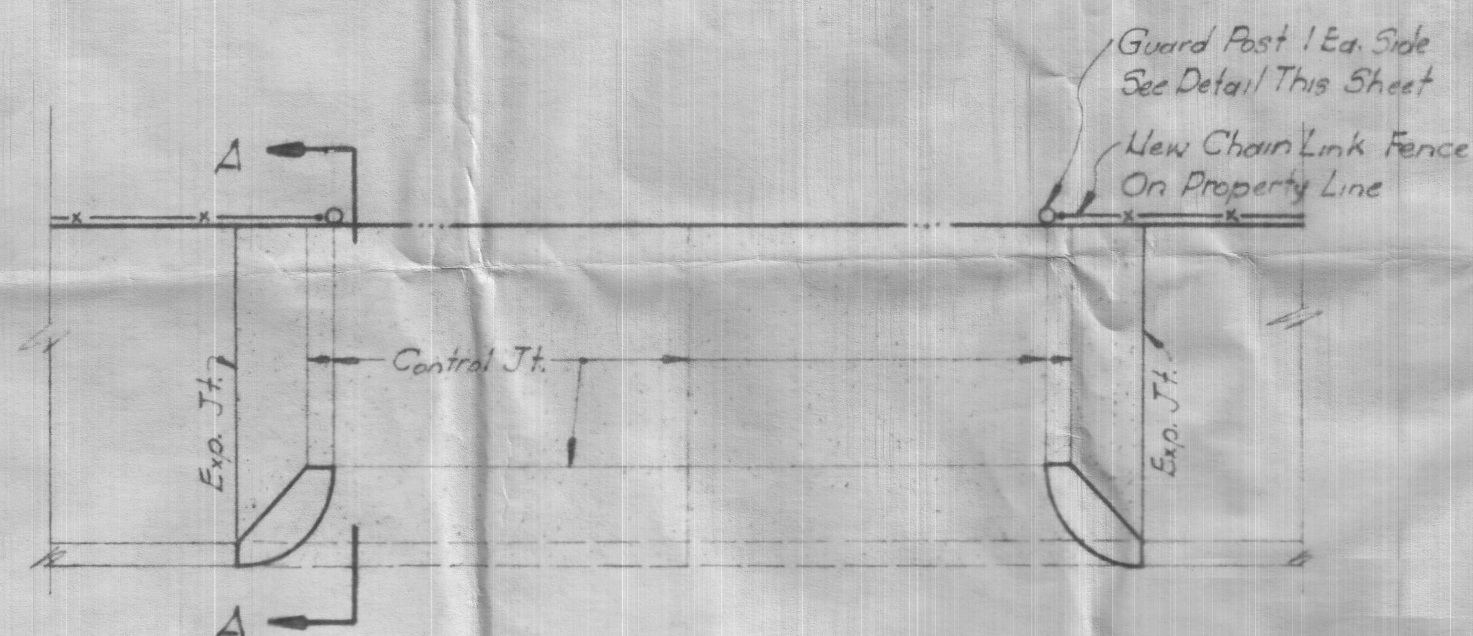


DETAIL 1
1/8"=1'-0"

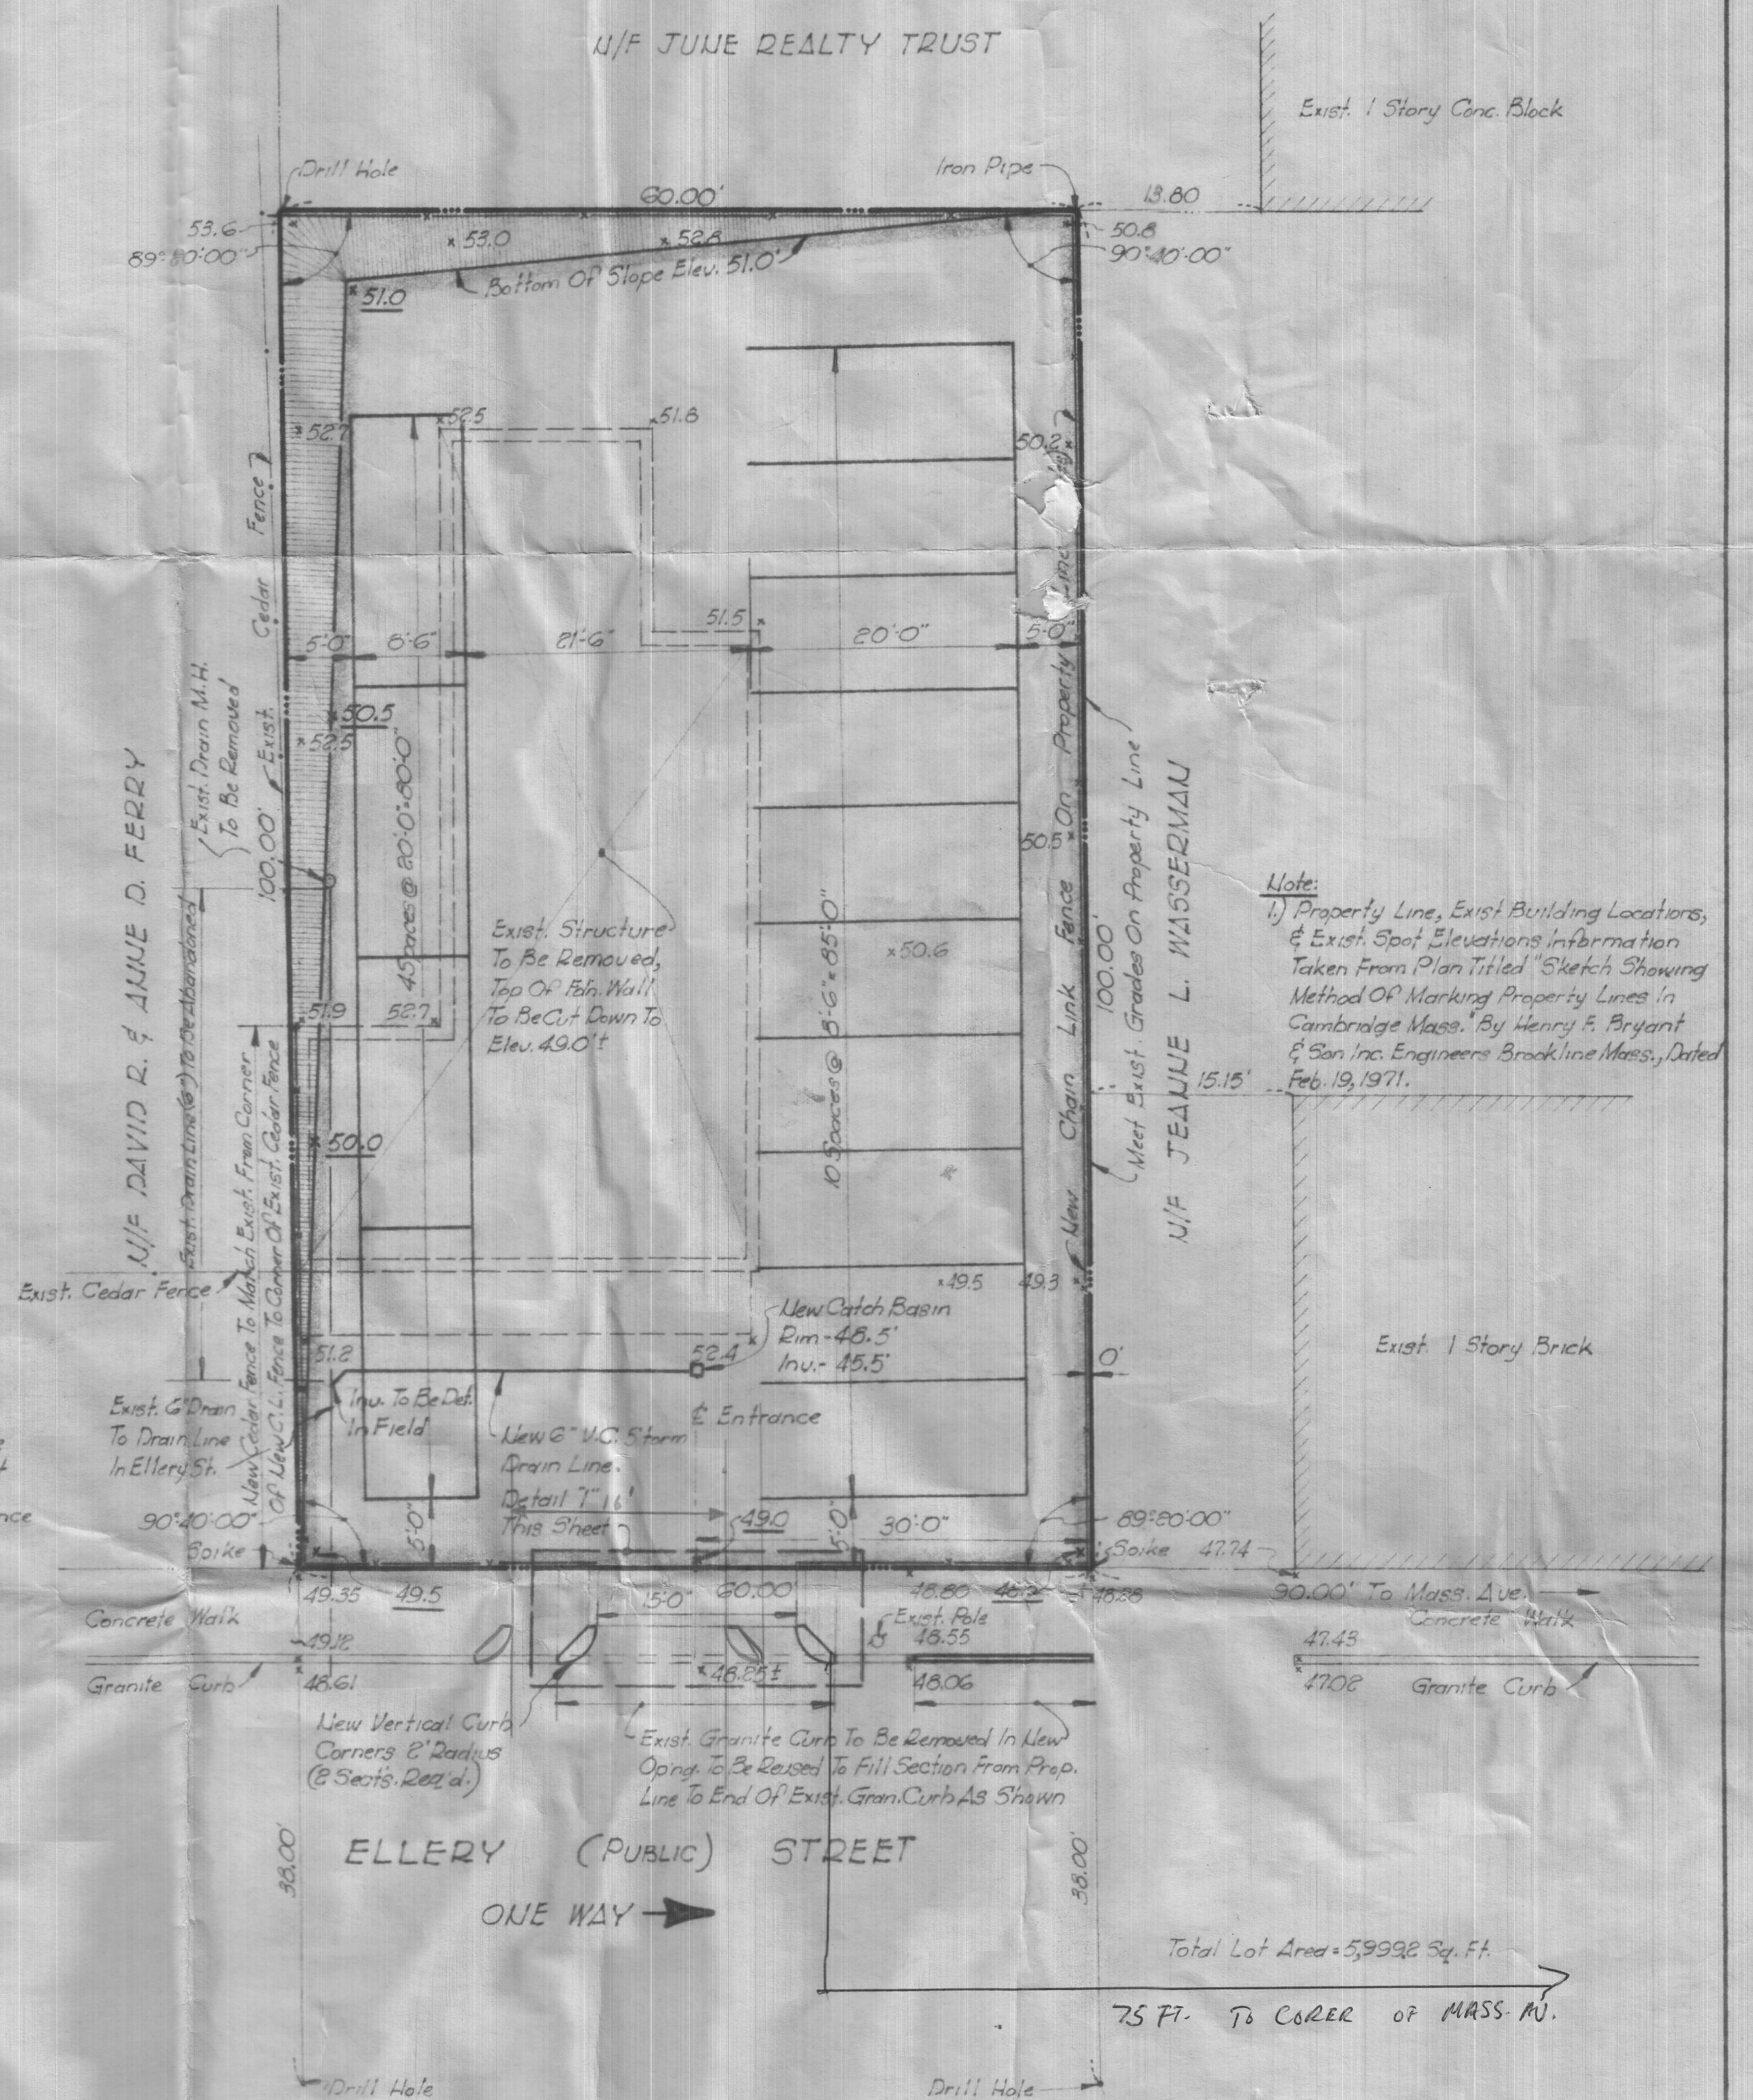

SITE PLAN
1"=1'-0"

NO	REVISION DESCRIPTION	DATE	BY

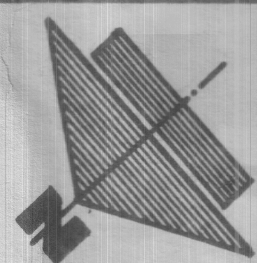

PARKING AREA
PUTNAM CIRCLE ASSOCIATES, CAMBRIDGE, MASSACHUSETTS
SYMMES MAINI & MCKEE INC.
ARCHITECTS — ENGINEERS
TWO TROWBRIDGE STREET CAMBRIDGE, MASSACHUSETTS

SITE PLAN & DETAILS
SIX ELLERY STREET, CAMBRIDGE, MASSACHUSETTS
SCALE NOTED DATE 3-8-74 DR. BY GIL CK. BY E.A.W. JOB # 7410

1 OF 1

APR 23 1974

City of Cambridge

In City Council,

June 19, 1974

ORDERED:-

That the Commissioner of Public Works be authorized to construct driveways over sidewalks in front of estates upon the streets as hereinafter named, the expense thereof to be charged to the appropriation for Public Works Department, Paving (Edgestones and Sidewalks.) The entire cost of material and labor furnished to be repaid to the City by the owners of the abutting estates.

Thomas Dupree

14 Putnam Avenue

Thomas Dupree

6 Ellery Street.

In City Council June 19, 1974.

Adopted by the affirmative vote of 8 members.

Attest:- Paul E. Healy, City Clerk.

A true copy.

ATTEST:- *Paul E. Healy.*

Cambridge, June 18 19 74

To the Honorable, the City Council of the
City of Cambridge:

The undersigned respectfully pray that a driveway for commercial use may be constructed and agrees to deposit with the City Treasurer the sum of seventy five (\$75.00) dollars, subject to the following conditions, to wit: In case the amount so deposited is in excess of the cost of the driveway, the difference shall be refunded by the City Treasurer, but in case the cost of the driveway exceeds that deposit, said deposit shall be applied as a credit to the bill and the balance shall be paid to the City Treasurer within thirty days from the receipt of the bill.

Location of proposed driveway 6 Ellery Street

Owner or Owners Name Thomas Dupree

Address 1010 Memorial Drive

Cambridge, MA 02138

Telephone Number 868-1010

BILL OR REFUND TO:

Contractor: John B. Deary, Inc.
1874 Centre Street
West Roxbury, MA 02132


*approved by J. Bonway
subject to variance 6-18-74*

PETITION

of Thomas Dupree

for Driveway at premises**No.** 6 Ellery St. June 19, 1974 **19**

Location of driveway approved by

 
.....
Traffic Director**In City Council,****19****Referred to the Committee on Roads and
Bridges**

Attest

**City Clerk**