

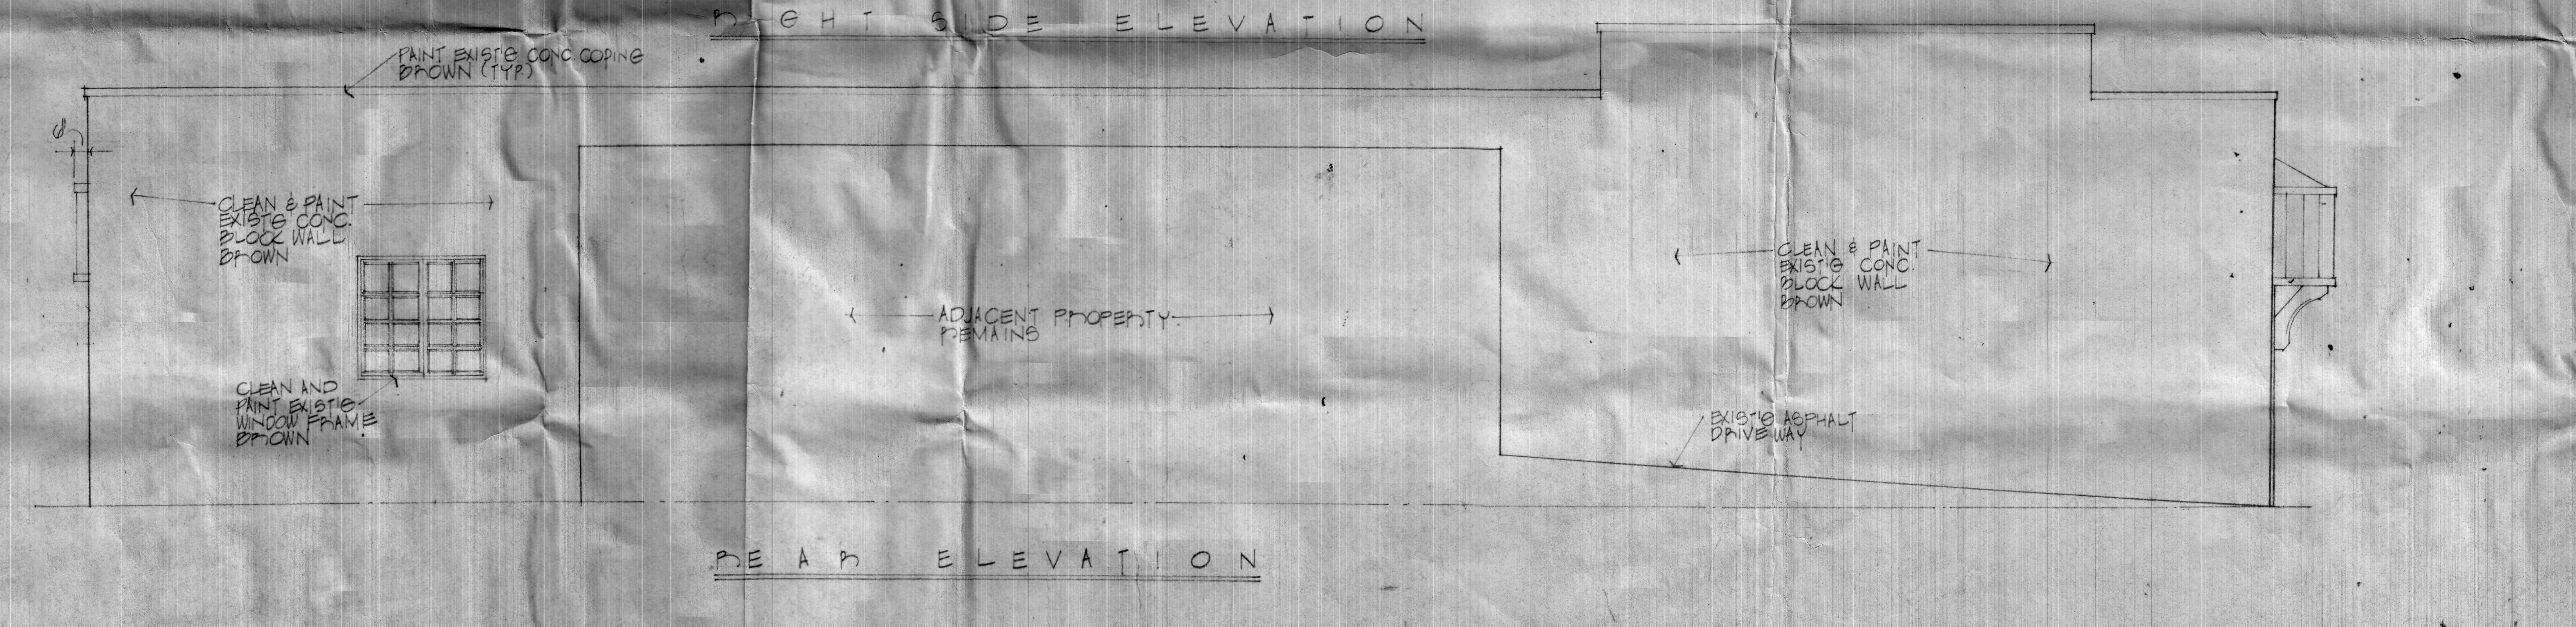
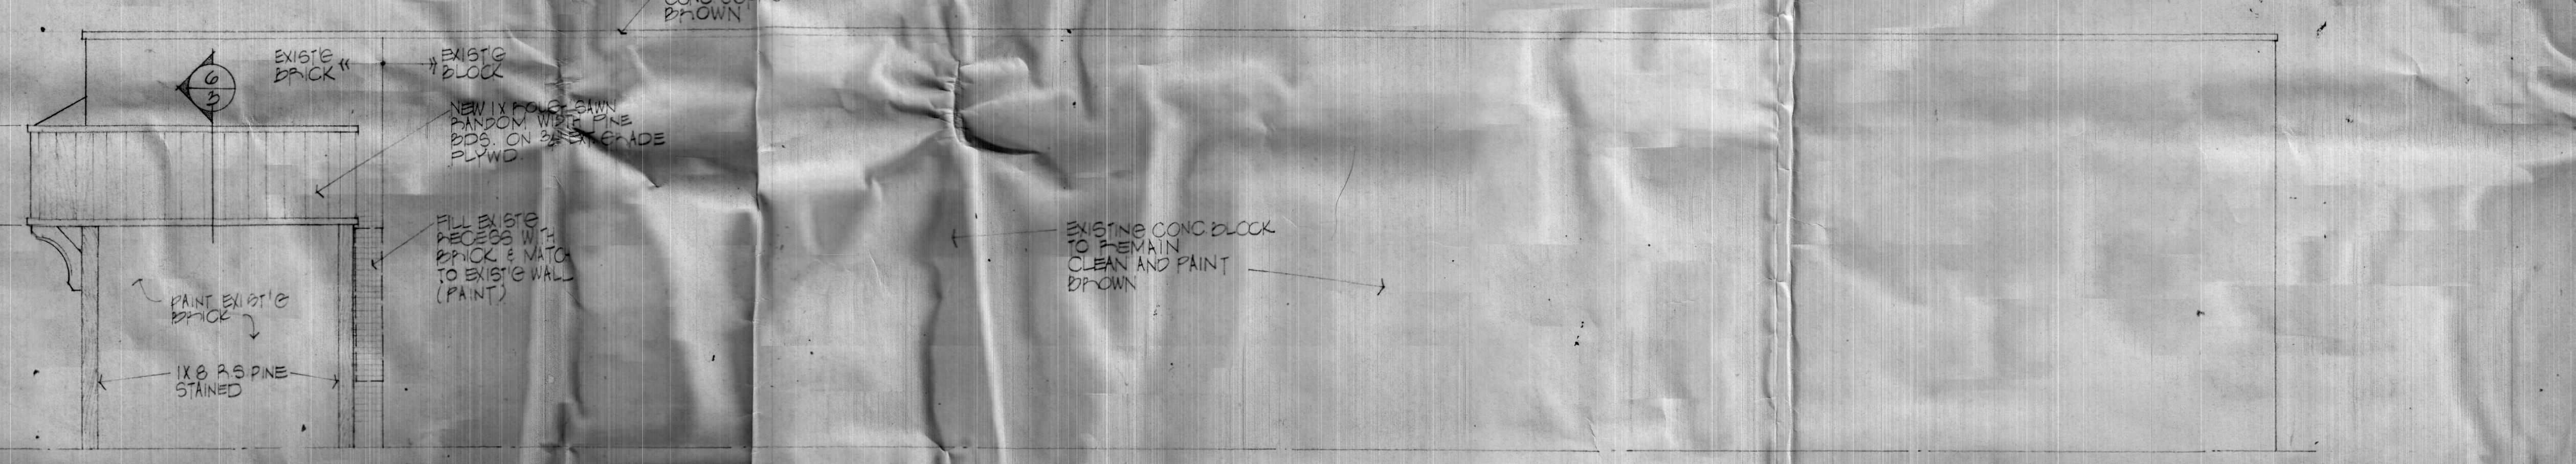
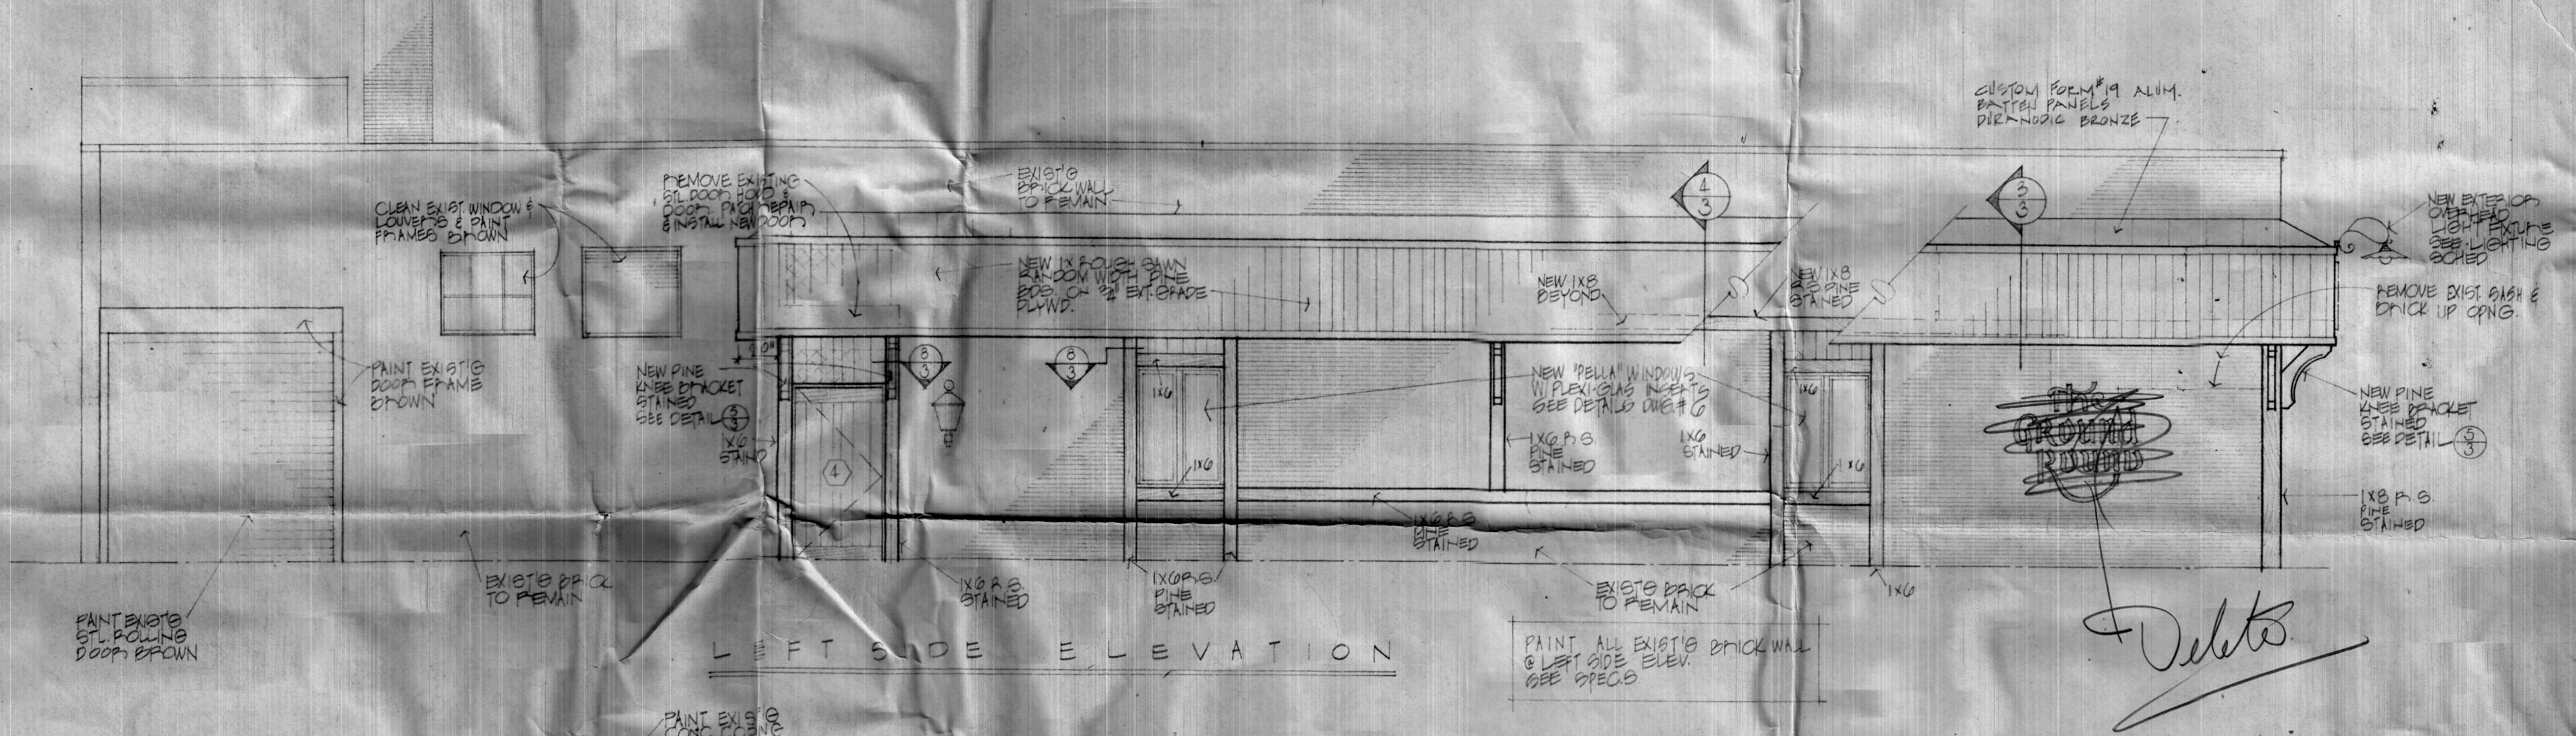
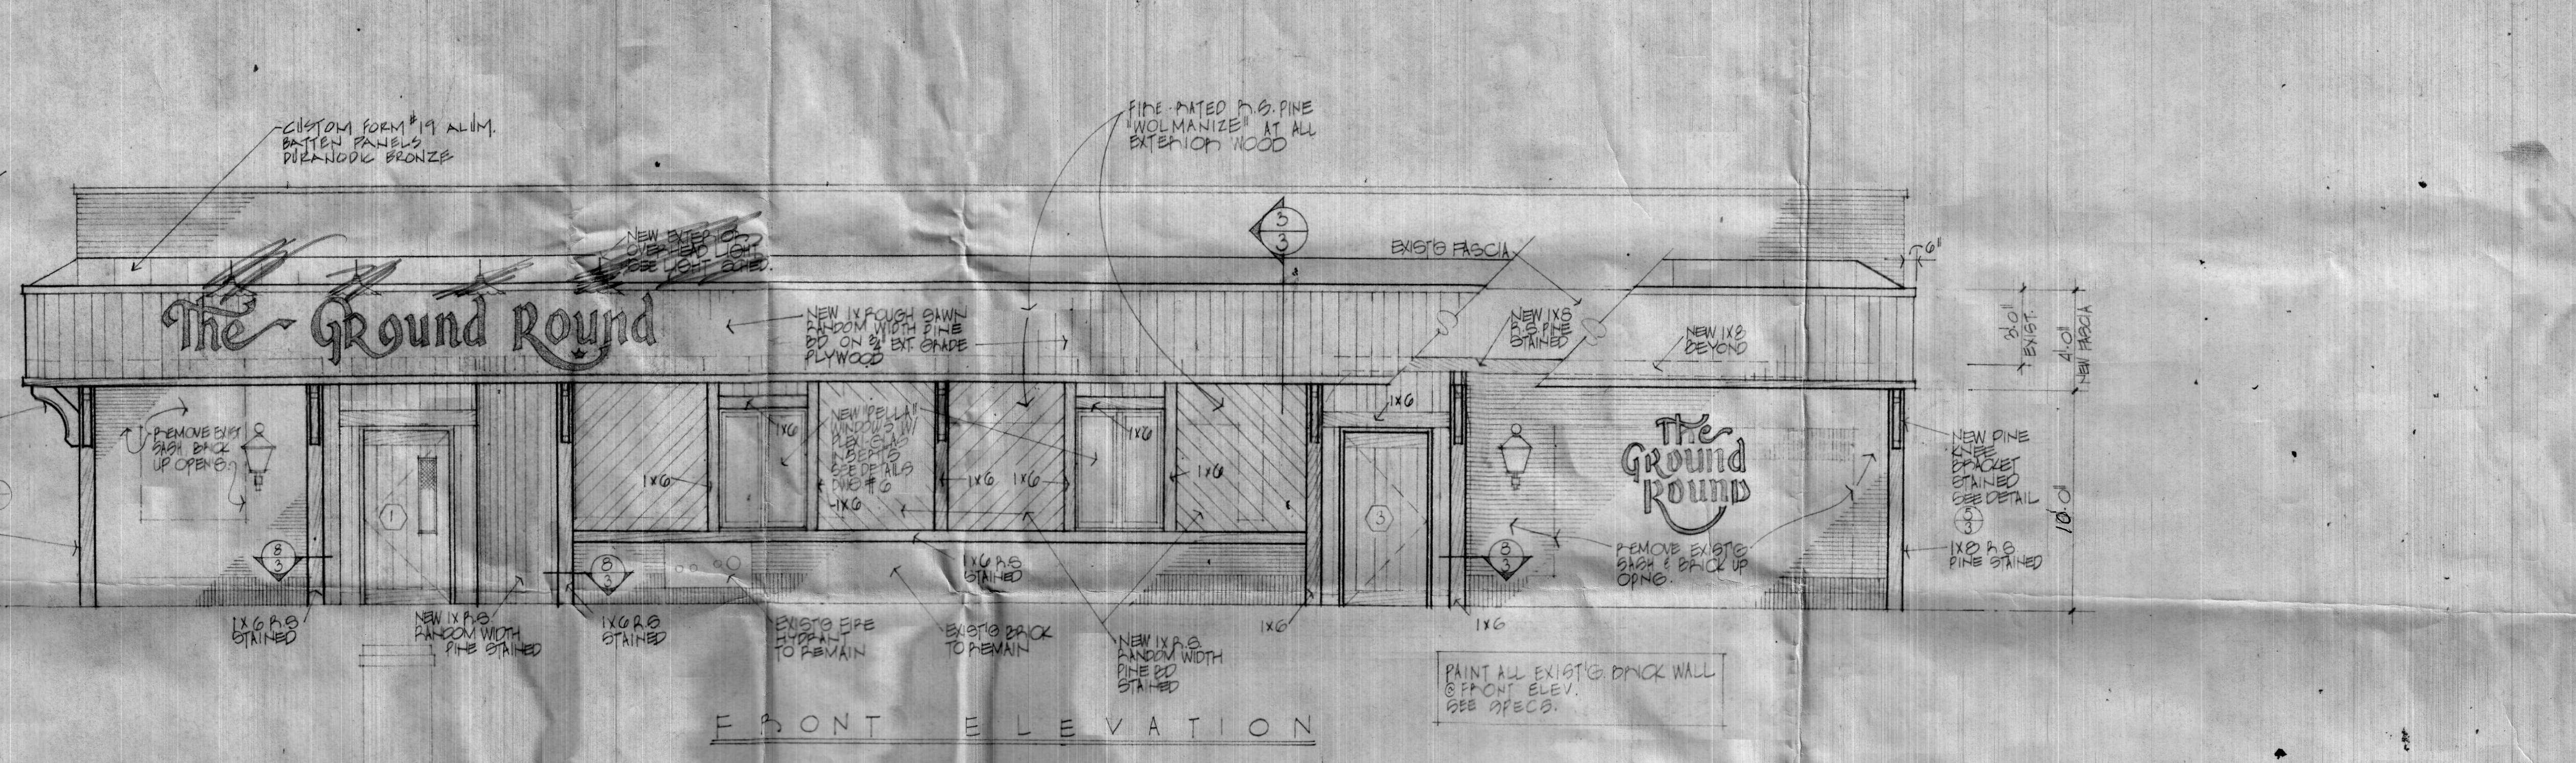
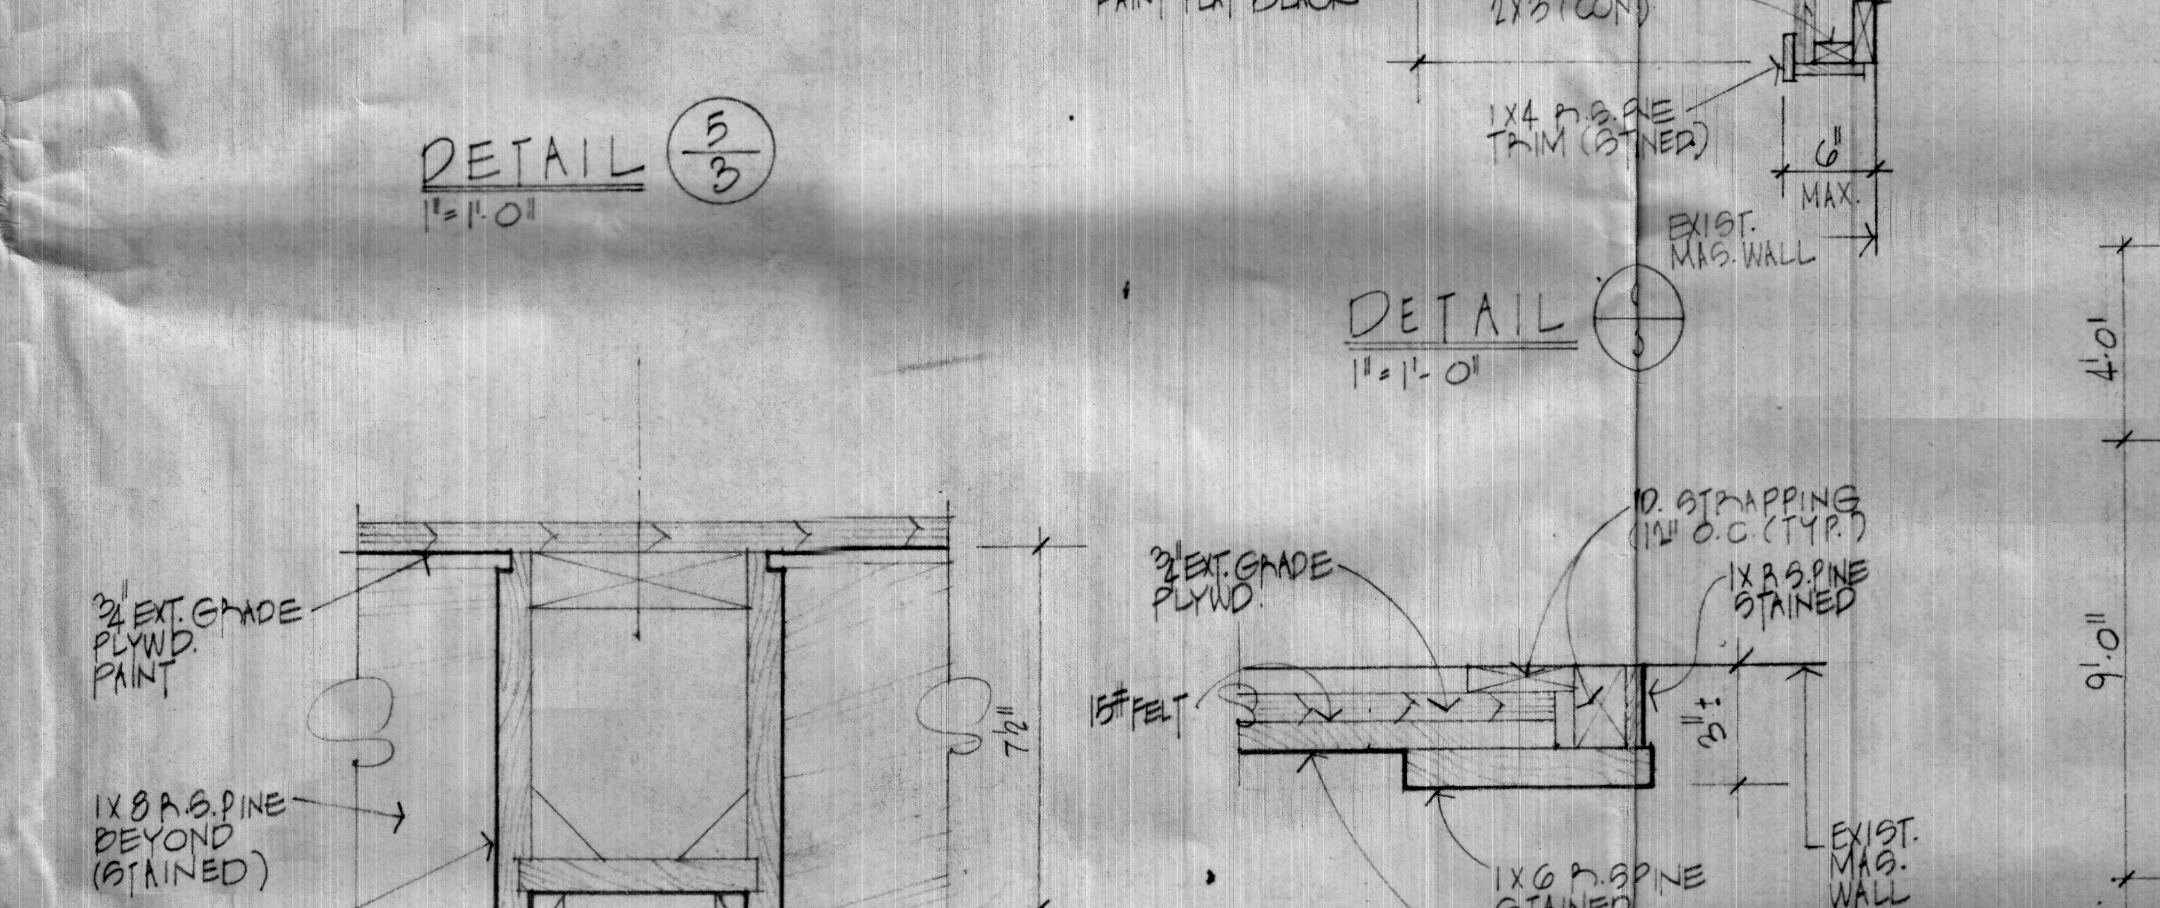


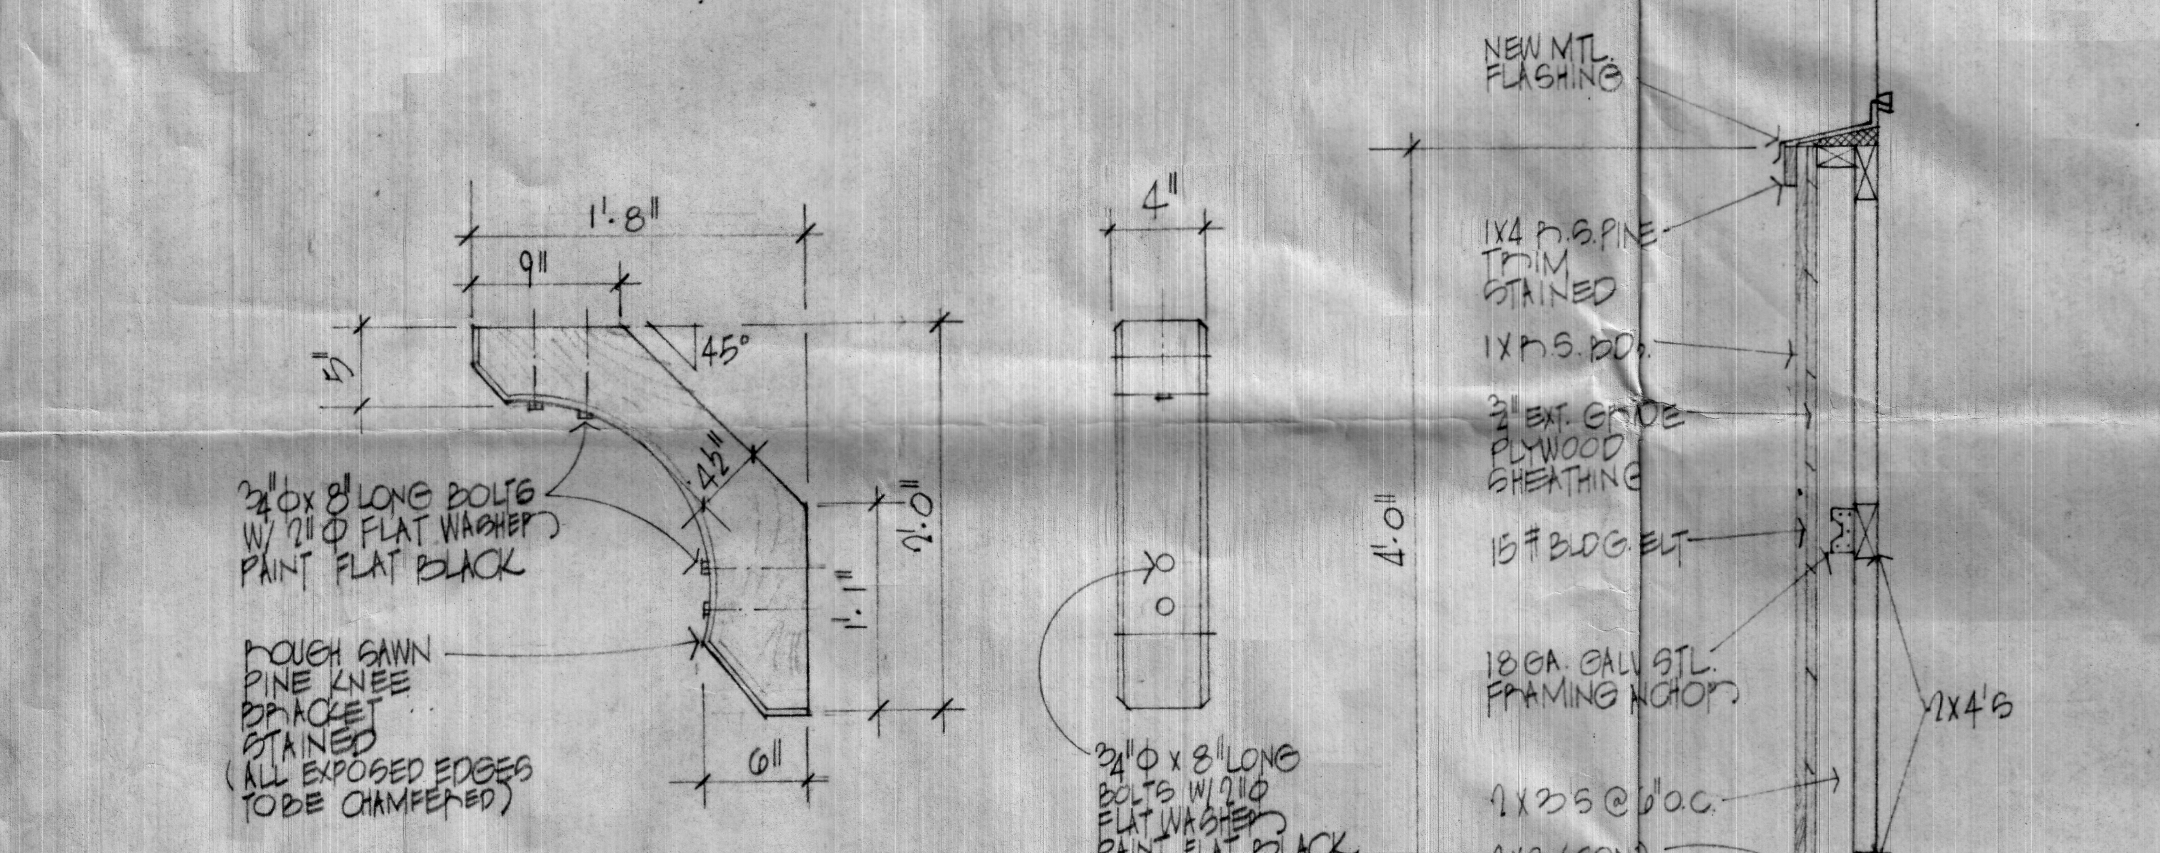

DATE	
REVISIONS	
J. GLENN HUGHES ASSOCIATES ARCHITECT 77 EAST MAIN STREET NORTON, MASS. 02766	
MASS.	
CAMBRIDGE	
the Ground Round	
EXTERIOR ELEVATIONS	
SCALE AS NOTED	DATE 6-1-77
COMM NO 76266-4	DRAWN BY TOH
DRAWING NO. 3	

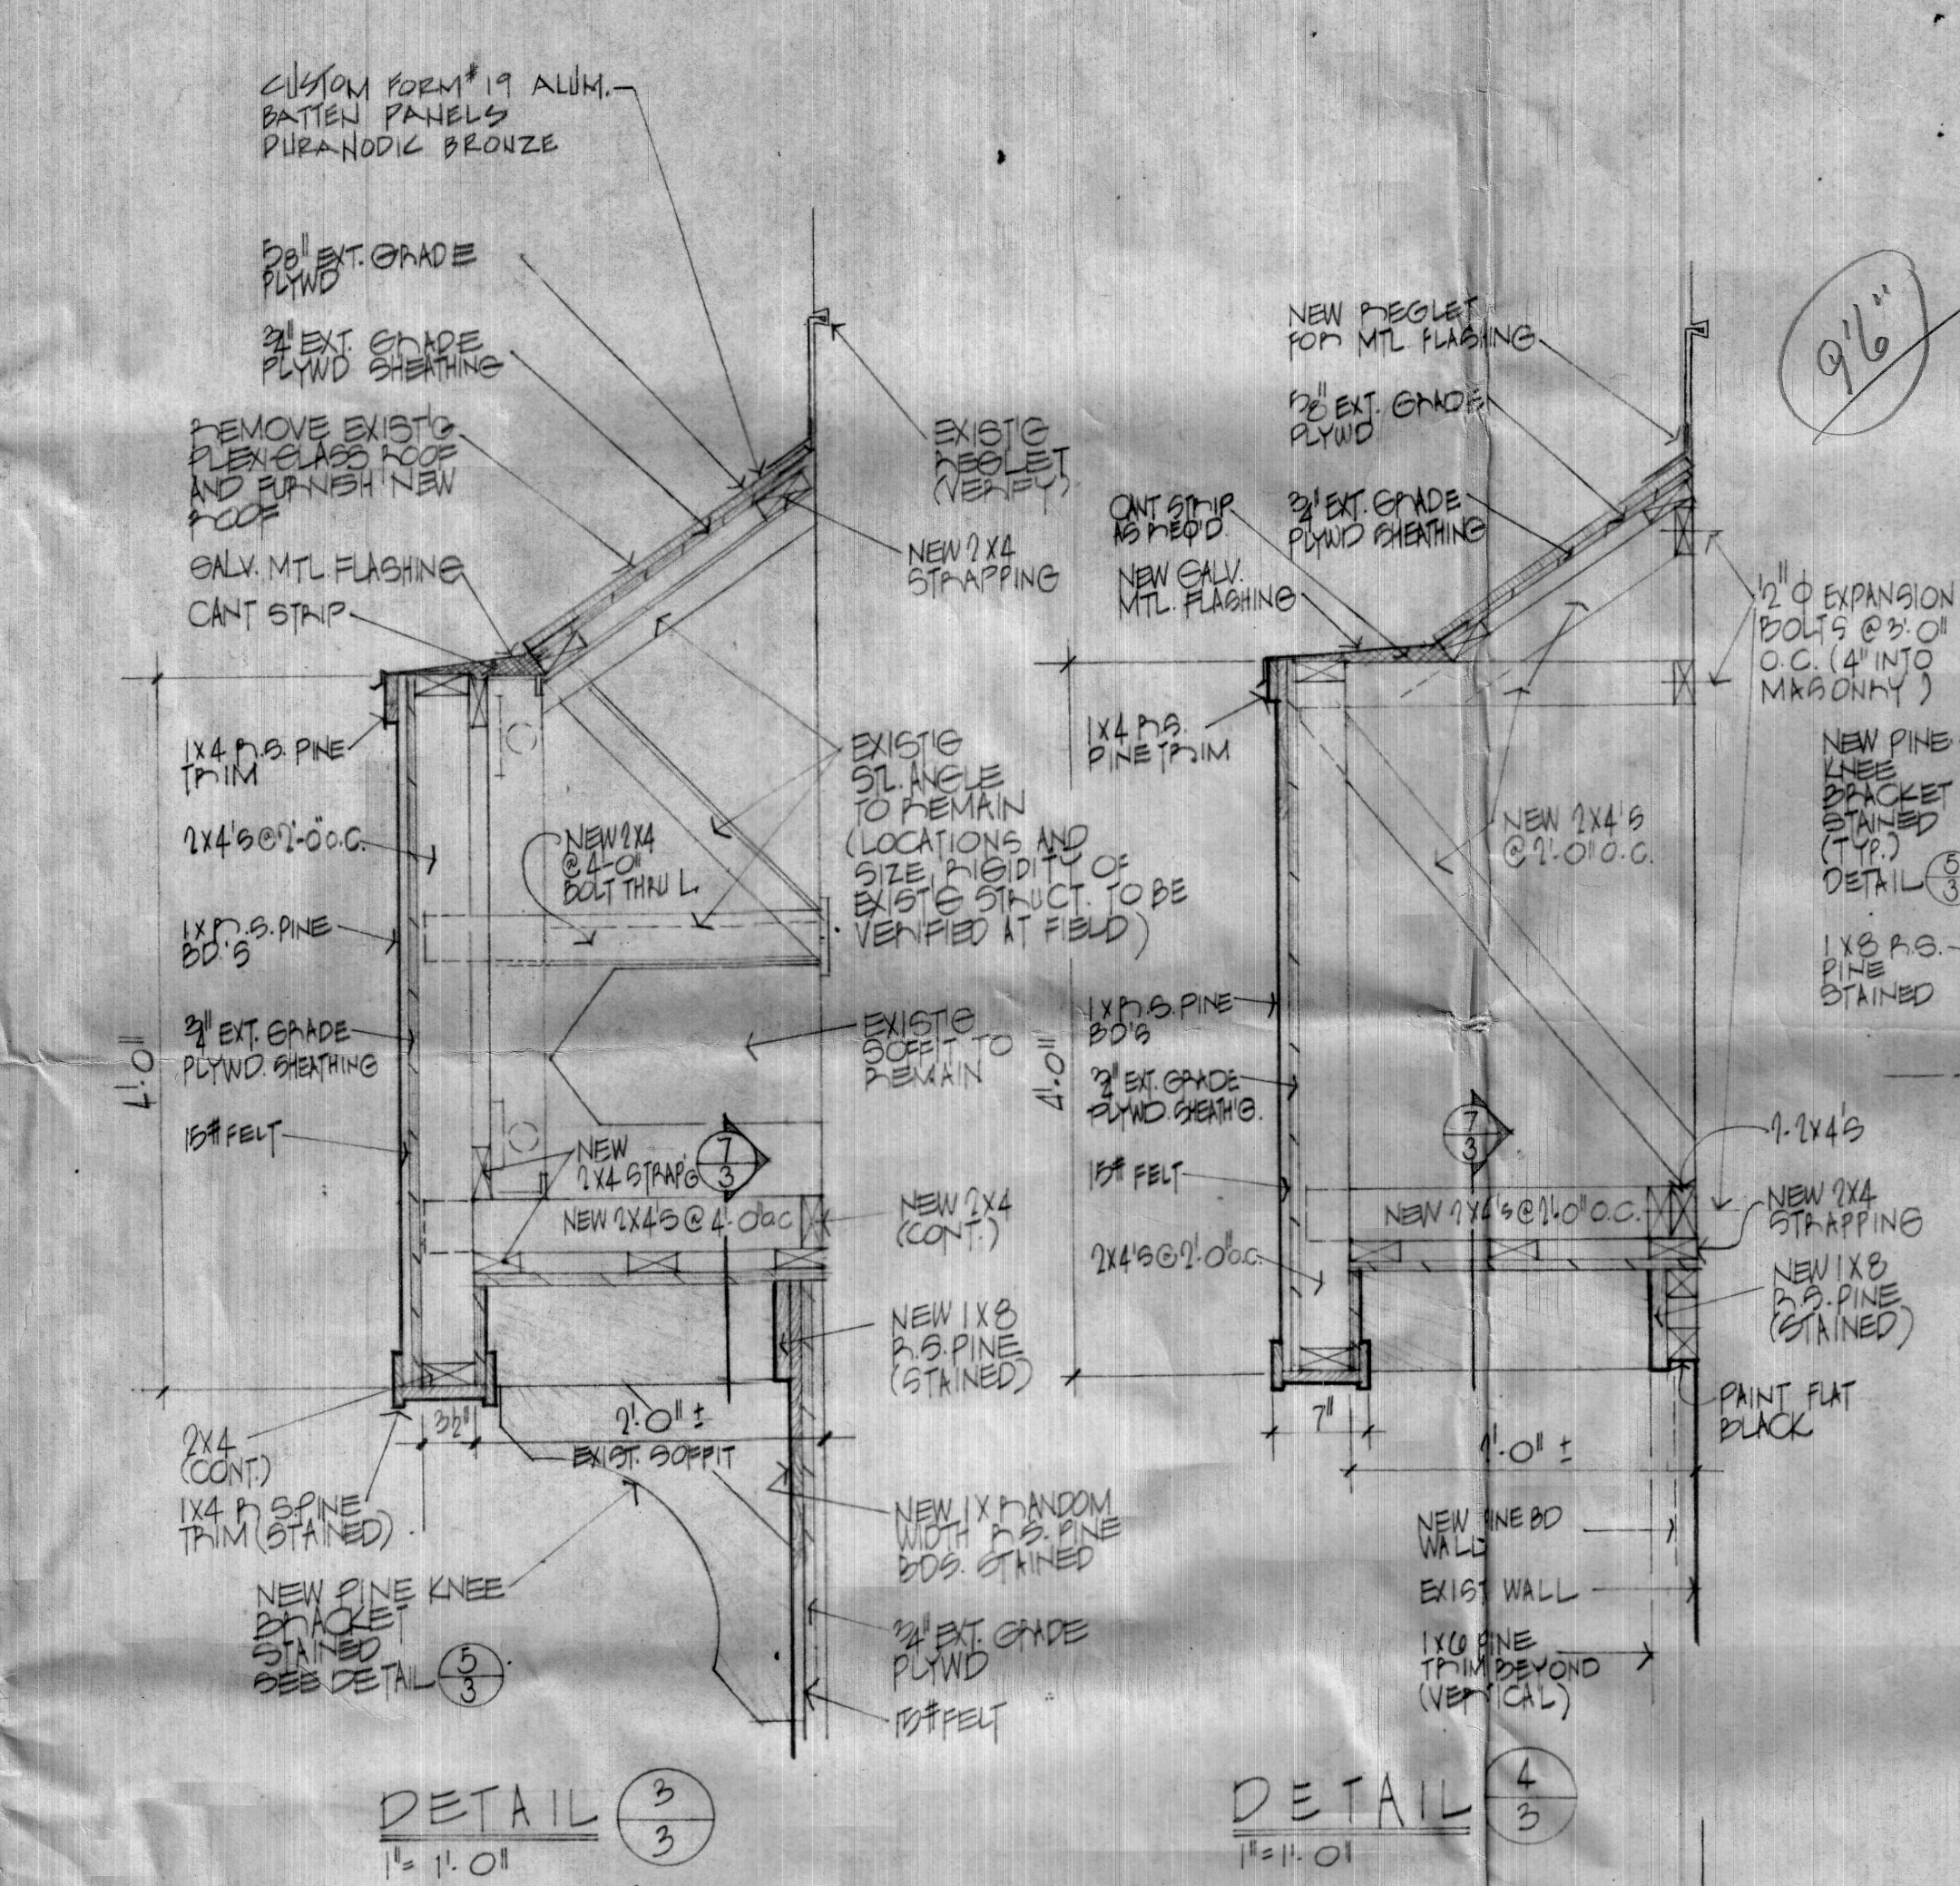

City of Cambridge

IN CITY COUNCIL

November 7, 1977

ORDERED:


That, in accordance with the provisions of an ordinance relative to placing and maintaining signs, the Commissioner of Public Works be and hereby is authorized to grant a permit to Howard Johnson Co. for the erection of a sign at 1712 Massachusetts Avenue, Cambridge.

Provided that, before erecting the above named sign, the petitioner shall obtain a permit from the Building Department and file with the City Clerk a satisfactory bond in the sum of Four Thousand Dollars (\$4,000) conditioned to save harmless the City of Cambridge from all claims for damages arising from the construction, maintenance and use of said sign.

In City Council November 7, 1977
Adopted by the affirmative vote of 8 members.
Attest: Paul E. Healy, City Clerk

A true copy,

ATTEST:

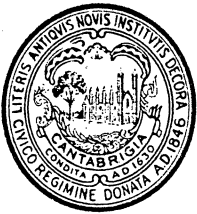

CITY OF CAMBRIDGE

CITY HALL, CAMBRIDGE, MASSACHUSETTS 02139 • (617) 876-6800

BUILDING DEPARTMENT

CHARLES F. SFRAGUE

SUPT. OF BUILDINGS AND
INSPECTOR OF BUILDINGS

To Whom It May Concern:

As ~~an abutter~~ ^{owner} of property at 1712 Mass. Ave.

Cambridge, Massachusetts, I do hereby declare my disapproval _____

approval ✓ of the installment of,

Canopy over the sidewalk entrance: _____

Awnings over the windows: _____

Projecting ~~sign~~: Belt Sign 2'6" over sidewalk
of said property.

Signed: Rose Kagan Date: 10/28/77

Address 59 Beacon St. Brookline, Mass

Reply is requested within seven (7) days of the date of this letter.



CITY OF CAMBRIDGE

CITY HALL, CAMBRIDGE, MASSACHUSETTS 02139 • (617) 876-6800

BUILDING DEPARTMENT

CHARLES F. SFRAGUE

SUPT. OF BUILDINGS AND
INSPECTOR OF BUILDINGS

To Whom It May Concern:

As an abutter of 1712 Mass. Ave 'The Ground Round'
Cambridge, Massachusetts, I do hereby declare my disapproval _____
approval VFS of the installment of,
Canopy over the sidewalk entrance: _____


Awnings over the windows: _____

Projecting sign: 3' over sidewalk - 2'6" high - 22' long
of said property.

Signed: Frank Almagos Date: _____

Address HARVARD HOUSE - UP PIZZA 1706 Mass. Ave, Cambridge, Mass

Reply is requested within seven (7) days of the date of this letter.

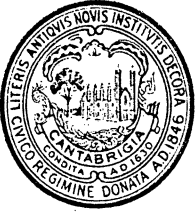

CITY OF CAMBRIDGE

CITY HALL, CAMBRIDGE, MASSACHUSETTS 02139 • (617) 876-6800

BUILDING DEPARTMENT

CHARLES F. SFRAGUE
SUPT. OF BUILDINGS AND
INSPECTOR OF BUILDINGS

To Whom It May Concern:

As an abutter of 1712 Mass. Ave The Ground Round
Cambridge, Massachusetts, I do hereby declare my disapproval _____
approval _____ of the installment of,
Canopy over the sidewalk entrance: _____

Awnings over the windows: _____

Projecting sign: 3' over Sidewalk 2'6" high - 22' long
over 10' above Sidewalk
of said property.

Signed: _____ Date: _____

Address _____

Reply is requested within seven (7) days of the date of this letter.

Lung Foon Restaurant
1720 Mass Ave.

Mr Kam Lee does not mind if the sign
is installed but he will not sign this
approval

Vin Gilbi

Cambridge,

Oct 27 1977

RECEIVED BY
OFFICE OF CITY CLERK

OCT 31 10 52 AM '77

To the Honorable, the City Council of the City of Cambridge:

PRIOR TO APPROVAL OF THE CITY COUNCIL, EACH PETITION MUST BE ACCOMPANIED BY A DRAWING OF PROPOSED SIGN, INDICATING DESIGN AND DIMENSIONS AND LOCATION ON PREMISES.

The undersigned respectfully prays that Howard Johnson Co. be granted permit to erect a sign of the following specifications in front of premises

1712 Mass Ave.

Type:

Individual letters on face of canopy - Elect. Metal
(State whether Electric or otherwise and material used in construction)

Reading matter to go on sign:

The Sound Tunnel

Size:

22' long 2'6" high

Weight:

260 lbs

How Erected: A:

2 ft 10 1/2" inches

B:

10'

(A: Give exact distance sign is to extend from building over sidewalk.)
(B: Also exact distance from bottom of sign to sidewalk.)

Height Above Grade: Bottom

10'

Top

13'

Howard Johnson Co.
by Thomas A. Hughes Agent
(Signature of Applicant)

475 Neponset Ave

(Address)

Boston Mass 02122

NOTICE - REGULATIONS

SECTION 1412.0 STATE BUILDING CODE

PROJECTING SIGNS

1. A projecting sign shall be constructed wholly of incombustible materials.
2. All signs must meet requirements of Zoning Ordinances and Building Code.

APPROVED:

Vincent A. Elia
Building Inspector

10-28-77

Date

H-183

PETITION

of Howard Johnson Co.for signNo. 1712 Mass. AvenueNov. 7 19 77In City Council, Nov. 7 19 77

Referred to the Committee on

Attest:

11/7/77

MK
A

City Clerk