



SIXTH ST

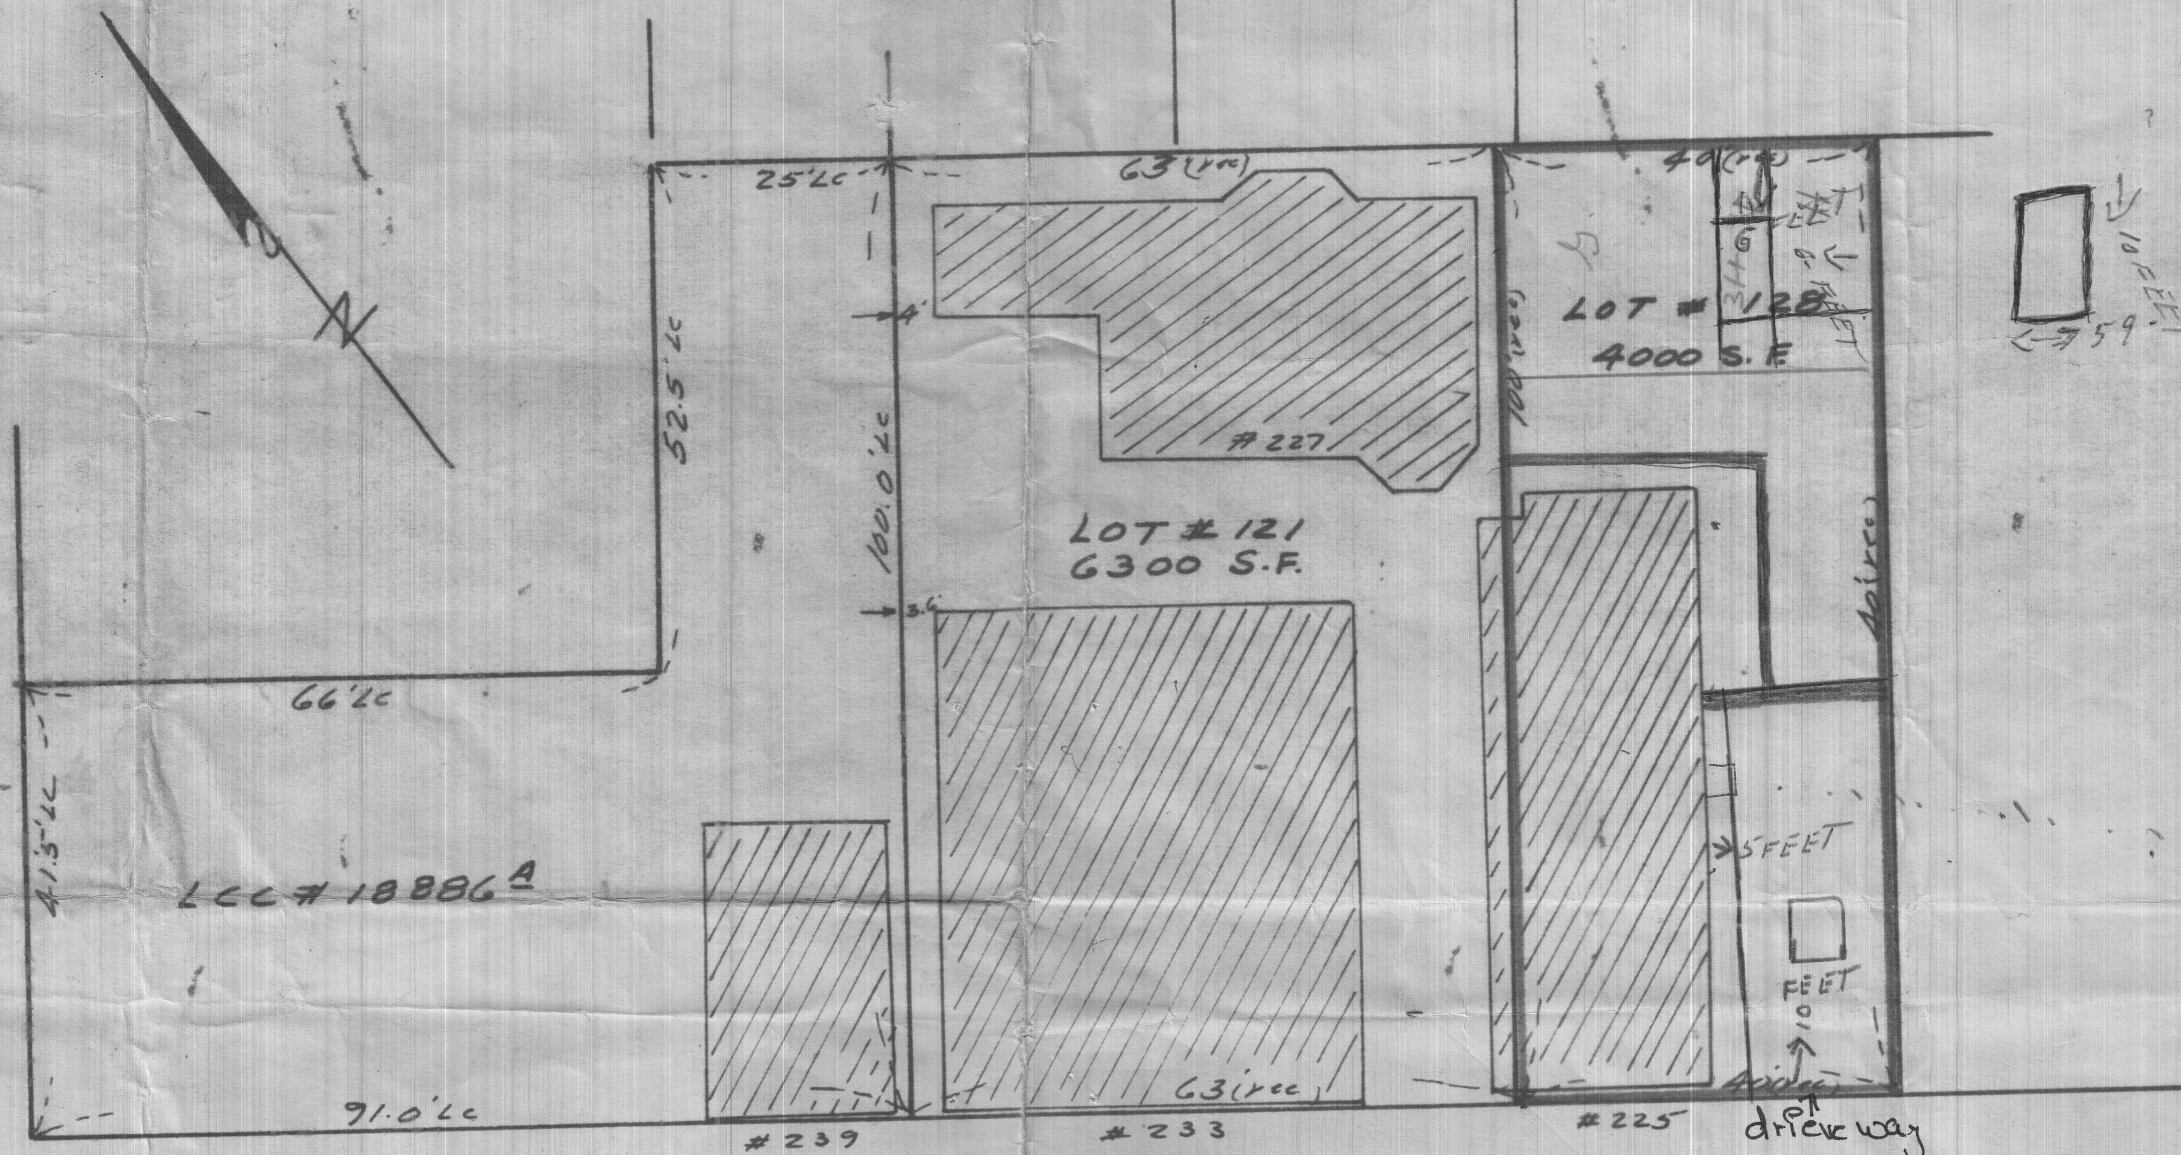

CHARLES STREET

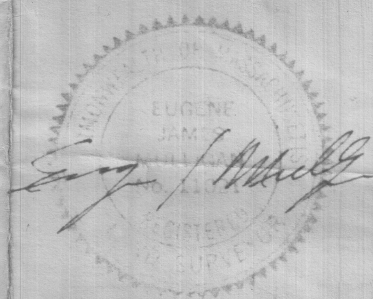

SHEET TITLE COMPILED PLAN OF LAND CAMBRIDGE, MASSACHUSETTS		PROJECT NO.
PROJECT LOT # 128 CHARLES STREET		SCALE 1" = 20'
DATE SEPT. 21, 82		DRAWN BY E.J.M. Jr.
CHECKED BY		DRAWING NO.
FREDERICK R. JOYCE COMPANY Suite #2 99 Massachusetts Avenue ARLINGTON, MASSACHUSETTS 02174 (617) 646-5550		1 OF 1 SHTS



City of Cambridge

IN CITY COUNCIL

November 1, 1982

ORDERED:

That the Commissioner of Public Works be authorized to construct driveways over sidewalks in front of estates upon the streets as hereinafter named, the expense thereof to be charged to the appropriation for Public Works Department, Paving (Edgestones and Sidewalks). The entire cost of material and labor furnished to be repaid to the City by the owners of the abutting estates.

TRW Fasteners Division (United Carr, Inc.)

Patricia Cole-Piatt

Harvard University Neiman Foundation

1600 Mass. Avenue Realty Trust

Carlos & Aida Cardoso

Dominick & Josephine Ricci

Peter Puzinas

Marshall & Gwen Simpkins

Homeowner's Rehab, Inc.

Daniel O'Connell & Sons for M.I.T.

242-248 Third St. - DISCONTINUANCE
OF EXISTING
DRIVEWAY & 2 NEW
DRIVEWAYS

50-52 Grozier Road

43 Kirkland St.

1600 Mass. Avenue

223-225 Charles St.

57 Roseland St.

29 Bristol St. - DISCONTINUANCE

3 Bristol St.

104 Hampshire St.

entrance to temporary construction
site on Ames St. at the M.I.T.
Arts & Media Bldg.

In City Council November 1, 1982.
Adopted by the affirmative vote of 8 members.
Attest:- Paul E. Healy, City Clerk.

A true copy;

ATTEST:-

Paul E. Healy



CITY OF CAMBRIDGE

CITY HALL, CAMBRIDGE, MASSACHUSETTS 02139 • (617) 498-9017

OFFICE OF
THE CITY CLERK

October 13, 1982


Dear Neighborhood Representative:

Enclosed herewith you will find the petition of Carlos & Aida Cardoso
223-225 Charles Street requesting a driveway at the premises numbered
_____.

The City Council has directed that all driveway petitions be submitted to the appropriate Neighborhood Associations where said curb cut would be made for their approval, prior to action by the City Council. Please indicate by return mail your approval or disapproval of said petition within ten days from the receipt of this letter. I have enclosed a self-addressed stamped envelope to facilitate your reply.

Your king cooperation in this matter will be greatly appreciated by the members of the City Council.

Very truly yours,

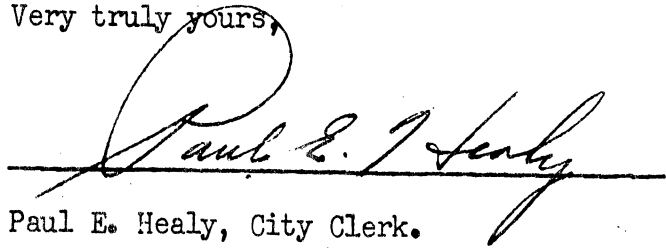
Paul E. Healy, City Clerk.

Name of Neighborhood Association: _____

I hereby _____ approve _____ disapprove said driveway petition.

Reasons: _____

Dolly Duffy, Chairperson
Kennedy Neighborhood Council
149 Otis Street
Cambridge, MA 02139

East Cambridge Planning Team
c/o Frank Budryk
69 Spring Street
Cambridge, MA 02141

APPROVAL OR DISAPPROVAL OF CURB CUTS

PETITIONER _____

ADDRESS OF CURB CUT REQUEST _____

PUBLIC WORKS DEPARTMENT

Cresson Kennedy

(Signature)

☒

APPROVED

☐ DISAPPROVED

TRAFFIC AND PARKING DEPARTMENT

Karen M. Ruston

(Signature)

☒

APPROVED

☐ DISAPPROVED

HISTORICAL COMMISSION

[Signature]

(Signature)

☒

APPROVED

☐ DISAPPROVED

BUILDING

COMMUNITY DEVELOPMENT DEPARTMENT

(Signature)

R. Morgan

APPROVED

☐ DISAPPROVED

NEIGHBORHOOD ASSOCIATION

(Signature)

☐ APPROVED

☐ DISAPPROVED

Cambridge, September 24 1982

To the Honorable, the City Council of the
City of Cambridge:

The undersigned respectfully pray that a driveway for residential use may be constructed and agrees to deposit with the City Treasurer the sum of seventy five (\$75.00) dollars, subject to the following conditions, to wit: In case the amount so deposited is in excess of the cost of the driveway, the difference shall be refunded by the City Treasurer, but in case the cost of the driveway exceeds that deposit, said deposit shall be applied as a credit to the bill and the balance shall be paid to the City Treasurer within thirty days from the receipt of the bill.

Location of proposed driveway 223-225 Charles Street

Owner or Owners Name CARLOS & AIDA CARDOSO

Address 14 Union St.

Cambridge Mass 02139

Telephone Number 492-3329

7

H-160

PETITION

of Carlos & Aida Cardoso

for Driveway at premises

No. 223-225 Charles Street

.....19.

Location of driveway approved by

Robert N. Kennedy.....
Commissioner of Public Works

*Neighborhood #1 notified
10/13/82 mch*

In City Council, *November 1* 19*82*

**Referred to the Committee on Roads and
Bridges**

Attest:

QWTS
A

City Clerk