



City of Cambridge

IN CITY COUNCIL

December 22, 1975

ORDERED:

That, in accordance with the provisions of an ordinance relative to placing and maintaining signs, the Commissioner of Public Works be and hereby is authorized to grant a permit to Zum Zum Restaurant for the erection of a sign at 9 Brattle Street (Alley)


Provided that, before erecting the above named sign, the petitioner shall obtain a permit from the Building Department and file with the City Clerk a satisfactory bond in the sum of Two Thousand Dollars (\$2,000) conditioned to save harmless the City of Cambridge from all claims for damages arising from the construction, maintenance and use of said sign.

In City Council December 22, 1975
 Adopted by the affirmative vote of 8 members.
 Attest:- Paul E. Healy, City Clerk.

A true copy,

ATTEST:-

Paul E. Healy
 CITY CLERK

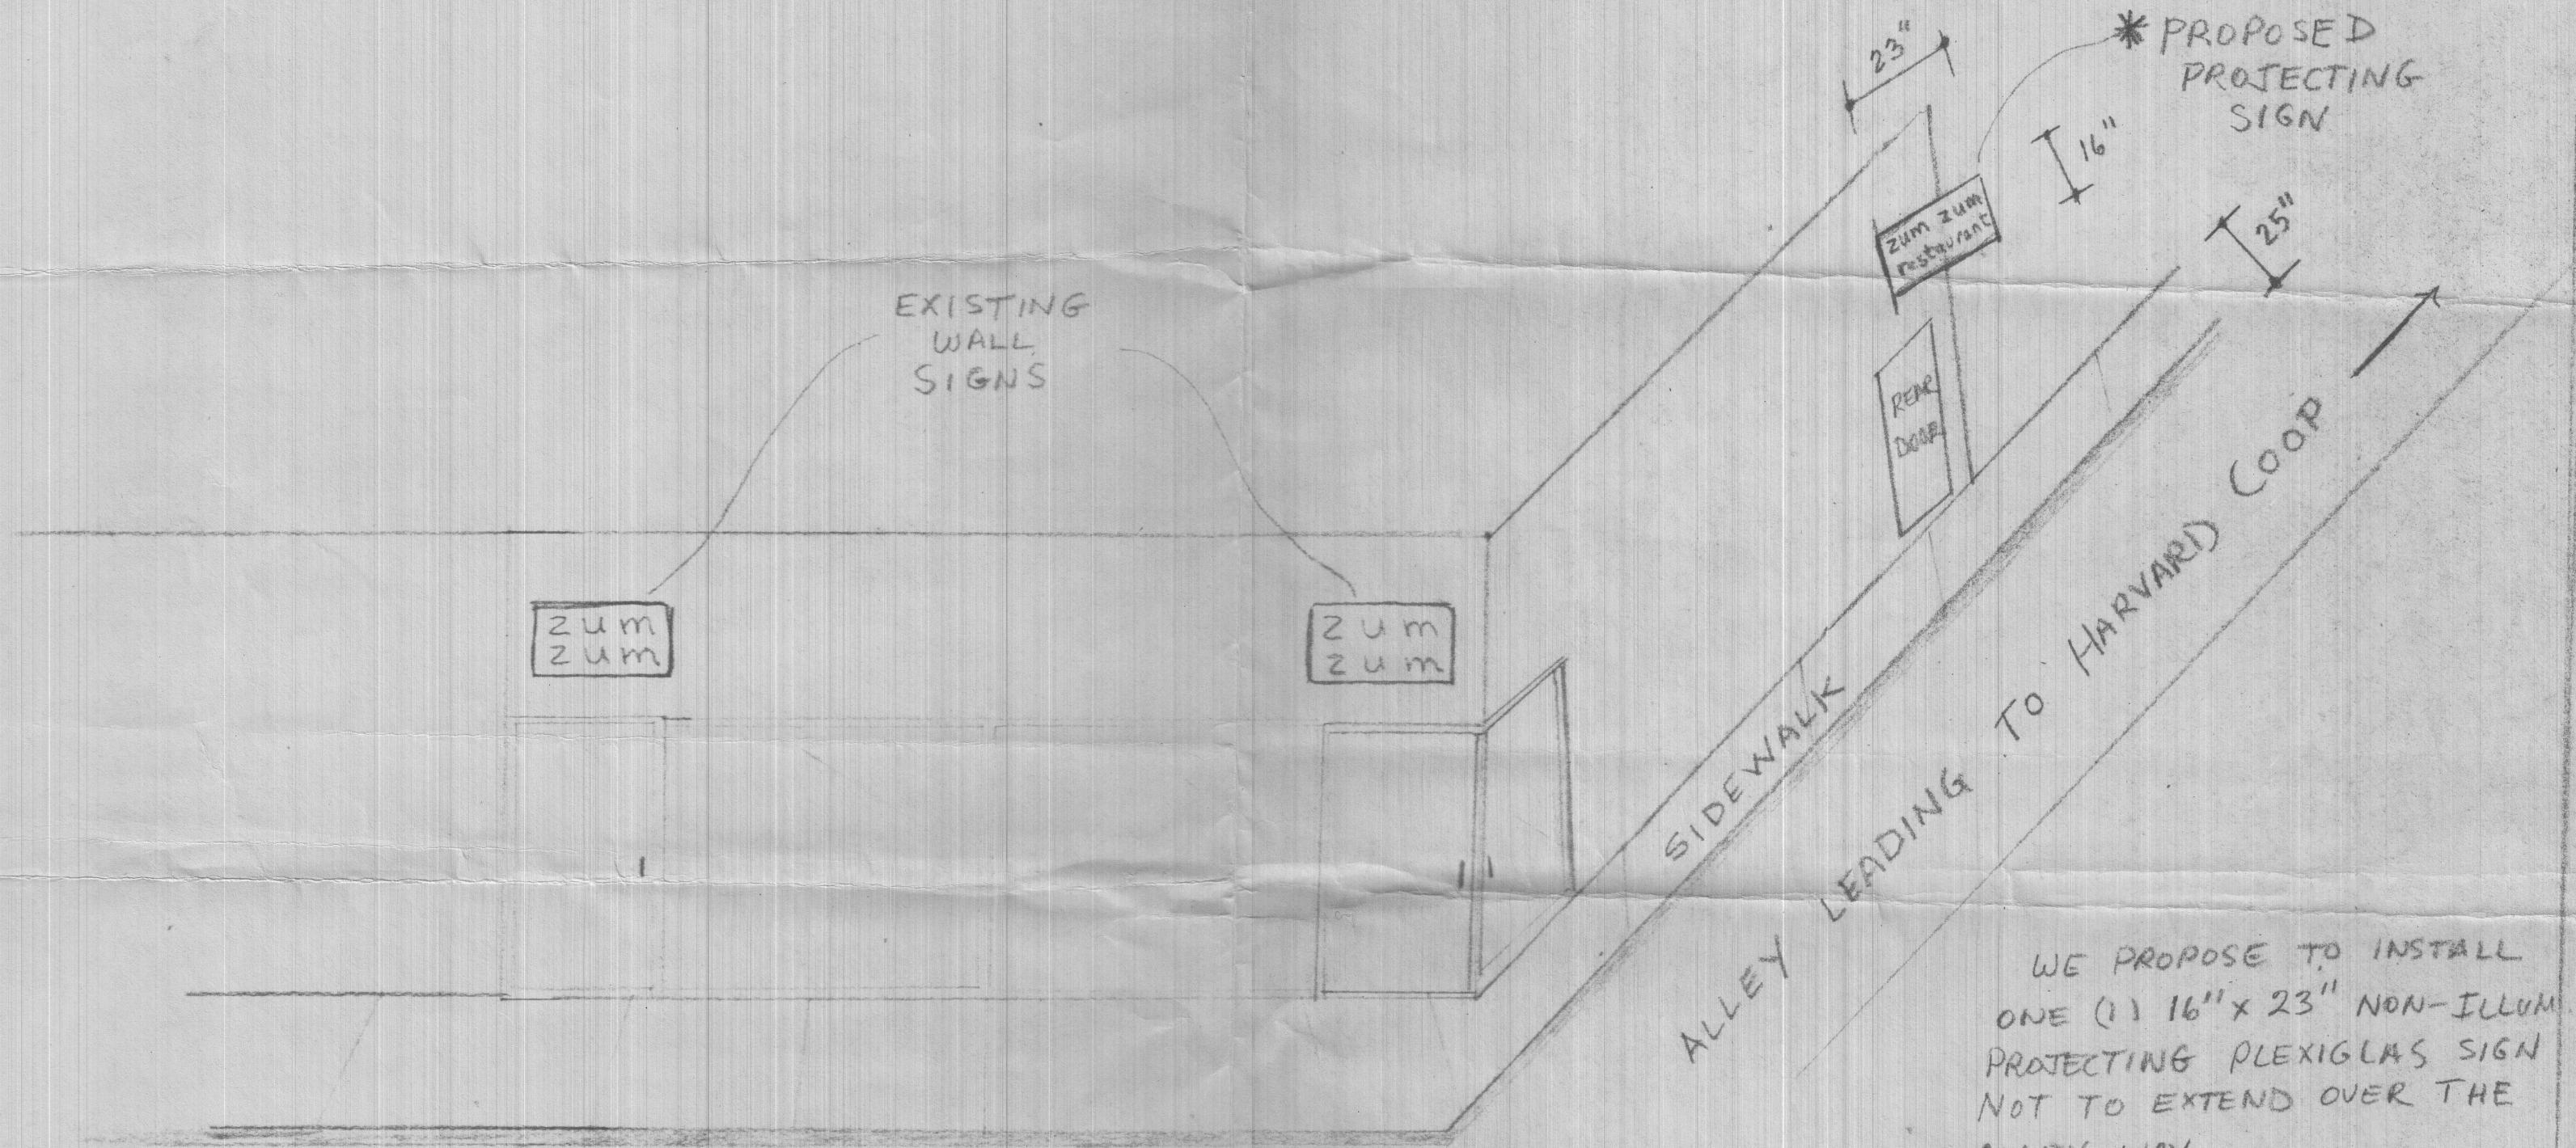

9 BRATTLE STREET

WE PROPOSE TO INSTALL
ONE (1) 16" X 23" NON-ILLUM.
PROJECTING PLEXIGLAS SIGN
NOT TO EXTEND OVER THE
ALLEY WAY.

Jim Did It Sign Co.
ALLSTON, MASS.
782-2410
NOT TO SCALE

EXISTING
WALL
SIGNS

zum
zum

zum
zum

zum zum
restaurant

REAR
DOOR

* PROPOSED
PROJECTING
SIGN

23"

16"

25"

SIDEWALK

ALLEY LEADING TO HARVARD COOP

WE PROPOSE TO INSTALL
ONE (1) 16" x 23" NON-ILLUM
PROJECTING PLEXIGLAS SIGN
NOT TO EXTEND OVER THE
ALLEY WAY.

9 BRATTLE STREET

Jim Did It Sign Co.
ALLSTON, MASS.
782-2410
NOT TO SCALE

RECEIVED BY
OFFICE OF CITY CLERK

DEC 10 3 22 PM '75


Cambridge, DEC. 10 1975

To the Honorable, the City Council
of the City of Cambridge:PRIOR TO APPROVAL OF THE CITY COUNCIL, EACH PETITION MUST BE ACCOMPANIED BY
A DRAWING OF PROPOSED SIGN, INDICATING DESIGN AND DIMENSIONS AND LOCATION
ON PREMISES.

The undersigned respectfully prays

that ZUM ZUM RESTAURANT be granted permit to erect a sign of thefollowing specifications in front of premises 9 BRATTLE ST. (ALLEY)Type: NON-ILLUMINATED, ALUMINUM FRAME, ACRYLIC SIGN
(State whether Electric or otherwise and material used in construction)

Reading matter to go on sign:

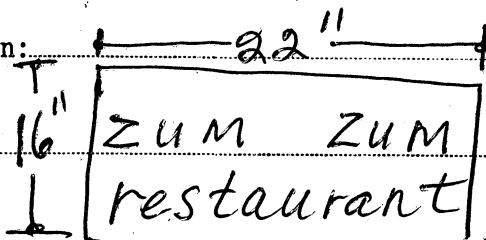

Size:

16" high x 22" long.

Weight:

50 pounds.

How Erected: A:

22"

B:

12'(A: Give exact distance sign is to extend from building over sidewalk.
B: Also exact distance from bottom of sign to sidewalk.)

Height Above Grade:

Bottom

12'

Top

13' 4"

(Signature of Applicant)

(GEORGE LYE)

9 Brattle St, Cambridge
(Address)

NOTICE . REGULATIONS

SEC. 3608. BUILDING CODE. . PROJECTING SIGNS

1. A projecting sign shall be constructed wholly of incombustible materials, with a metal frame and supports;

2. All signs must meet requirements of Zoning Ordinances and Building Code.

Approved J. Conway 12-11-75

15.

12: H-211

PETITION

of Zum Zum Restaurant

for Sign

No. 9 Brattle Street

Dec. 15 19: 75

*12/15/75
Petition held -
Referred to next meeting.*

In City Council Dec. 15 19: 75

Referred to the Committee on

Attest:

City Clerk.

DEC 16 3 55 PM '75
CITY CLERK