



# City of Cambridge

Communication No. 4

IN CITY COUNCIL

November 19, 1984

ORDERED:

That, in accordance with the provisions of an ordinance relative to placing and maintaining signs, the Commissioner of Public Works be and hereby is authorized to grant a permit to Joseph J. Kredlow d/b/a Saturday's Child for the erection of an awning at 2024 Massachusetts Avenue, Cambridge.

Provided that, before erecting the above named awning, the petitioner shall obtain a permit from the Inspectional Services Department and file with the City Clerk a satisfactory bond in the sum of Three Thousand (\$3,000.) Dollars, conditioned to save harmless the City of Cambridge from all claims for damages arising from the construction, maintenance and use of said awning.

In City Council November 19, 1984

Adopted by the affirmative vote of 9 members.

Attest:- Paul E. Healy, City Clerk.

A true copy;

ATTEST:-

*Paul E. Healy*  
Paul E. Healy, City Clerk.



# City of Cambridge

Communication No. 4

IN CITY COUNCIL

November 19, 1984

ORDERED:

That, in accordance with the provisions of an ordinance relative to placing and maintaining signs, the Commissioner of Public Works be and hereby is authorized to grant a permit to Joseph J. Kredlow d/b/a Saturday's Child for the erection of an awning at 2024 Massachusetts Avenue, Cambridge.

Provided that, before erecting the above named awning, the petitioner shall obtain a permit from the Inspectional Services Department and file with the City Clerk a satisfactory bond in the sum of Three Thousand (\$3,000.) Dollars, conditioned to save harmless the City of Cambridge from all claims for damages arising from the construction, maintenance and use of said awning.

In City Council November 19, 1984

Adopted by the affirmative vote of 9 members.

Attest:- Paul E. Healy, City Clerk.

A true copy;

ATTEST:-

*Paul E. Healy*  
Paul E. Healy, City Clerk.



**INSPECTIONAL SERVICES DEPARTMENT**  
**ROOM 308, CITY HALL, CAMBRIDGE, MASS., 02139**  
**APPLICATION FOR SIGNS, BILLBOARDS, ETC.**

A. Building Location 8024 MASSACHUSETTS AVE B. Date of Application \_\_\_\_\_  
C. Owner JOSEPH J. KREDLOW Address 8561 MASS. AVE Tel. No. 876-7136  
CAMBRIDGE, MA.  
D. Contractor MORGAN INDUSTRIES Address MEDFORD, MA. Tel. No. \_\_\_\_\_

Type of Sign: Flat sign \_\_\_\_\_ Projecting sign \_\_\_\_\_

Other (describe) AWNING 3'-3'-7'-9" Free-standing sign \_\_\_\_\_

Roof sign \_\_\_\_\_ Banner \_\_\_\_\_ Animated \_\_\_\_\_ \*Billboard \_\_\_\_\_

\*Provide State Permit Number for all Billboards \_\_\_\_\_

Size of Signs: Sign A \_\_\_\_\_ Sign B \_\_\_\_\_

Sign C \_\_\_\_\_ Other AWNING 3'-3'-7'-9"

Material of sign AWNING  
CANVAS & METAL

Type of Illumination\*: NONE Internal \_\_\_\_\_ External \_\_\_\_\_

Intermittent \_\_\_\_\_ Animated \_\_\_\_\_

Has a Wiring Permit been obtained? Yes \_\_\_\_\_ No X

Temporary signs: Number \_\_\_\_\_ Area (each) \_\_\_\_\_

Location on the Site \_\_\_\_\_

Signed Bill of Sale: Yes \_\_\_\_\_ No \_\_\_\_\_

Bond issued: Yes \_\_\_\_\_ No. \_\_\_\_\_

Design review approval \_\_\_\_\_ City Council Permit Approval \_\_\_\_\_  
(date) (date)

Does not apply \_\_\_\_\_

Height of sign from grade to bottom 8' to top 11'

Distance sign projects over public way 3'

Height of sign from roof to bottom 3' to top \_\_\_\_\_

Estimated Cost of sign \$850.00 How is building occupied? CHILDREN'S STORE

Signature of Licensed Builder \_\_\_\_\_ Signature of Owner or Authorized Representative \_\_\_\_\_

Address \_\_\_\_\_ Tel No. \_\_\_\_\_ Address \_\_\_\_\_ Tel No. \_\_\_\_\_

License No. \_\_\_\_\_ Expires \_\_\_\_\_ Class \_\_\_\_\_

City or Town \_\_\_\_\_

Inspection made \_\_\_\_\_ Application accepted by: \_\_\_\_\_ Date: \_\_\_\_\_

Permit granted by: \_\_\_\_\_ Date: \_\_\_\_\_

Final inspection by: \_\_\_\_\_ Date: \_\_\_\_\_

SIGN DESIGN REVIEW APPLICATION  
COMMUNITY DEVELOPMENT DEPARTMENT

APPLICANT: JOSEPH J. KREDLOW

876-7136

2561

(name)

(phone)

2024 MASSACHUSETTS AVE

CAMBRIDGE MA. 02140

(address)

(signature, authorized representative)

PROPERTY OWNER: 2020 REALITY CORP

LOCATION PREMISES: 2024 MASSACHUSETTS AVE

ZONING DISTRICT: B-C

AREA OF SPECIAL  
PLANNING CONCERN:

Harvard Sq.  
Overlay

Parkway  
Overlay

Bus. B-1 or B-2

DATE APPLICATION SUBMITTED: 10.5.84

PLEASE NOTE:

ALL SIGNS MUST RECEIVE A BUILDING PERMIT FROM THE DEPARTMENT OF INSPECTIONAL SERVICES BEFORE INSTALLATION. COMMUNITY DEVELOPMENT DEPARTMENT ACTION DOES NOT CONSTITUTE ISSUANCE OF A BUILDING PERMIT OR CERTIFICATION THAT ALL OTHER BUILDING CODE OR OTHER REQUIREMENTS HAVE BEEN MET.

FOR YOUR OWN PROTECTION DO NOT CONTRACT FOR THE FABRICATION OF A SIGN UNTIL A BUILDING PERMIT HAS BEEN ISSUED BY THE DEPARTMENT OF INSPECTIONAL SERVICES

## SUBMISSION MATERIAL

### GRAPHIC MATERIAL

1. Architectural facade elevations of the affected buildings showing location of all existing signs (a photograph may substitute if it can present an undistorted picture of existing conditions). (suggested scale  $1/8" = 1'$ )
2. Architectural elevations of the proposed sign(s) and the building area surrounding it to clearly indicate the proposed sign's relationship to the building, its architectural details, and adjacent signs. (suggested scale  $1/8" = 1'$ )
3. Detailed plans, elevations and other material indicating the design of the proposed sign(s), its material, construction, colors, method of lighting, etc.

### SUBMITTED PLANS, PHOTOS

Title

Date

Scale

|  |  |  |
|--|--|--|
|  |  |  |
|  |  |  |
|  |  |  |
|  |  |  |
|  |  |  |
|  |  |  |

Please submit three copies of all submitted material.

A. EXISTING CONDITIONS

1. Length of lot frontage abutting a street(s) 167.25 lin ft.

2. Length of frontage of ground floor establishment (where applicable) \_\_\_\_\_

3. Total area of signage permitted on a lot (2 x #1) \_\_\_\_\_

394.50 sq ft

4. Total area of signage currently located on subject lot

Does not exceed permitted signage

5. Existing Signs

Name

Type

Area

Date of Bldg. Permit

|  |  |  |  |
|--|--|--|--|
|  |  |  |  |
|  |  |  |  |
6. Lot area (for lots in the Parkway Overlay District only) \_\_\_\_\_

B. PROPOSED SIGNS

1. Proposed Sign(s)

|               | <u>Height</u><br>(to top of sign) | <u>Area</u> | <u>Dimensions</u> | <u>Illumination</u> |
|---------------|-----------------------------------|-------------|-------------------|---------------------|
| Will Sign     | 4" X 2'                           | LOGO        | 8" X 1'-6"        | WHITE               |
| Free Standing |                                   |             |                   |                     |
| Projecting    |                                   |             |                   |                     |
| Other         |                                   |             |                   |                     |

2. Detailed description of proposed sign(s) including materials, illumination, colors, etc. AWNING CANVAS & METAL / ORANGE  
(WITH WHITE SIGNAGE)

3. Is proposed sign a copy replacement \_\_\_\_\_ or total replacement \_\_\_\_\_ of a legally erected non-confirming sign? \_\_\_\_\_  
What are the dimensions of the existing non-confirming sign? \_\_\_\_\_

C. COMMUNITY DEVELOPMENT DEPARTMENT DESIGN REVIEW DECISION - FOR USE BY  
INSPECTIONAL SERVICES DEPARTMENT

1. Decision this sign does not require CDD approval  
approval by the City Council will be  
required.

2. Findings

- a. The proposed sign does not conform to the Decision of the CDD.  
Sign requires action from the Board of Zoning Appeal:  
Variance \_\_\_\_\_  
Special Permit \_\_\_\_\_
- b. The proposed sign conforms to the Decision of the CDD: \_\_\_\_\_
- c. Sign does not require CDD design approval. ✓

10.31.89

(date)

Elaine C. Thorne

Authorized signature for the  
Community Development Department



# CITY OF CAMBRIDGE

INSPECTIONAL SERVICES DEPARTMENT CITY HALL  
CAMBRIDGE, MASSACHUSETTS 02139 (617) 498-9013

JOSEPH J. CELLUCCI  
COMMISSIONER OF BUILDINGS  
AND HOUSING

JOSEPH KREDLOW  
SATURDAY'S CHILD  
2024 MASS. AVE  
CAMBRIDGE, MA. 02140

To Whom It May Concern: ROBERTA

As owner or agent of 2020 MASS. AVE, CAMB, Cambridge, Massachusetts,  
I do hereby declare my disapproval \_\_\_\_\_ approval ✓ of the installment of:

Canopy over the sidewalk entrance: \_\_\_\_\_

✓ Awnings over the windows: DOOR

Projecting sign: \_\_\_\_\_

of said property. SATURDAY'S CHILD, 2024 MASS. AVE.

Signed: Roberta L. Dowling Date: 11/1/84  
Address: 2020 Mass. Ave Cambridge, Mass. 02140

Reply is requested within seven (7) days of date of this letter.

COULD YOU PLEASE RETURN THIS FORM TO  
ME AS SOON AS POSSIBLE,

THANK YOU

JOE

11/1/84







Saturday's Child

Jos. K. K. K.






4

3

2

1

| REVISIONS |     |             |      |
|-----------|-----|-------------|------|
| ZONE      | LTR | DESCRIPTION | DATE |
|           |     | APPROVED    |      |

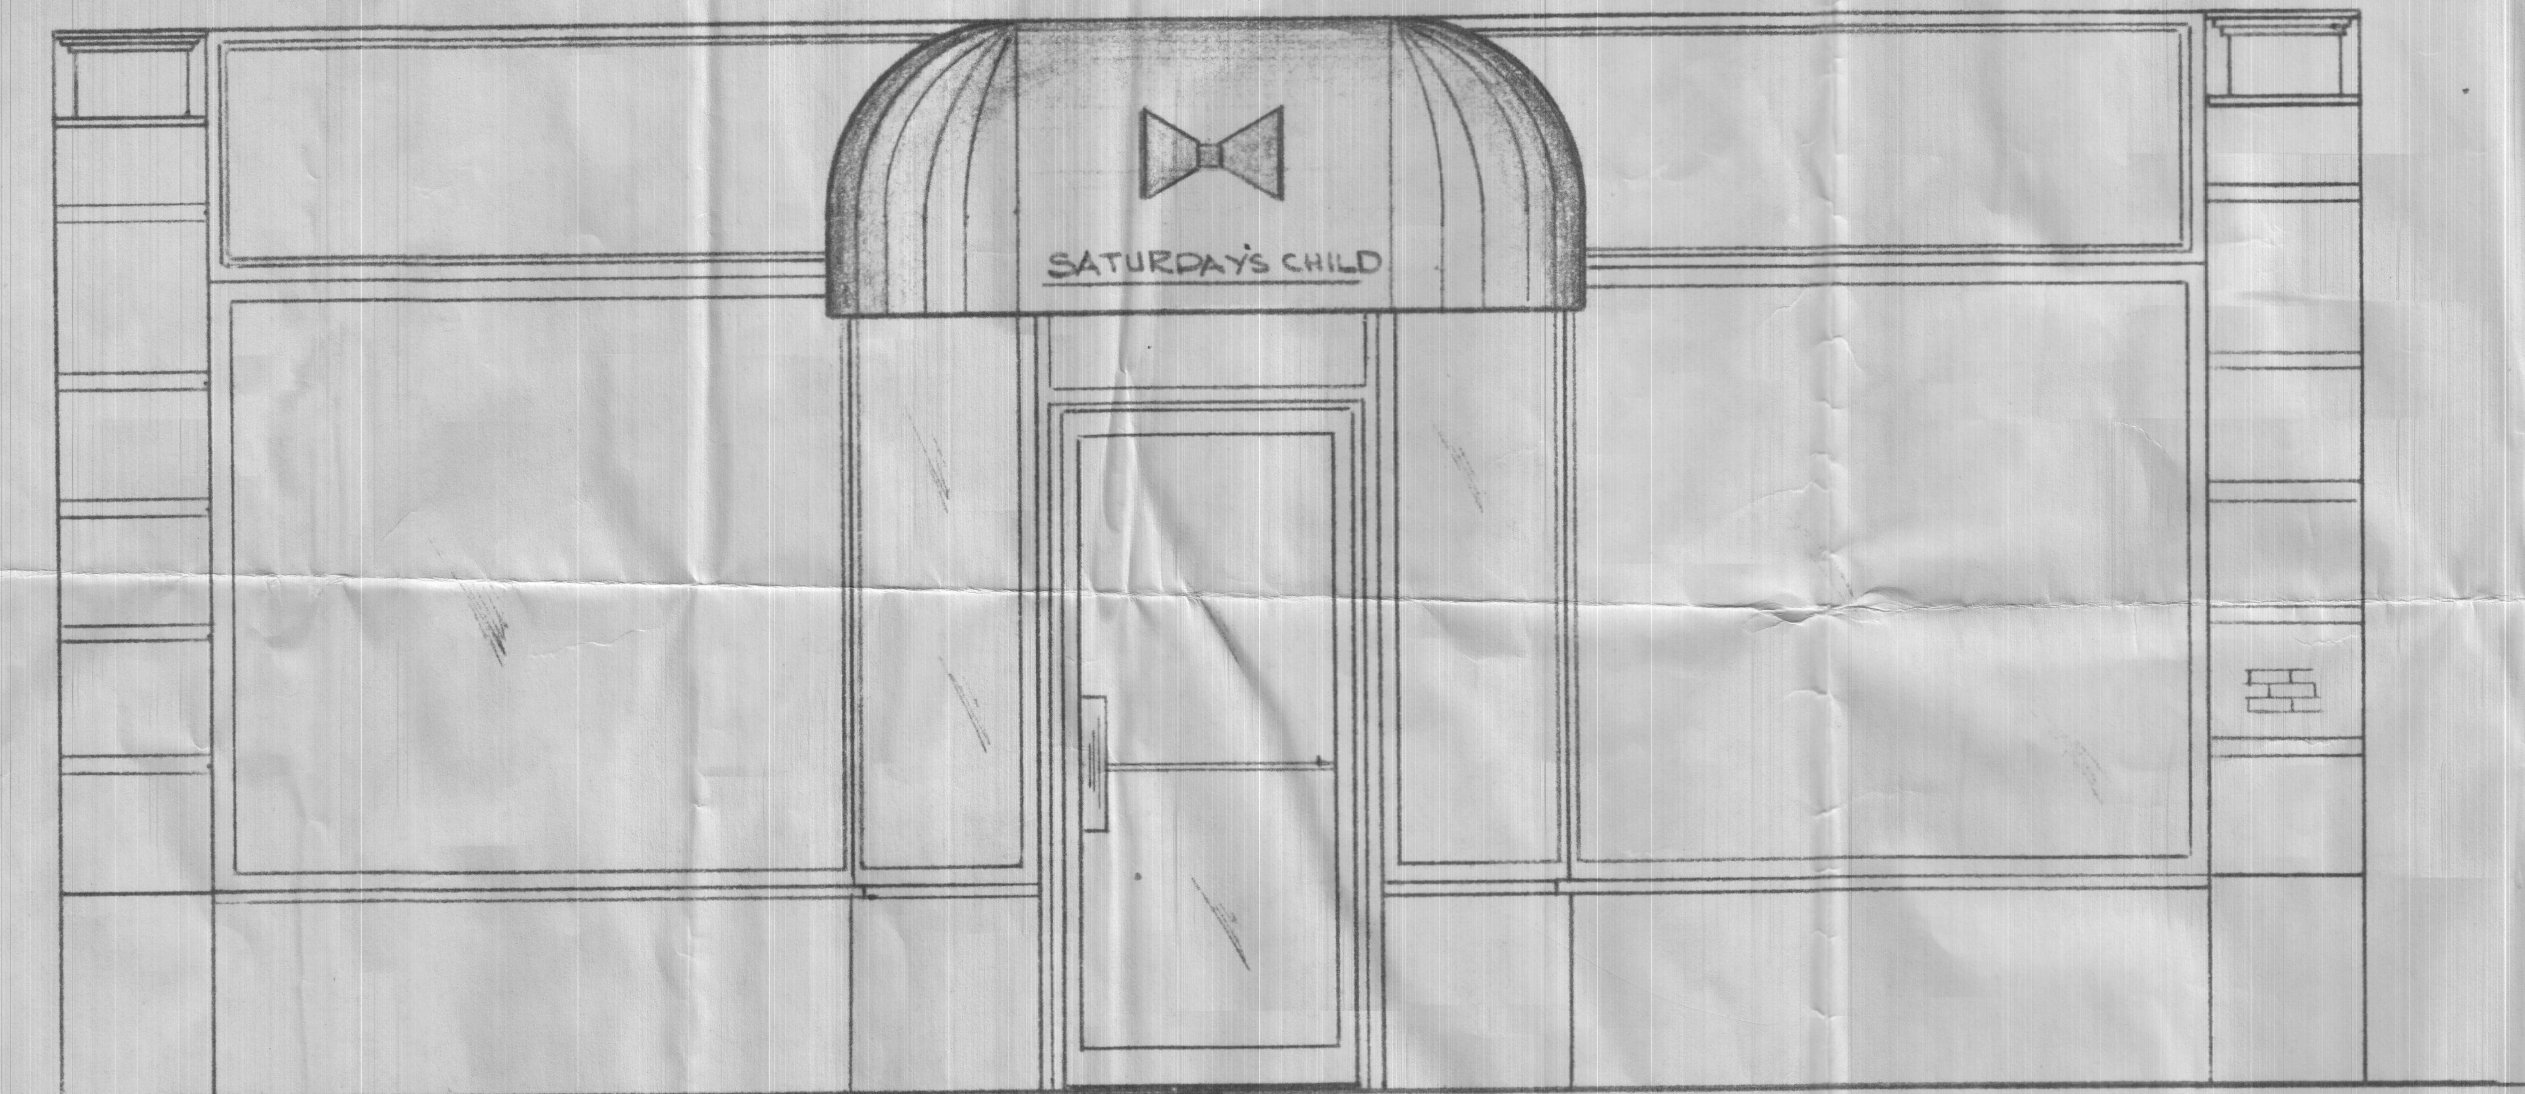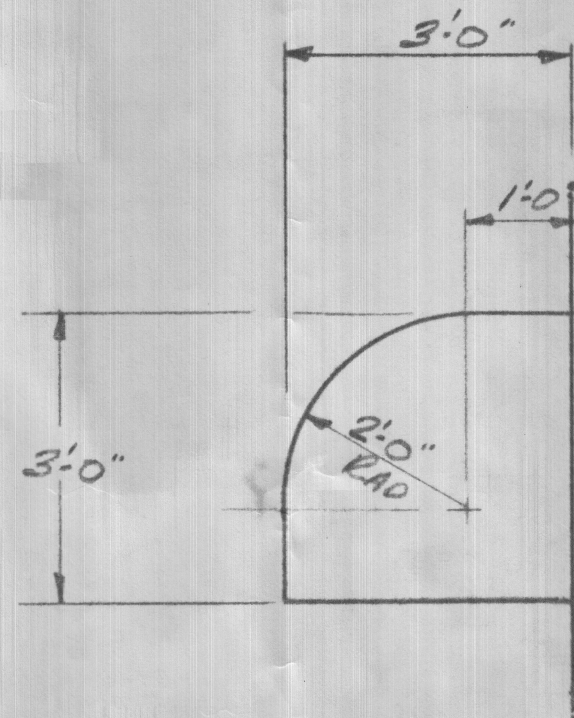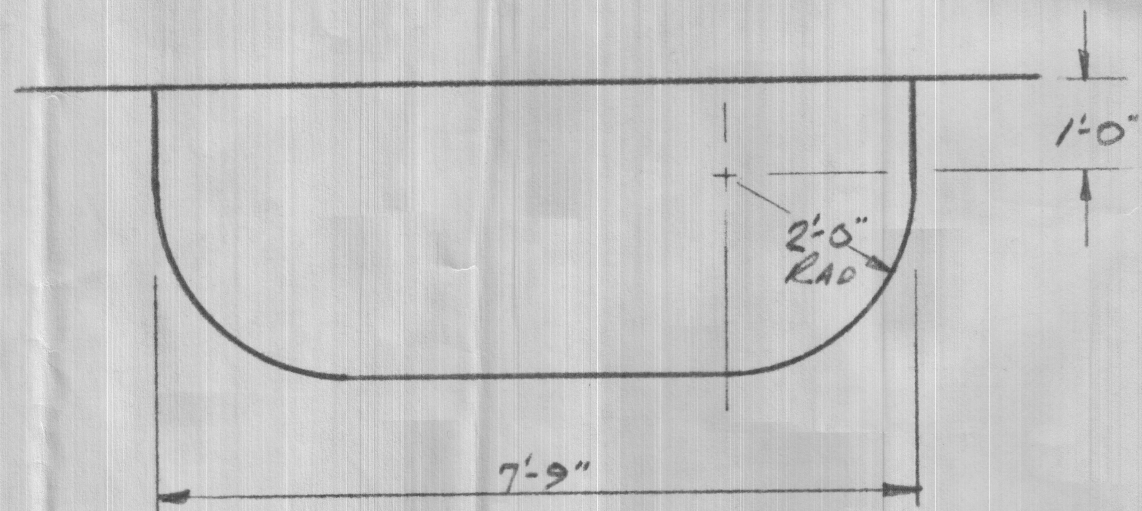

|         |                                                |    |         |      |         |        |                      |                      |                  |                  |
|---------|------------------------------------------------|----|---------|------|---------|--------|----------------------|----------------------|------------------|------------------|
|         | -6                                             | -5 | -4      | -3   | -2      | -1     | ITEM NO.             | DWG NO. & OR PT. NO. | DESCRIPTION      | REF MATERIAL     |
|         | ASSY NO. & QTY PER ASSY                        |    |         |      |         |        | LIST OF MATERIAL     |                      |                  |                  |
|         | UNLESS OTHERWISE SPECIFIED                     |    |         |      |         |        | CONTRACT NO.         |                      |                  |                  |
|         | DIMENSIONING & TOLERANCING PER ANSI Y14.5 1973 |    |         |      |         |        | DRAWN                |                      |                  |                  |
|         | DIMENSIONS                                     |    | UNDER 6 | 6-18 | OVER 18 | DATE   |                      |                      |                  |                  |
|         | DECIMAL DIMS                                   |    |         |      |         | CHKD   |                      |                      |                  |                  |
|         | FRACTIONAL DIMS                                |    |         |      |         | ISSUED |                      |                      |                  |                  |
|         | MACHINED SURFACES - AA: 125 MICRO IN           |    |         |      |         |        | APPROVED             |                      | DATE             |                  |
|         | ANGLES $\pm 1/2^\circ$ CHAMFER $\pm 5^\circ$   |    |         |      |         |        | ENGR.                |                      |                  |                  |
|         | BREAK CORNERS - 1/64" MAX. RAD. OR CHAMFER     |    |         |      |         |        |                      |                      |                  |                  |
|         | FILLETS - 1/64 TO 1/32 RADIUS                  |    |         |      |         |        |                      |                      |                  |                  |
| USED ON | DIMENSIONS IN INCHES BASED ON 68°F (20°C)      |    |         |      |         |        | DO NOT SCALE DRAWING |                      |                  |                  |
|         |                                                |    |         |      |         |        |                      |                      | CUST DWG REF NO. | SIZE             |
|         |                                                |    |         |      |         |        |                      |                      | C                | SATURDAY'S CHILD |
|         |                                                |    |         |      |         |        |                      |                      | SCALE            | WT. CALC.        |
|         |                                                |    |         |      |         |        |                      |                      | SHEET            | OF               |



Cambridge, MA 10/26 1984

OFFICE OF CITY CLERK

To the Honorable, the City Council of the City of Cambridge:

PRIOR TO APPROVAL OF THE CITY COUNCIL, EACH PETITION MUST BE ACCOMPANIED BY A DRAWING OF PROPOSED SIGN, INDICATING DESIGN AND DIMENSIONS AND LOCATION ON PREMISES.

The undersigned respectfully prays that JOSEPH J. KREDLOW be granted permit to erect a sign of the following specifications in front of premises 2024 MASS. AVE, CAMBRIDGE, MA, 02140.

Type: AWNING - CANVAS & METAL

(State whether Electric or otherwise and material used in construction)

Reading matter to go on sign: SATURDAY'S CHILD & LOGO

Size: (3')-(3')-(7'-9")

Weight: APPROX 150 LBS.

How Erected: A: 3'

B: 8'

(A: Give exact distance sign is to extend from building over sidewalk.)  
(B: Also exact distance from bottom of sign to sidewalk.)

Height Above Grade: Bottom 8' Top 11'

Joseph J. Kredlow

(Signature of Applicant)

2061 MASSACHUSETTS AVE, CAMBRIDGE, MA 02140

(Address)

### NOTICE - REGULATIONS

#### SECTION 1412.0 STATE BUILDING CODE

#### PROJECTING SIGNS

1. A projecting sign shall be constructed wholly of incombustible materials.
2. All signs must meet requirements of Zoning Ordinances and Building Code.

APPROVED: [Signature]

Building Inspector

10/28/84

Date

8:30 - 9:00

4:00 - 5:00

876-7136

H- 164

## PETITION

of Joseph J. Kredlow d/b/a Saturday's  
Child

for an awning

No. 2024 Massachusetts Avenue

November 6, 19 84

11/19/84

In City Council, November 19, 19 84

Referred to the Committee on

Attest:

City Clerk