

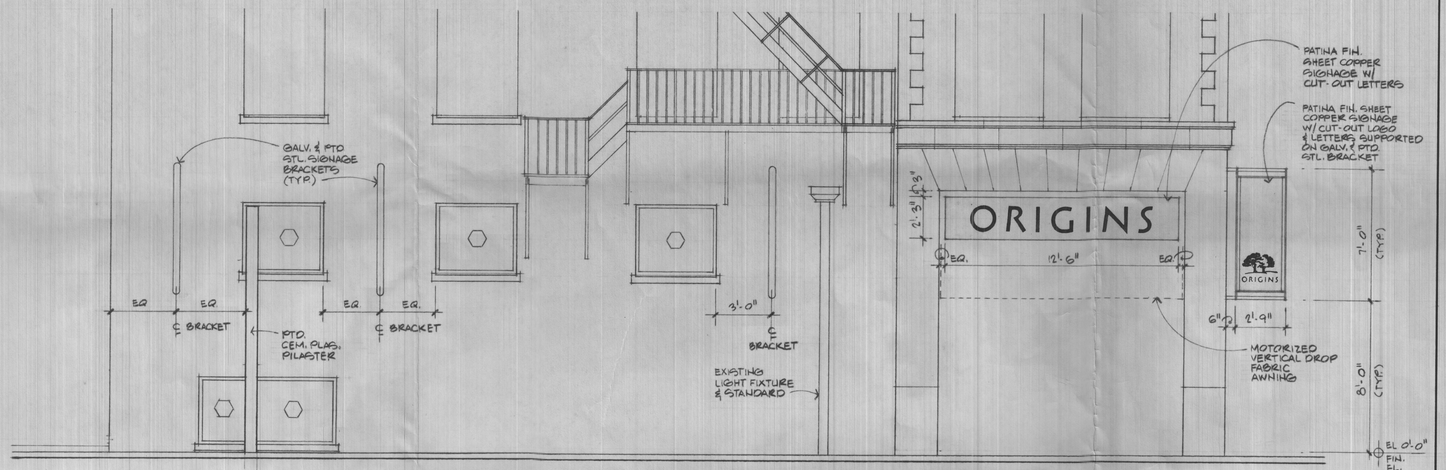


B PALMER ST. ELEVATION
1/4" = 1'-0"

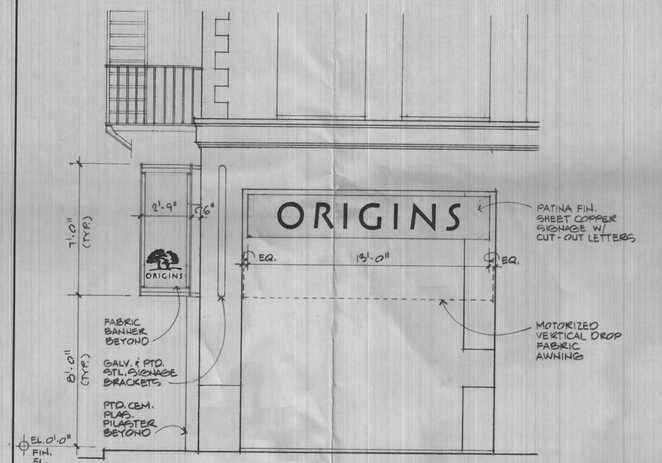

NOTE: PATCH, OR REPLACE, & CLEAN EXISTING MARBLE & GRANITE STOREFRONT CLADDING

A BRATTLE ST. ELEVATION
1/4" = 1'-0"

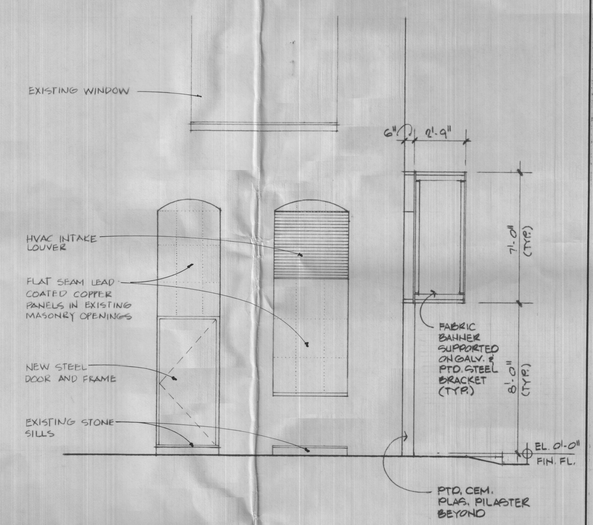

C ALLEY ELEVATION
1/4" = 1'-0"

ORIGINS
at Harvard Square

Peter Forbes and Associates, Inc.

Architects

241 A Street
Boston
Massachusetts 02210
(617) 542-1760

Post Office Box 1096
Southwest Harbor
Maine 04679
(207) 244-5310

Date

4 4 1991

Drawn GG
Checked
Approved
Title
EXTERIOR ELEVATION

Scale AS NOTED
Sheet number

A3

Job number 9008

© 1991 Peter Forbes and Associates, Inc.

CCM-101

City of Cambridge

Communication # 8

IN CITY COUNCIL

April 8, 1991

ORDERED: That, in accordance with the provisions of an ordinance relative to placing and maintaining signs, the Commissioner of Public Works be and hereby is authorized to grant a permit to Origins Natural Resources, Inc. for the erection of a sign at the premises numbered 8 Brattle Street, Cambridge, Massachusetts.

Provided that, before erecting the above named sign the petitioner shall obtain a permit from the Inspectional Services Department and file with the City Clerk a bond in the sum of Three Thousand ($3,000.00) Dollars, conditioned to save harmless the City of Cambridge from all claims for damages arising from the installation, maintenance and use of said sign.

In City Council April 8, 1991.
Adopted by the affirmative vote of nine members.
Attest:- Joseph E. Connarton, City Clerk.

A true copy;

ATTEST:- Joseph E. Connarton

Joseph E. Connarton,
City Clerk

Copies _____

Inspectional Services ___

Clerk ✓

CDD ___

Applicant ___

SIGN DESIGN REVIEW APPLICATION
COMMUNITY DEVELOPMENT DEPARTMENT

APPLICANT: ORIGINS _____ _____
(name) (phone)

8 BRATTLE STREET

CAMBRIDGE

(address)

_____

(signature, authorized representative)

PROPERTY OWNER: _____

LOCATION PREMISES: 8 BRATTLE STREET

ZONING DISTRICT: BUSINESS B

AREA OF SPECIAL
PLANNING CONCERN:

✓		
Harvard Sq. Overlay	Parkway Overlay	Bus. B-1 or B-2

DATE APPLICATION SUBMITTED: 4 April 1991

PLEASE NOTE:

ALL SIGNS MUST RECEIVE A BUILDING PERMIT FROM THE DEPARTMENT OF INSPECTIONAL SERVICES BEFORE INSTALLATION. COMMUNITY DEVELOPMENT DEPARTMENT ACTION DOES NOT CONSTITUTE ISSUANCE OF A BUILDING PERMIT OR CERTIFICATION THAT ALL OTHER BUILDING CODE OR OTHER REQUIREMENTS HAVE BEEN MET.

FOR YOUR OWN PROTECTION DO NOT CONTRACT FOR THE FABRICATION OF A SIGN UNTIL A BUILDING PERMIT HAS BEEN ISSUED BY THE DEPARTMENT OF INSPECTIONAL SERVICES

A. EXISTING CONDITIONS

1. Length of lot frontage abutting a street(s) 60' Palmer ~~13' Bartlett~~

2. Length of frontage of ground floor establishment (where applicable) _____

3. Total area of signage permitted on a lot (2 x #1) 156 sq ft

4. Total area of signage currently located on subject lot _____

5. Existing Signs

Name	Type	Area	Date of Bldg. Permit
Removing all existing signs			

6. Lot area (for lots in the Parkway Overlay District only) _____

C. COMMUNITY DEVELOPMENT DEPARTMENT DESIGN REVIEW DECISION - FOR USE BY INSPECTIONAL SERVICES DEPARTMENT

1. Decision Approved as submitted

2. Findings

a. The proposed sign does not conform to the Decision of the CDD. Sign requires action from the Board of Zoning Appeal:
Variance _____
Special Permit _____

b. The proposed sign conforms to the Decision of the CDD: ✓

c. Sign does not require CDD design approval._____

d. Sign requires City Council Approval (awnings and projecting signs) _____.

4/4/91
(date)

Authorized signature for the
Community Development Department

B. PROPOSED SIGNS

1. Proposed Sign(s)	Height (to top of sign) as erected	Area	Dimensions	Illumination
Wall Sign (2)	28'	~~2~~ S.f.	2'3" x 126"	No
Free Standing (1)		20 SF	7' x 2'9"	No
Projecting				
Other				

2. Detailed description of proposed sign(s) including materials, illumination, colors, etc.

Copper with cut-out symbols.

3. Is proposed sign a copy replacement ____ or total replacement ____ of a legally erected non-confirming sign? ____
What are the dimensions of the existing non-confirming sign? ____

CITY OF CAMBRIDGE

INSPECTIONAL SERVICES DEPARTMENT CITY HALL
CAMBRIDGE, MASSACHUSETTS 02139 (617) 498-9013

JOSEPH J. CELLUCCI
COMMISSIONER OF BUILDINGS
AND HOUSING

To Whom It May Concern:

As owner or agent of CARDULLO'S, Cambridge, Massachusetts,
I do hereby declare my disapproval _____ approval ✓ of the installment of:

Canopy over the sidewalk entrance: _____

Awnings over the windows: _____

Projecting sign: 2'-9" x 7'-0" SHEET COPPER WITH CUT OUT LETTERS / NON ILLUMINATED

of said property. 8 BRATTLE STREET
CAMBRIDGE, MA 02138

Signed: Frank A Cardullo Date: _____

Address: 10 BRATTLE

Reply is requested within seven (7) days of date of this letter.

FORM IS 24

BEFORE YOU BUY, OR RENT - CHECK ZONING, BE SURE THE BUILDING CAN BE USED FOR THE PURPOSE INTENDED.

Cambridge, 4 April 19 91

To the Honorable, the City Council of the City of Cambridge:

PRIOR TO APPROVAL OF THE CITY COUNCIL, EACH PETITION MUST BE ACCOMPANIED BY A DRAWING OF PROPOSED SIGN, INDICATING DESIGN AND DIMENSIONS AND LOCATION ON PREMISES.

The undersigned respectfully prays that Origins Natural Resources, Inc be granted permit to erect a sign of the following specifications in front of premises 8 Brattle Street Harvard Square, Cambridge

Type: Patina finish sheet copper, non-illuminated
(State whether Electric or otherwise and material used in construction)

Reading matter to go on sign: Origins w/ tree logo

Size: (2) 2'-3"x 12'-6" at building face (1) 2'-9"x 7'-0" projecting

Weight: ± 200 pounds

How Erected: A: 3'-3" B: 8'-0"
(A:Give exact distance sign is to extend from building over sidewalk.)
(B:Also exact distance from bottom of sign to sidewalk.)

Height Above Grade: Bottom 8'-0" Top 15'-0"

PETER FORBES + ASSOC ARCHITECTS
241 A STREET
BOSTON, MA 02210

(Signature of Applicant)

Origins Natural Resources
767 Fifth Ave. NY, NY 10153
(Address)

RECEIVED BY CITY CLERK'S OFFICE
'91 APR -4 PM 3:49
CAMBRIDGE, MA.

NOTICE - REGULATIONS

SECTION 1412.0 STATE BUILDING CODE PROJECTING SIGNS

1. A projecting sign shall be constructed wholly of incombustible materials.
2. All signs must meet requirements of Zoning Ordinances and Building Code.

APPROVED: _____ 4/4/91
Building Inspector Date

Consent Comm. # 8 H-58

PETITION

of Origins Natural Resources, Inc.

for sign

No. 8 Brattle Street

_____ 19___

Order adopted

In City Council, April 8 19 91

Referred to the Committee on

Attest:

City Clerk