

SIGN
LOCATION

THE
UPPER
STORY

UPPER
STORY

STOP

BELDEN AVENUE




JIM DID IT


SIGN CO.

THE UPPER STORY

0 2 7 0 2 7 11

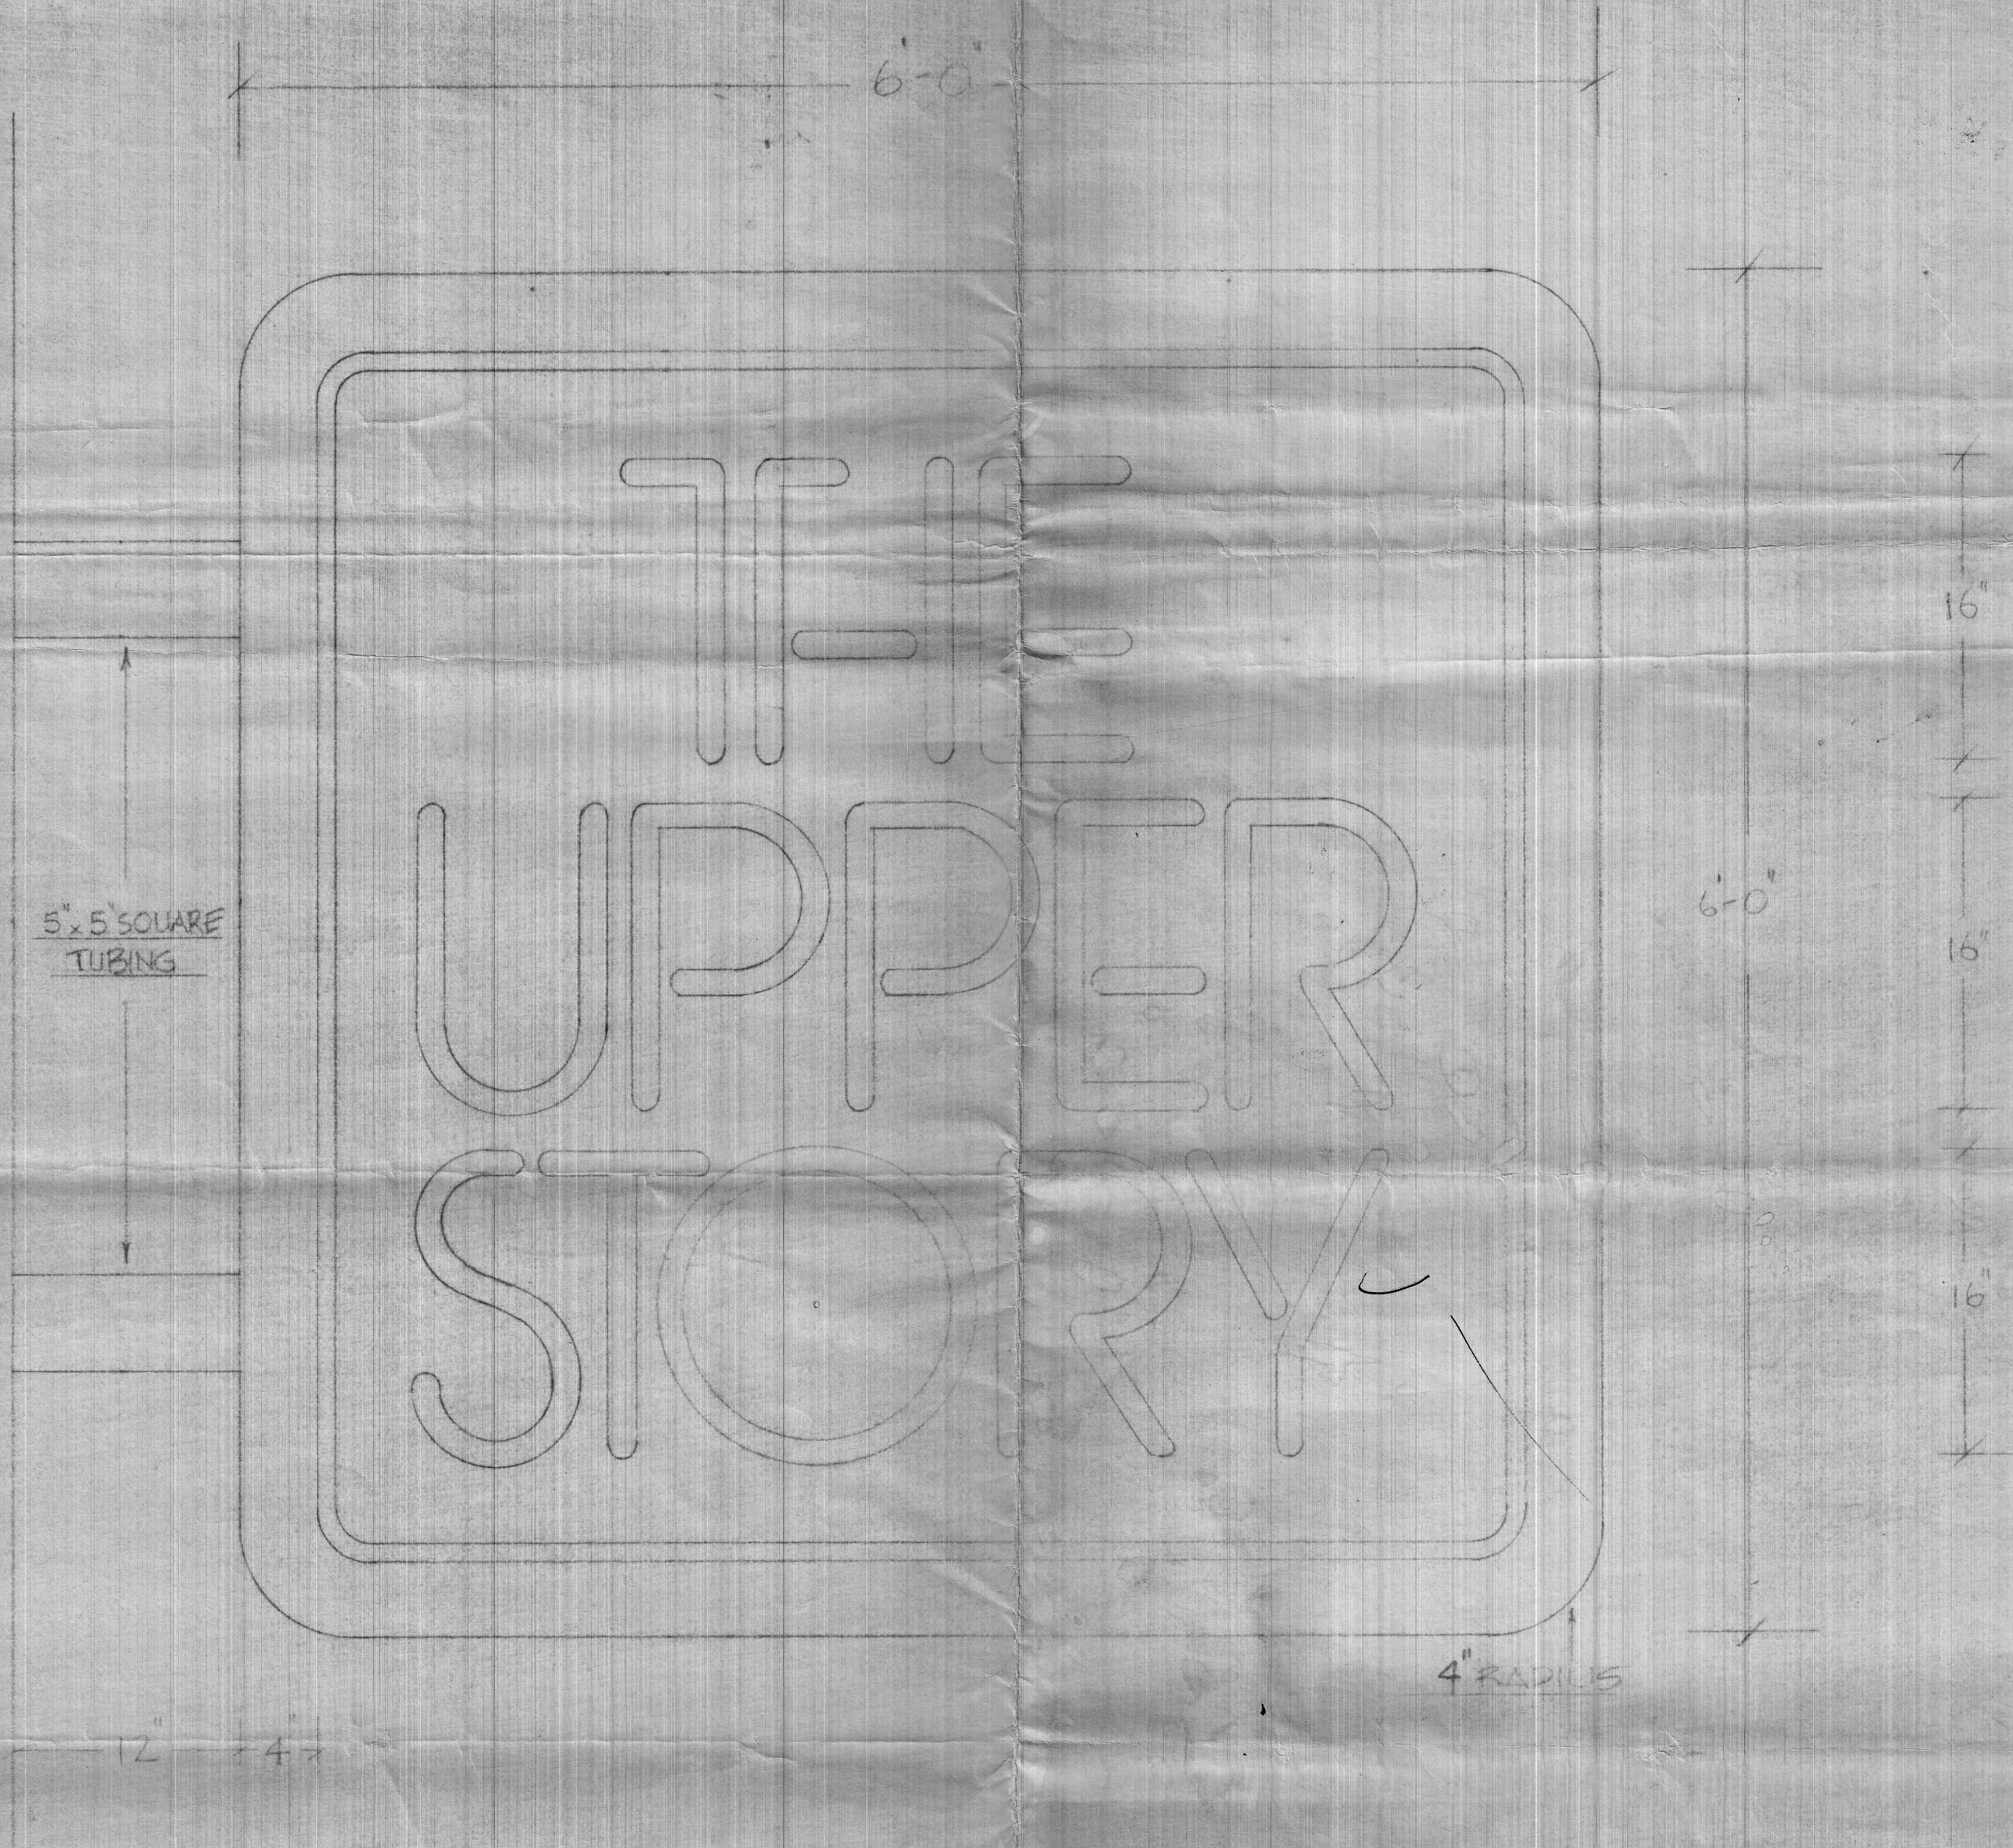

J.M. DOD & SONS CO.
9/24/74 SKETCH NO. 9012
SCALE 1/2" = 1'

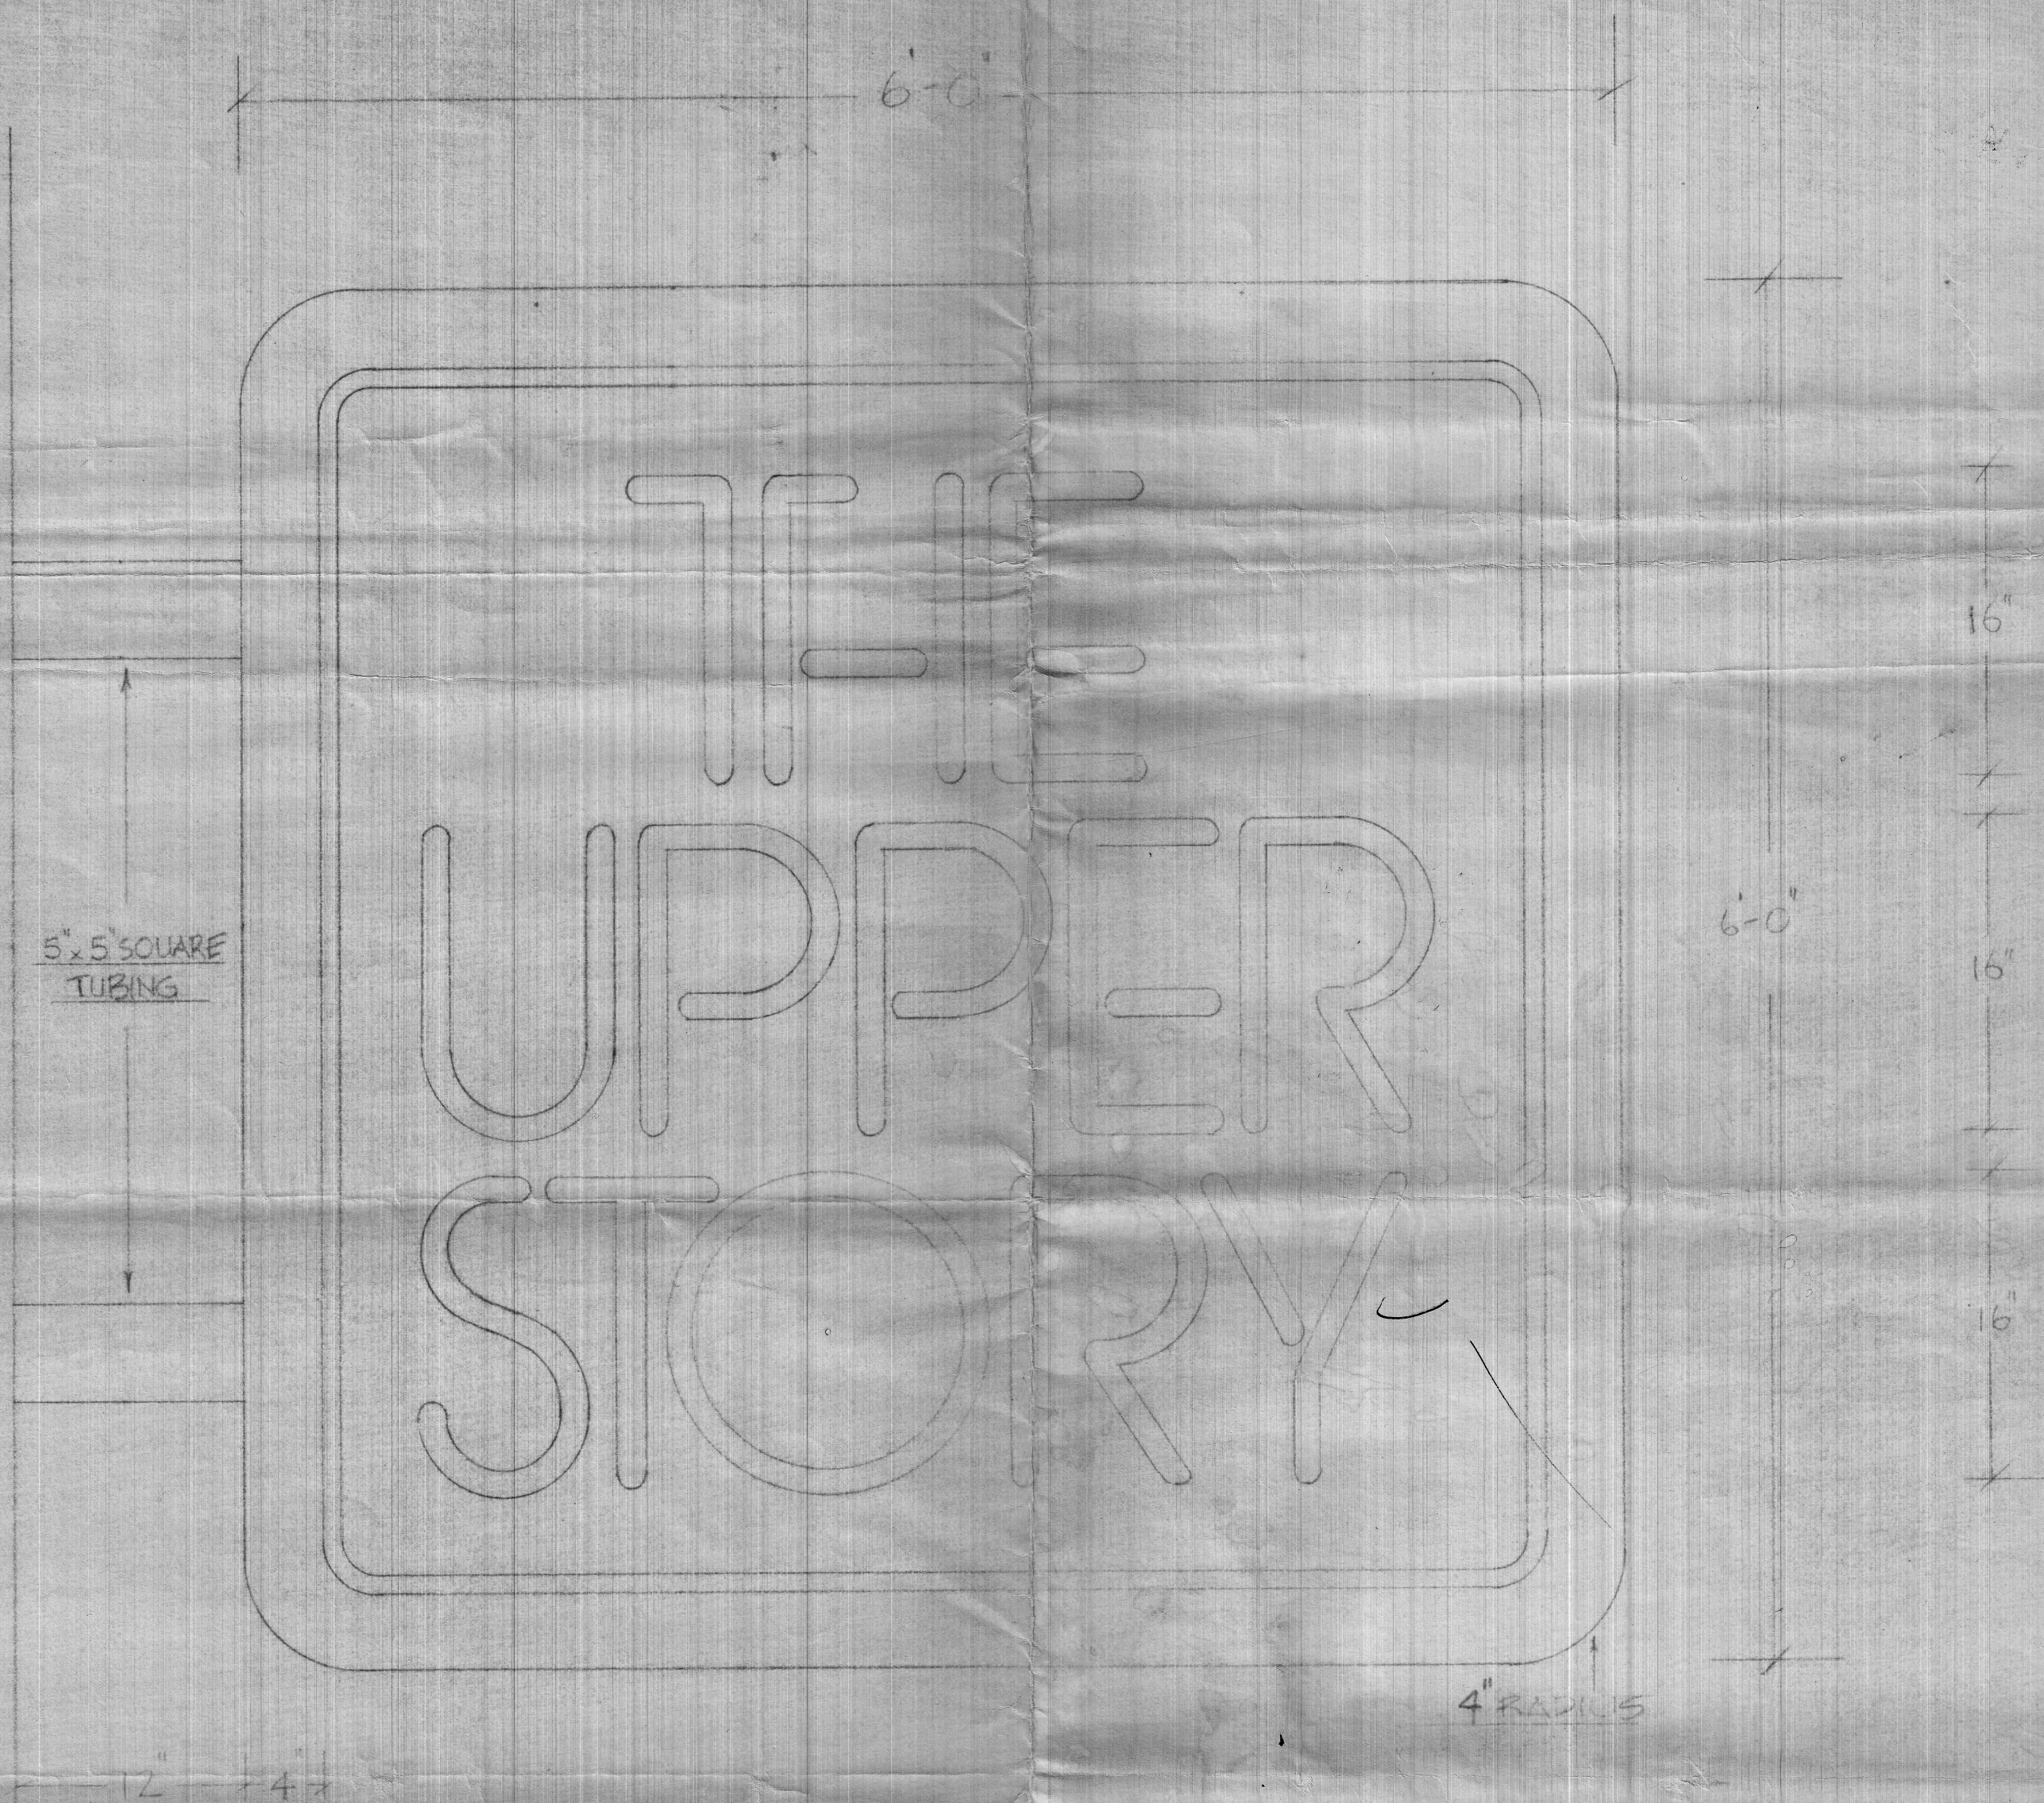

Jim D. D. Sign Co.
9/24/74 SKETCH No. 9012
SCALE 1 1/2" = 1'



City of Cambridge

IN CITY COUNCIL

March 3, 1975

ORDERED:

That, in accordance with the provisions of an ordinance relative to placing and maintaining signs, the Commissioner of Public Works be and hereby is authorized to grant a permit to **The UPPER STORY** for the erection of a sign at **1045 Mass. Avenue, Cambridge, Mass.**

Provided that, before erecting the above named sign, the petitioner shall obtain a permit from the Building Department and file with the City Clerk a satisfactory bond in the sum of **Four Thousand Dollars (\$4,000)** conditioned to save harmless the City of Cambridge from all claims for damages arising from the construction, maintenance and use of said sign.

In City Council March 3, 1975

Adopted by the affirmative vote of 6 members.
Attest:- Paul E. Healy, City Clerk.

A true copy,

ATTEST:-

Paul E. Healy

Cambridge, October 9 1974

To the Honorable, the City Council
of the City of Cambridge:

PRIOR TO APPROVAL OF THE CITY COUNCIL, EACH PETITION MUST BE ACCOMPANIED BY
A DRAWING OF PROPOSED SIGN, INDICATING DESIGN AND DIMENSIONS AND LOCATION
ON PREMISES.

The undersigned respectfully prays

that THE UPPER STORY be granted permit to erect a sign of the
following specifications in front of premises 1045 MASSACHUSETTS AVENUE
Type: ELECTRIC - PLEXIGLAS FACE, METAL BODY & FRAME, INTERNAL ILLUM
(State whether Electric or otherwise and material used in construction)

Reading matter to go on sign:

THE UPPER STORY

Size: 6' x 6' x 18"

Weight: 250 LBS

How Erected: A: 7' B: 34'
(A: Give exact distance sign is to extend from building over sidewalk.
B: Also exact distance from bottom of sign to sidewalk.)

Height Above Grade: Bottom 34' Top 40'

Cary S. Boyd
(Signature of Applicant)

1045 Mass. Ave
(Address)

NOTICE - REGULATIONS

BOCA

SEC. 1413.0 BUILDING CODE. . PROJECTING SIGNS

1. A projecting sign shall be constructed wholly of incombustible materials.

2. All signs must meet requirements of Zoning Ordinances and Building Code.

approved 10.16.74 J. H. Conway

#3

25.21

3/13/75

PETITION

of The Upper Story

for sign _____

No. 1045 Mass. Ave.

Oct. 21, 1974 19:

10/21/74

- NO ACTION TAKEN -

Order adopted
3/3/75

In City Council,

19:

Referred to the Committee on

Attest:

City Clerk.

PBR