BOYLSTON ST. 6 FLAGS

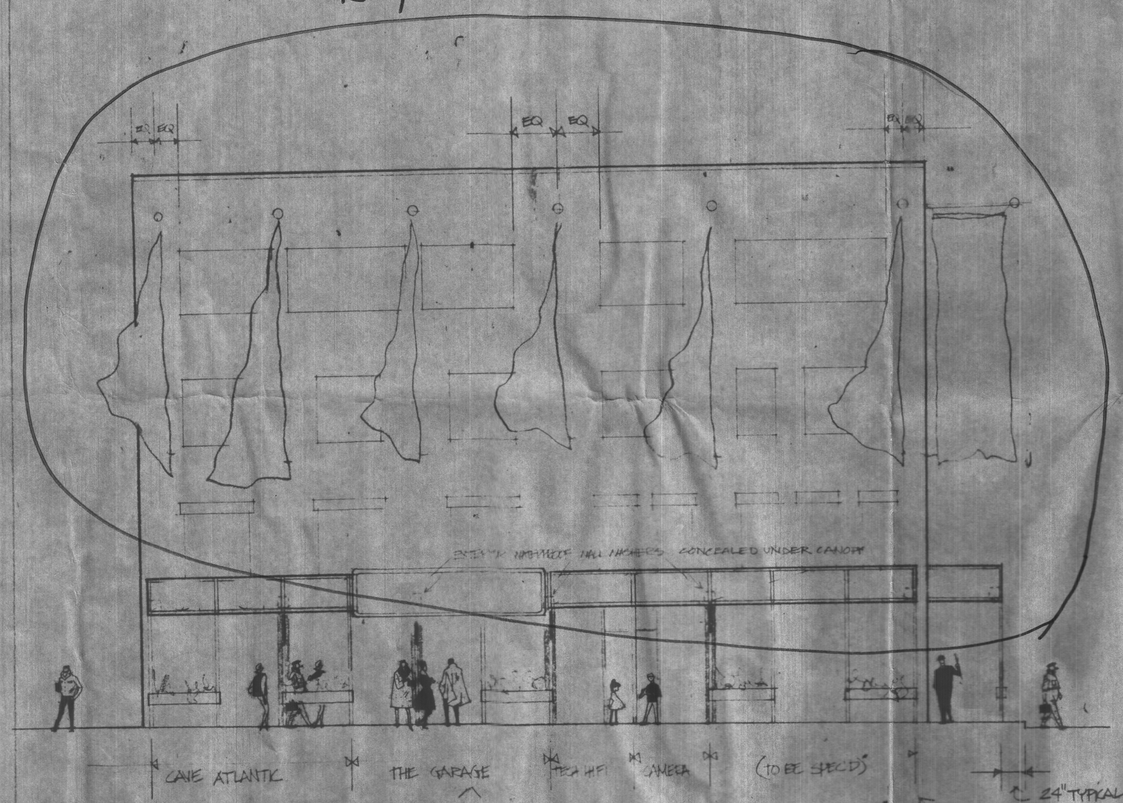

NOTE
ALL POSTS WILL BE CENTERED ON BRICK PIERS

BOYLSTON

CANOPY MATERIAL + COLOR (TOP & FRONT)
"ARMORGLASS FIREPROOF MATERIAL
BLUE (PACIFIC BLUE #10)

FLAGS
RED, PURPLE, MED. GREEN (HERITAGE FLAG CO.)
GOVT. SPECIFIED NYLON
GUARANTEED NO FADE OR SHRINK

CANOPY PIPES (ALL)
PRIMED + 2 COATS PAINT
GREY PMS 410

CANOPY ROPE
#4½ BRAIDED CORD
WHITE

5 FLAGS

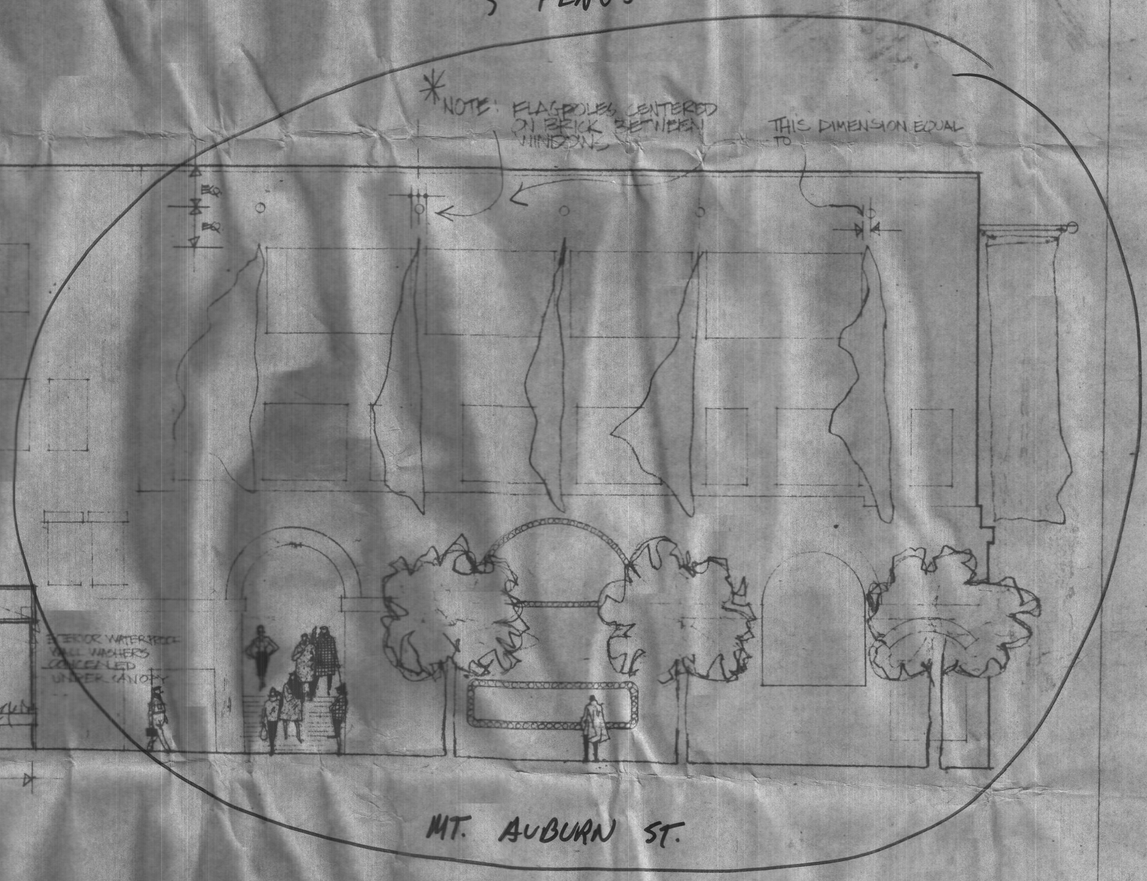

MT. AUBURN

The Garage

Wasserman Development Corporation
ADD Inc. Architects
Irwin G. Cantor Structural Engineers
Bernard F. Greene Consulting Engineers

Michael Sand & Associates Inc.
Design Consultants
Cambridge, Massachusetts

Date 1/23/73
Scale
Subject

G8

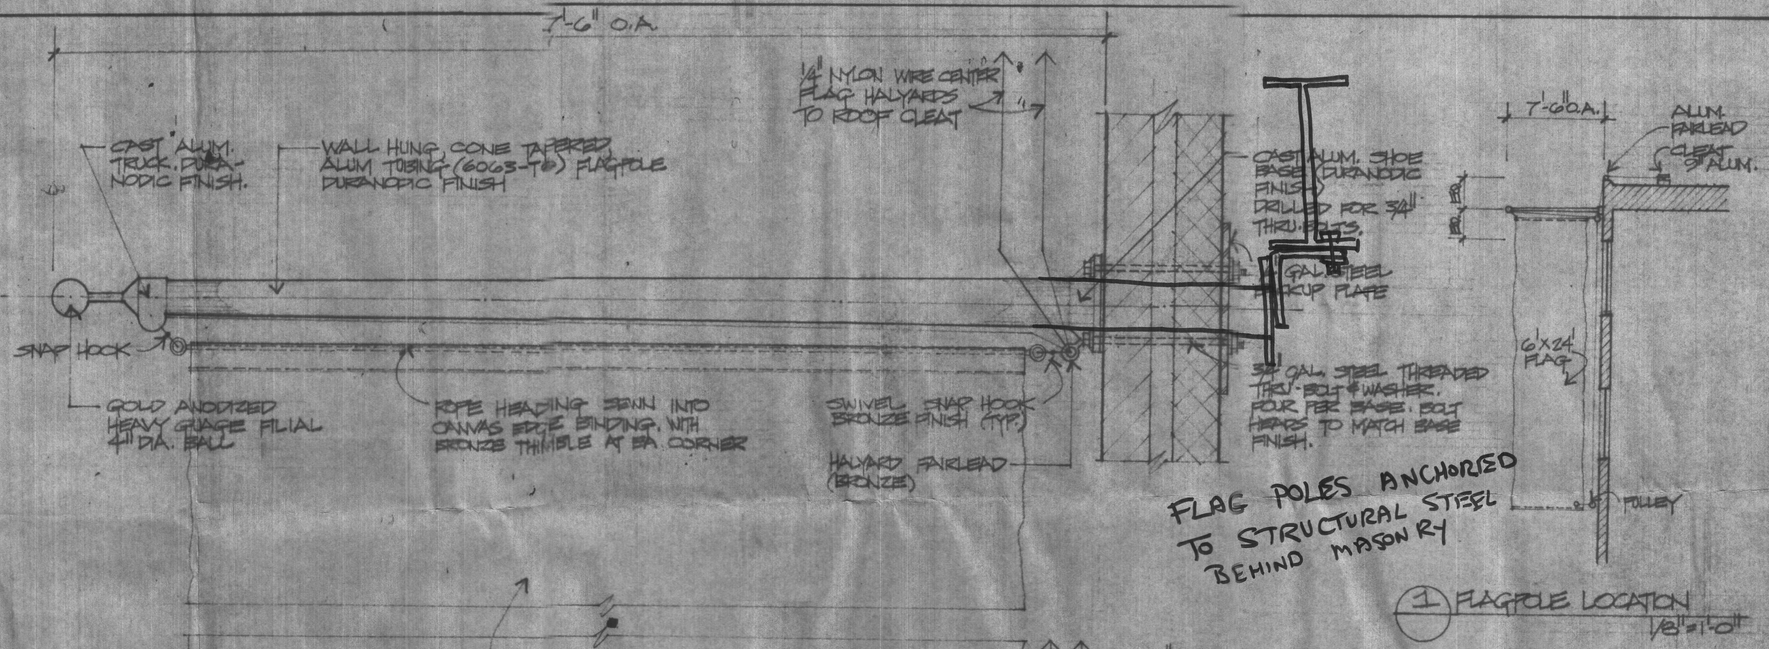

The Garage

Wasserman Development Corporation
ADD Inc. Architects
Irwin G. Cantor Structural Engineers
Bernard F. Greene Consulting Engineers

Michael Sand & Associates Inc.
Design Consultants
Cambridge, Massachusetts

Date 6/23/73
Scale VARIES
Subject
1. FLAG POLE DETAILS
2. FLAG TYPES

G14

THIS IS ONLY A SAMPLE
BRACKET
FABRICATOR TO FURNISH
FINAL DESIGN TO
MICHAEL SANDI & ASSOC, INC.
BEFORE CONSTRUCTION

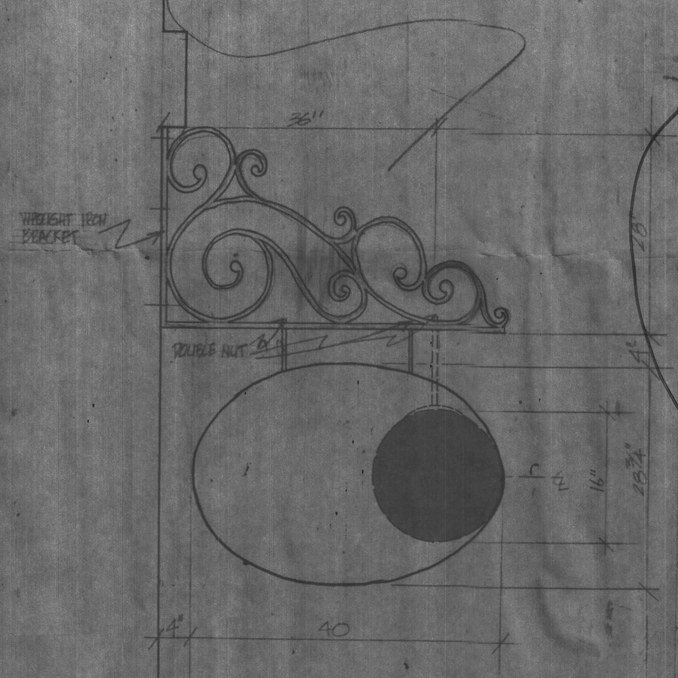

6 FLAGS

DUNSTER ST.

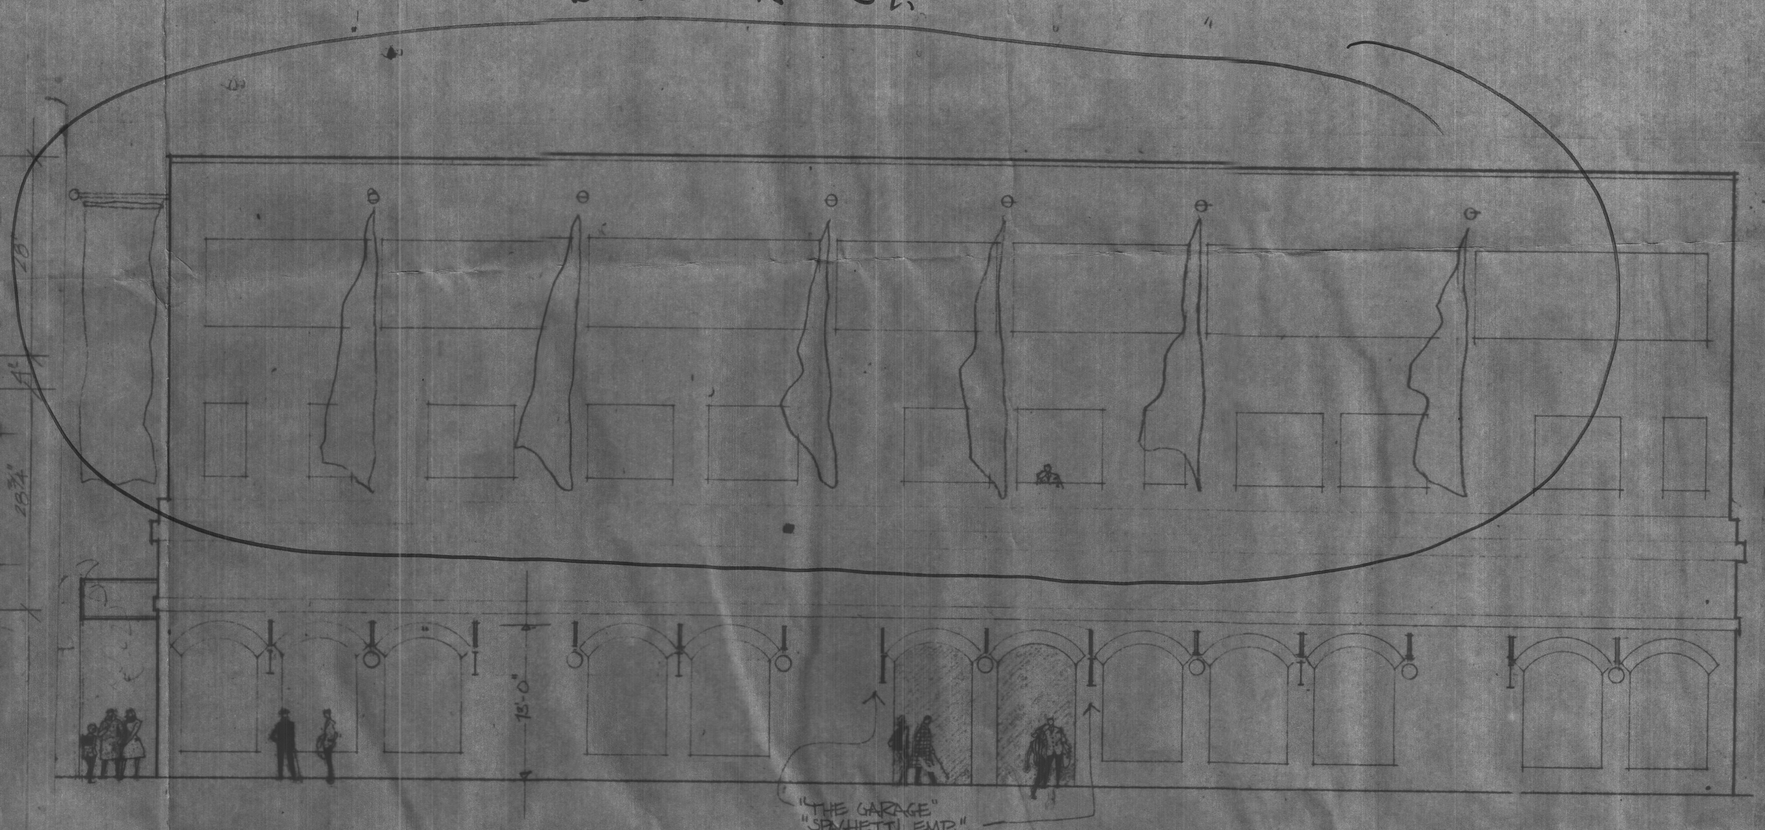

DUNSTER

BRACKET

MATERIAL	COLOR
METAL (WROUGHT IRON)	MATT BLACK PRIME + 2 COATS PAINT

PENDANT GLOBE LIGHTS

MAKE	MATERIAL	COLOR	BULB	PENDANT LENGTH
HABITAT STYLE #88514 EXTERIOR	16" DIAMETER CLEAR LEXAN	CLEAR	100W	12"

DUNSTER STREET SIGNS & LIGHTS SCALE 1"=1'0"
SIGN #3 PLACEMENT

The Garage

Wasserman Development Corporation
ADD Inc. Architects
Irwin G. Cantor Structural Engineers
Bernard F. Greene Consulting Engineers

Michael Sand & Associates Inc.
Design Consultants
Cambridge, Massachusetts

Date 6/27/73
Scale 1"=1'0"
Subject
(1) BRACKET
(2) DUNSTER STREET HANGING SIGN LOCATIONS

G 7

C. C. 106

City of Cambridge

In City Council

February 11, 1974

Ordered:-

That, in accordance with the provisions of an ordinance relative to placing and maintaining signs, the Commissioner of Public Works be and hereby is authorized to grant a permit to Wasserman Development Corporation for the erection of a ~~sign~~ 17 flagpoles at 36 Boylston Street, Cambridge.

Provided that, before erecting the above named sign, the petitioner shall obtain a permit from the Building Department and file with the City Clerk a satisfactory bond in the sum of Ten Thousand Dollars ($10,000.00) conditioned to save harmless the City of Cambridge from all claims for damages arising from the construction, maintenance and use of said sign.

City Council Feb 11 1974

Adopted by the following vote

of 9 yeas

Paul E. Healy City Clerk

CITY CLERK

A true copy,

Attest:- Paul E. Healy.

CITY CLERK

CC-113

Cambridge, January 29, 19 74

To the Honorable, the City Council
of the City of Cambridge:

PRIOR TO APPROVAL OF THE CITY COUNCIL, EACH PETITION MUST BE ACCOMPANIED BY A DRAWING OF PROPOSED SIGN, INDICATING DESIGN AND DIMENSIONS AND LOCATION ON PREMISES.

The undersigned respectfully prays

that Wasserman Development Corporation be granted permit to erect ~~a sign of the~~ 17 Flagpoles along building perimeter (3 sides) near roof, following specifications ~~in front of premises~~ Harvard Square Garage, 36 Boylston Street

Type: Aluminum Flagpoles
(State whether Electric or otherwise and material used in construction)

Reading matter to go on sign:

Flags to be colored, graphic designs

Size: 7'-6" poles mounted horizontally, flags 6' x 24'

Weight: 45 Lbs. each x 17 = 765 Lbs. total

How Erected: A: 7'-6" Above (B) B: Flagpole 45' above grade Bottom of flag 21' above grade
(A: Give exact distance sign is to extend from building over sidewalk.
B: Also exact distance from bottom of sign to sidewalk.)

Height Above Grade: Bottom See Above (B) Top 45'

(Signature of Applicant)

84 Sherman Street, Cambridge, Mass. 02140
(Address)

NOTICE - REGULATIONS

SEC. 3608. BUILDING CODE. - PROJECTING SIGNS

1. A projecting sign shall be constructed wholly of incombustible materials, with a metal frame and supports;

2. All signs must meet requirements of Zoning Ordinances and Building Code.

3. 13

PETITION

of Wasserman Development Corp.

for 17 flagpoles

No. 36 Boylston Street.

19

2/11/74
Order
Adopted

In City Council, February 11, 1974

Referred to the Committee on

Attest:

City Clerk.