

138

135

140

115

112

BROADWAY

ELLERY

ST.

DANA


ST.

ELLSWORTH


AVE.

CAMBRIDGE


ST.

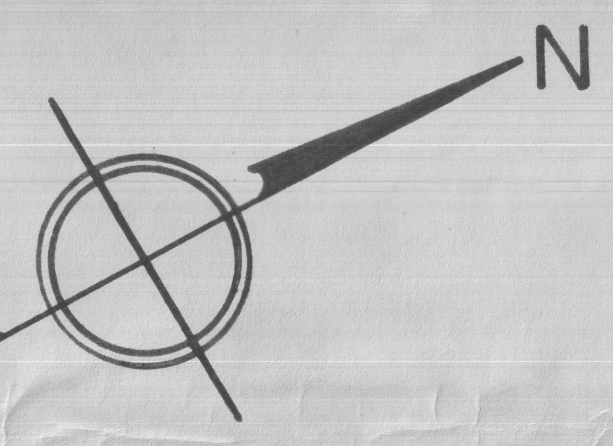

CITY OF CAMBRIDGE
SCALE: 1" = 40'
MAY - 1979
DIMENSIONS FROM DEED, LAND COURT
OR LAYOUT PLANS ARE IN BRACKETS ().
LAND COURT MARKED L.C. ALL OTHER
DIMENSIONS ARE MEASURED.
DRAWN BY: AL THOMPSON

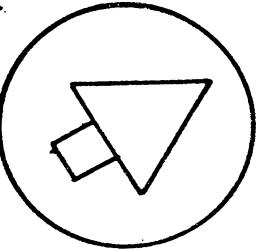

BROADWAY

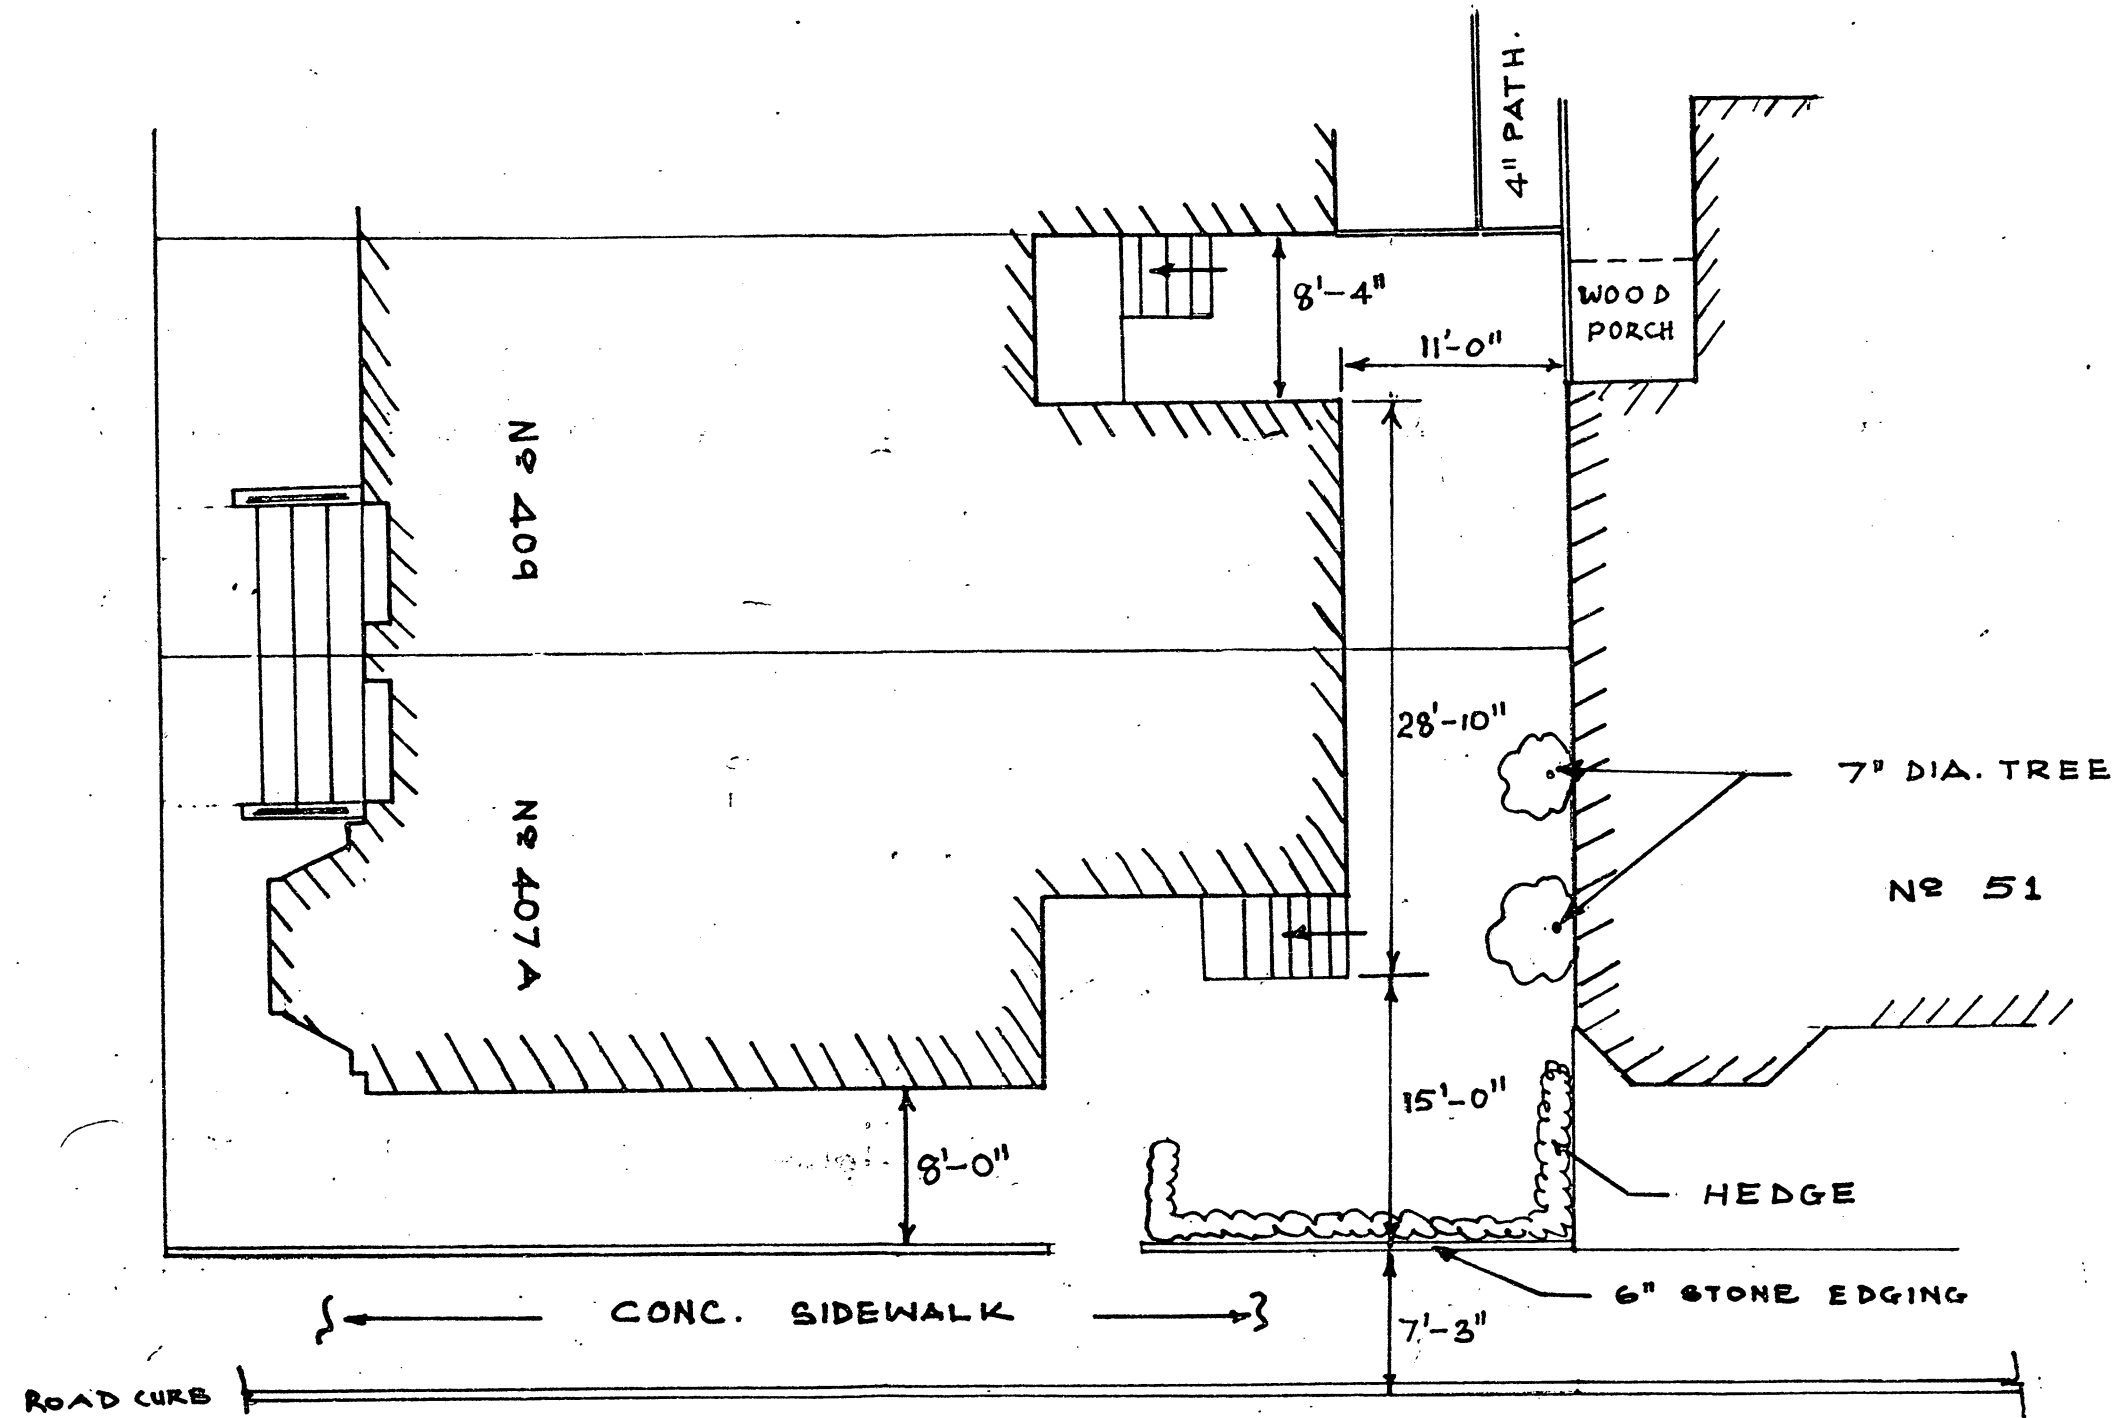

DANA ST.

CITY OF CAMBRIDGE
ENGINEERING DEPT.
18 NOV. 1983.
SCALE : 1" = 10'



City of Cambridge

IN CITY COUNCIL

April 4, 1988

ORDERED:

That the Commissioner of Public Works be authorized to construct driveways over sidewalks in front of estates upon the streets as hereinafter named, the expense thereof to be charged to the appropriation for Public Works Department, Paving (Edgestones and Sidewalks). The entire cost of material and labor furnished to be repaid to the City by the owners of the abutting estates.


Ruth Hiller

409 Broadway

In City Council April 4, 1988.
Adopted by a ye and nay vote:-
Yeas 9; Nays 0; Absent 0.
Attest:- Joseph E. Connarton, City Clerk.

A true copy;

ATTEST:-

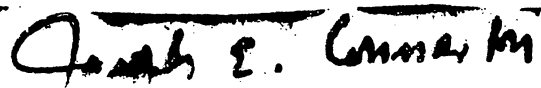
Joseph E. Connarton, City Clerk.



RECEIVED BY
CITY CLERK
NOV 21 4 30 PM '83
CAMBRIDGE, MASS.

CITY OF CAMBRIDGE
INTEROFFICE CORRESPONDENCE

To Paul E. Healy, City clerk **Date** 11/21/83

From Joan Lastovica, City Engineer JL. **Reference**

Subject Petition of Ruth Hiller for a driveway at the side of
407A Broadway on Dana Street.

Attached is a diagram showing existing conditions for 407A and 409 Broadway. At present, no driveways exist for these lots. Also, please note that the correct address for the lot at the corner of Broadway and Dana Street is 407A Broadway, not 407 Broadway.

For your further consideration a current assessors plan of the area is enclosed. Please feel free to contact this office if you require additional information.

JL/bs
Attachments

204

Comm. from Joan Lastovica, City Engineer,
Re: the petition of Ruth Hiller for a drive-
way at the side of 407 Broadway on Dana St.,
stating that no driveways presently exist at
this location.

*copy placed with Hiller Petition
12/7/83 ml*

In City Council,

December 5, 1983

*12/5/83
Returned to the
- Petitioner -*