


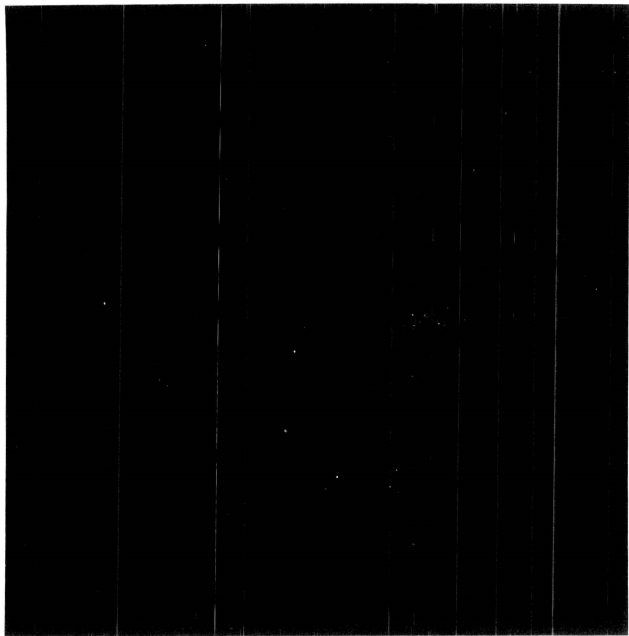

**Rufus Porter's
Restaurant
Cafe at the Atrium
The Bakery
Doll & Richards**





the
ATRIUM




OUTDOOR
ELECTRICAL
SIGN.


REVERSE
TO SOLID
BACKGROUND
& CLEAR
BORDER &
LETTERING

by 760 Associates

(617) 332-6430

(617) 969-3678 *

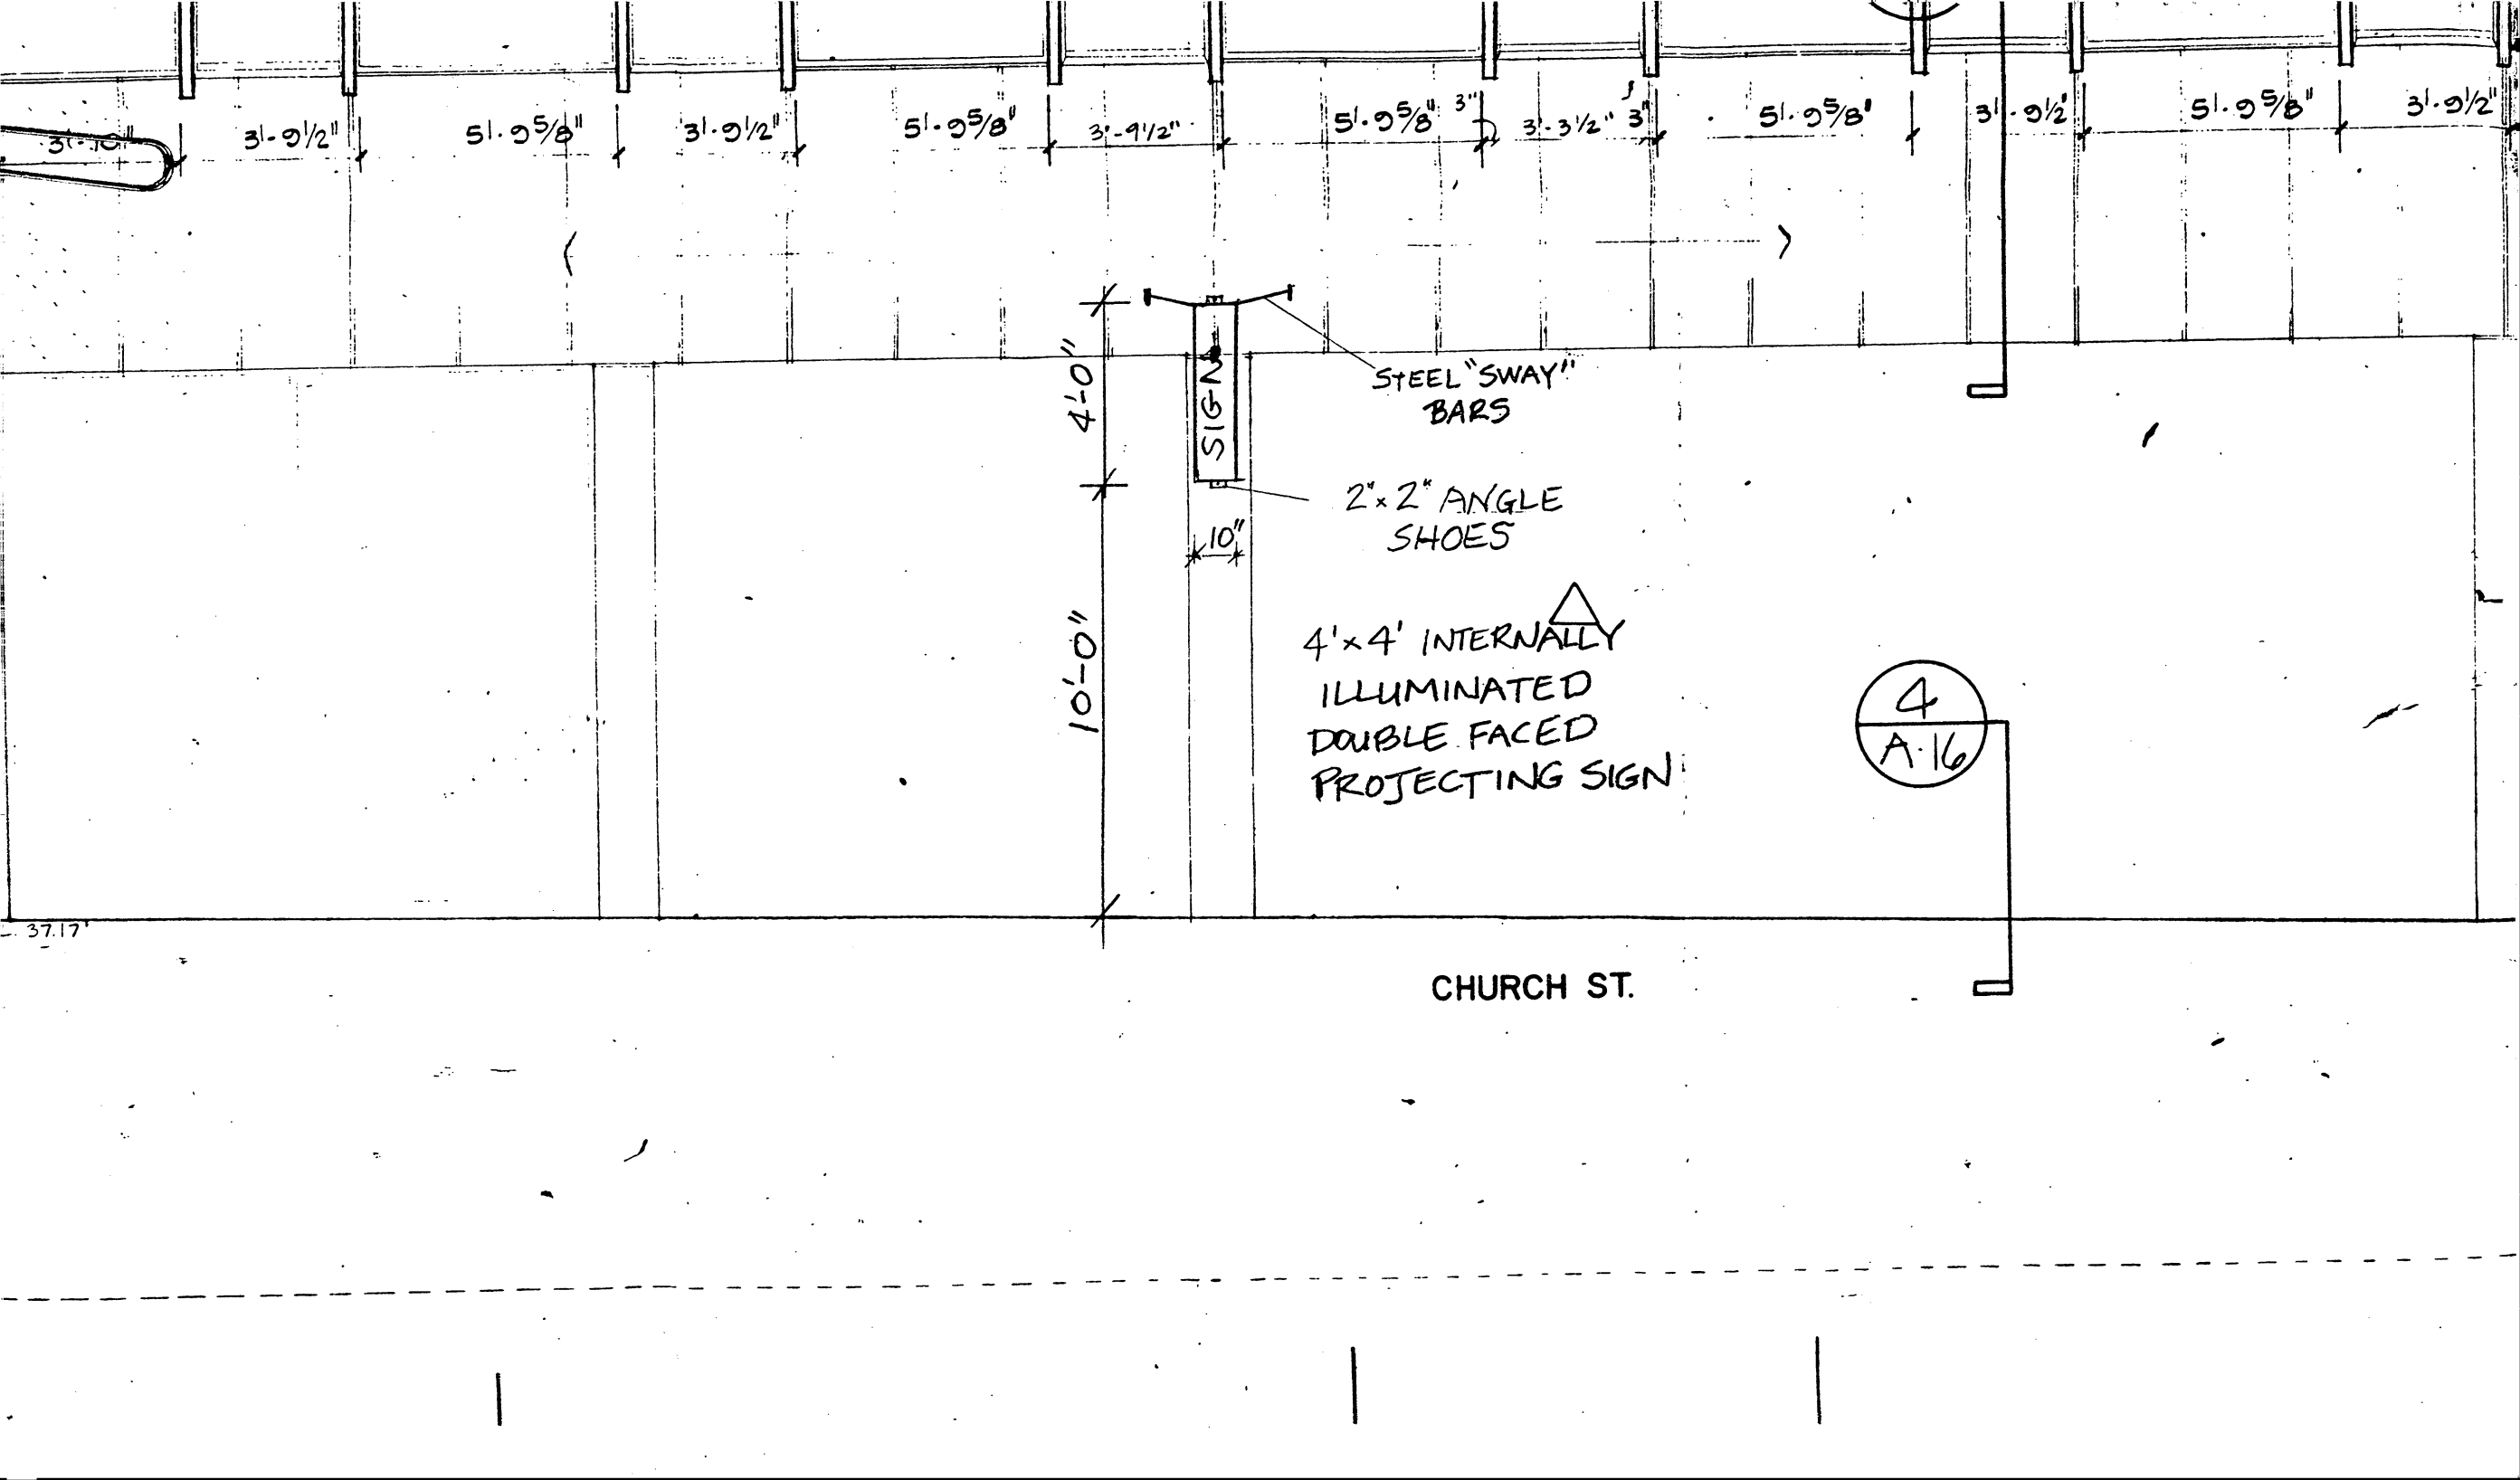

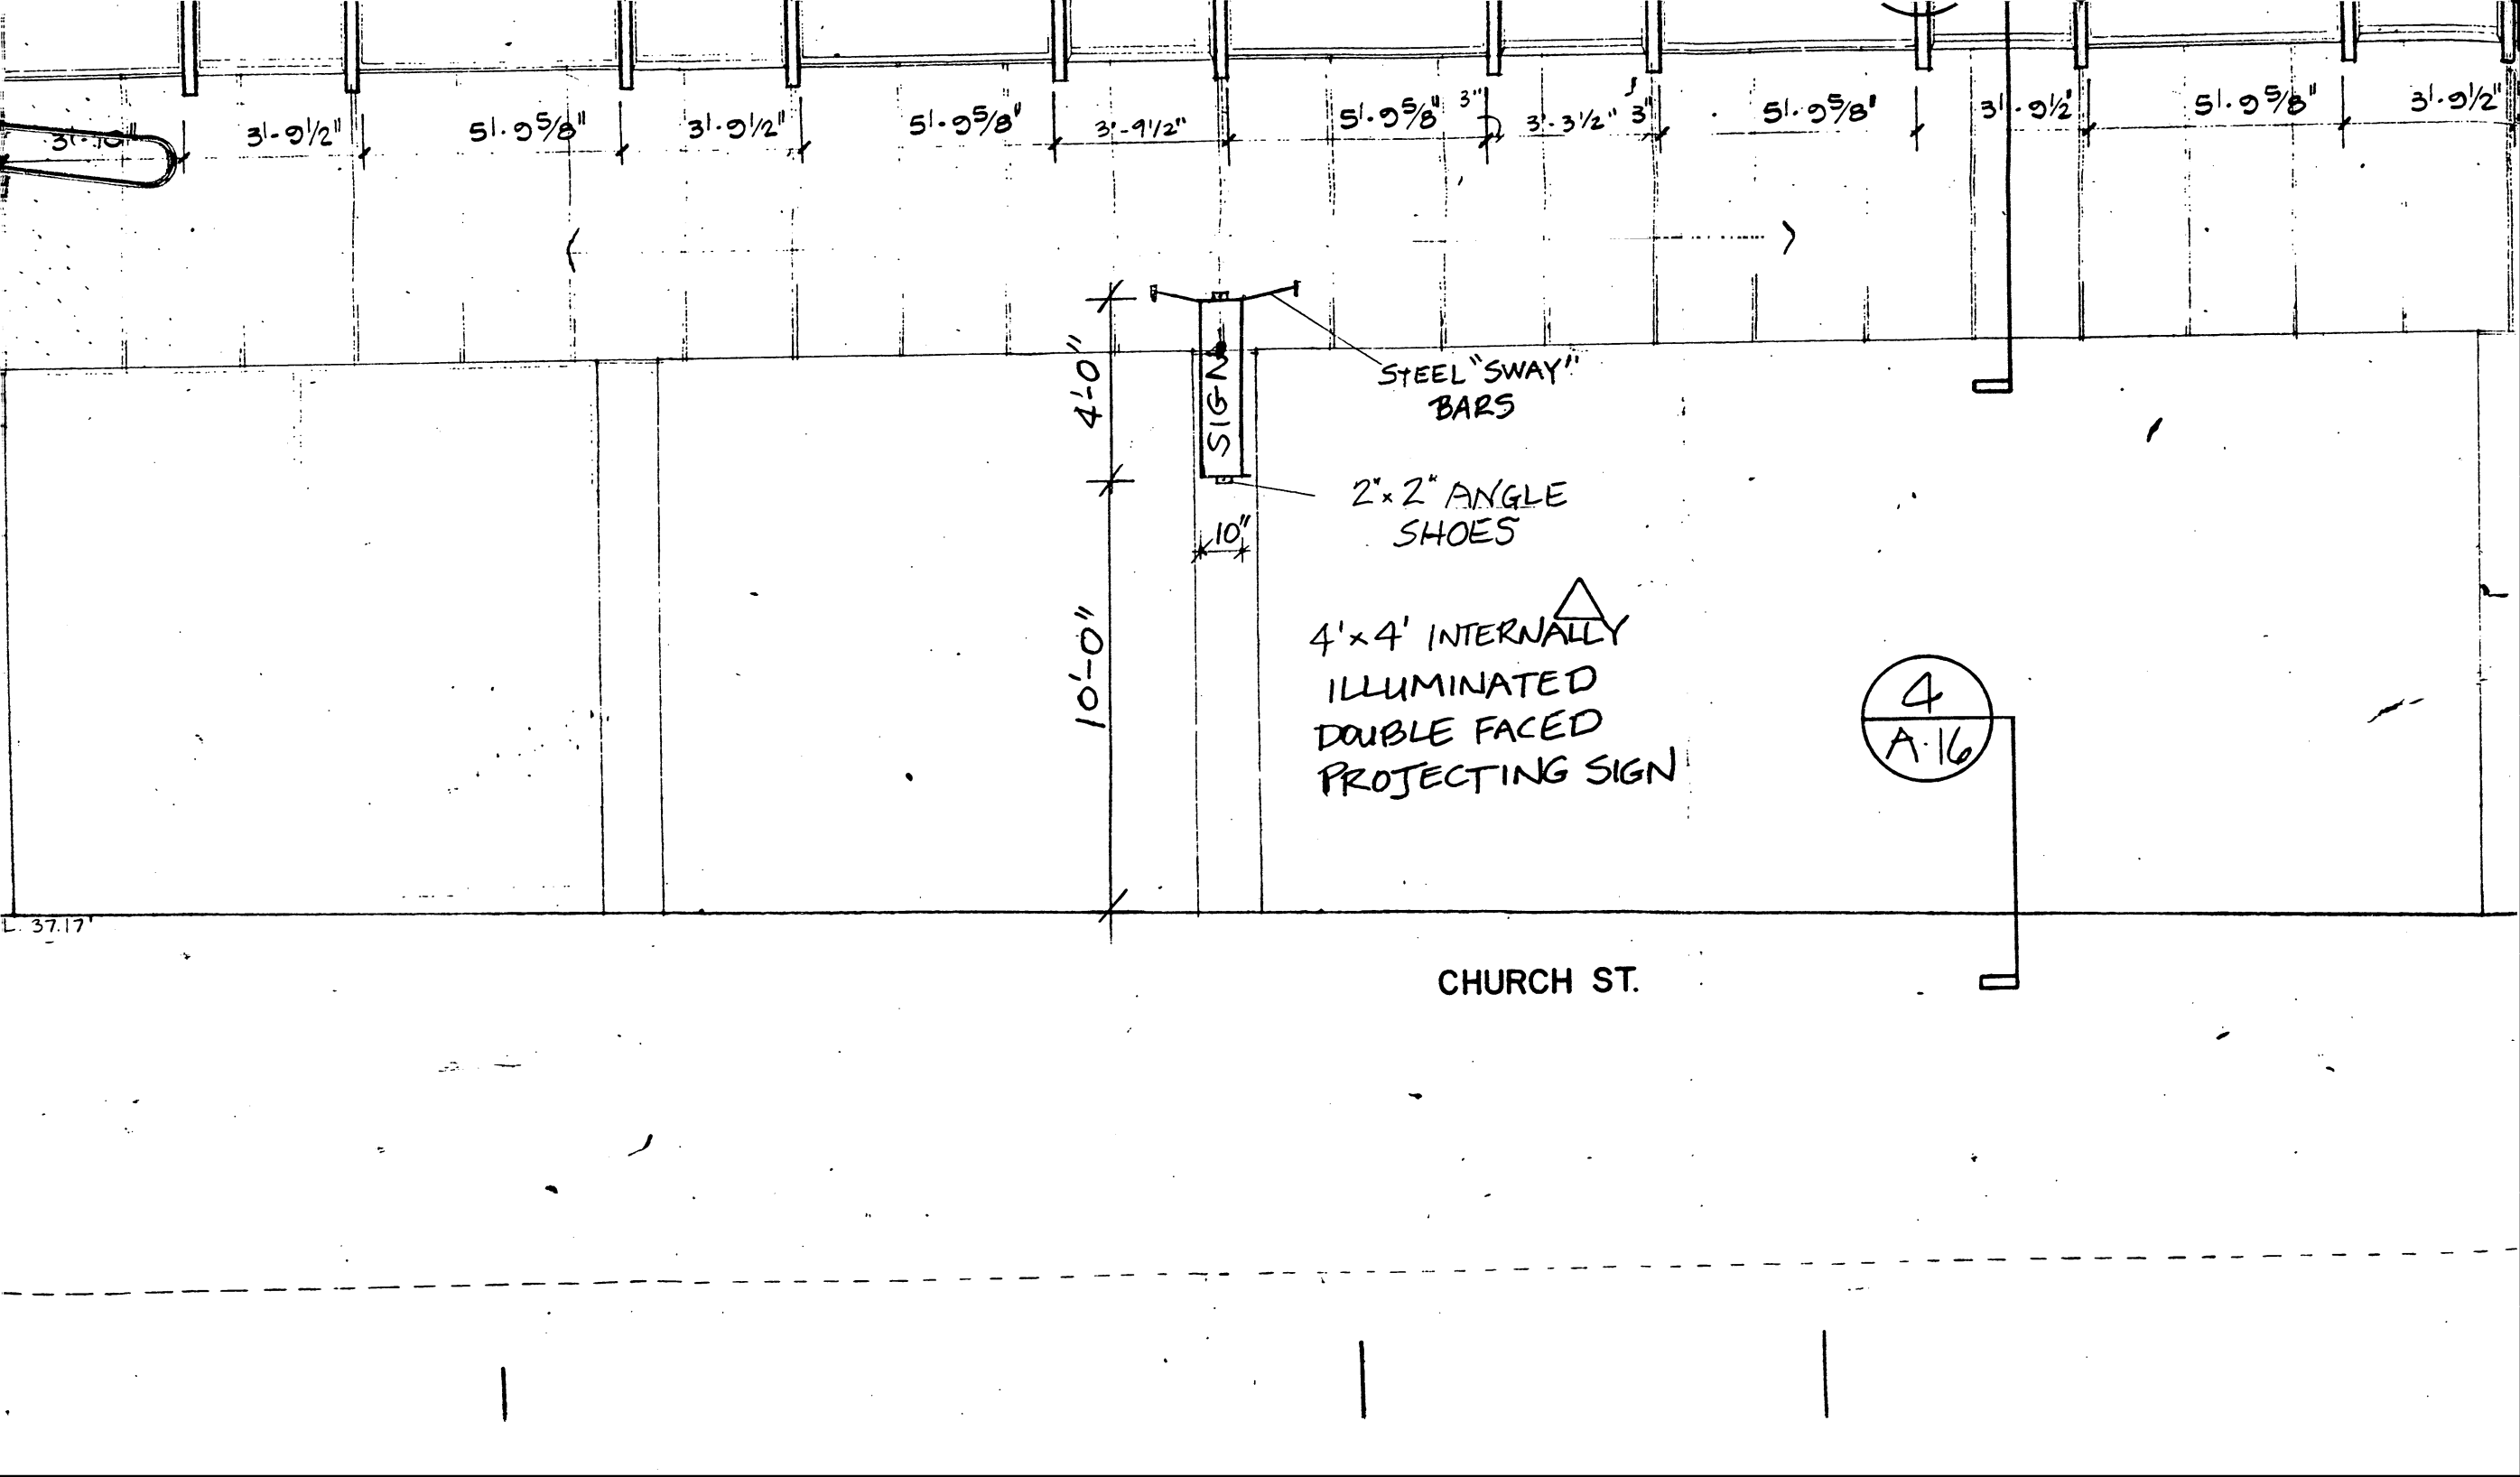

SIGN


STEEL "SWAY"
BARS

2"x2" ANGLE
SHOES

4'x4' INTERNALLY
ILLUMINATED
DOUBLE FACED
PROJECTING SIGN

4
A-16

CHURCH ST.

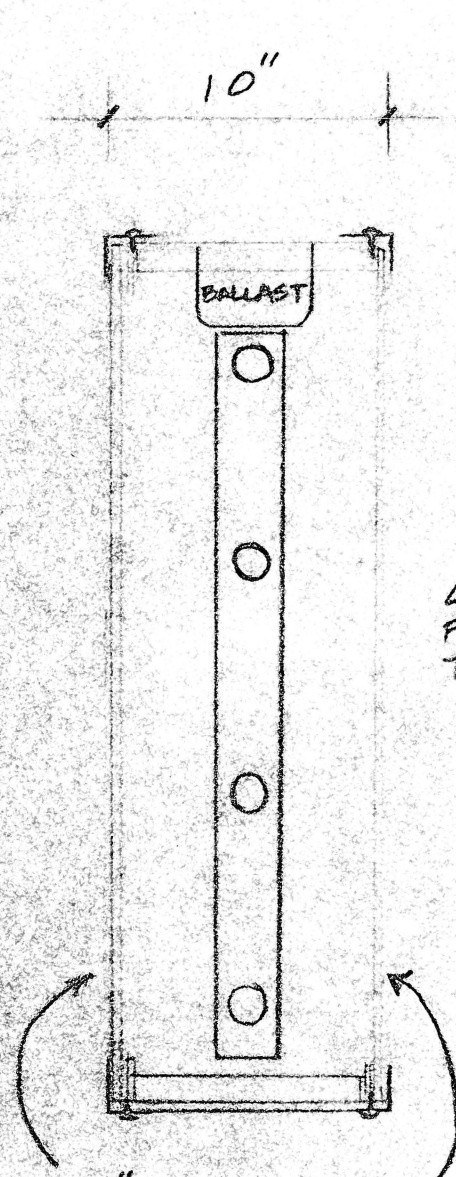



4
FLUORESCENT
TUBES (48" H.O.)

3/16" PLASTIC FACES
APPLIED PLASTIC
LETTERS 1/8"

SKIRTING & MOULDINGS OF SIGN
.040" PREFINISHED ALUMINUM

SIGN FRAME
1/2" x 1/2" x 3/16" ANGLE IRON
WELDED AT ALL CONTACTS

1" x 1" x 1/8" ANGLE IRON
LATERALS TO SUPPORT
EACH FACE OF SIGN

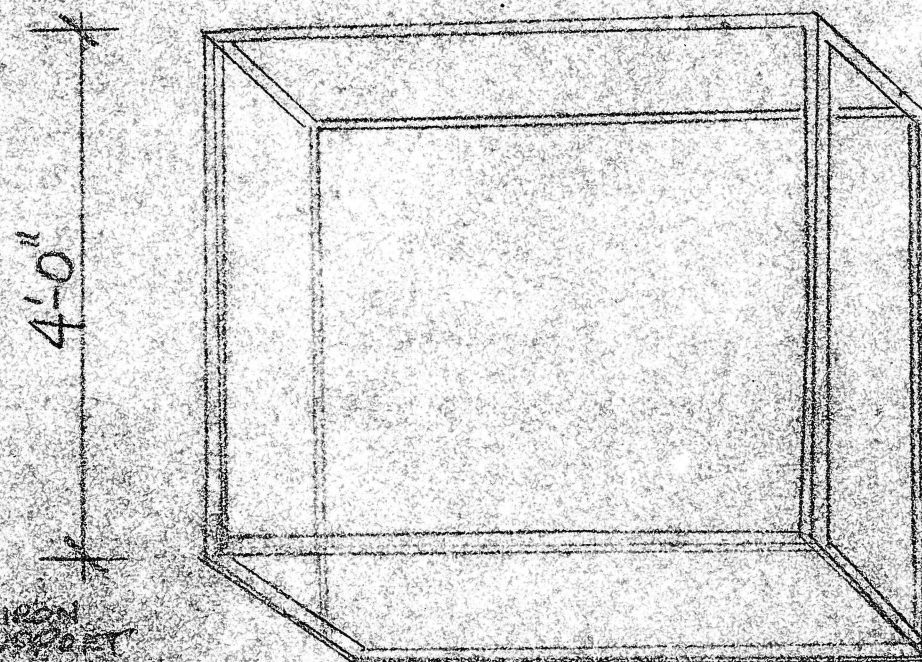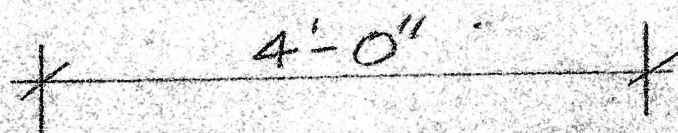


4'-0"

DOUBLE FACED INTERNALLY
ILLUMINATED PROTECTING
SIGN

SEE ATTACHED PAGE FOR
LOCATION ON BUILDING

Jim DODT SIGN CO
1-30-80 DWG No 7714

DRAWING - N.T.S.

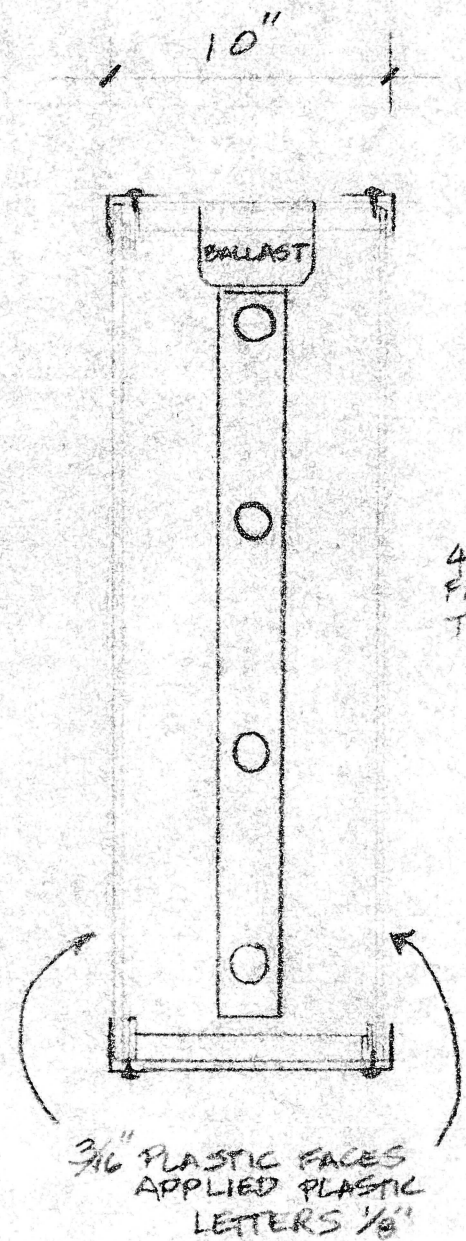

SKIRTING & MOULDINGS OF SIGN
 .040" PRE FINISHED ALUMINUM


4
 FLUORESCENT
 TUBES (48" H.O.)

SIGN FRAME
 1 1/2" x 1 1/2" x 3/16" ANGLE IRON
 WELDED AT ALL CONTACTS

1" x 1" x 1/8" ANGLE IRON
 LATERALS TO SUPPORT
 EACH FACE OF SIGN

4'-0"

4'-0"

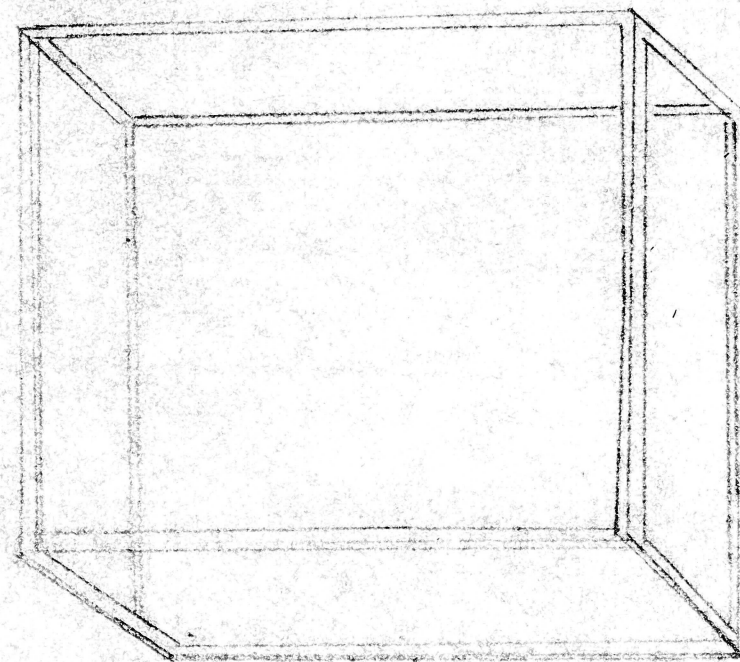

DOUBLE FACED INTERNALLY
 ILLUMINATED PROJECTING
 SIGN

SEE ATTACHED PAGE FOR
 LOCATION ON BUILDING

Jim Dido / SIGN CO
 1-30-80 DWG No. 7714

DRAWING - N.T.S.



City of Cambridge

IN CITY COUNCIL

March 3, 1980

ORDERED:

That, in accordance with the provisions of an ordinance relative to placing and maintaining signs, the Commissioner of Public Works be and hereby is authorized to grant a permit to Louis DiGiovanni for the erection of a sign at 50 Church Street, Cambridge.

Provided that, before erecting the above named sign, the petitioner shall obtain a permit from the Building Department and file with the City Clerk a satisfactory bond in the sum of Two Thousand Dollars (\$2,000) conditioned to save harmless the City of Cambridge from all claims for damages arising from the construction, maintenance and use of said sign.

In City Council March 3, 1980


Adopted by the affirmative vote of 7 members.

Attest: Paul E. Healy, City Clerk

A true copy,

ATTEST:

A handwritten signature in dark ink, reading "Paul E. Healy". The signature is written in a cursive style with a large, looping initial "P".

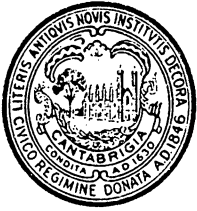

CITY OF CAMBRIDGE

CITY HALL, CAMBRIDGE, MASSACHUSETTS 02139 • (617) 876-6800

BUILDING DEPARTMENT

CHARLES F. SPRAGUE
SUPT. OF BUILDINGS AND
INSPECTOR OF BUILDINGS

To Whom It May Concern: Louis DiGiovanni, d/b/a Brattle-Palmer Church

As an abutter of 50 Church Street

Cambridge, Massachusetts, I do hereby declare my disapproval_____

approval ✓ of the installment of,

Canopy over the sidewalk entrance: _____

Awnings over the windows: _____

Projecting sign: ✓ _____

of said property.

Signed: Priscilla Sage Oberknecht Date: January 21, 1980

Address 89 Clairmont Road, Belmont MA 02178

Reply is requested within seven (7) days of the date of this letter.



CITY OF CAMBRIDGE

CITY HALL, CAMBRIDGE, MASSACHUSETTS 02139 • (617) 876-6800

BUILDING DEPARTMENT

CHARLES F. SFRAGUE
SUPT. OF BUILDINGS AND
INSPECTOR OF BUILDINGS

To Whom It May Concern:

As an abutter of Louis B. Moravani dba Brattle Park Church
50 Church Street
Cambridge, Massachusetts, I do hereby declare my disapproval _____
approval ✓ of the installment of,
Canopy over the sidewalk entrance: _____

Awnings over the windows: _____


Projecting sign: ✓ _____

of said property.

Signed: Elizabeth W. Stearns Trust Date: 1/18/80

Address by Richard O. Brown
187 Brattle Street Cambridge, Mass. 02138

Reply is requested within seven (7) days of the date of this letter.

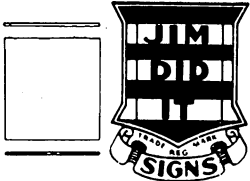

JIM DID IT SIGN CO.

MAKERS & DESIGNERS OF SIGNS

465 CAMBRIDGE STREET

BOSTON (ALLSTON), MASS. 02134

Telephone

(617) 782-2410

Sam Rupolo
R+D Property Management
P.O. Box 212
Cambridge Mass

12/31/79

JAN 4 1980

Dear Sam:

Enclosed please find material which I had
To fill out with required information, also please find
xerox of 760 ASSO. design.

Sam the town will also require a
photo of where sign is to be located.

Please call if I can be of any
further assistance

yours
John Thompson

"Equipped for any Emergency Service"

Cambridge, 1/4 1980

RECEIVED BY
OFFICE OF CITY CLERK

To the Honorable, the City Council of the City of Cambridge:

PRIOR TO APPROVAL OF THE CITY COUNCIL, EACH PETITION MUST BE ACCOMPANIED BY A DRAWING OF PROPOSED SIGN INDICATING DESIGN AND DIMENSIONS AND LOCATION ON PREMISES.

The undersigned respectfully prays that Jim D. d. T. Sign be granted permit to erect a sign of the following specifications in front of premises 50 Church St.

Type: 3'x4' Electrical Sign Fabricated of Steel & Plastic
(State whether Electric or otherwise and material used in construction)

Reading matter to go on sign: The Aquarium

Size: 3' x 4'

Weight: 100 lbs

How Erected: A: 4' 1" B: 10'

(A: Give exact distance sign is to extend from building over sidewalk.)
(B: Also exact distance from bottom of sign to sidewalk.)

Height Above Grade: Bottom 10' Top 13'

Jim Thompson
(Signature of Applicant)

Jim D. d. T. Sign Co

465 Cambridge St Allston 02134
(Address)

NOTICE - REGULATIONS

SECTION 1412.0 STATE BUILDING CODE

PROJECTING SIGNS

1. A projecting sign shall be constructed wholly of incombustible materials.
2. All signs must meet requirements of Zoning Ordinances and Building Code.

APPROVED: [Signature]

Building Inspector

APPROVED FOR ZONING

R. Heegan

2/7/80

Date

1.

41-22

Petition of Louis DiGiovanni for a sign at
the premises numbered 50 Church St.

In City Council,

March 3, 1980

3/3/1980

L.R. - Order Adopted.

ADOPTED