
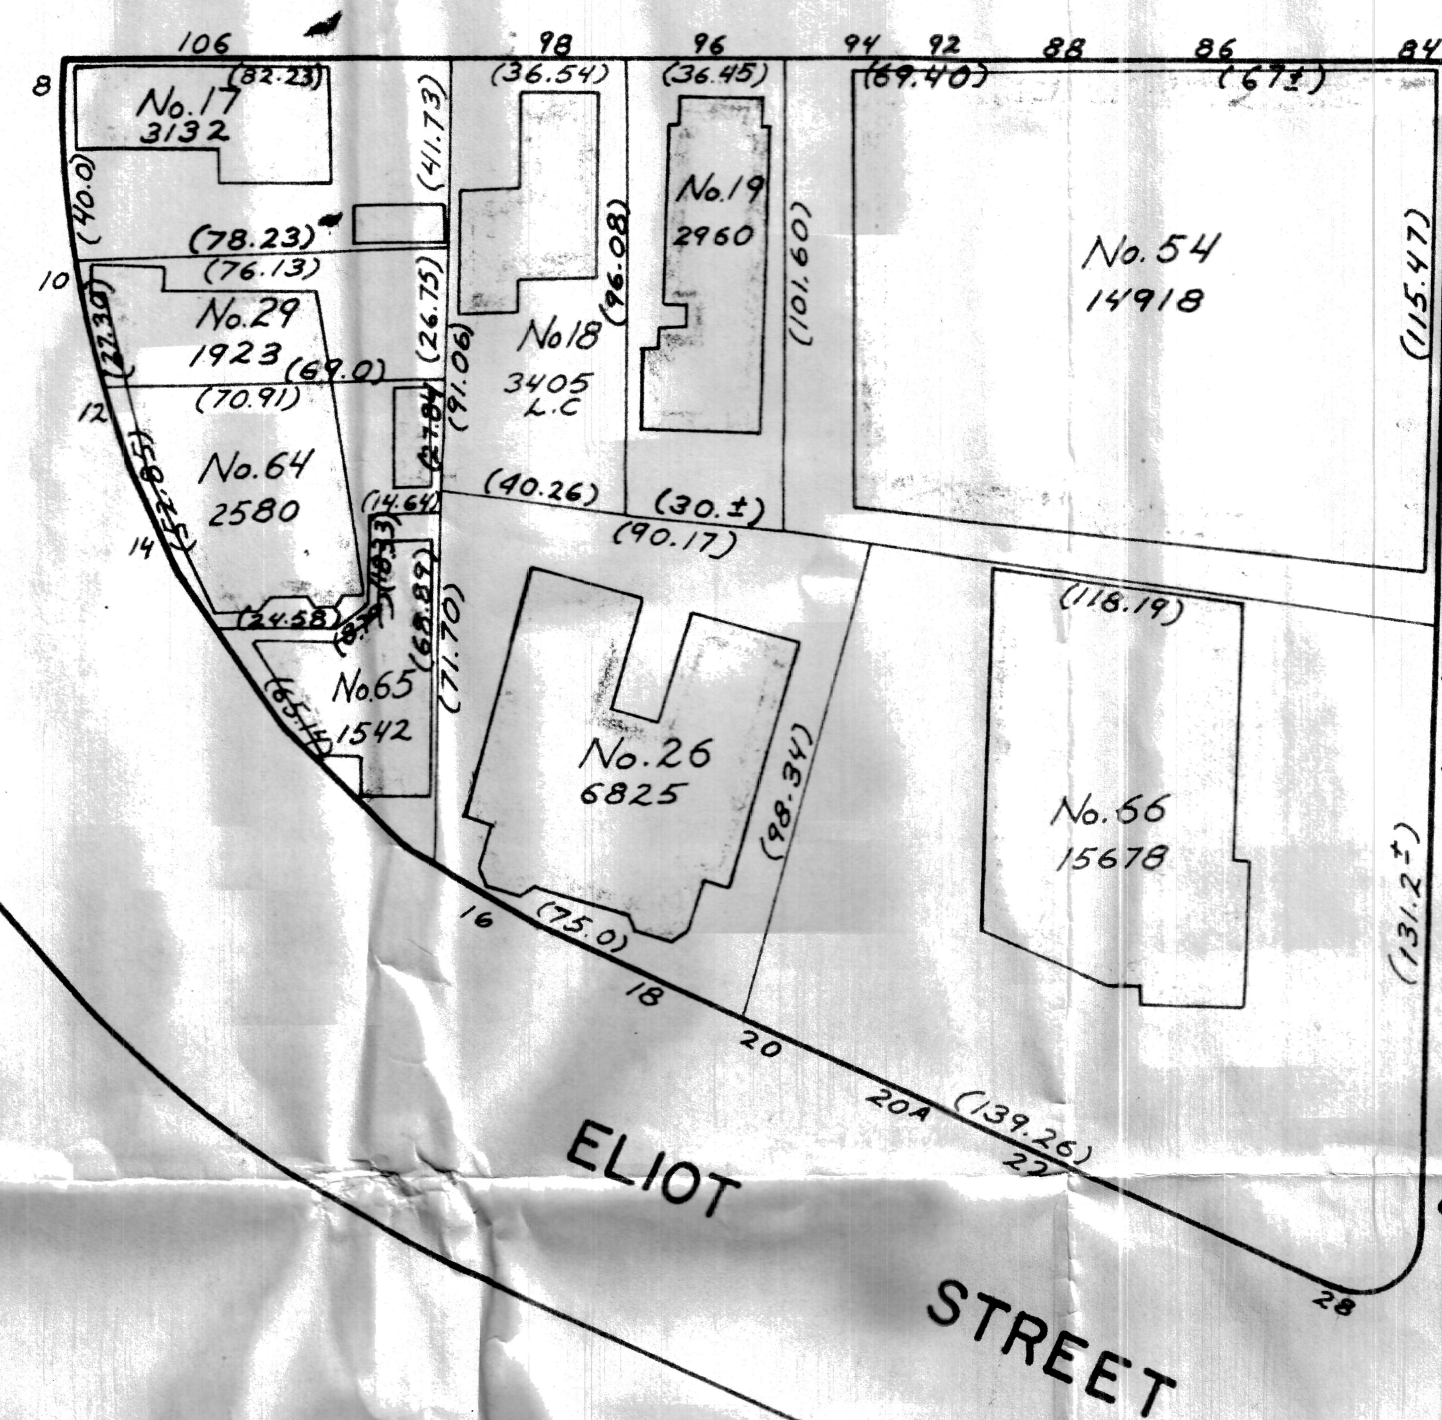


168

65

ELIOT SQUARE


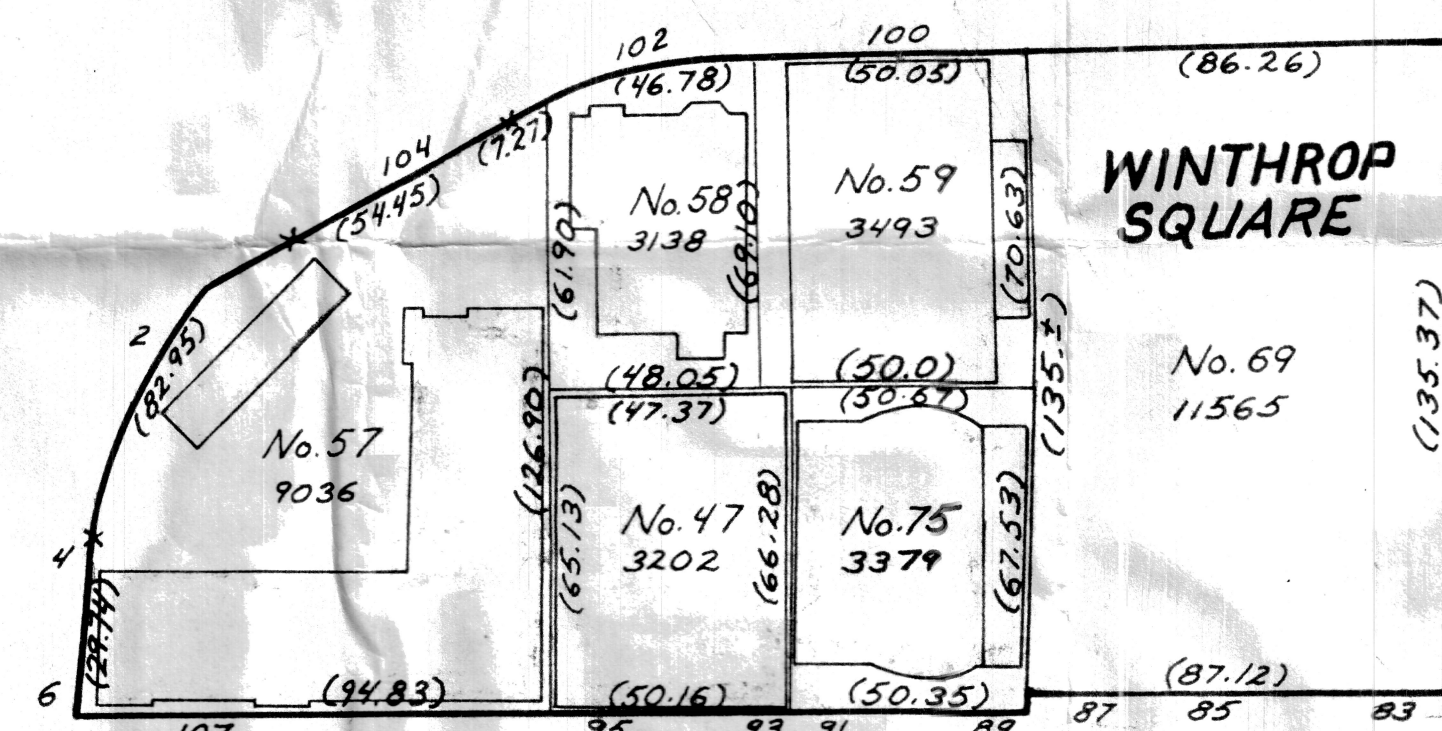


164

160


MT. AUBURN

STREET

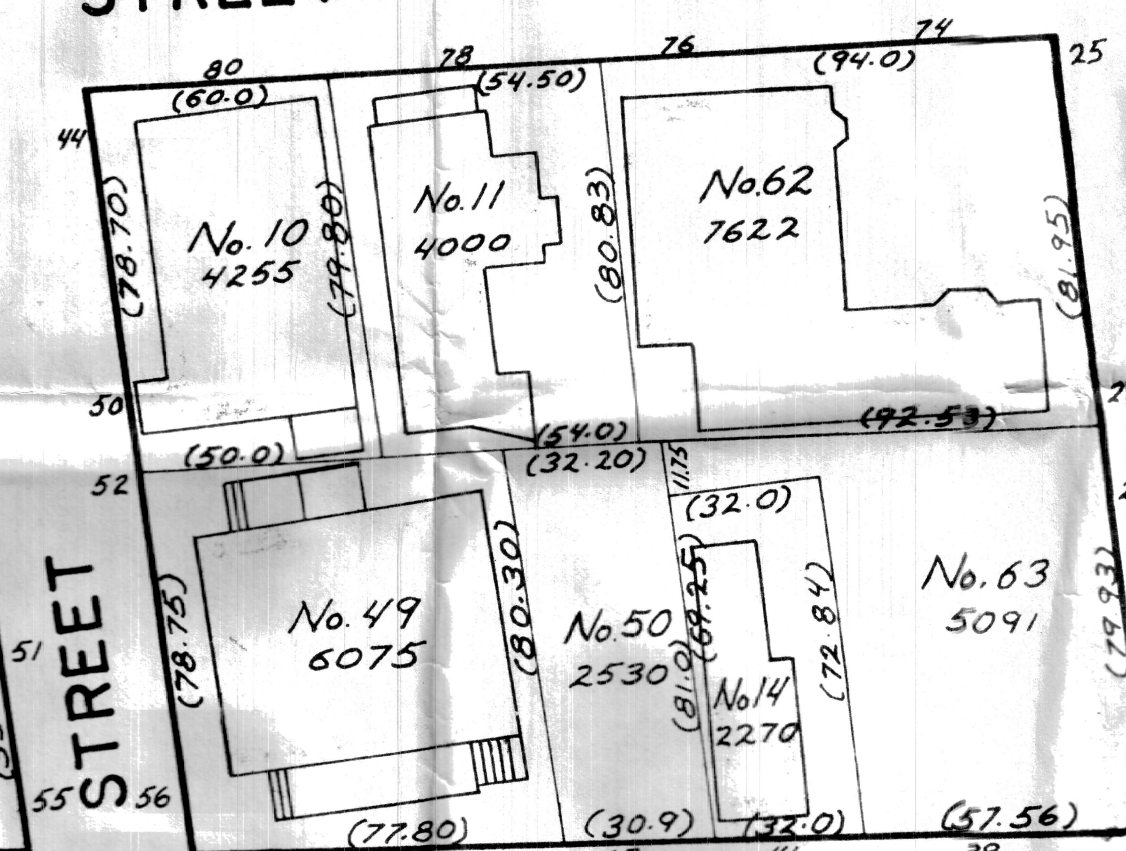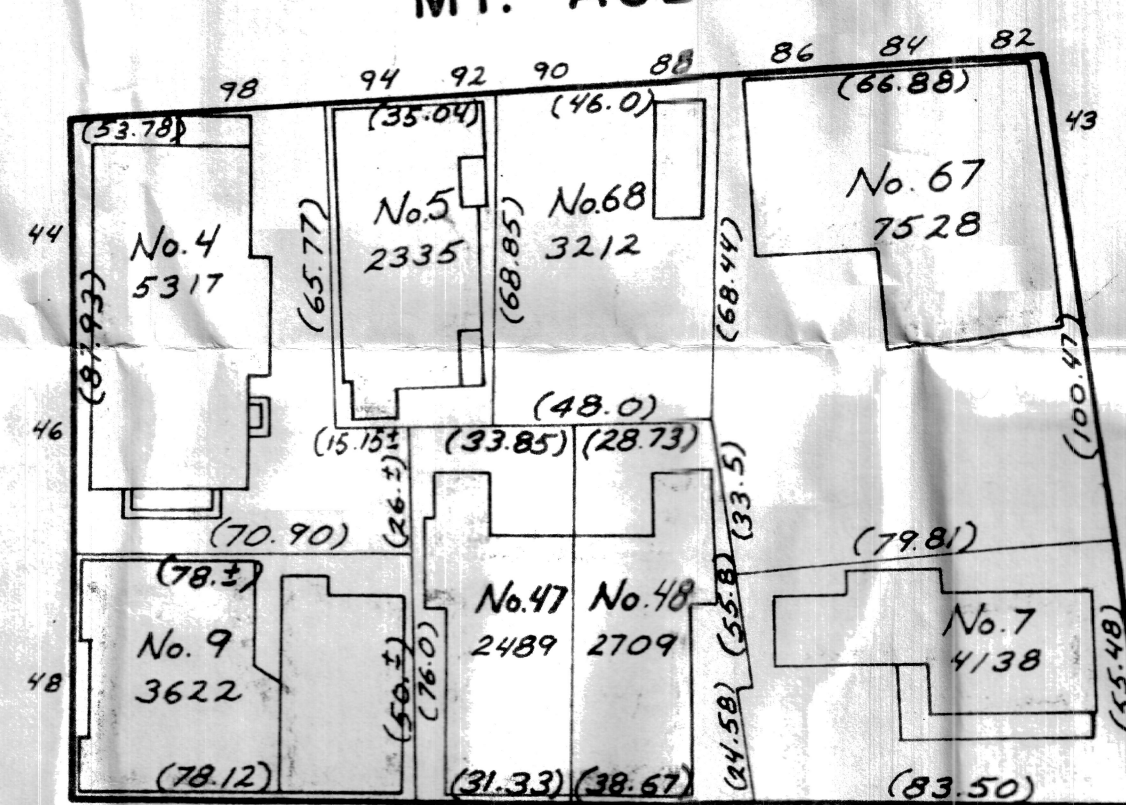

WINTHROP STREET

BOYLSTON STREET

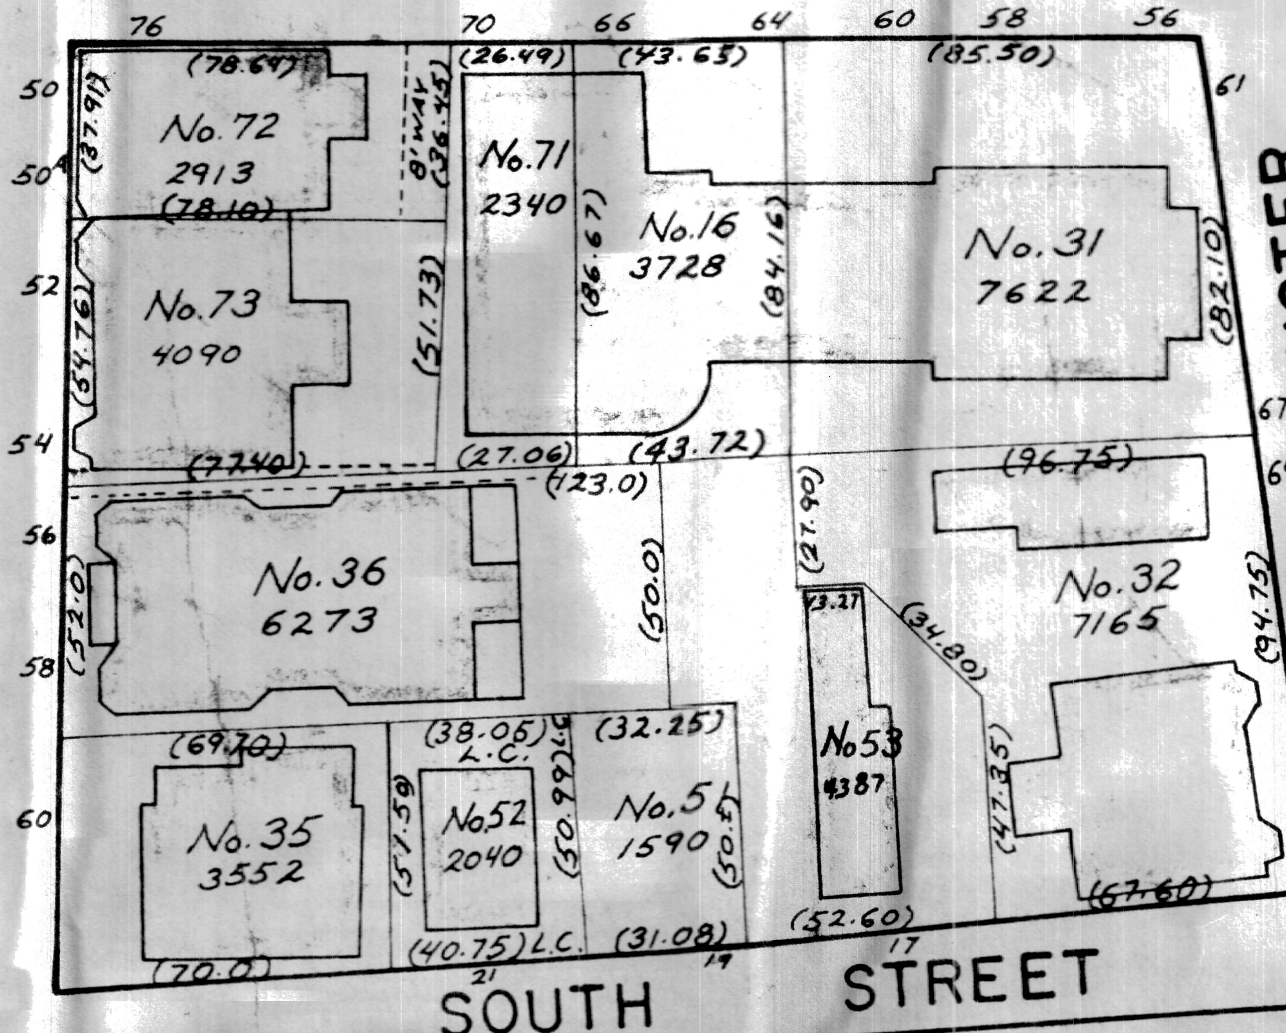


DUNSTER STREET

SOUTH STREET

163

161

HOLYOKE STREET

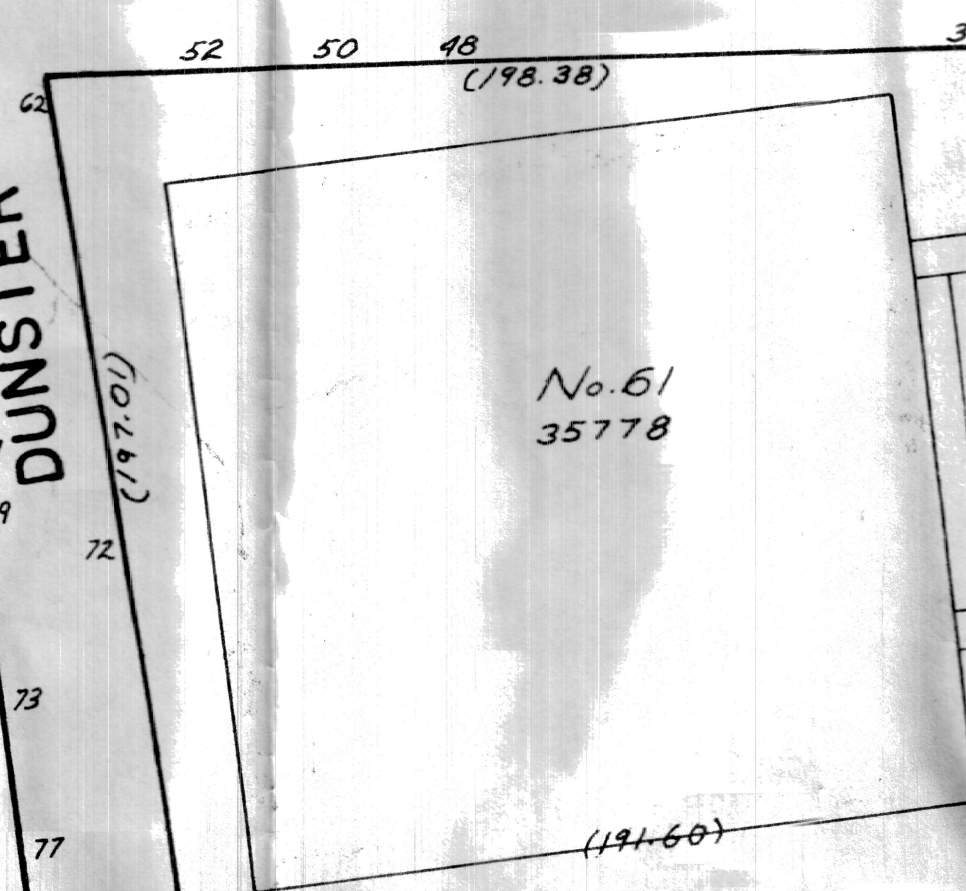

CITY OF CAMBRIDGE

Scale: 1" = 40' June 1977
 Dimensions From Deed Land
 Court or Layout Plans Are In
 Brackets () Land Court Marked
 L.C. All Other Dimensions Are
 Measured

Drafted By
 R. Schneiderman



CITY OF CAMBRIDGE
INTEROFFICE CORRESPONDENCE

To Paul E. Healy, City Clerk **Date** May 6, 1983

From Joan Lastovica, City Engineer **JL.** **Reference**

Subject Petition of Bencion M. & Raymond Moskow to
install "No Parking" signs on their property at
48 John F. Kennedy Street

A review of Engineering records reveals that Winthrop Street, between Dunster Street and John F. Kennedy St. is a private way measuring 29.0 feet in width, approximately 225 feet in length and containing 6589 sq. ft. more or less. Street lines for Winthrop St. were established by the Office of the City Engineer in 1881. However, the City has never accepted Winthrop Street as a public way.

For your further consideration the following documents are enclosed:

1. Full legal description of Winthrop St.
between Dunster St. and John F. Kennedy St.
2. Current assessors plans

Please call if this Office can be of further assistance.

cc E. Kennedy, Act. Comm. Public Works
G. Teso, Director Traffic

L.

5/9/83

Deposed
to
the
Hearing-

This date



CITY OF CAMBRIDGE
INTEROFFICE CORRESPONDENCE

To Paul E. Healy, City Clerk **Date** May 6, 1983

From Joan Lastovica, City Engineer *JL.* **Reference**

Subject Petition of Bencion M. & Raymond Moskow to
install "No Parking" signs on their property at
48 John F. Kennedy Street

A review of Engineering records reveals that Winthrop Street, between Dunster Street and John F. Kennedy St. is a private way measuring 29.0 feet in width, approximately 225 feet in length and containing 6589 sq. ft. more or less. Street lines for Winthrop St. were established by the Office of the City Engineer in 1881. However, the City has never accepted Winthrop Street as a public way.

For your further consideration the following documents are enclosed:

1. Full legal description of Winthrop St.
between Dunster St. and John F. Kennedy St.
2. Current assessors plans

Please call if this Office can be of further assistance.

cc E. Kennedy, Act. Comm. Public Works
G. Teso, Director Traffic



RECEIVED BY
CITY OF CAMBRIDGE
MAY 9 10 07 AM '83
INTEROFFICE CORRESPONDENCE
CAMBRIDGE, MASS.

To Paul E. Healy, City Clerk Date May 6, 1983
From Joan Lastonica, City Engineer Reference
Subject

Petition of Bencion M. & Raymond
Meshow to install "No Parking" signs
at 48 JFK

Enclosed are the documents that
accompany my memo of 5.6.1983,
which were inadvertently not
included.

W-84

DESCRIPTION OF WINTHROP STREET FROM BOYLSTON STREET TO
DUNSTER STREET.

June 1, 1932.

Beginning at a point in the proposed northerly line of Winthrop Street at its intersection with the easterly line of Boylston Street;- thence easterly along the said proposed northerly line of Winthrop Street two hundred twenty-five and five tenths (225.5) feet, more or less, to a corner in the westerly line of Dunster Street;- thence southerly along the said westerly line of Dunster Street twenty-seven and five tenths (27.5) feet, more or less to a corner in the proposed southerly line of Winthrop Street;- thence westerly along the said proposed southerly line of Winthrop Street eighty-five and five tenths (85.5) feet, more or less, to an angle;- thence again westerly along a line parallel to and twenty-nine (29.0) feet distant southerly from the line above described as being two hundred twenty-five and five tenths (225.5) feet long, more or less, one hundred forty-nine (149.) feet, more or less to a point in the easterly line of Boylston Street;- thence northerly along the said easterly line of Boylston Street twenty-nine (29.0) feet, more or less, to the point of beginning.

Containing six thousand five hundred eighty-nine (6,589.0) square feet, more or less.

The above described parcel of land is shown upon a plan entitled "Plan of Winthrop Street establishing lines," dated April, 1932, drawn by G. Frank Hooker, Temporary City Engineer, and on file in the office of the City Engineer of Cambridge, Mass.

8.

H 52

Comm. from Joan Lastovica, City Engineer
Re: petition of Bencion M. & Raymond Mos-
kow to install "No Parking" signs on their
property at 48 John F. Kennedy St.

In City Council,

May 9, 1983

5/9/83

Received

to

the

/s/ [Signature]