



City of Cambridge

Comms. 1-3, 6, 8, 10-13
& 20-21

IN CITY COUNCIL

October 1, 1984

ORDERED:


That the Commissioner of Public Works be authorized to construct driveways over sidewalks in front of estates upon the streets as hereinafter named, the expense thereof to be charged to the appropriation for Public Works Department, Paving (Edgestones and Sidewalks). The entire cost of material and labor furnished to be repaid to the City by the owners of the abutting estates.

David Therrien	64 Hampshire Street
David Therrien	66 Hampshire Street
David Therrien	185 Clark St. (corner of Hampshire St.)
George W. McEachern, III	10 Linnaean Street (WIDENING)
Joel H. Feigon	112 Upland Road
American Science & Engineering	40 Erie Street (WIDENING)
Tracy P. Vera	99A-105A Magazine Street
Jonna D. Meyler	4 Warwick Park
Jerry Bergner & Peggy Goodman	6 Standish Street
Ronald J. Cavallo	31-49 Harvey Street (DISCONTINUANCE)
Ronald J. Cavallo	31-49 Harvey Streer (new driveway)

In City Council October 1, 1984.
Adopted by the affirmative vote of 9 members.
Attest:- Paul E. Healy, City Clerk.

A true copy;

ATTEST:-

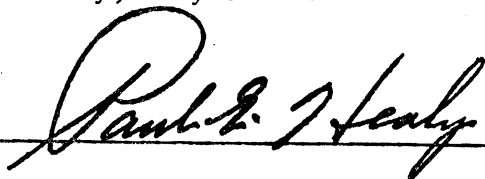
Paul E. Healy, City Clerk.



City of Cambridge

Comms. 1-3, 6, 8, 10-13
& 20-21

IN CITY COUNCIL

October 1, 1984

ORDERED:

That the Commissioner of Public Works be authorized to construct driveways over sidewalks in front of estates upon the streets as hereinafter named, the expense thereof to be charged to the appropriation for Public Works Department, Paving (Edgestones and Sidewalks).

The entire cost of material and labor furnished to be repaid to the City by the owners of the abutting estates.

David Therrien	64 Hampshire Street
David Therrien	66 Hampshire Street
David Therrien	185 Clark St. (corner of Hampshire St.)
George W. McEachern, III	10 Linnaean Street (WIDENING)
Joel H. Feigon	112 Upland Road
American Science & Engineering	40 Erie Street (WIDENING)
Tracy P. Vera	99A-105A Magazine Street
Jonna D. Meyler	4 Warwick Park
Jerry Bergner & Peggy Goodman	6 Standish Street
Ronald J. Cavallo	31-49 Harvey Street (DISCONTINUANCE)
Ronald J. Cavallo	31-49 Harvey Streer (new driveway)

In City Council October 1, 1984.

Adopted by the affirmative vote of 9 members.

Attest:- Paul E. Healy, City Clerk.

A true copy;

ATTEST:-

Paul E. Healy, City Clerk.



CITY OF CAMBRIDGE

CITY HALL, CAMBRIDGE, MASSACHUSETTS 02139 • (617) 498-9017

September 17, 1984

OFFICE OF
THE CITY CLERK

Dear Neighborhood Representative:

Please be advised that this office is in receipt of a petition from _____
Joel H. Feigon _____ requesting a driveway at the premises numbered
112 Upland Road _____.

The City Council has directed that all driveway petitions be submitted to the appropriate Neighborhood Associations where said curb cut would be made for their approval, prior to action by the City Council. Please indicate by return mail your approval or disapproval of said petition within ten days from the receipt of this letter. I have enclosed a self-addressed stamped envelope to facilitate your reply.

Your kind cooperation in this matter will be greatly appreciated by the members of the City Council.

Very truly yours,

Paul E. Healy, City Clerk.

Name of Neighborhood Association: _____

I hereby _____ approve _____ disapprove said driveway petition.

Comments: _____

#9 neighborhood

Neighborhood 9 Association
c/o A. T. Sawyer
14 Avon Place
Cambridge, MA 02138

Susan & Morris Schopf
(Co-Chairs)
Peabody Neighborhood Council
18 Fernald Road
Cambridge, MA

Sandy Grisby
Peabody Neighborhood Council
146 Chilton Street
Cambridge, MA 02138



UPLAND ROAD ELEVATION

1/4" : 1'-0"

PARKING AREA

DR. JOEL FEIGON
112 UPLAND ROAD
CAMBRIDGE, MASSACHUSETTS

20 JULY 1984

ROTH AND MOORE ARCHITECTS
108 AUDUBON STREET
NEW HAVEN, CONNECTICUT 06511
203 787-1166



New Steps to
Match Existing

New Brick Retaining
Walls with Bluestone
Caps to Match Existing

New Railing

Paved Parking Area

10'-0"

112 Upland Road


Property Line

PLAN

1/4" : 1'-0"

201 1/2

201

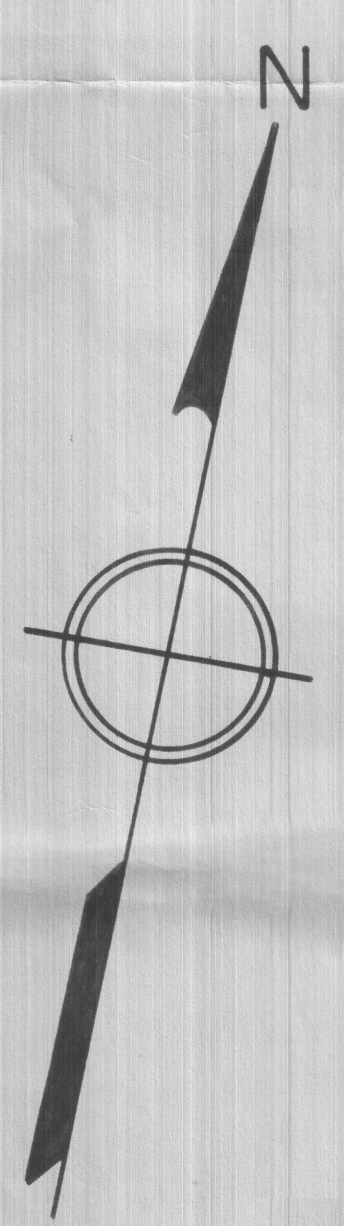

209

177

176

VINCENT ST.



MT. PLEASANT ST.

BUENA VISTA PARK

UPLAND

UPLAND ROAD

CURB CUT

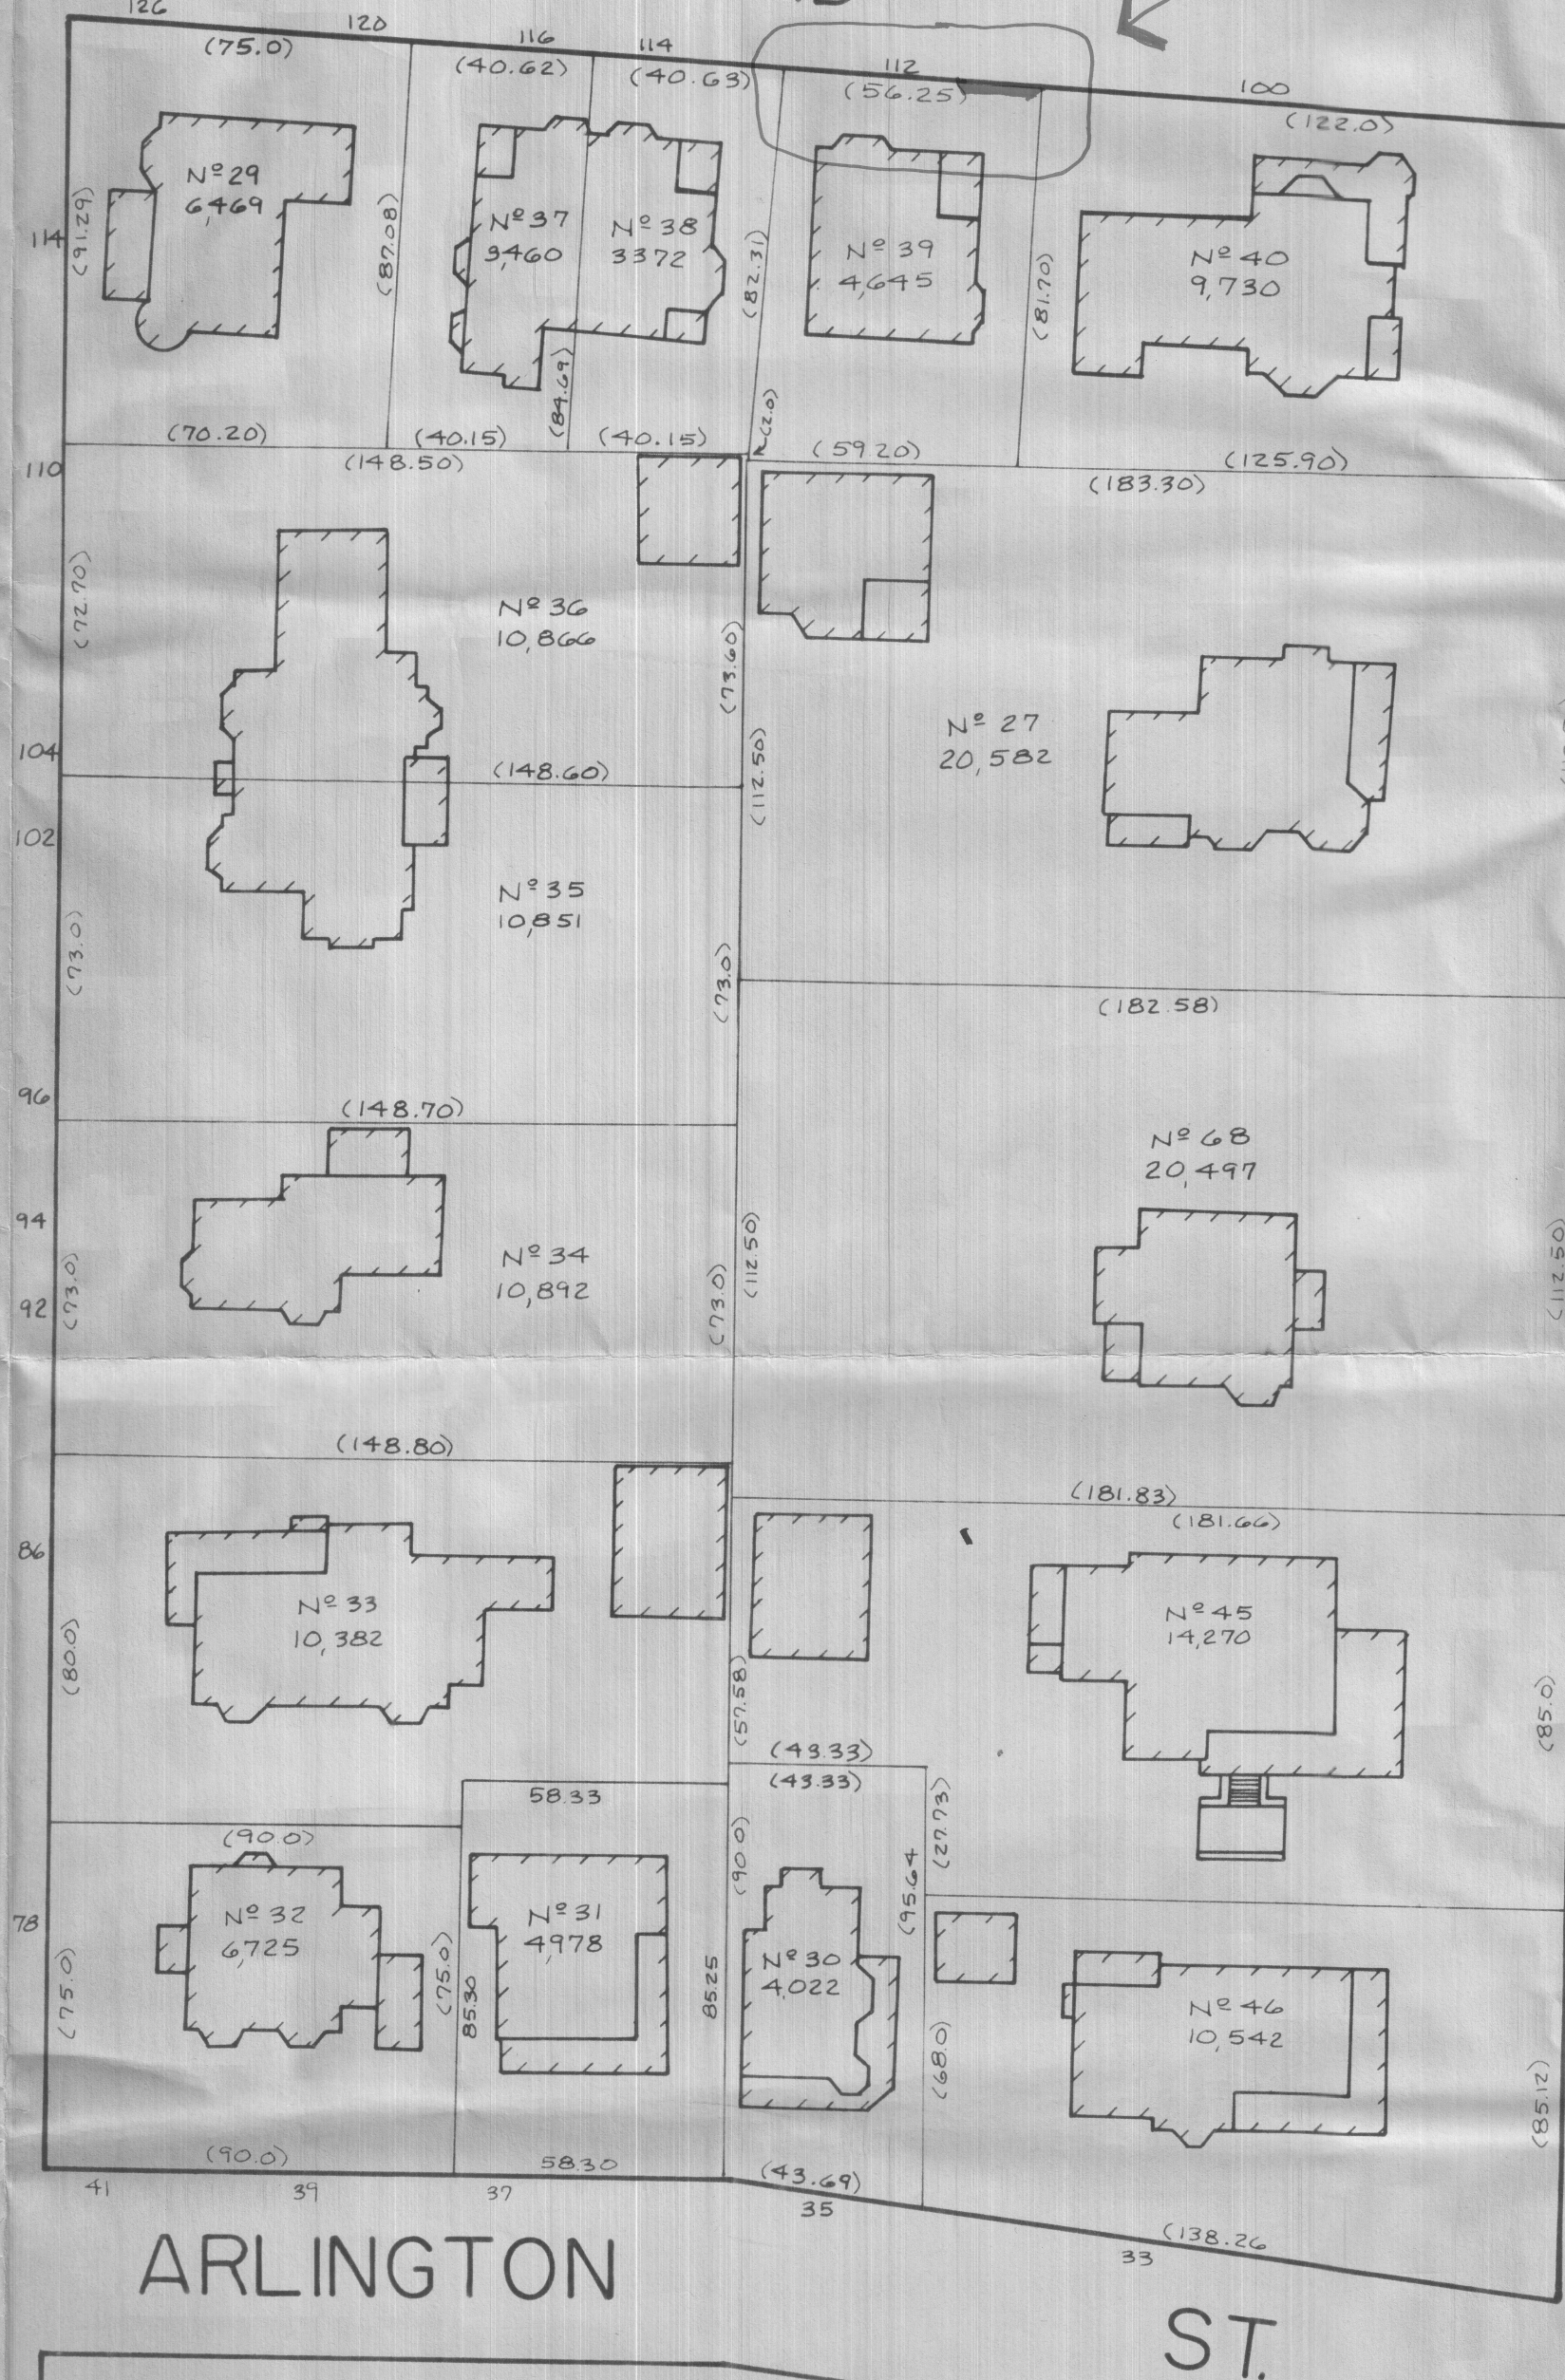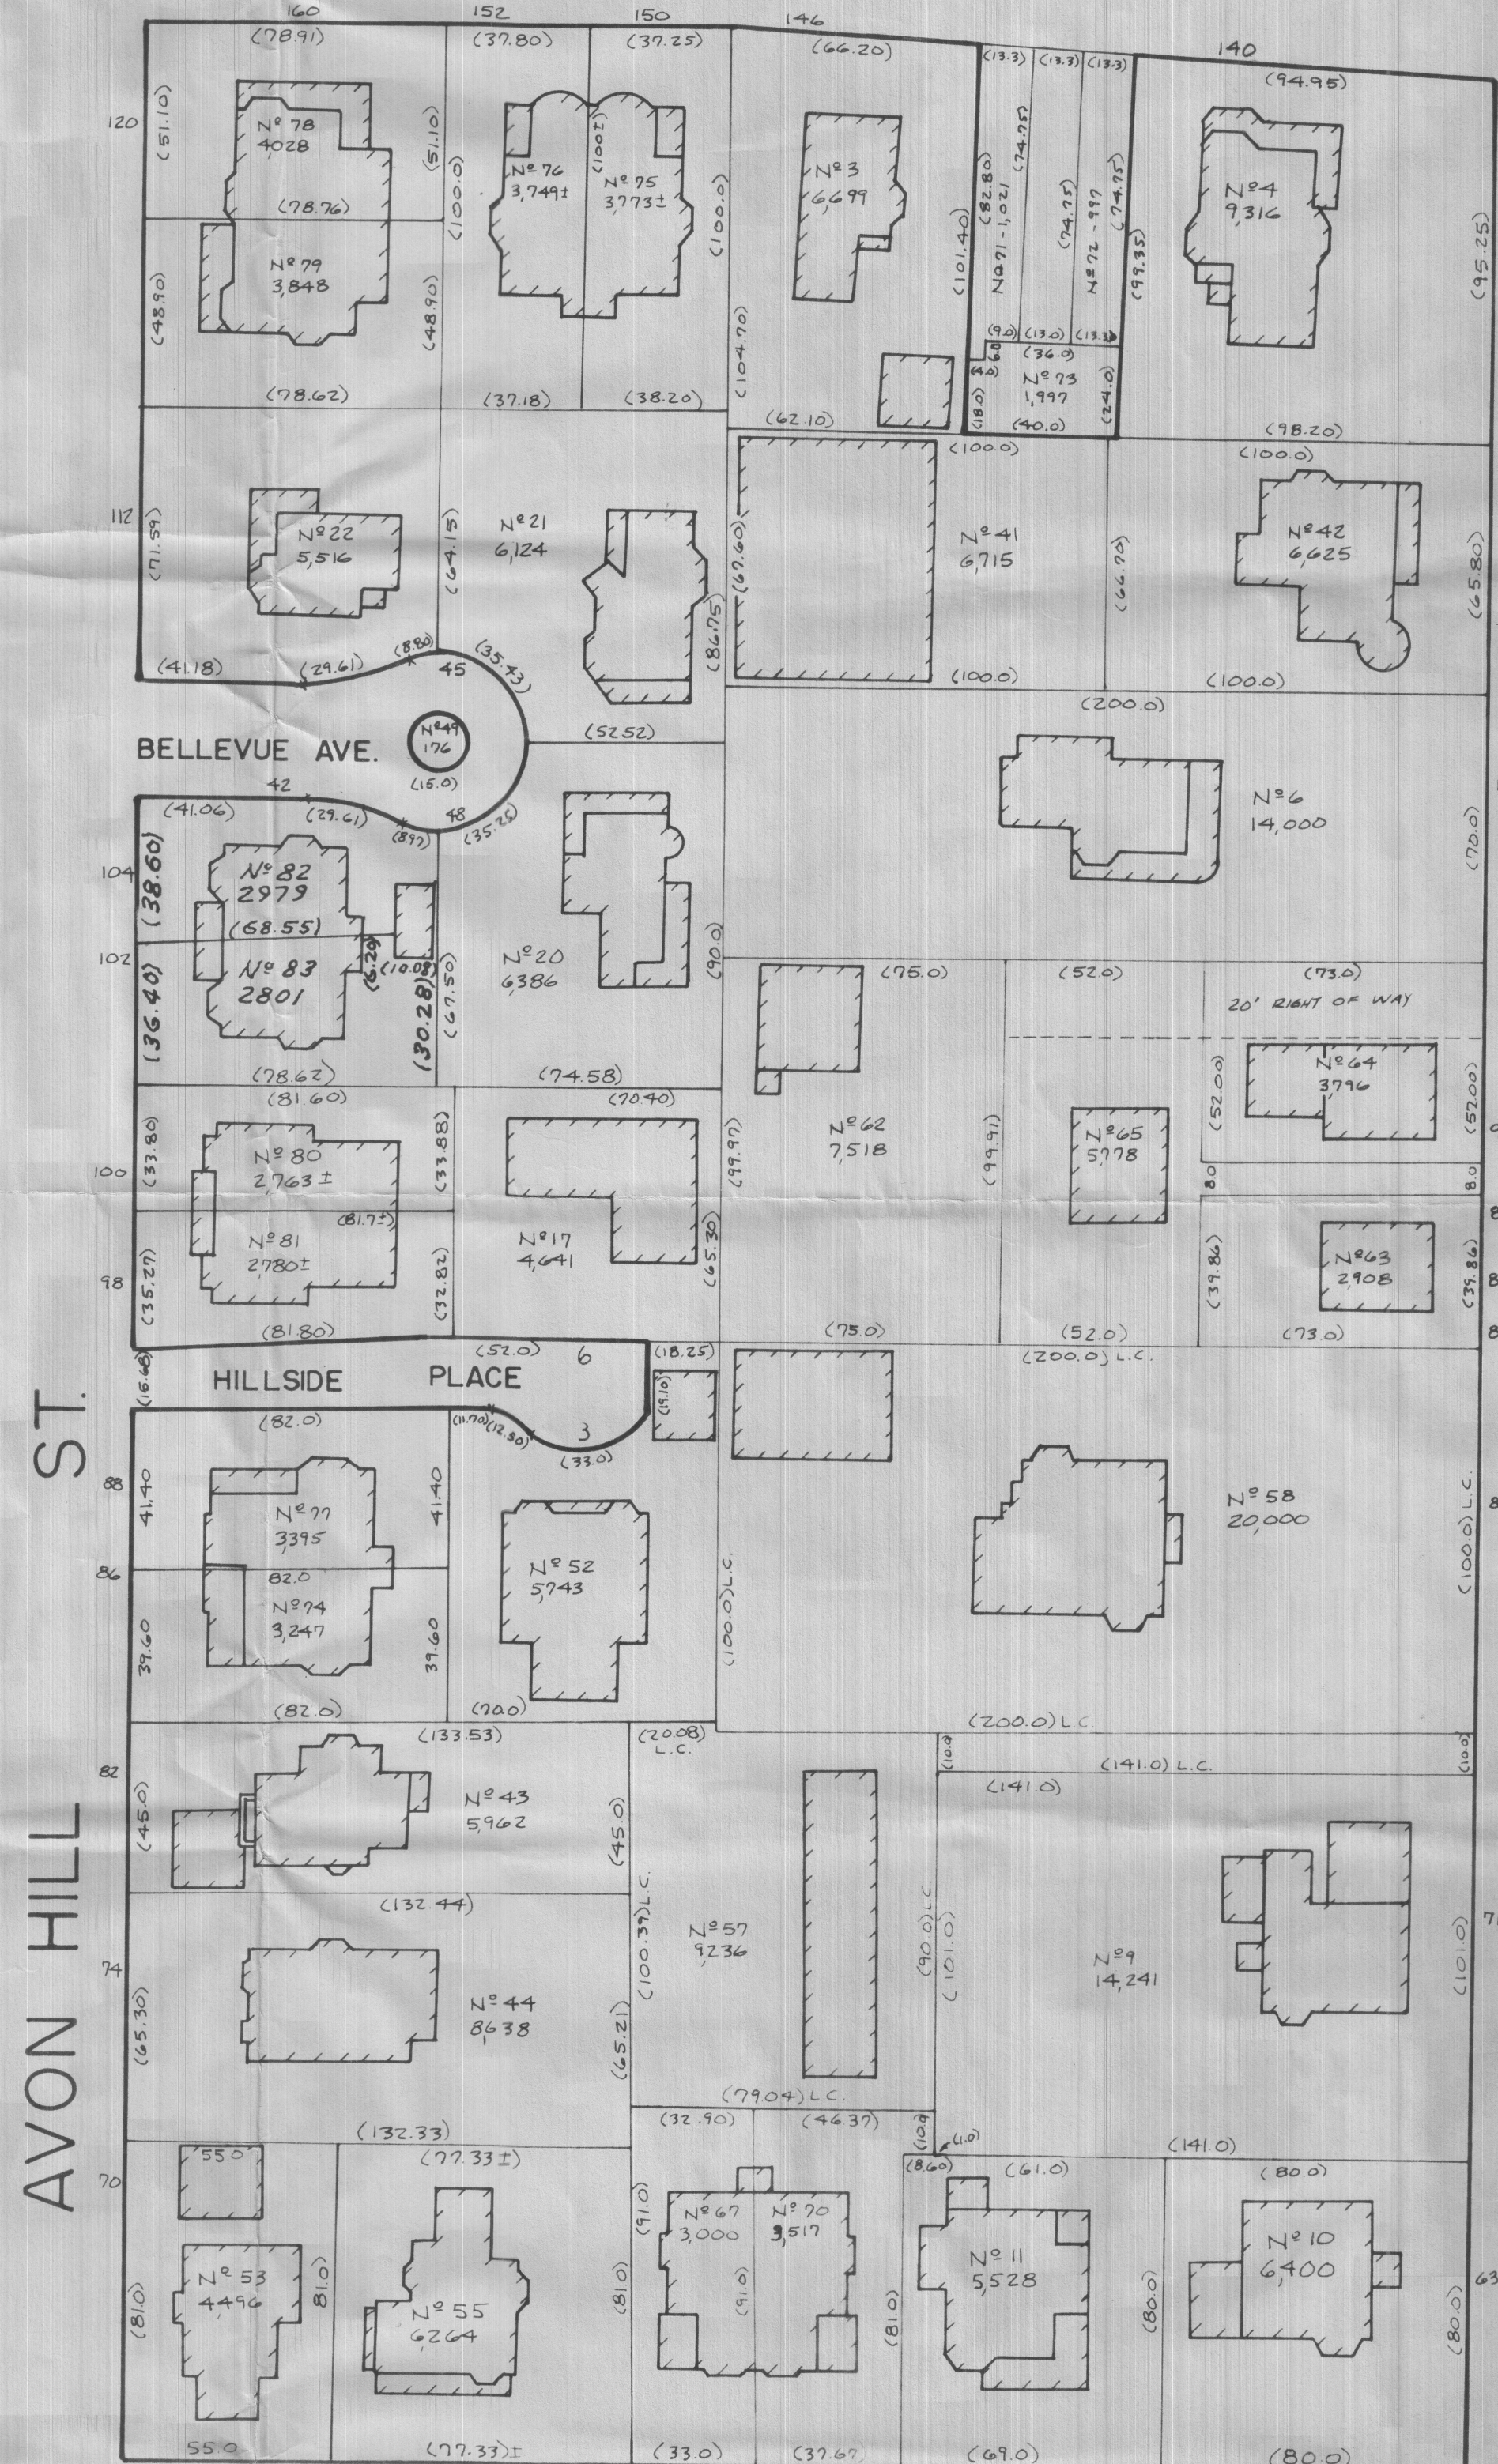

CITY OF CAMBRIDGE

SCALE: 1" = 40' JANUARY-1978

DIMENSIONS FROM DEED, LAND COURT OR LAYOUT PLANS ARE IN BRACKETS ()

LAND COURT MARKED L.C. ALL OTHER

DIMENSIONS ARE MEASURED.

DRAWN BY: AL THOMPSON

APPROVAL OR DISAPPROVAL OF CURB CUTS

PETITIONER _____

ADDRESS OF CURB CUT REQUEST _____

PUBLIC WORKS DEPARTMENT

James Kennedy
(Signature)

✓ APPROVED

DISAPPROVED _____

TRAFFIC AND PARKING DEPARTMENT

James M. Trester
(Signature)


✓ APPROVED

DISAPPROVED _____

HISTORICAL COMMISSION

Charles M. Sullivan
(Signature)

✓ APPROVED

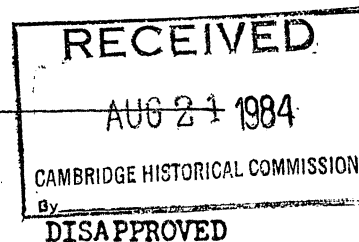

DISAPPROVED _____

INSPECTIONAL SERVICES

(Signature)

R. Morgan APPROVED

DISAPPROVED _____

NEIGHBORHOOD ASSOCIATION

(Signature)

APPROVED _____

DISAPPROVED _____

RECEIVED BY
OFFICE OF CITY CLERK Cambridge, July 27, 1984

To the Honorable, the City Council of the
City of Cambridge: CAMBRIDGE, MASS.

The undersigned respectfully pray that a driveway for residential use may be constructed and agrees to deposit with the City Treasurer the sum of seventy five (\$75.00) dollars, subject to the following conditions, to wit: In case the amount so deposited is in excess of the cost of the driveway, the difference shall be refunded by the City Treasurer, but in case the cost of the driveway exceeds that deposit, said deposit shall be applied as a credit to the bill and the balance shall be paid to the City Treasurer within thirty days from the receipt of the bill.

Location of proposed driveway 112 Upland Road Street

Owner or Owners Name Joel H. Feigon
Joel H. Feigon

Address 112 Upland Road

Cambridge, Massachusetts 02140

Telephone Number 876-8095 or 547-1488

ok Bob M

#19

6,

PETITION

H-130

of Joel H. Feigon

for Driveway at premises

No. 112 Upland Road

September 7, 1984

Location of driveway approved by

[Signature]
Commissioner of Public Works

Neighborhood Questioned 9/17/84 mh

In City Council, October 1, 1984

Referred to the Committee on Roads and
Bridges

Attest:

10/1/84

City Clerk

*cc
A*

9