



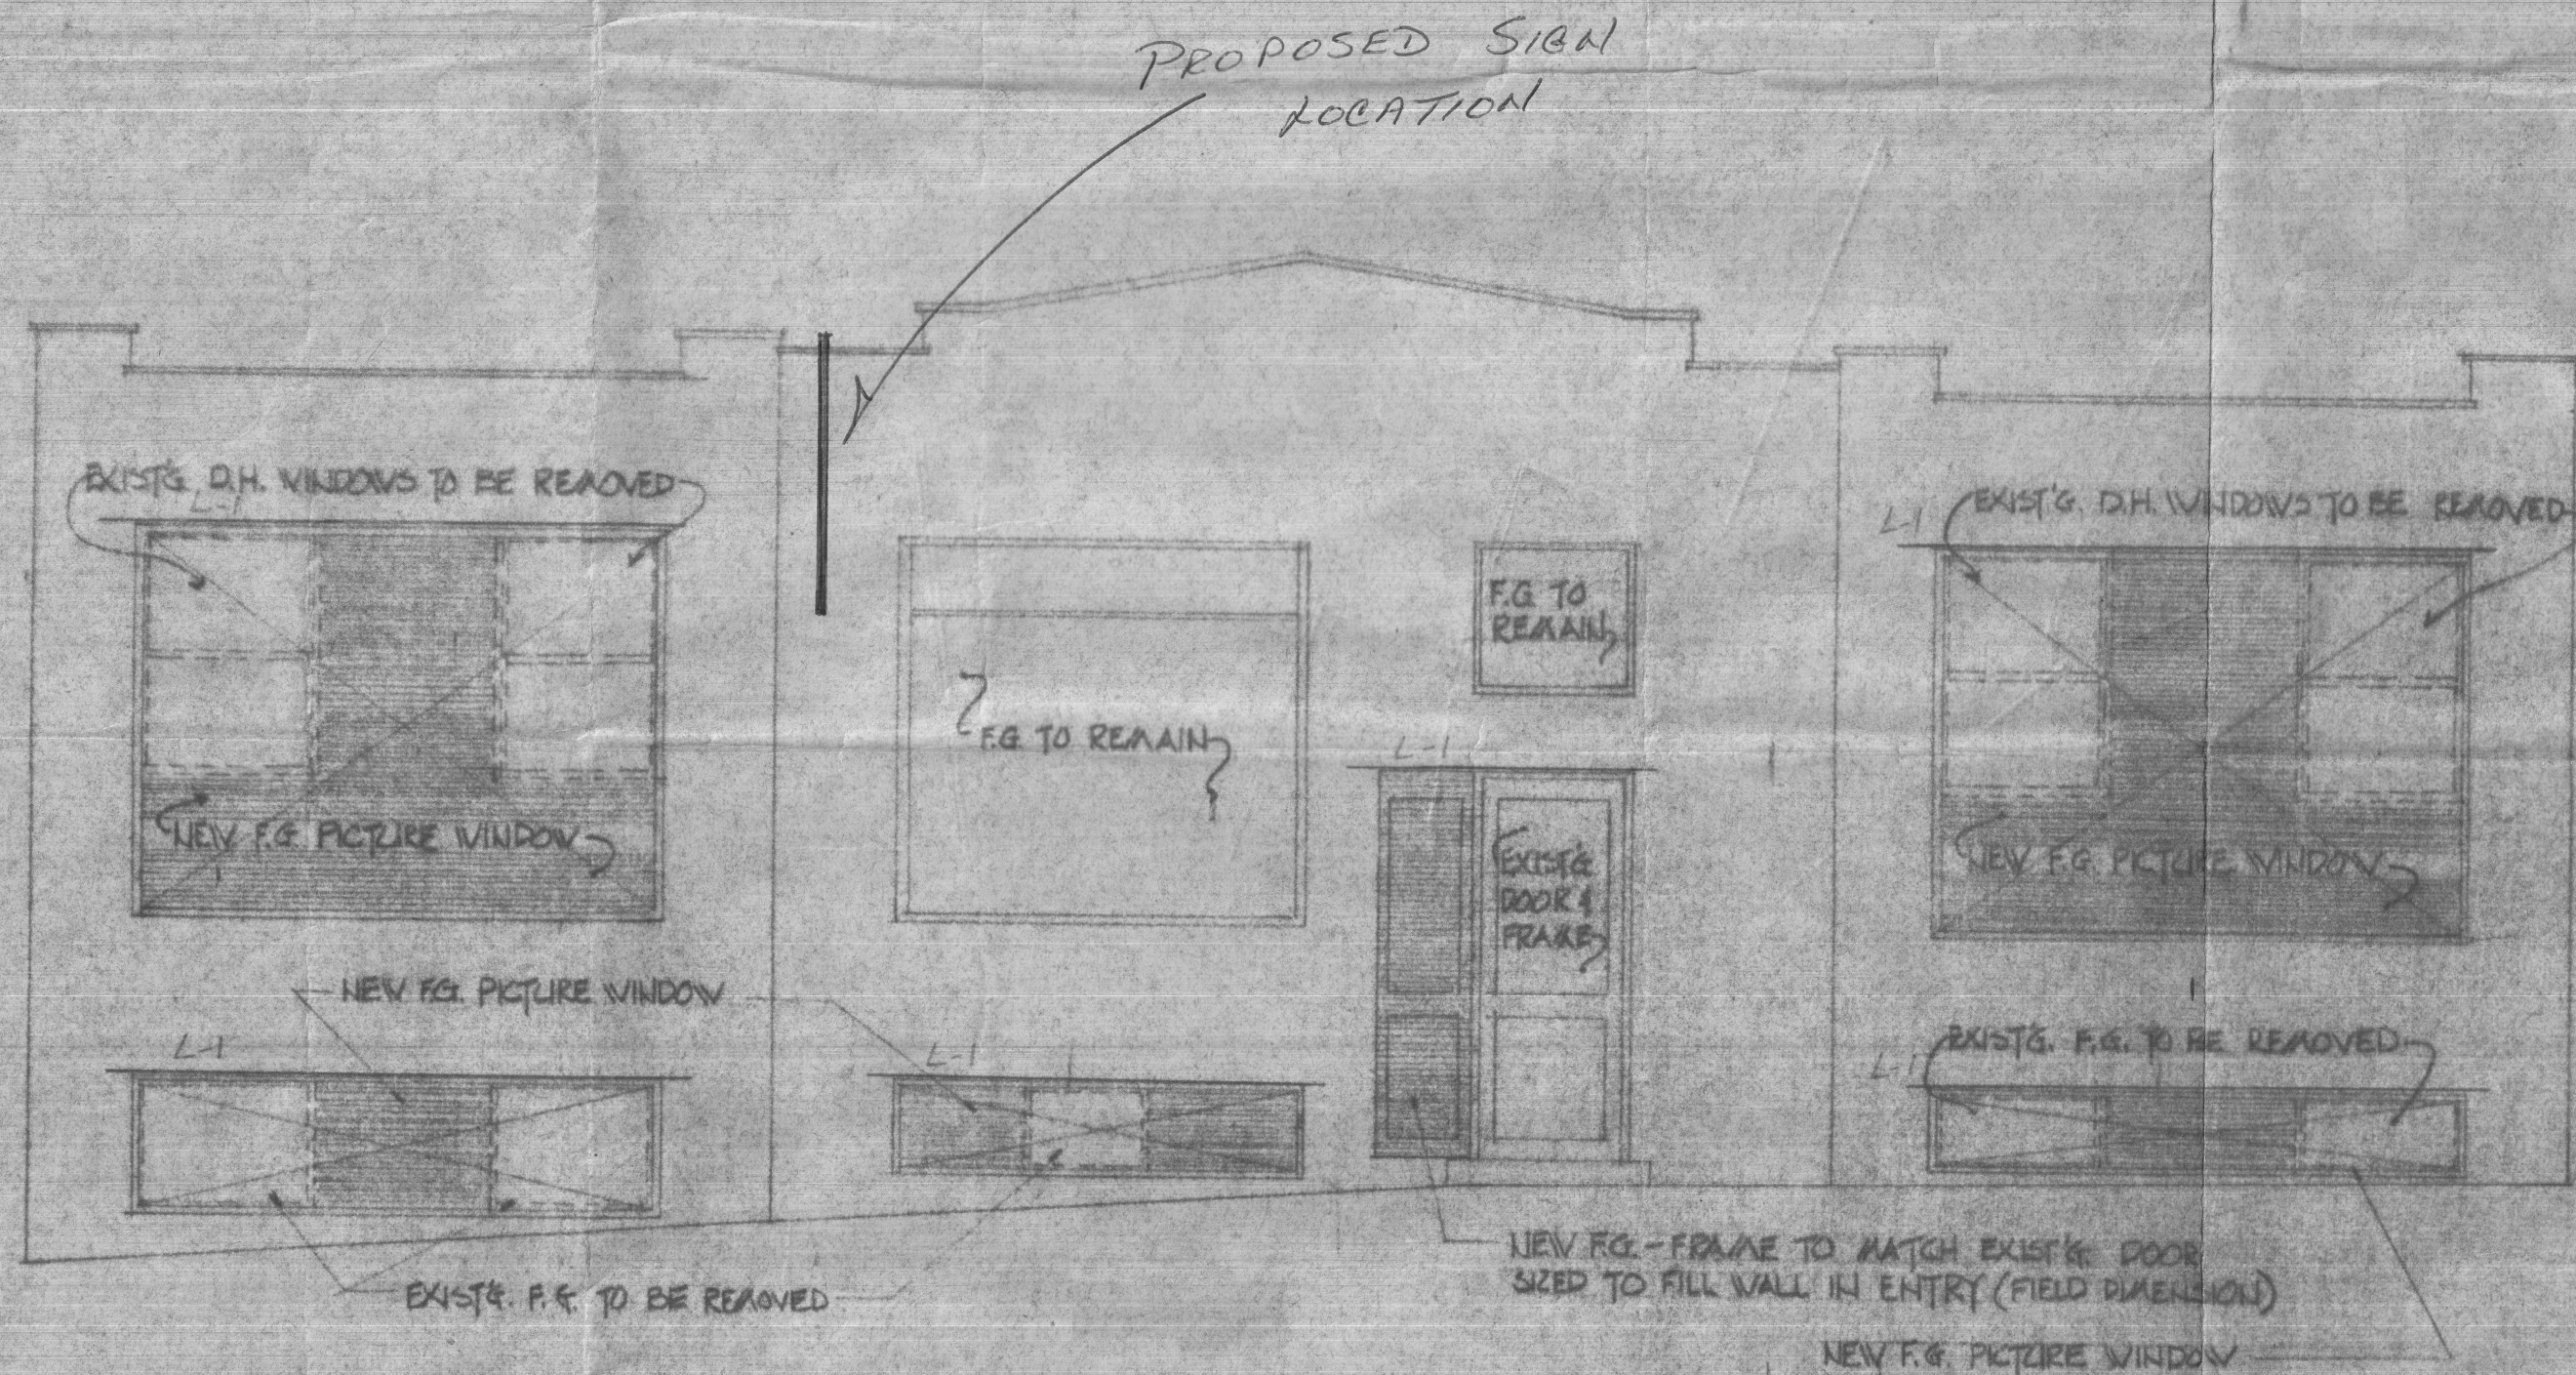

NOTE: SHADED AREAS REPRESENT BRICK BEARING WALL TO BE REMOVED.
CONTRACTOR TO SIZE & INSTALL ADEQUATE STEEL LINTELS @ ALL NEW MASONRY OPENINGS
ALL OPENINGS TO BE FIELD DIMENSIONED.

FRONT ELEVATION

SCALE: $\frac{1}{4}" = 1'-0"$

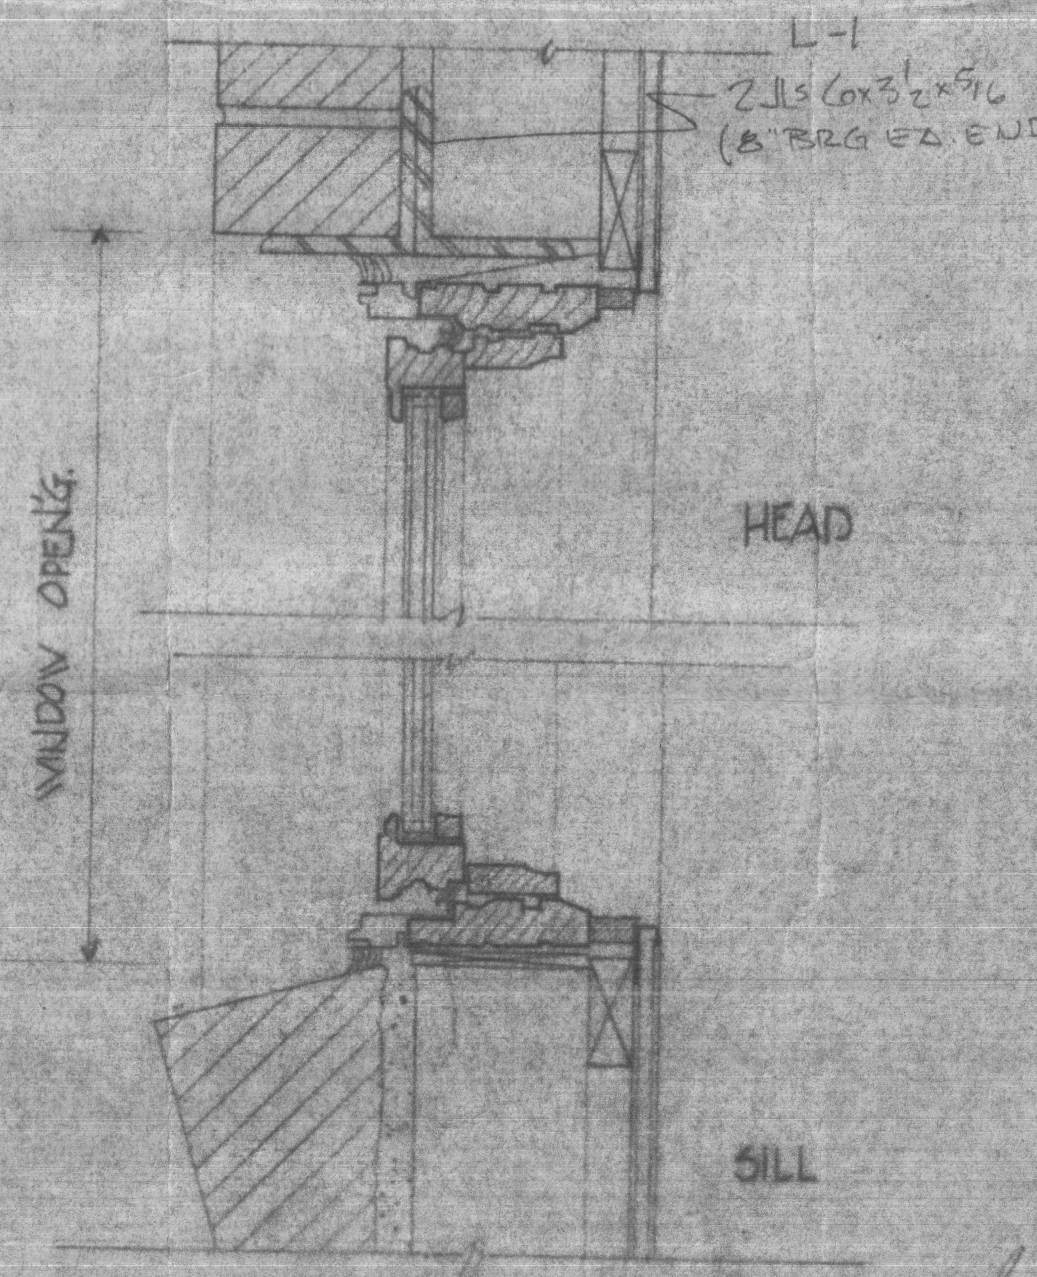

TYPICAL SASH DETAIL


SCALE: $3" = 1'-0"$



CONTR:
LEXINGTON CARVERS
& SIGNMAKERS
LEXINGTON, MASS.

99 MT. AUBURN ST.
MINI-MARK

RONALD WILSON

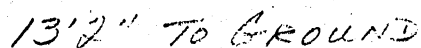

"99" MINI WALL, 99 MIT. HUBBARD ST, CAMBRIDGE, MA

SIGN AREA (1 SIDE) - 28 SQ. FT.

ART WORK EXCLUSIVE PROPERTY OF	
LEXINGTON CARVERS & SIGNMAKERS	
P.O. BOX 342, LEXINGTON, MASS. 861-8058	
SCALE: $3/4" = 1'$	DRAWING NO: 760815
DRAWN BY: RJC	TRACED BY:
APPROVED BY:	DATE: AUG 26, 1976



City of Cambridge

IN CITY COUNCIL
September 13, 1976

ORDERED:

That, in accordance with the provisions of an ordinance relative to placing and maintaining signs, the Commissioner of Public Works be and hereby is authorized to grant a permit to Ronald Wilson for the erection of a sign at 99 Mt. Auburn Street, Cambridge.

Provided that, before erecting the above named sign, the petitioner shall obtain a permit from the Building Department and file with the City Clerk a satisfactory bond in the sum of Three Thousand Dollars (²⁰⁰⁰⁻~~\$3,000~~) conditioned to save harmless the City of Cambridge from all claims for damages arising from the construction, maintenance and use of said sign.

In City Council September 13, 1976.
Adopted by the affirmative vote of 8 members.
Attest:- Paul E. Healy, City Clerk.

A true copy,

ATTEST:-

Paul E. Healy

Cambridge, Aug. 30, 1976

To the Honorable, the City Council of the City of Cambridge:

PRIOR TO APPROVAL OF THE CITY COUNCIL, EACH PETITION MUST BE ACCOMPANIED BY A DRAWING OF PROPOSED SIGN, INDICATING DESIGN AND DIMENSIONS AND LOCATION ON PREMISES.

The undersigned respectfully prays that RONALD WILSON be granted permit to erect a sign of the following specifications in front of premises

Type: EXTERNALLY ILLUMINATED SHEET METAL SIGN
(State whether Electric or otherwise and material used in construction)

Reading matter to go on sign: 99 MT AUBURN (2 SIDES)

Size: 3' 11" X 7' 3"

Weight: 75 LBS.

How Erected: A: 6' 5" B: 13' 2"
(A: Give exact distance sign is to extend from building over sidewalk.)
(B: Also exact distance from bottom of sign to sidewalk.)

Height Above Grade: Bottom 13' 2" Top 20' 5"

Robert J. Callahan for Ronald Wilson
(Signature of Applicant)

129 GIBBS ST., NEWTON, MASS
(Address)

RECEIVED BY
OFFICE OF CITY CLERK
AUG 30 4 00 PM '76
CAMBRIDGE, MASS

NOTICE - REGULATIONS

SECTION 1412.0 STATE BUILDING CODE

PROJECTING SIGNS

1. A projecting sign shall be constructed wholly of incombustible materials.
2. All signs must meet requirements of Zoning Ordinances and Building Code.

APPROVED: Milton T. Reddick
Building Inspector

Aug. 30, 1976
Date

58 H-104

PETITION

of Ronald Wilson

for sign

No. 99 Mt. Auburn St.

Sept. 13 1976

In City Council, Sept. 13 1976

Referred to the Committee on

Attest:

MV
/
A

City Clerk