



City of Cambridge

Communication #10

IN CITY COUNCIL

August 1, 1994

ORDERED:

That, in accordance with the provisions of an ordinance relative to placing and maintaining signs, the Commissioner of Public Works be and hereby is authorized to grant a permit to Boston Food Cooperative, Inc. for an awning at the premises numbered 581 Massachusetts Avenue, Cambridge, Massachusetts.

Provided that, before erecting the above named awning the petitioner shall obtain a permit from the Inspectional Services Department and file with the City Clerk a bond in the sum of Three Thousand (\$3,000.00) Dollars, conditioned to save harmless the City of Cambridge from all claims for damages arising from the installation, maintenance and use of said awning.

In City Council June 27, 1994.

Adopted by the affirmative vote of 9 members.

Attest:- D. Margaret Drury, City Clerk.


A true copy;

ATTEST:-

D. Margaret Drury


D. Margaret Drury
City Clerk

RECEIVED BY
OFFICE OF CITY CLERK
JUL -8 PM 1:59
CAMBRIDGE MA.

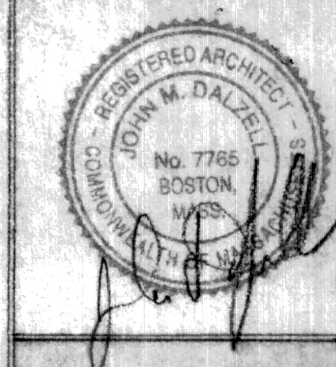


JOHN DALZELL ARCHITECT
33 Pershing Road
Jamaica Plain, MA 02130
617.522.1466
Architectural Design and Planning

HARVEST COOP SUPERMARKET - CAMBRIDGE STORE
581 Massachusetts Ave., Cambridge, Massachusetts 02139
Signs and Awnings
Project #: 92-109C
Date: Sept 1, 1993
PERMIT COM-20
Sign and Awning Elevations and Details
Scale: as noted

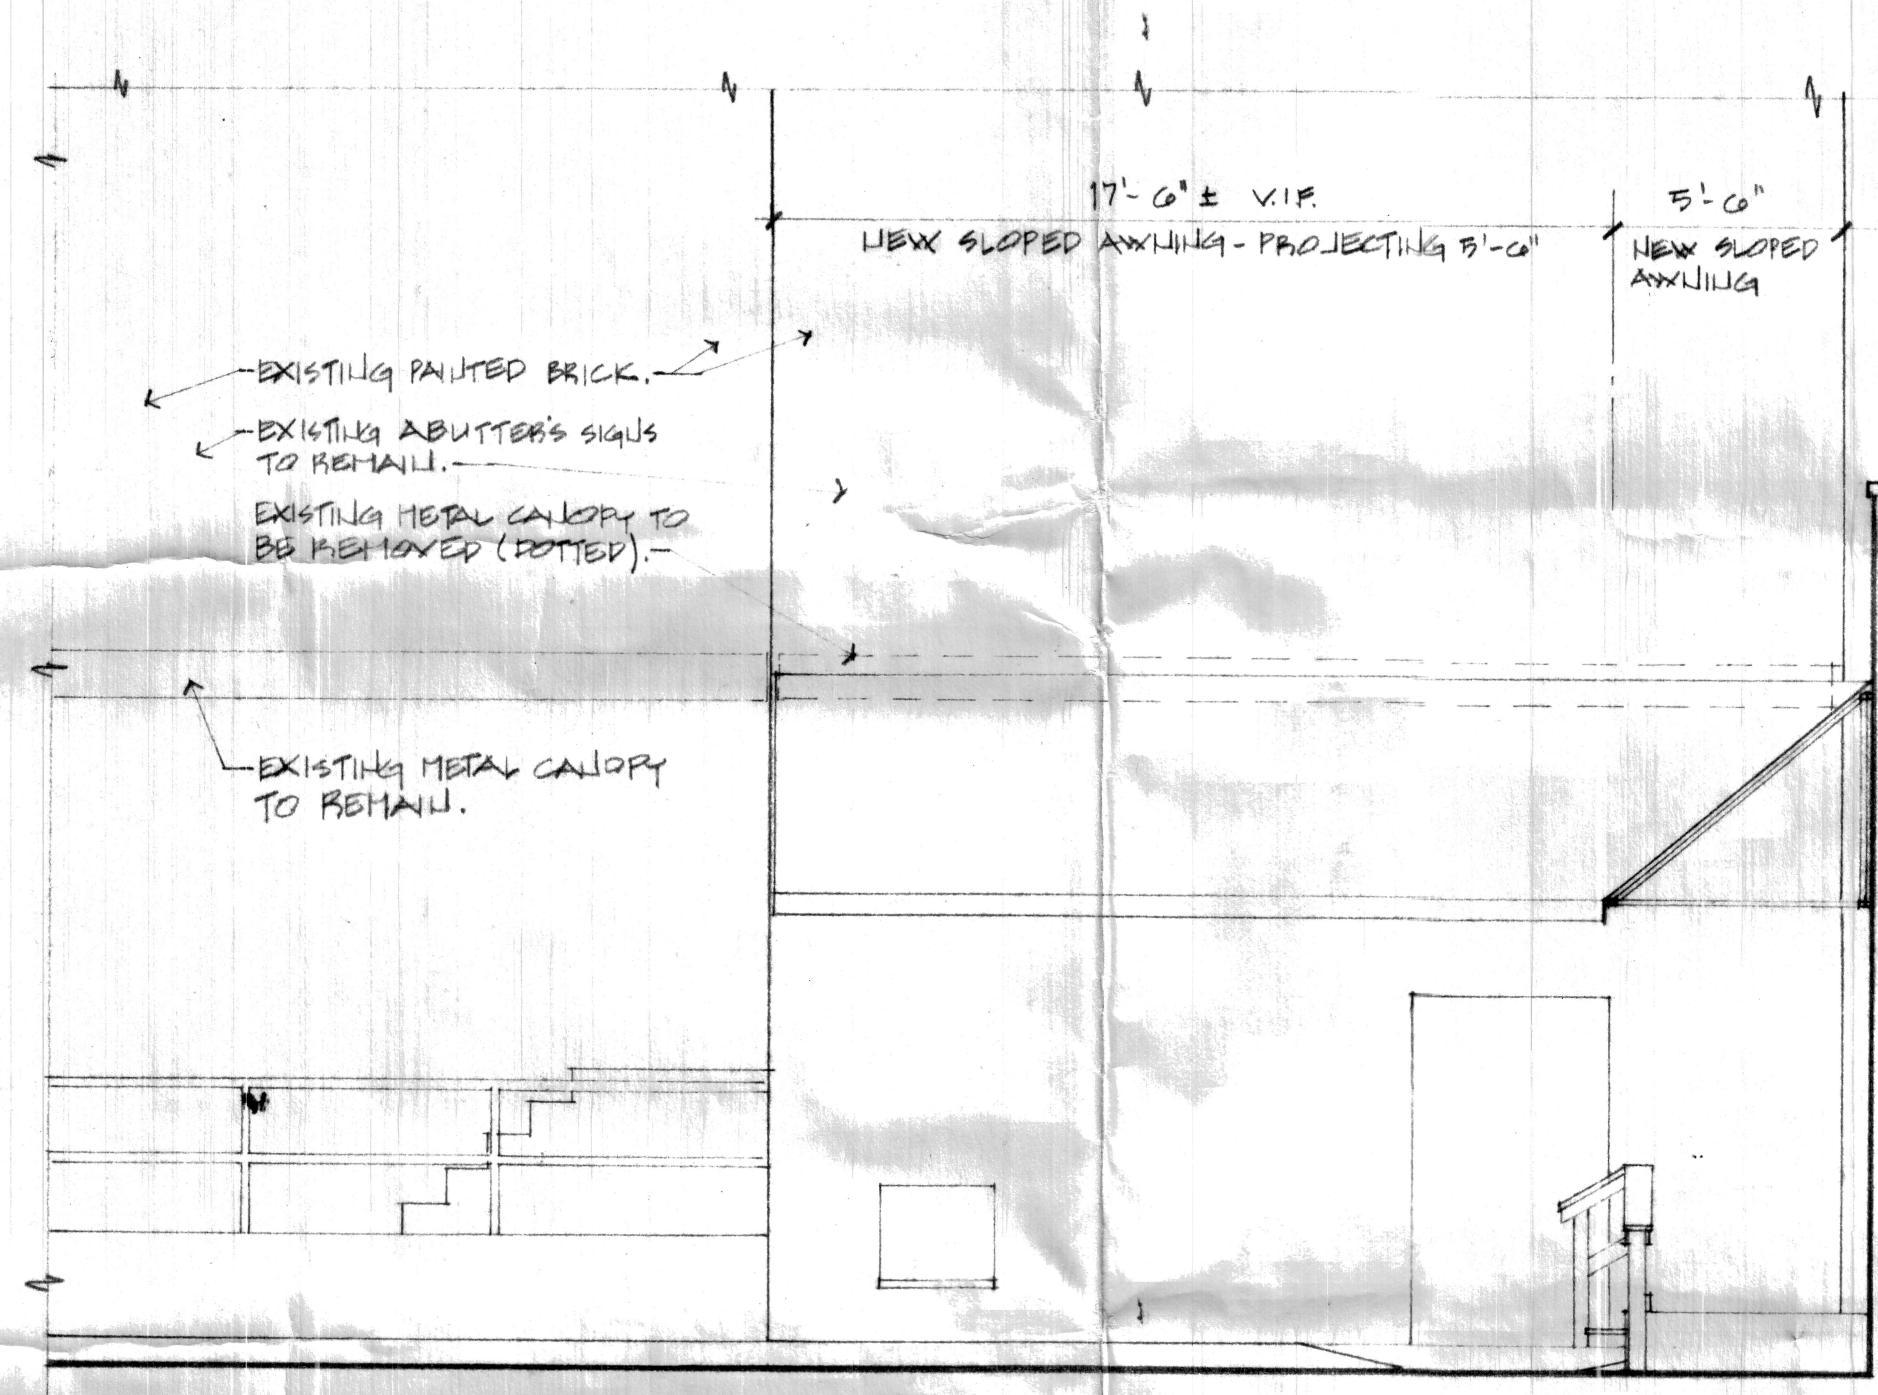

2 ABUTTER'S REAR ELEVATION

1/4" = 1'-0"

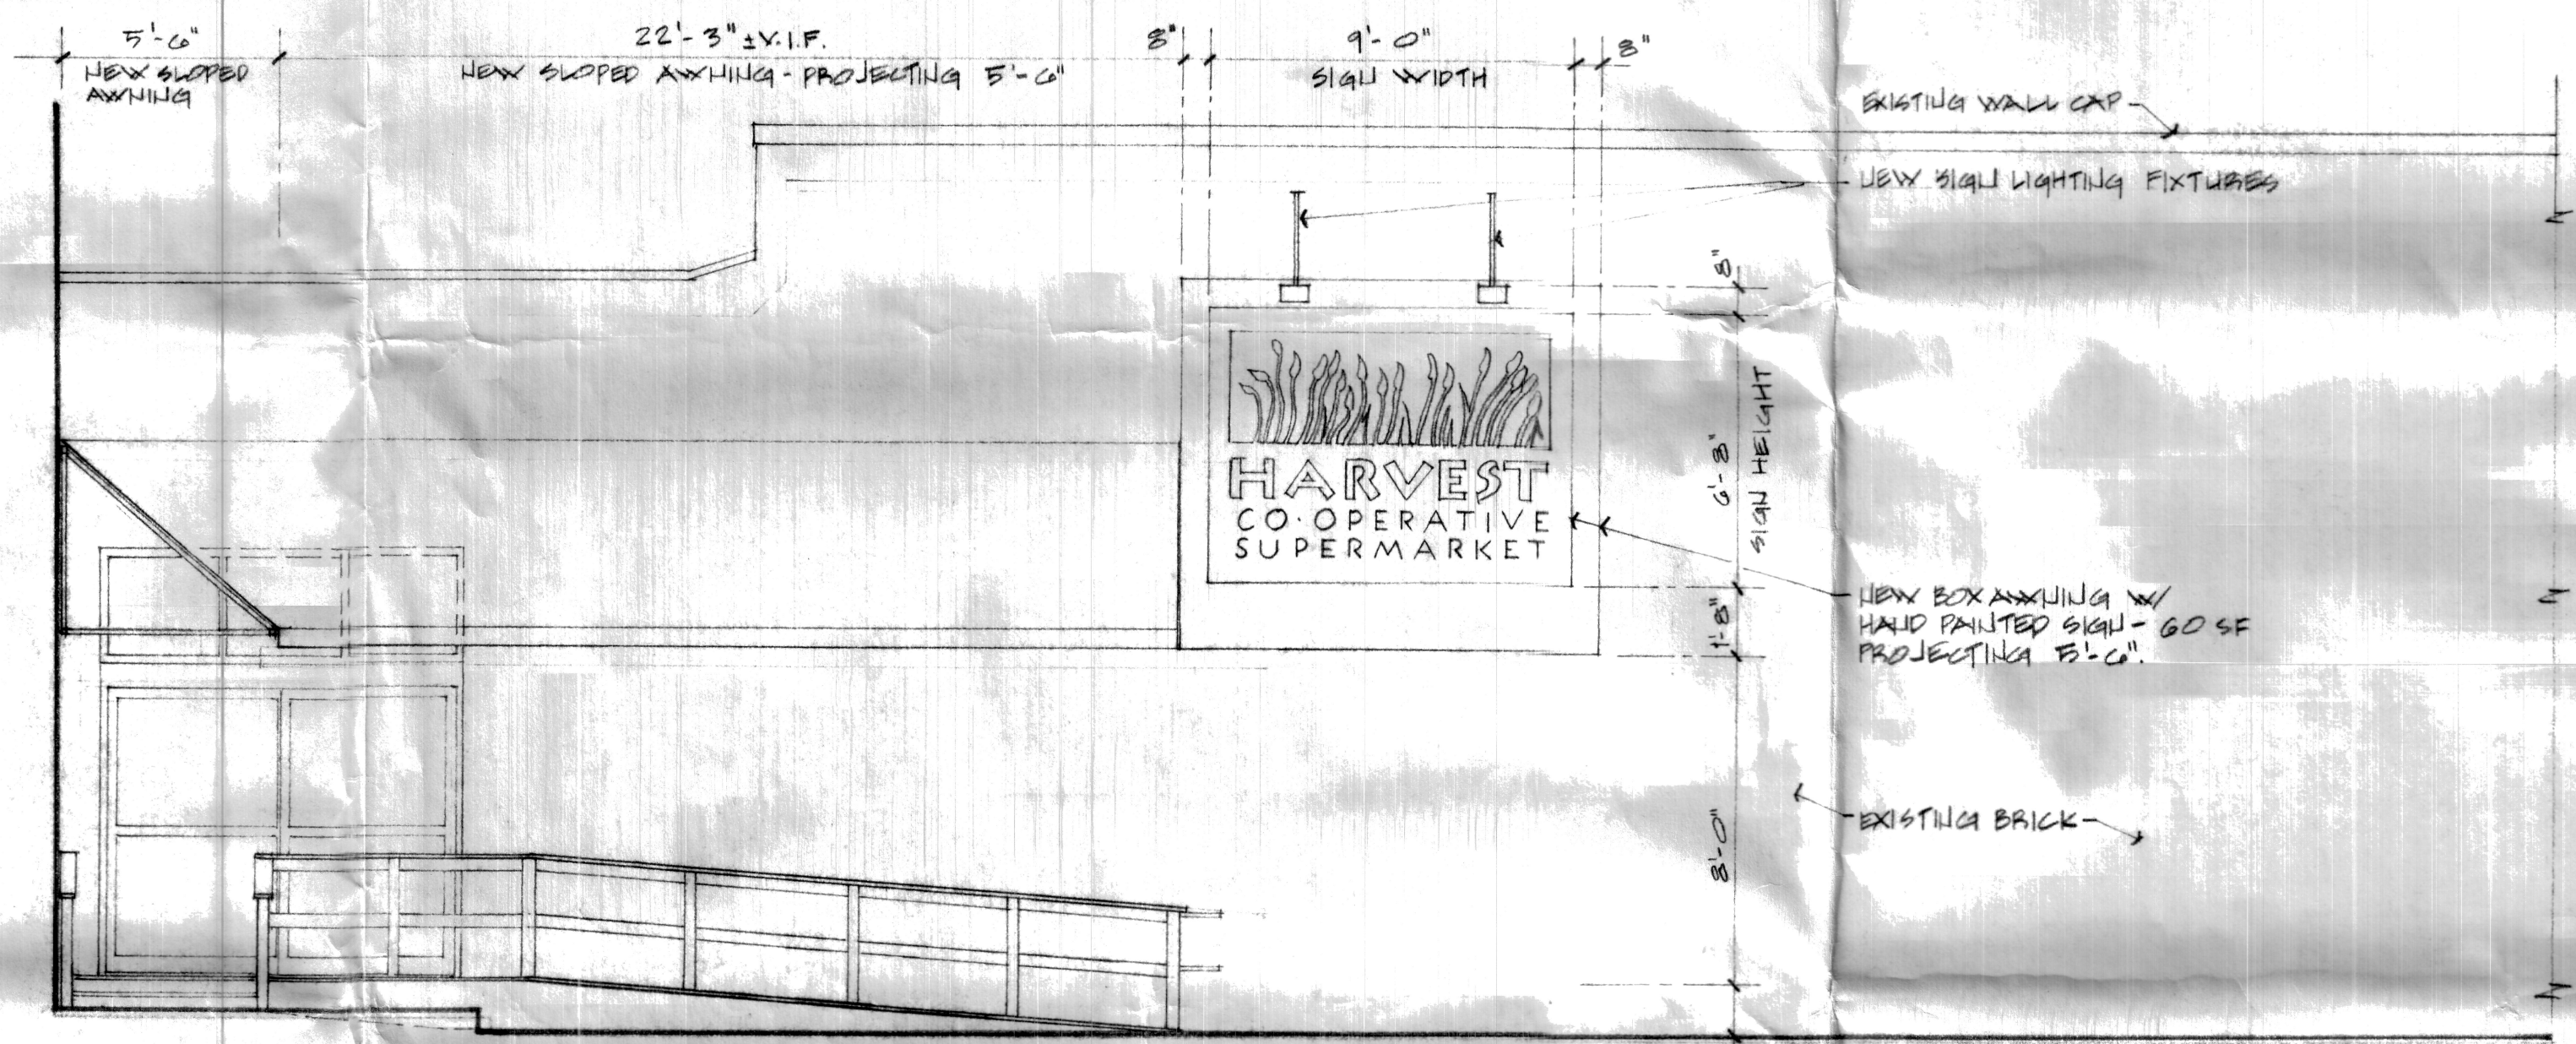

1 NORFOLK STREET ELEVATION


1/4" = 1'-0"

NB: ELEVATIONS #1 & 2
FOR REVIEW FOR PERMIT



4 SIGN ELEVATION & SECTION

1/2" = 1'-0"

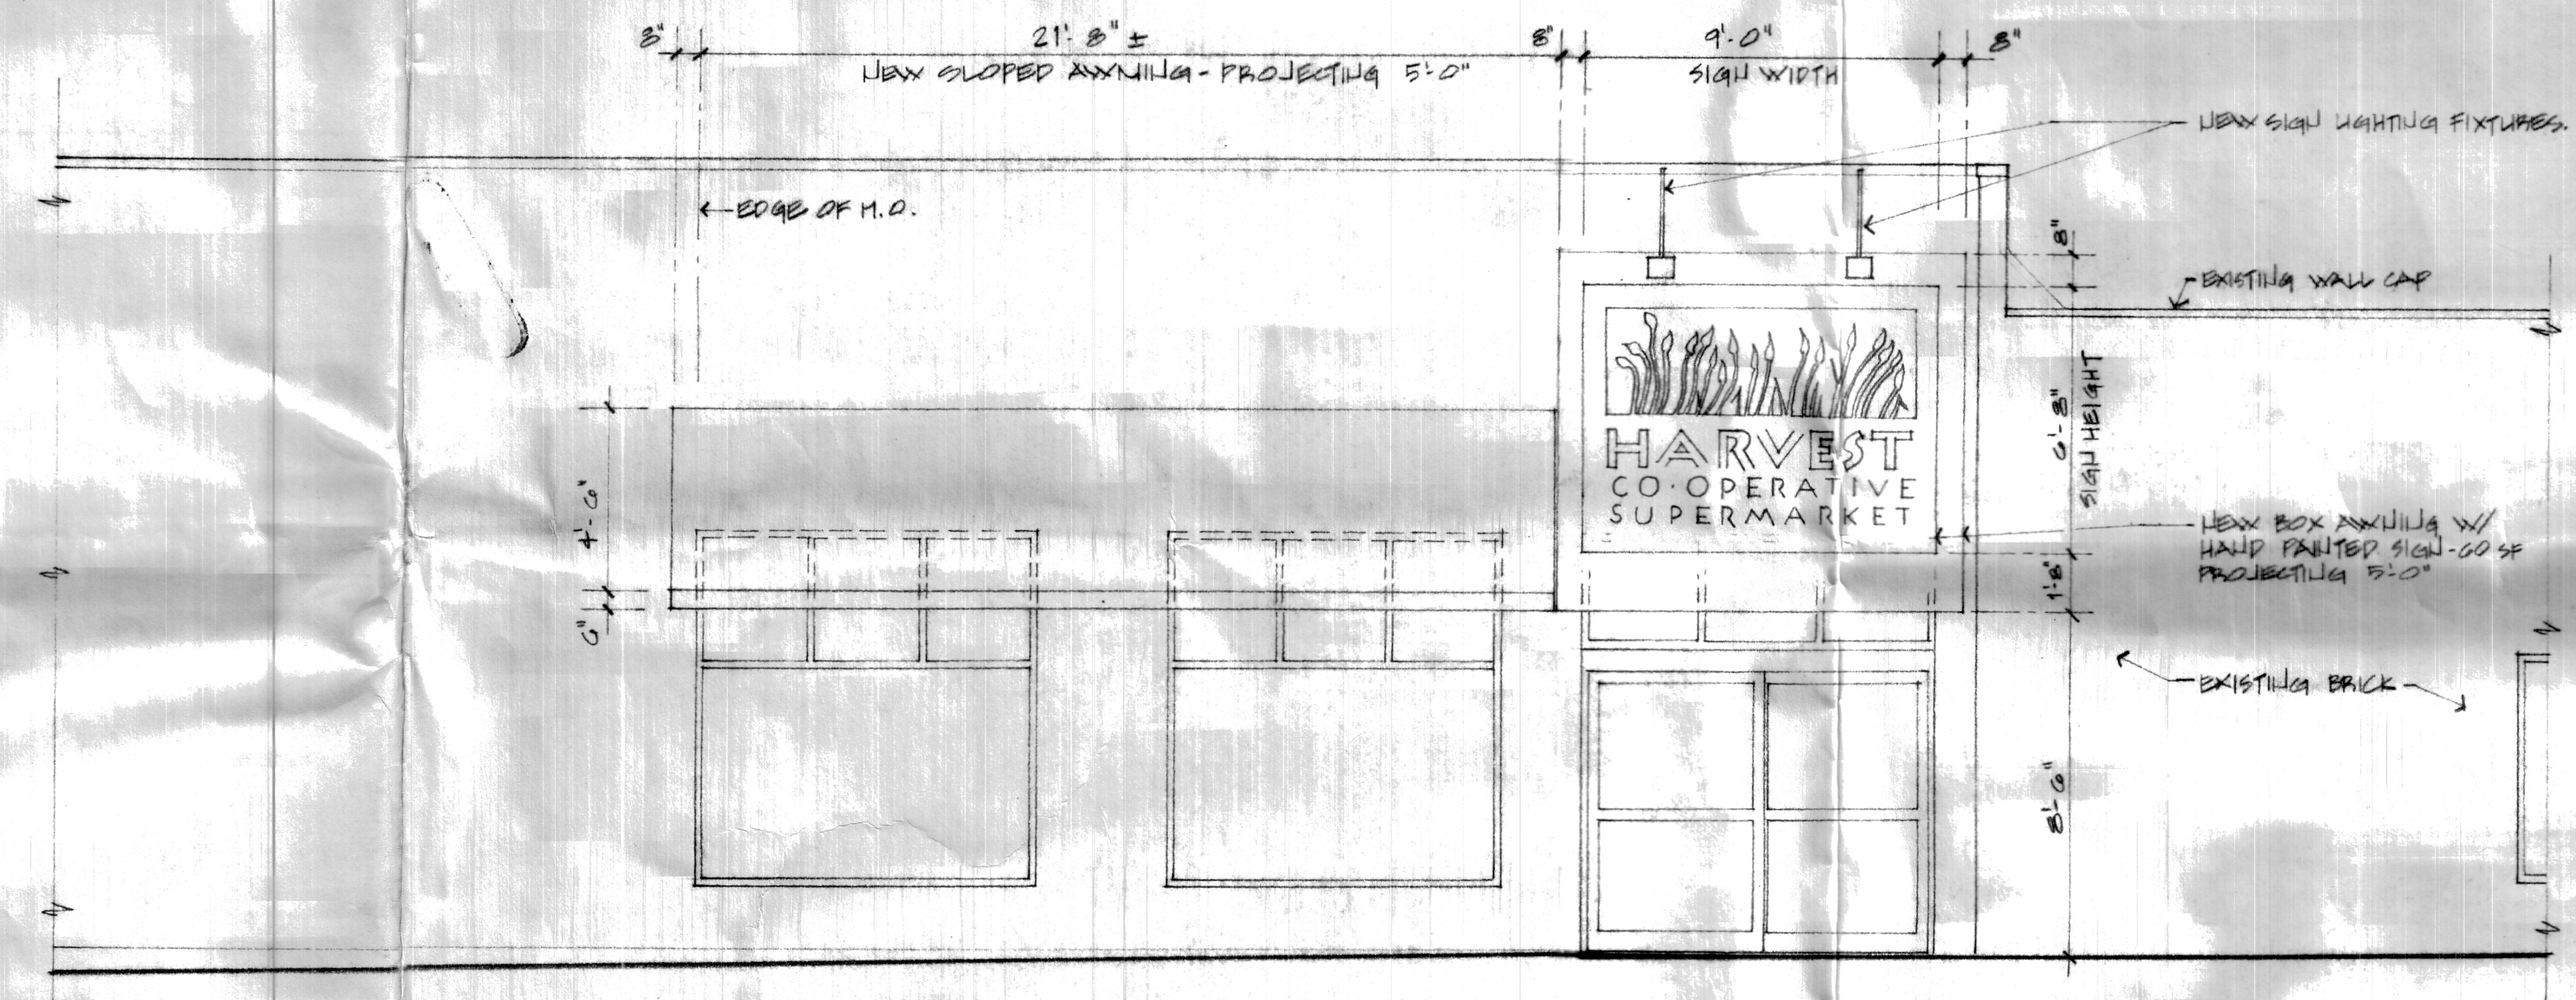

3 ESSEX STREET ELEVATION

1/4" = 1'-0"

[CONSTRUCTION & INSTALLATION COMPLETE 4/94]



RECEIVED BY
CITY CLERK

NEW JUL -3 PM 1:59

CAMBRIDGE MA.

10.

JULY 8, 1994

**APPLICATION FOR SIGN PERMIT
HARVEST CO-OPERATIVE SUPERMARKET**

Enclosed are the required forms for a sign permit as described in the application packet provided by the City Clerk's office. I am also including a copy of the Zoning Board approval of this design. Please call me if you have any questions or need any more information.

Thank you,

Jamie Leef

NOV 30 - 8 PM 1:59

To the Honorable, the City Council of the City of Cambridge:

CAMBRIDGE MA.

PRIOR TO APPROVAL OF THE CITY COUNCIL, EACH PETITION MUST BE ACCOMPANIED BY A DRAWING OF PROPOSED SIGN, INDICATING DESIGN AND DIMENSIONS AND LOCATION ON PREMISES.

The undersigned respectfully prays that Boston Food Cooperative Inc. be granted permit to erect a sign of the following specifications in front of premises at 581 Massachusetts Avenue, Central Square, Cambridge MA

Type: Fabric awning and lighted vinyl sign canopy.

(State whether Electric or otherwise and material used in construction)

Reading matter to go on sign: "Harvest Co-operative Supermarket" with logo graphic (as drawn).

Size: 38' 11" overall length of 5' tall sloped awning; 9' high x 10' 4" wide sign frame, both projecting 5' 6".

Weight: Approx. 175 lbs. total for both pieces.

How Erected: A: 5' 6" projection B: 9' 3" height

(A: Give exact distance sign is to extend from building over sidewalk.)
(B: Also exact distance from bottom of sign to sidewalk.)

Height Above Grade: Bottom Approx. 9' 7" Top Approx. 18' 7" (Grade varies)



(Signature of Applicant)

581 Massachusetts Avenue, Cambridge MA

(Address)

NOTICE - REGULATIONS

SECTION 1412.0 STATE BUILDING CODE

PROJECTING SIGNS

1. A projecting sign shall be constructed wholly of incombustible materials.
2. All signs must meet requirements of Zoning Ordinances and Building Code.

APPROVED: 

Building Inspector

7/8/94
Date

Robert Barber, approved by Board of Zoning Appeal to vary sign ordinance.



CITY OF CAMBRIDGE

INSPECTIONAL SERVICES DEPARTMENT CITY HALL
CAMBRIDGE, MASSACHUSETTS 02139 (617) 498-9013

RECEIVED BY
CITY CLERK
JUL -3 PM 1:59
CAMBRIDGE MA.

JOSEPH J. CELLUCCI
COMMISSIONER OF BUILDINGS
AND HOUSING

APPROVAL OF ABUTTERS

To Whom It May Concern:

As owner or agent of 577 Massachusetts Avenue, Cambridge, Massachusetts,

I do hereby declare my ~~disapproval~~ approval x of the installment of:

Canopy over the sidewalk entrance: In the rear of the Norfolk St. parking lot, at the entrance to the Harvest Co-op.

Awnings over the windows: _____

Projecting sign: Mounted to the right of above canopy, as drawn.

of said property.

Signed: _____

Date: 7/1/94

Address: 573 Hill Ave Cambridge MA 02139

Reply is requested within seven (7) days of date of this letter.



JOSEPH J. CELLUCCI
COMMISSIONER OF BUILDINGS
AND HOUSING

CITY OF CAMBRIDGE

INSPECTIONAL SERVICES DEPARTMENT CITY HALL
CAMBRIDGE, MASSACHUSETTS 02139 (617) 498-9013

RECEIVED BY
CITY CLERK
JUL -8 PM 1:59

CAMBRIDGE MA.

APPROVAL OF ABUTTERS

To Whom It May Concern:

As owner or agent of 581 Massachusetts Avenue, Cambridge, Massachusetts,
I do hereby declare my ~~disapproval~~ approval x of the installment of:

Canopy over the sidewalk entrance: At the Norfolk St. parking lot entrance to the
Harvest Co-op.

Awnings over the windows: _____

Projecting sign: Attached to the above, as drawn.

of said property.

Signed: _____

Date: July 5, 1994

Address: 541-563 MASS AVE & 579-605 MASS AVE

LANDLORD & ABUTTING TENANT

Reply is requested within seven (7) days of date of this letter.

H-119
Consent Communicaiton #10

Boston
A petition was received from the ~~Harvest~~
~~Coop Market~~ requesting a permit to
Food Cooperative, Inc.
erect an awning and sign at 581 Mass Ave.
Said petition received approval from
Inspectional Services, Comm. Dev. and
abutters.

In City Council August 1, 1994

Order adopted