



City of Cambridge

Comms. 1-3, 6, 8, 10-13
& 20-21

IN CITY COUNCIL

October 1, 1984

ORDERED:

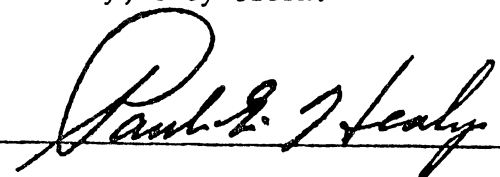
That the Commissioner of Public Works be authorized to construct driveways over sidewalks in front of estates upon the streets as hereinafter named, the expense thereof to be charged to the appropriation for Public Works Department, Paving (Edgestones and Sidewalks). The entire cost of material and labor furnished to be repaid to the City by the owners of the abutting estates.

David Therrien	64 Hampshire Street
David Therrien	66 Hampshire Street
David Therrien	185 Clark St. (corner of Hampshire St.)
George W. McEachern, III	10 Linnaean Street
Joel H. Feigon	112 Upland Road (WIDENING)
American Science & Engineering	40 Erie Street (WIDENING)
Tracy P. Vera	99A-105A Magazine Street
Jonna D. Meyler	4 Warwick Park
Jerry Bergner & Peggy Goodman	6 Standish Street
Ronald J. Cavallo	31-49 Harvey Street (DISCONTINUANCE)
Ronald J. Cavallo	31-49 Harvey Streer (new driveway)

In City Council October 1, 1984.
Adopted by the affirmative vote of 9 members.
Attest:- Paul E. Healy, City Clerk.

A true copy;

ATTEST:-


Paul E. Healy, City Clerk.



City of Cambridge

Comms. 1-3, 6, 8, 10-13
& 20-21

IN CITY COUNCIL

October 1, 1984

ORDERED:

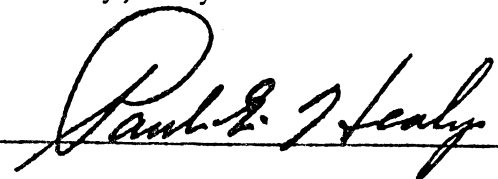
That the Commissioner of Public Works be authorized to construct driveways over sidewalks in front of estates upon the streets as hereinafter named, the expense thereof to be charged to the appropriation for Public Works Department, Paving (Edgestones and Sidewalks). The entire cost of material and labor furnished to be repaid to the City by the owners of the abutting estates.

David Therrien	64 Hampshire Street
David Therrien	66 Hampshire Street
David Therrien	185 Clark St. (corner of Hampshire St.)
George W. McEachern, III	10 Linnaean Street
Joel H. Feigon	112 Upland Road (WIDENING)
American Science & Engineering	40 Erie Street (WIDENING)
Tracy P. Vera	99A-105A Magazine Street
Jonna D. Meyler	4 Warwick Park
Jerry Bergner & Peggy Goodman	6 Standish Street
Ronald J. Cavallo	31-49 Harvey Street (DISCONTINUANCE)
Ronald J. Cavallo	31-49 Harvey Streer (new driveway)

In City Council October 1, 1984.
Adopted by the affirmative vote of 9 members.
Attest:- Paul E. Healy, City Clerk.

A true copy;

ATTEST:-


Paul E. Healy, City Clerk.



CITY OF CAMBRIDGE

CITY HALL, CAMBRIDGE, MASSACHUSETTS 02139 • (617) 498-9017

OFFICE OF
THE CITY CLERK

September 17, 1984

Dear Neighborhood Representative:

Please be advised that this office is in receipt of a petition from _____
George W. McEachern, III _____ requesting a driveway at the premises numbered
10 Linnaean Street (widening of existing driveway) _____.

The City Council has directed that all driveway petitions be submitted to the appropriate Neighborhood Associations where said curb cut would be made for their approval, prior to action by the City Council. Please indicate by return mail your approval or disapproval of said petition within ten days from the receipt of this letter. I have enclosed a self-addressed stamped envelope to facilitate your reply.

Your kind cooperation in this matter will be greatly appreciated by the members of the City Council.

Very truly yours,

A handwritten signature in dark ink, reading "Paul E. Healy", is written over a horizontal line.

Paul E. Healy, City Clerk.

Name of Neighborhood Association: _____

I hereby _____ approve _____ disapprove said driveway petition.

Comments: _____

#9 neighborhood

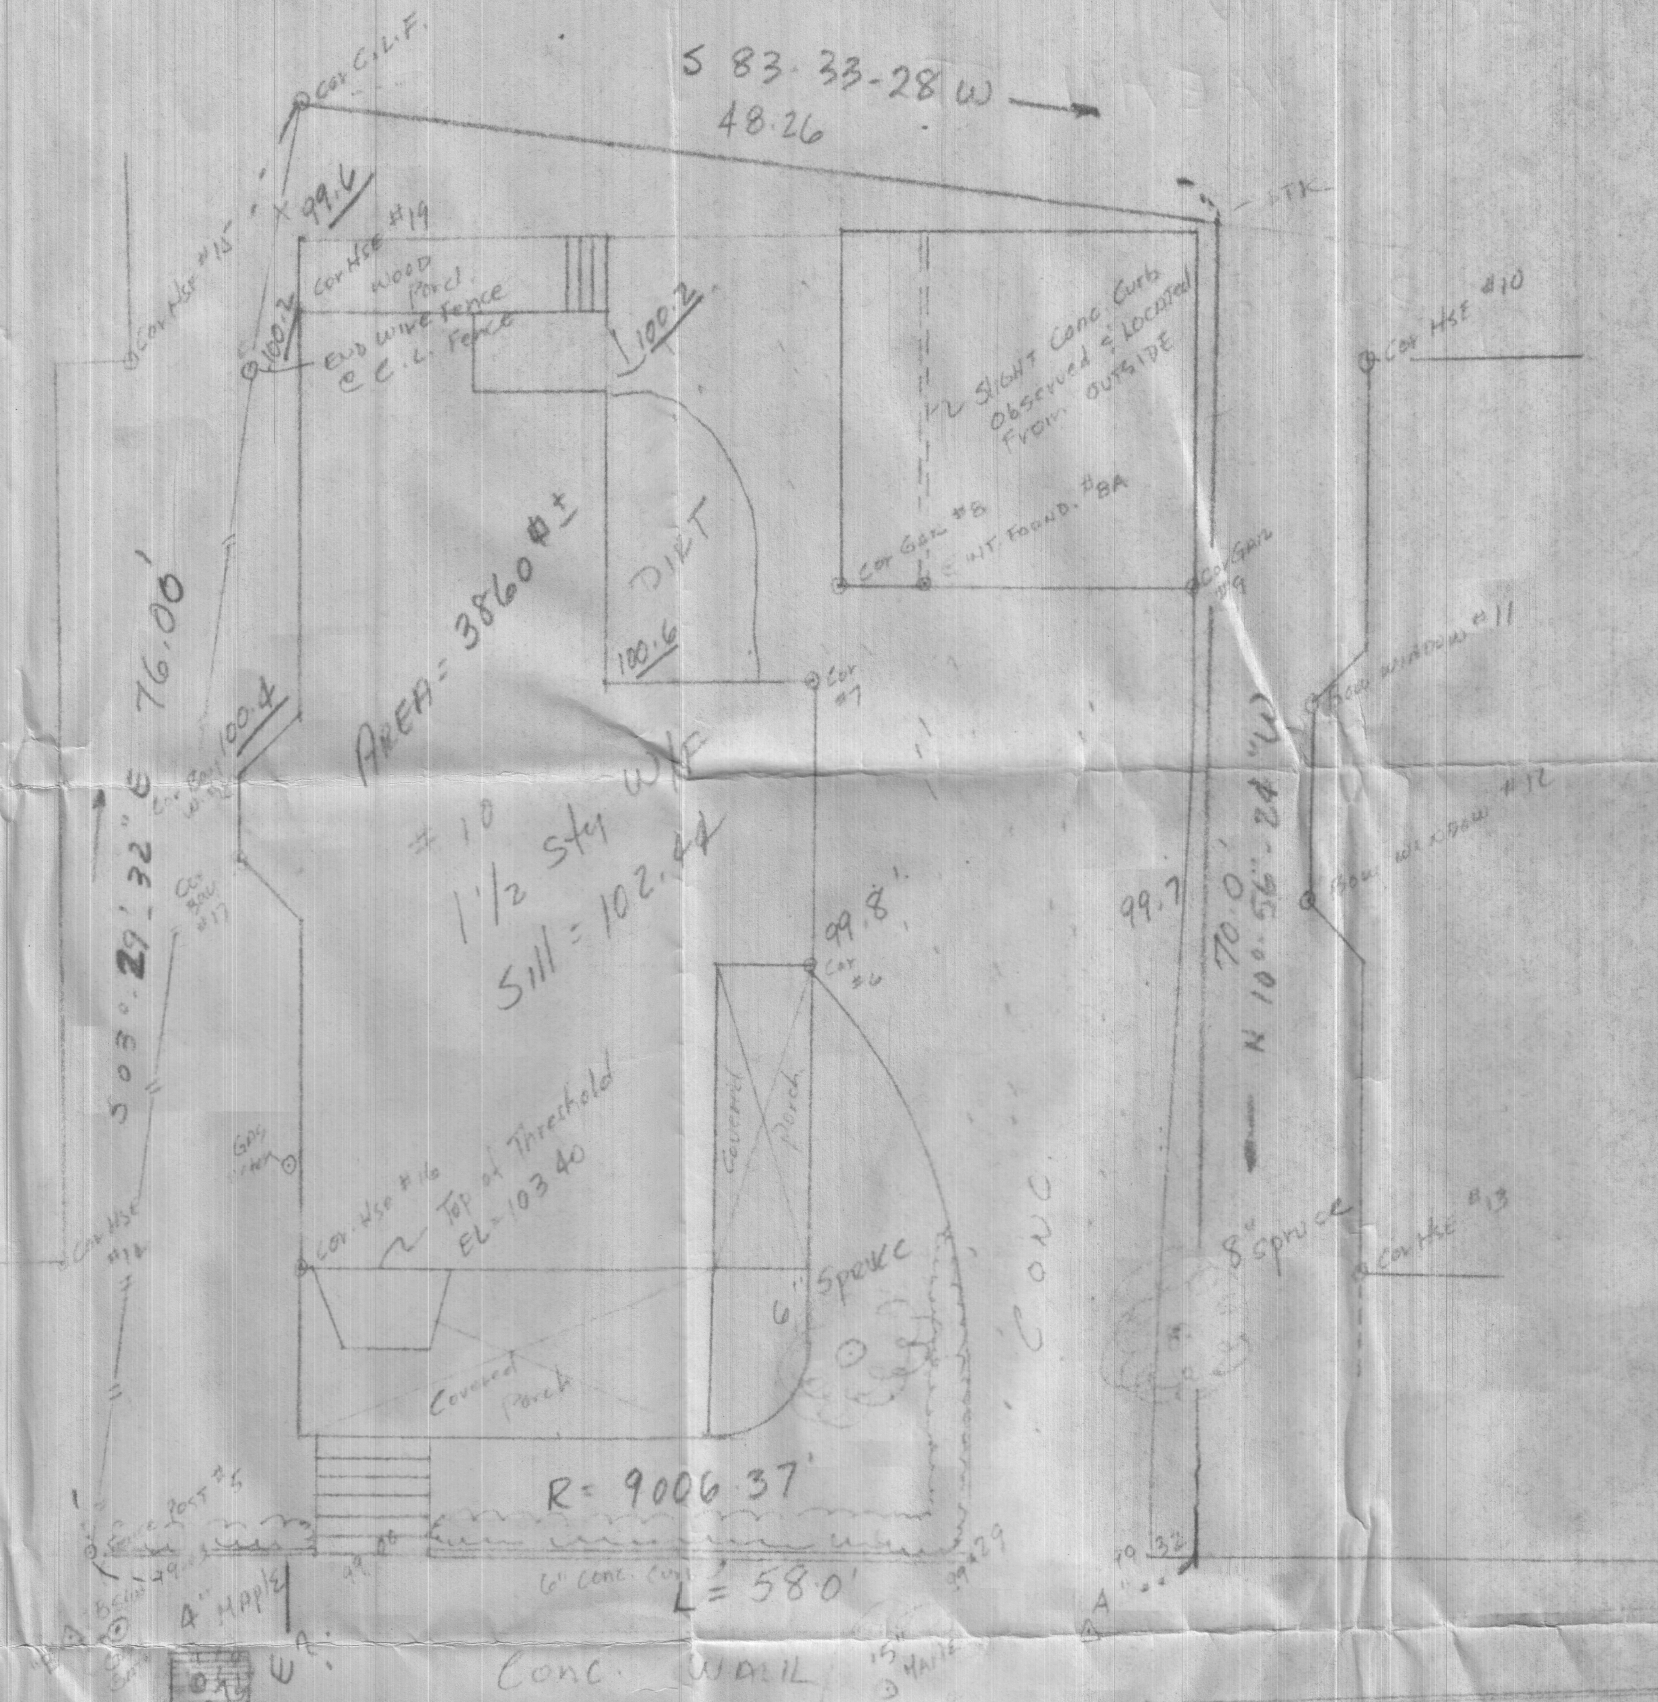
Neighborhood 9 Association
c/o A. T. Sawyer
14 Avon Place
Cambridge, MA 02138

Susan & Morris Schopf
(Co-Chairs)
Peabody Neighborhood Council
18 Fernald Road
Cambridge, MA

Sandy Grisby
Peabody Neighborhood Council
146 Chilton Street
Cambridge, MA 02138

POTTER PARK
(Private way)

N



Public - 50' 00" wide

TOPOGRAPHIC SITE PLAN OF
NO. 10 LINNAEAN ST.

CAMBRIDGE MASS.

SEPT. 14, 1983 SCALE 1" = 10'

GEOFFREY N. GRUNTA R.L.S.
76 NEHOLDEN ST.
NEEDHAM, MASS.

HUMBOLDT ST.

PLOT PLAN : M^CEACHERN
10 LINNAEAN ST.

RE: Driveway Widening Petition

APPROVAL OR DISAPPROVAL OF CURB CUTS

PETITIONER _____

ADDRESS OF CURB CUT REQUEST

10 Linnaleen St

PUBLIC WORKS DEPARTMENT

Cormac Kennedy

(Signature)

/ APPROVED

DISAPPROVED

TRAFFIC AND PARKING DEPARTMENT

Kenneth J. Preston

(Signature)

/ APPROVED

DISAPPROVED

HISTORICAL COMMISSION

Charles M. Sullivan

(Signature)

✓ APPROVED

RECEIVED

AUG 29 1984

CAMBRIDGE HISTORICAL COMMISSION
By DISAPPROVED

INSPECTIONAL SERVICES

(Signature)

R. Morgan APPROVED

DISAPPROVED

NEIGHBORHOOD ASSOCIATION

(Signature)

APPROVED

DISAPPROVED

RECEIVED BY
OFFICE OF CITY CLERK

Cambridge, August 16 1984

To the Honorable, the City Council, of the

City of Cambridge:

SEP 7 11 40 AM '84
CAMBRIDGE, MASS.

The undersigned respectfully pray that a driveway for
residential use may be ^{WIDENED} ~~constructed~~ and agrees to deposit with the
City Treasurer the sum of seventy five (\$75.00) dollars, subject
to the following conditions, to wit: In case the amount so deposited
is in excess of the cost of the driveway, the difference shall be
refunded by the City Treasurer, but in case the cost of the driveway
exceeds that deposit, said deposit shall be applied as a credit to
the bill and the balance shall be paid to the City Treasurer within
thirty days from the receipt of the bill.

Location of proposed driveway 10 Linnaean Street

Owner or Owners Name George W. McEachern III

Address 10 Linnaean St.

Cambridge, MA 02138

Telephone Number (617) 661-1555

ok Bob me

8.
H-123
PETITION

19
of George W. McEachern, III.....

WIDENING
for Driveway at premises

No. 10 Linnaean Street.....

September 7, 1984

Location of driveway approved by

James Kennedy
.....
Commissioner of Public Works

*Neighborhood notified
9/17/84 mk*

In City Council, October 1, 1984

**Referred to the Committee on Roads and
Bridges**

Attest:

10/11/84
LF
A 7
City Clerk