


WESTERN AVE.

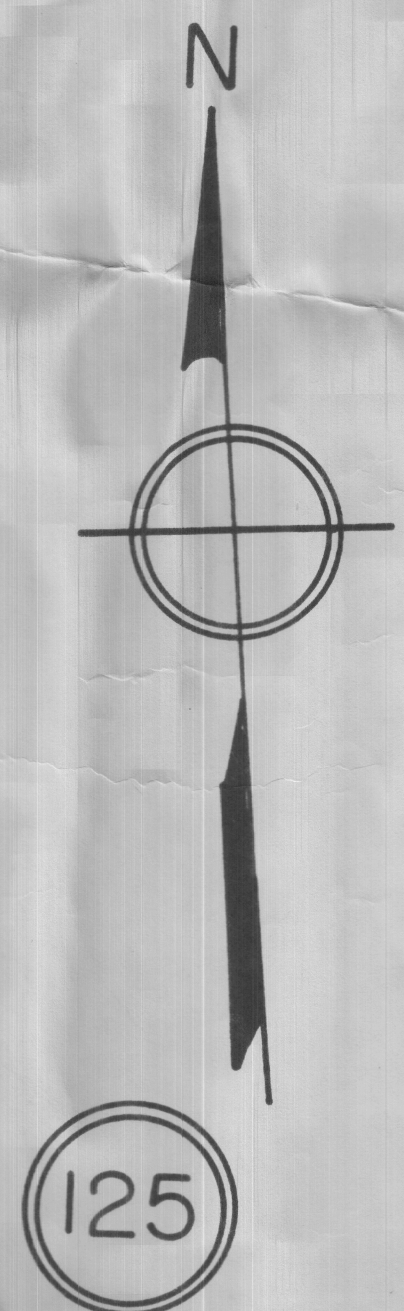

CITY OF CAMBRIDGE
SCALE: 1"=40' MARCH-1978
DIMENSIONS FROM DEED, LAND COURT
OR LAYOUT PLANS ARE IN BRACKETS ().
LAND COURT MARKED L.C. ALL OTHER
DIMENSIONS ARE MEASURED.
DRAWN BY: AL THOMPSON

250 Miles from one


Demissu

PARKIN T

GILMORE ST.

SKETCH OF PROPOSED DRIVEWAY WITH COST ESTIMATE

CITY OF CAMBRIDGE

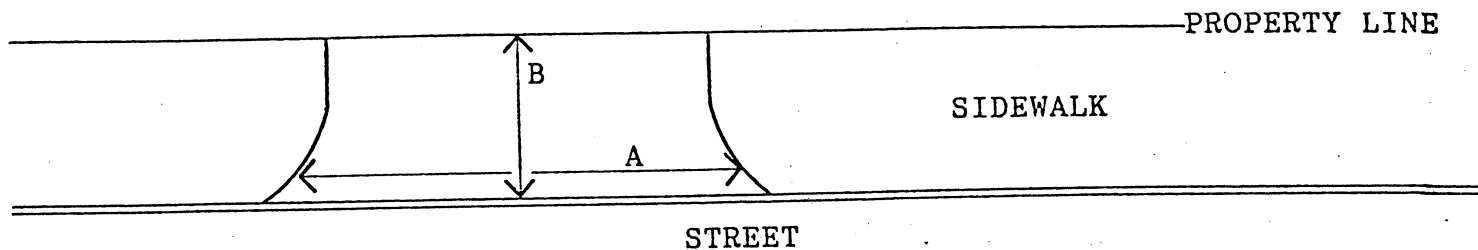

$$A = 10.5 \text{ FT.} \div 3 = 3.5 \text{ YARDS}$$

$$B = 6 \text{ FT.} \div 3 = 2 \text{ YARDS}$$

$$A \times B = 70 \text{ SQUARE YARDS}$$

COST ESTIMATE:

BRICK: _____ SQUARE YARDS x \$70/SQUARE YARD = \$ _____

BRICK ON CONCRETE: _____ SQUARE YARDS x \$85/SQUARE YARD = \$ _____

 CONCRETE: 7 SQUARE YARDS x \$40/SQUARE YARD = \$ 280.00

ASPHALT: _____ SQUARE FEET x 1 TON/40 SQUARE FEET x \$125/TON = \$ _____

DEPARTMENT OF PUBLIC WORKS SCHEDULED DATE FOR CONSTRUCTION:

/ /

DEPARTMENT OF PUBLIC WORKS STATED FEE: \$ _____

The undersigned agrees to pay the stated fee for the driveway installation in full within two (2) weeks of the estimated starting date of construction before the Department of Public Works shall proceed with construction:

 Owner's signature: *Shesha Jensen* Date: 3-31-89

 Address: 23 Hillside St

Funds Received: \$ _____

Check Number: _____

APPLICATION FOR DRIVEWAY CUTS AND OPENINGS

CITY OF CAMBRIDGE

PART II: INSPECTIONAL SERVICES DEPARTMENT

☐ Application approved

☒ Application denied

Reason: Violates front yard parking Art 6, Section 6.44(c) and required open space is removed article 5, Part 5.31 (15%)

Signature: *[Signature]*

Date: 5/11/89

Title: Zoning Specialist

PART III: TRAFFIC AND PARKING DEPARTMENT

☒ Application approved

☐ Application denied

Reason:

Signature: *[Signature]*

Date: 15 May 89

Title: Dir. Traffic Division

PART IV: HISTORICAL COMMISSION

☒ Application approved

☐ Application denied

Reason:

Signature: *[Signature]*

Date: 5.15.89

Title:

PART V: PUBLIC WORKS DEPARTMENT

☒ Application approved

☐ Application denied

Reason:

Signature: *[Signature]*

Date: 5/19/89

Title: Supt of Streets

APPLICATION FOR DRIVEWAY CUTS AND OPENINGS

BY
OFFICE OF CITY CLERK



CITY OF CAMBRIDGE MAY 19 AM 9:58

INSTRUCTIONS:

CAMBRIDGE MA.

In order to obtain permission for a driveway cut or opening you must first get approval from the Department of Inspectional Services on the zoning requirements for off-street parking, including the cooperation of your immediate abutters.

To receive a review from Inspectional Services you must fill out Part I of the application. Be sure to draw your plot plan on Drawing 1, choosing the lot that represents your lot's position, i.e. corner or interior. You must also include a sketch of the proposed driveway, including dimensions, on Drawing 2. You may then calculate the cost of the driveway by using the formula based on your choice of surfaces. You must also include a signed abuttor sheet for each of your abuttors: back yard, one on either side and the abuttor directly across the street.

Once you have gathered this information on the application, it should be submitted to:

**Zoning Officer
Inspectional Services Room 308
831 795 Massachusetts Avenue
Cambridge, MA 02139**

If the application is approved by Inspectional Services, it will then be sent on to Traffic and Parking, the Historical Commission and the Department of Public Works. If approved by Public Works, the application and backup will be sent to the City Council for their approval. Once the City Council approves, the driveway curb cut can be installed. However, the full cost of the cut must be paid to Public Works before the work will start.

If, however, Inspectional Services denies your application you may then appeal to the Zoning Board of Appeals.

DATE:

3 124 189

PART I:

Address of proposed curb cut or off-street parking facility: GILMORE ST, BACK OF 250-252
Frontage: _____ Block and Lot: WESTERN AVE.
Setback (distance from building to sidewalk): _____
Distance from proposed driveway to surrounding structures and property line: _____
Dimensions of proposed driveway: _____
Location of any trees, sign posts, fire hydrants, utility poles, etc., in direct vicinity of proposed driveway: _____

☐

Plot plan is included

☐


Sketch of driveway with cost estimate is included

☐

All abuttor's forms are included

DRAWING 1:

PLEASE INDICATE LOCATION OF HOUSE AND DRIVEWAY.
BE SURE TO GIVE DIMENSIONS OF LOT.

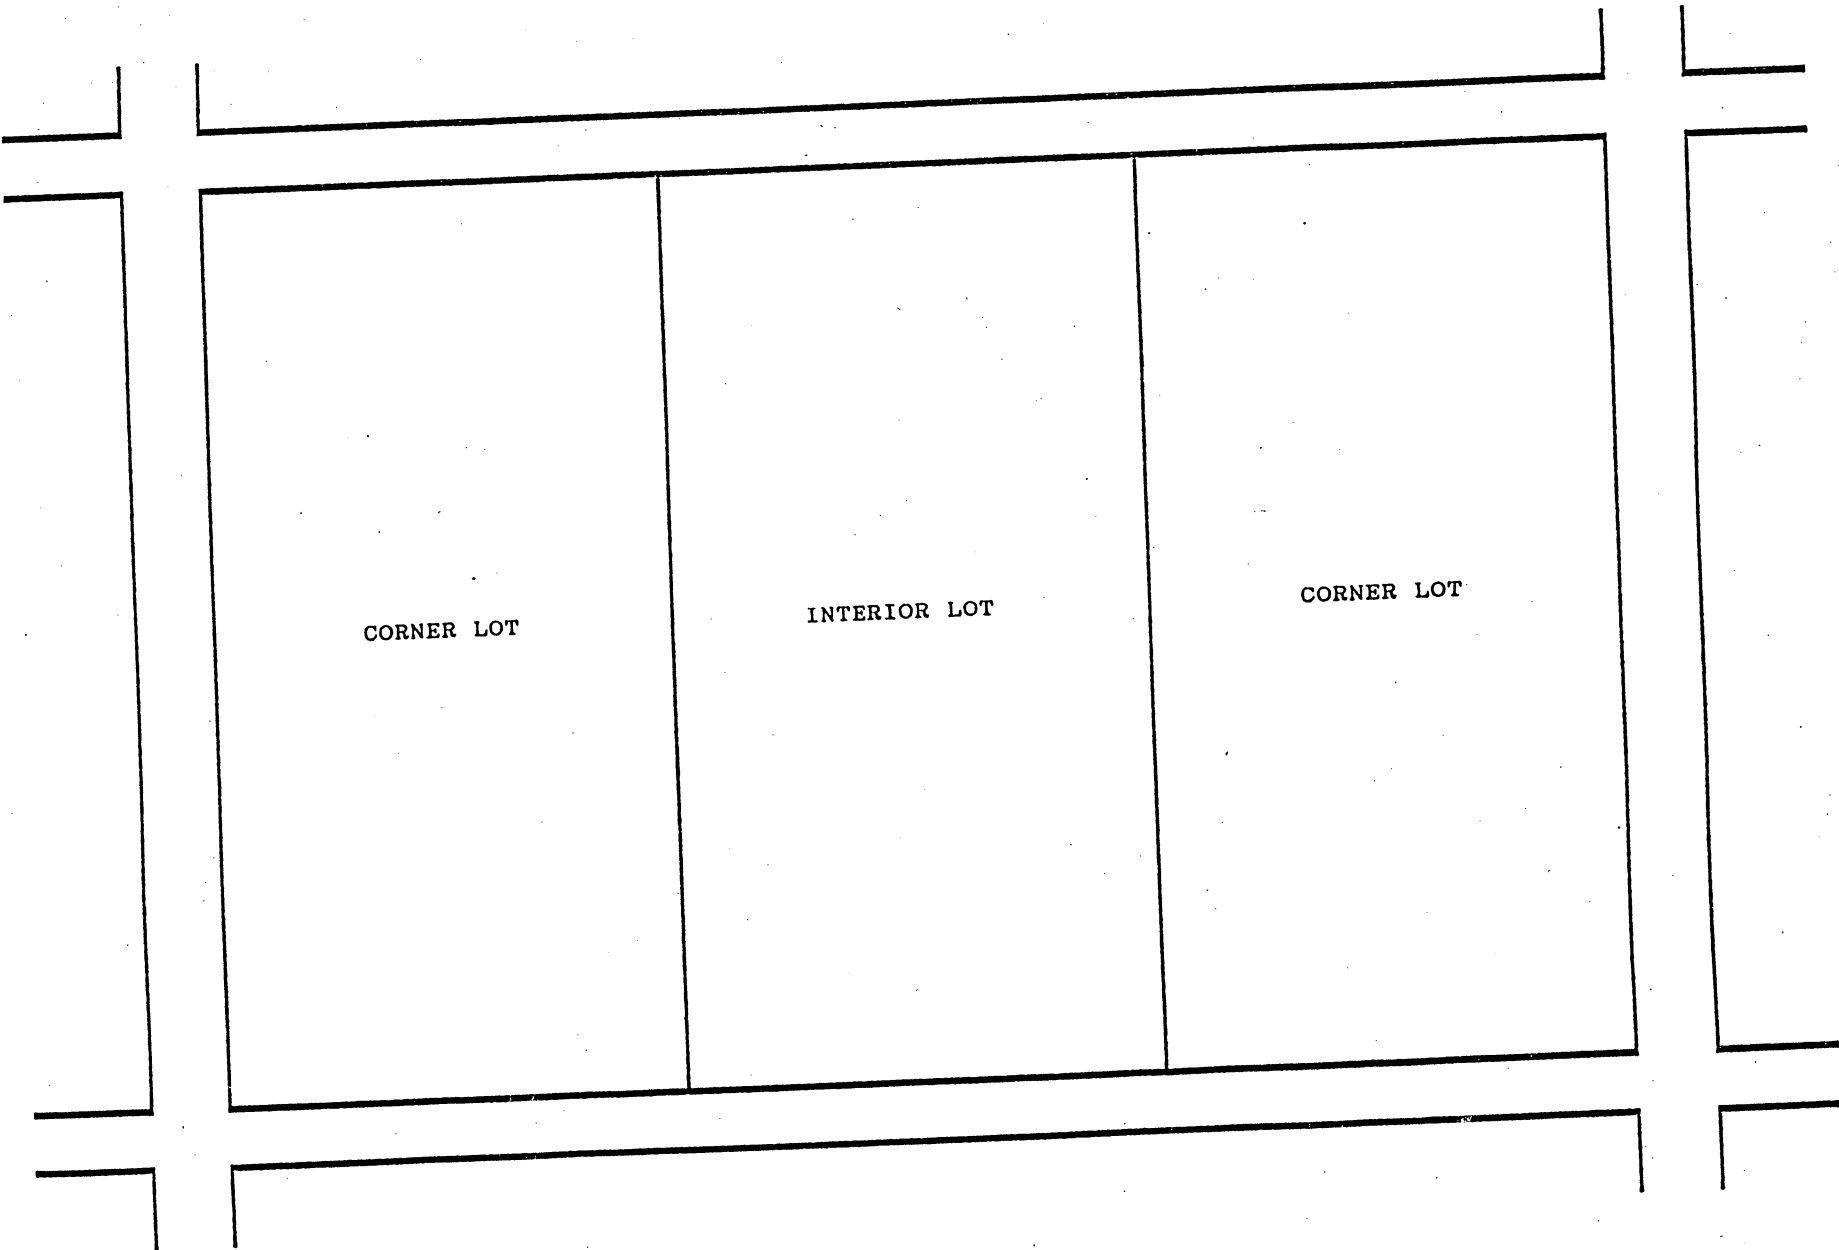

APPLICATION FOR DRIVEWAY CUTS AND OPENINGS
ABUTTOR'S FORM

CITY OF CAMBRIDGE

To Whom It May Concern:

As owner or agent of 242 WESTERN AVE

Cambridge, Massachusetts, I do hereby declare

☒ approval

☐ disapproval

of the installment of:

Off-Street Parking Facility located at GILMORE ST

Signed: [Signature]

Date: 3-31-89

Address: 242 WESTERN AVE Cambr. Mass

CITY OF CAMBRIDGE
TRAFFIC & PARKING
1989 MAY 12 AM 11:53

APPLICATION FOR DRIVEWAY CUTS AND OPENINGS
ABUTTOR'S FORM

CITY OF CAMBRIDGE

To Whom It May Concern:

As owner or agent of 254-256 WESTERN AVE

☒ approval

Cambridge, Massachusetts, I do hereby declare

☐ disapproval

of the installment of:

Off-Street Parking Facility located at GILMORE ST, BACK OF

250-252 WESTERN AVE. CAM.

Signed:

Lahn Gue

Date:

4-10-89

Address:

254-256 Western Ave. Cambridge.



City of Cambridge

Calendar Item # 11

IN CITY COUNCIL

October 2, 1989

ORDERED:

That the Commissioner of Public Works be authorized to construct curb cuts over sidewalks in front of estates upon the streets as hereinafter named, the expense thereof to be charged to the appropriation for Public Works Department, Paving (Edgestones and Sidewalks). The entire cost of material and labor furnished to be repaid to the City by the owners of the abutting estates.

Silesin Demisen

Gilmore Street (BACK OF 250-252 WESTERN AVENUE.)

In City Council October 2, 1989.

Adopted by the affirmative vote of eight members.

Attest:- Joseph E. Connarton, City Clerk.

A true copy;

ATTEST:-

A handwritten signature in dark ink, reading "Joseph E. Connarton". The signature is written in a cursive style with a large, stylized "J" and "C".

Joseph E. Connarton
City Clerk.

5. H 12/8, 12/12

Curb cut- Silesin Demisen - on Gilmore St.,
in back of 250-252 Western Ave.

In City Council,

June 26, 1989

10/2/89 Order adopted

(Area 7 has no neighborhood assoc. to be
notified)