



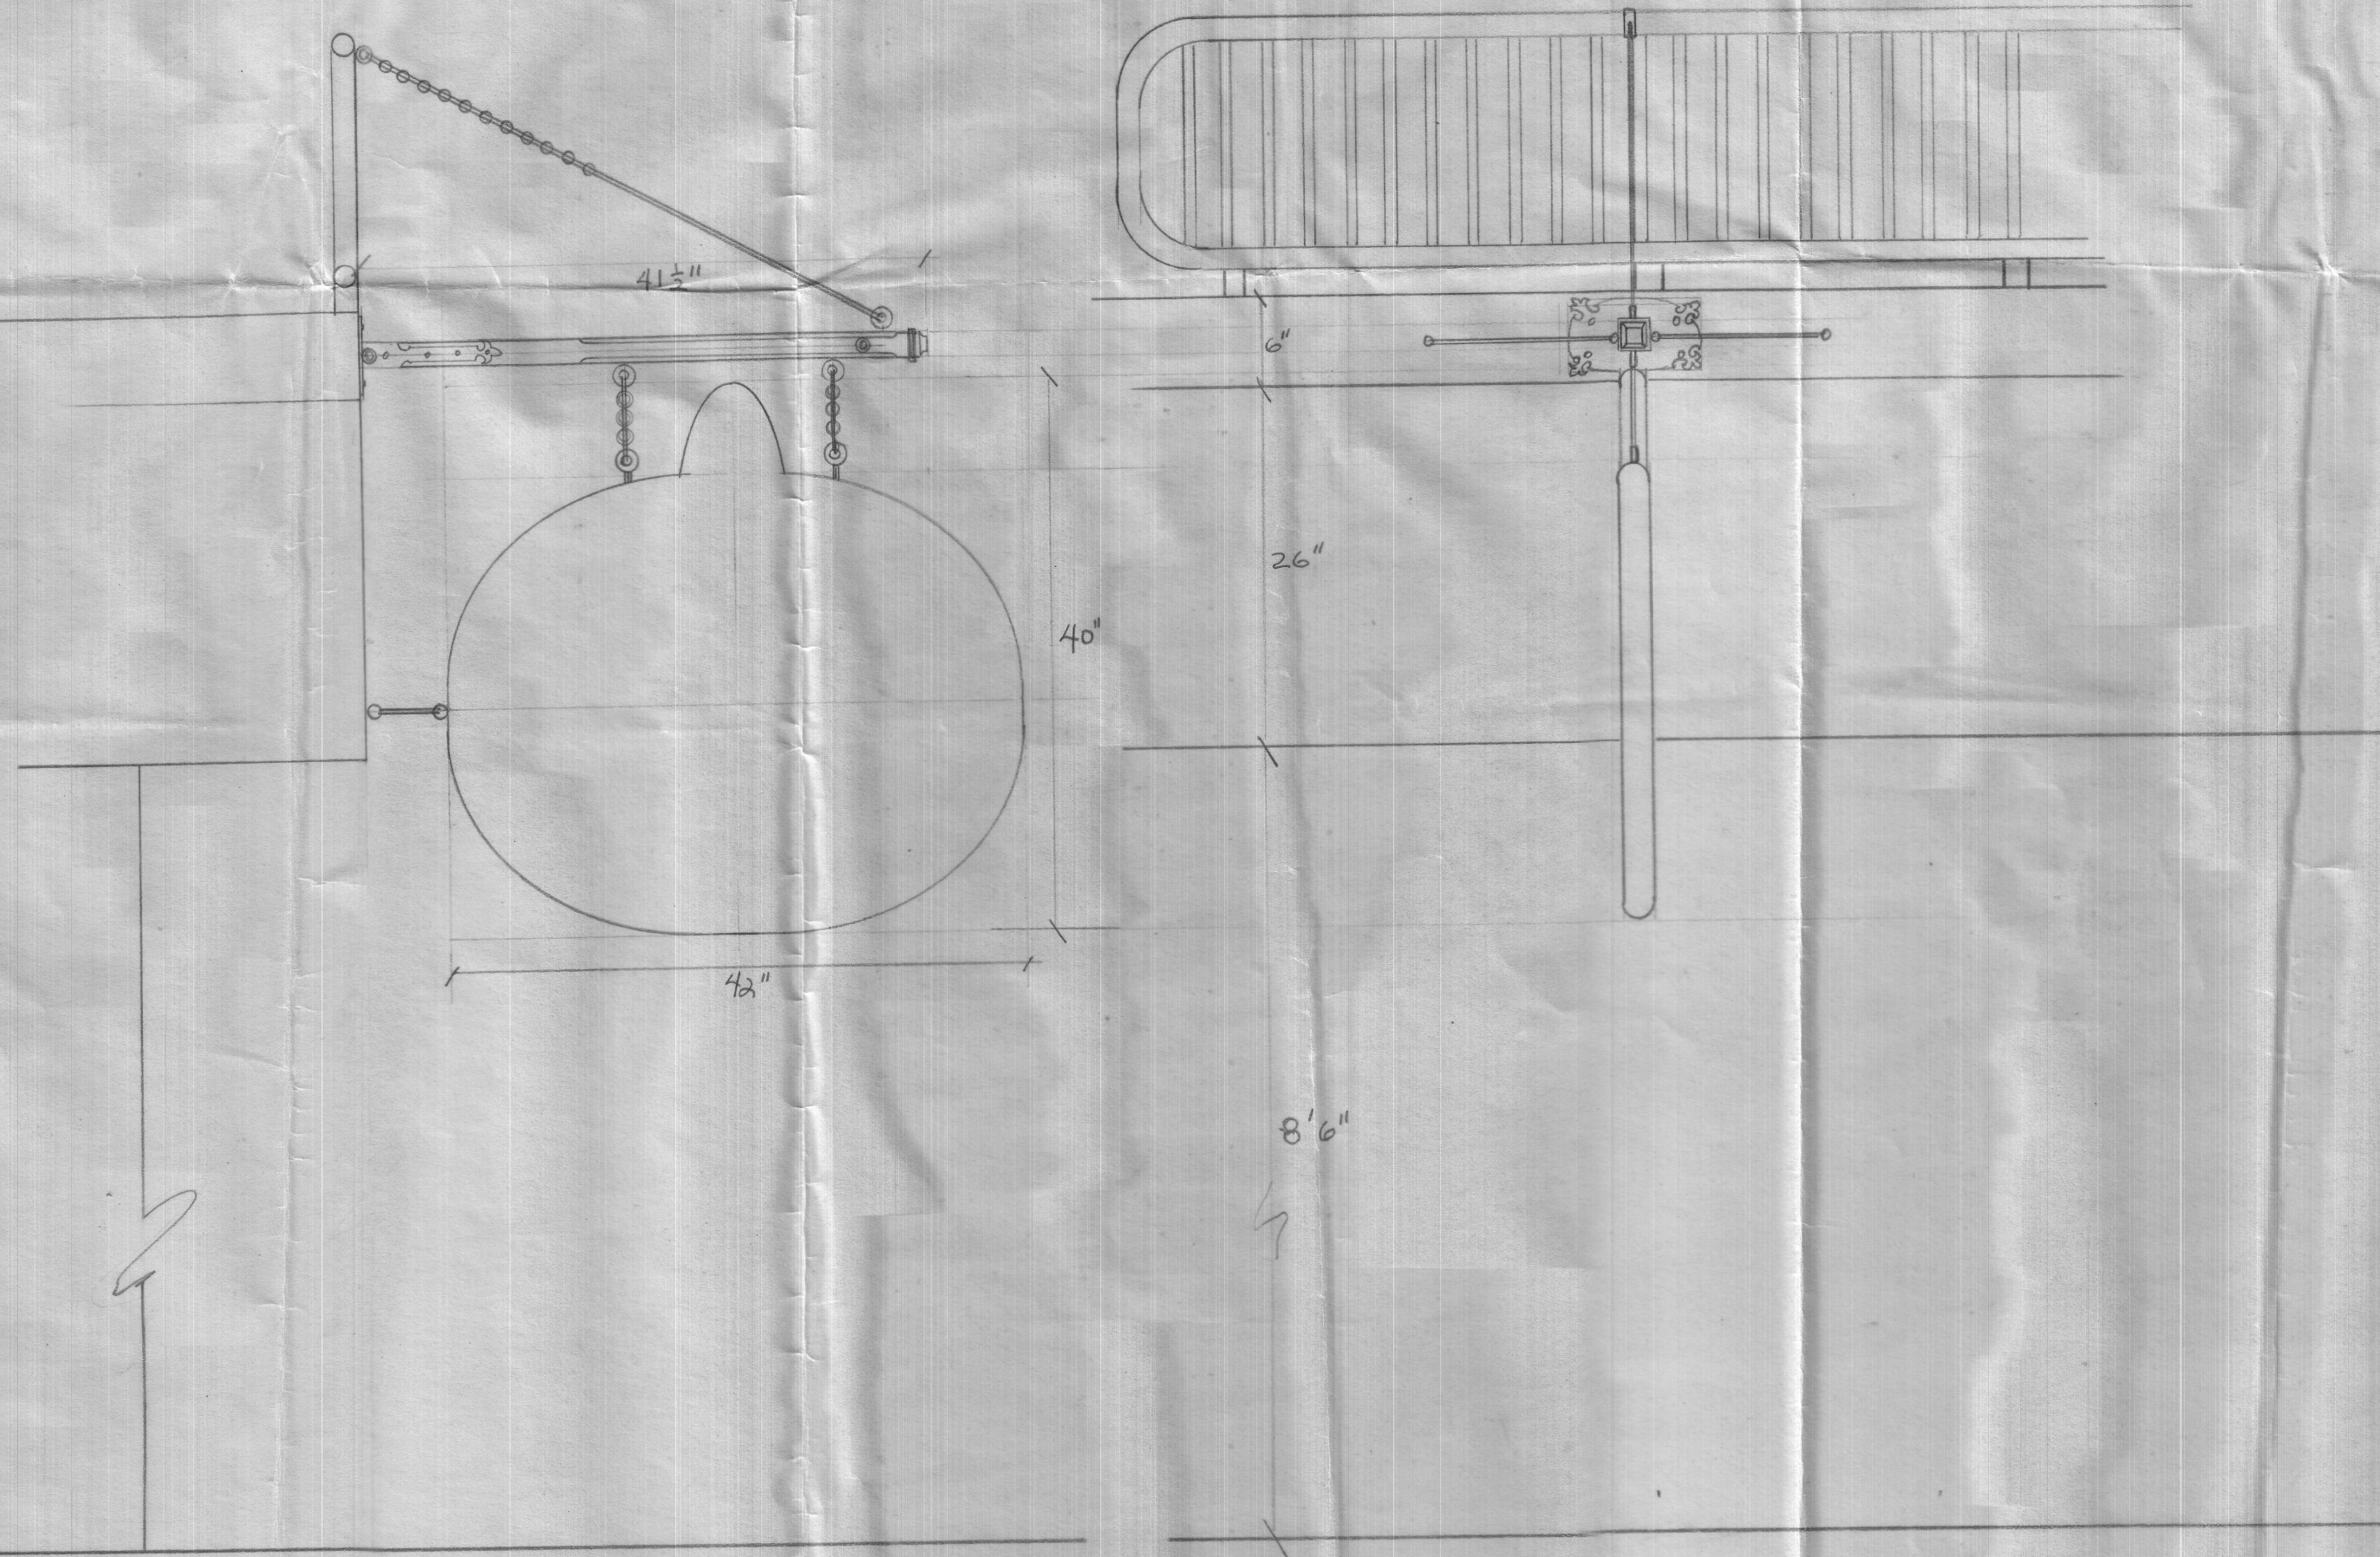

AD HOC
productions
117 CAUSEWAY ST. BOSTON, MASS. 02114

FÄWZI BOUTIQUE
1105 MASS AVE.
DATE: 4/7/75
PROPOSED SIGN
LOCATION
SCALE: 1" = 1'0"

Fäwzi Böutique

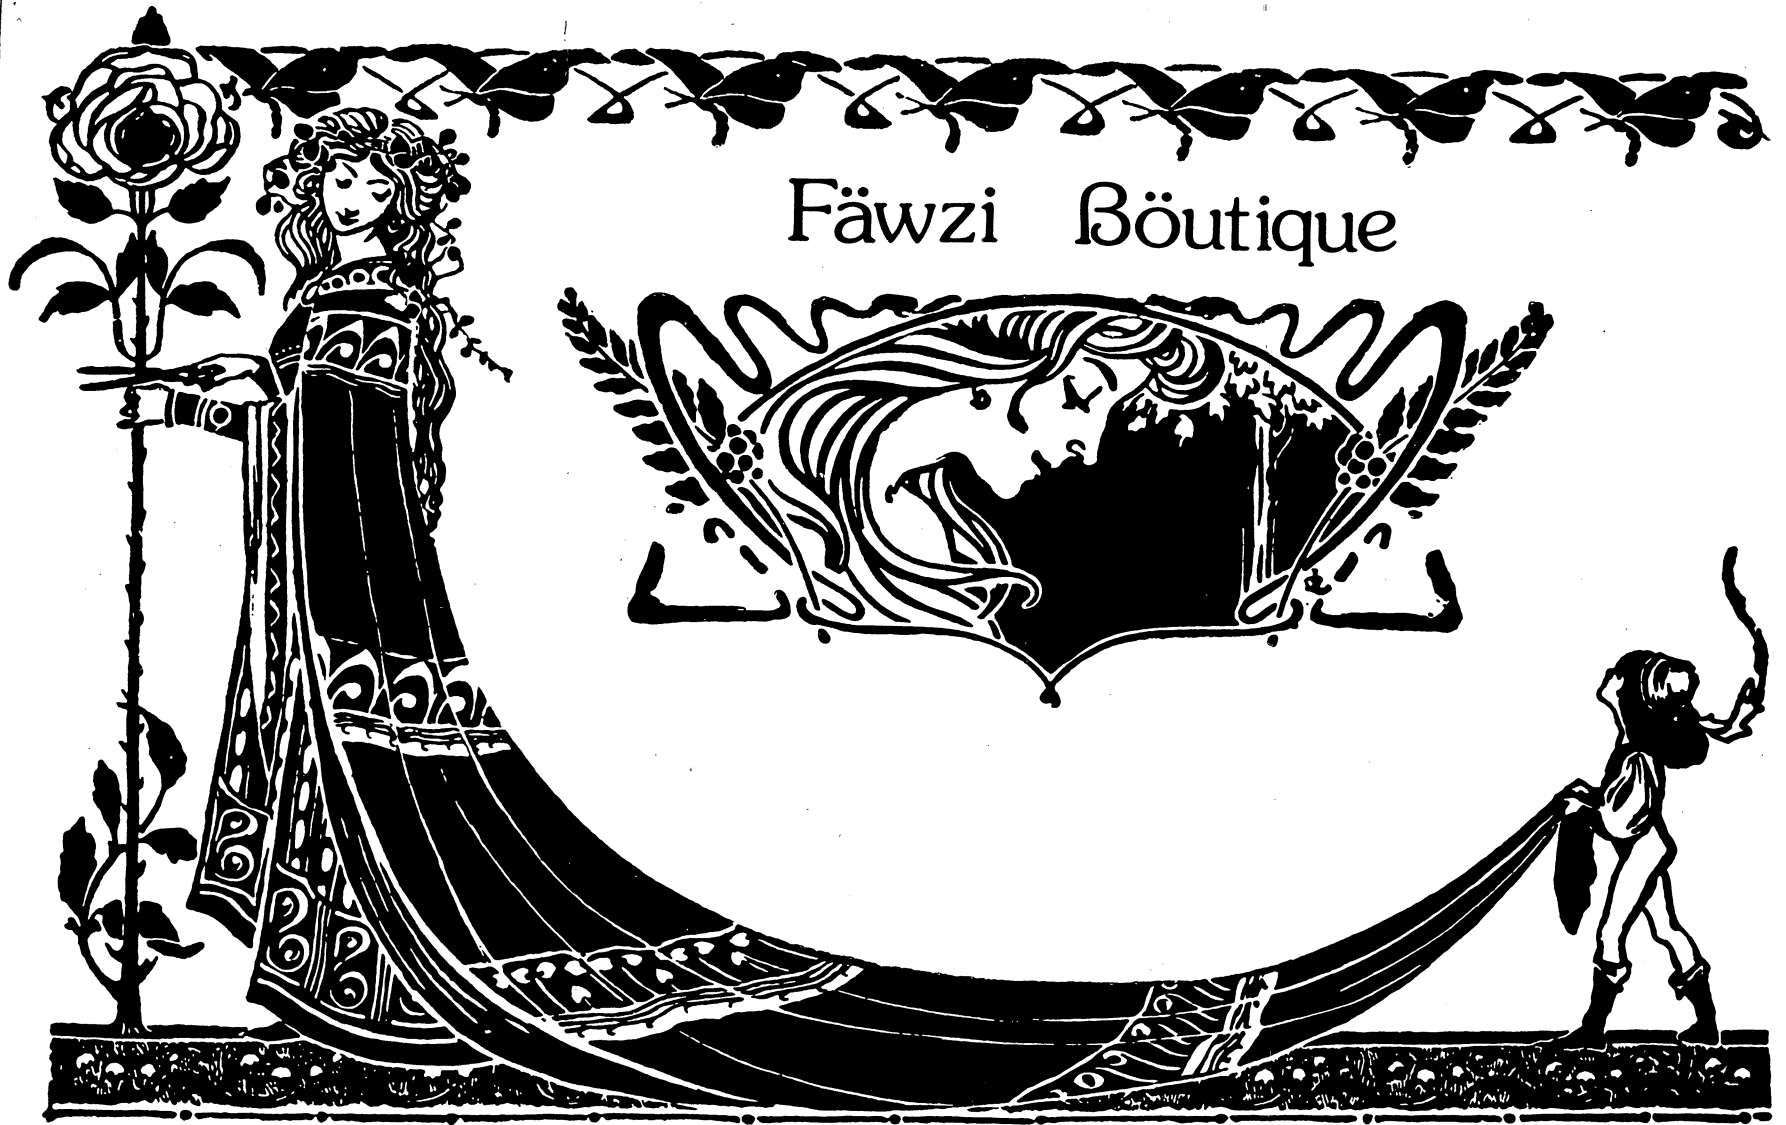

TO

City of Cambridge
Mass Ave
Cambridge, Mass

CITY
CLERK'S

FROM

DUDLEY & BORLAND

1374 MASSACHUSETTS AVENUE

CAMBRIDGE, MASSACHUSETTS 02138

876-2440

SUBJECT

DATE

5/13/95

MESSAGE

ATT: Mr. Connorton

We are returning the enclosed bond form for
a sign permit for Fawzi Ohariani.

We have checked with Mr. Conway who says bond
is not necessary. Please cancel application
encl.

SIGNED

A. W. Hanson

REPLY

SIGNED

DATE

/ /

SEND PARTS 1 AND 3 WITH CARBON INTACT. - PART 3 WILL BE RETURNED WITH REPLY.



City of Cambridge

IN CITY COUNCIL

April 14, 1975

ORDERED:

That, in accordance with the provisions of an ordinance relative to placing and maintaining signs, the Commissioner of Public Works be and hereby is authorized to grant a permit to **Fawzi Ghariani** for the erection of a sign at **1105 Mass. Avenue, Cambridge.**

Provided that, before erecting the above named sign, the petitioner shall obtain a permit from the Building Department and file with the City Clerk a satisfactory bond in the sum of **Two Thousand Dollars (\$2,000)** conditioned to save harmless the City of Cambridge from all claims for damages arising from the construction, maintenance and use of said sign.

In City Council April 14, 1975.

Adopted by the affirmative vote of 7 members.

Attest:- Paul E. Healy, City Clerk.

A true copy,

ATTEST:-

Paul E. Healy.

Cambridge, Feb. 20 1975

To the Honorable, the City Council
of the City of Cambridge:

PRIOR TO APPROVAL OF THE CITY COUNCIL, EACH PETITION MUST BE ACCOMPANIED BY
A DRAWING OF PROPOSED SIGN, INDICATING DESIGN AND DIMENSIONS AND LOCATION
ON PREMISES.

The undersigned respectfully prays

that FAWZI GHAFI be granted permit to erect a sign of the

following specifications in front of premises 1105 Mass. Ave.

Type: WOOD WITH CARVED BORDER
(State whether Electric or otherwise and material used in construction)

Reading matter to go on sign: FAWZI BOUTIQUE

Size: 42" DIAMETER OF HORIZONTAL

Weight: 30 LBS.

How Erected: A: 50" B: 9'
(A: Give exact distance sign is to extend from building over sidewalk.
B: Also exact distance from bottom of sign to sidewalk.)

Height Above Grade: Bottom 9" Top 12' 6"

Fawzi Ghafi
(Signature of Applicant)

1105 Mass Ave. Cambridge
(Address)

NOTICE - REGULATIONS BOCA

SEC. 1413.0 BUILDING CODE. . PROJECTING SIGNS

1. A projecting sign shall be constructed wholly of incombustible materials.

2. All signs must meet requirements of Zoning Ordinances and Building Code.

492-7771

9. 66
PETITION

of Fawzi Ghariani

for sign

No. 1105 Mass. Avenue.

April 14, 1975 19:

In City Council, 19:

Referred to the Committee on

Attest:

MS
B
City Clerk.