




STICKOUT SIGN DOUBLE FACE SCALE 2"=1'-0"

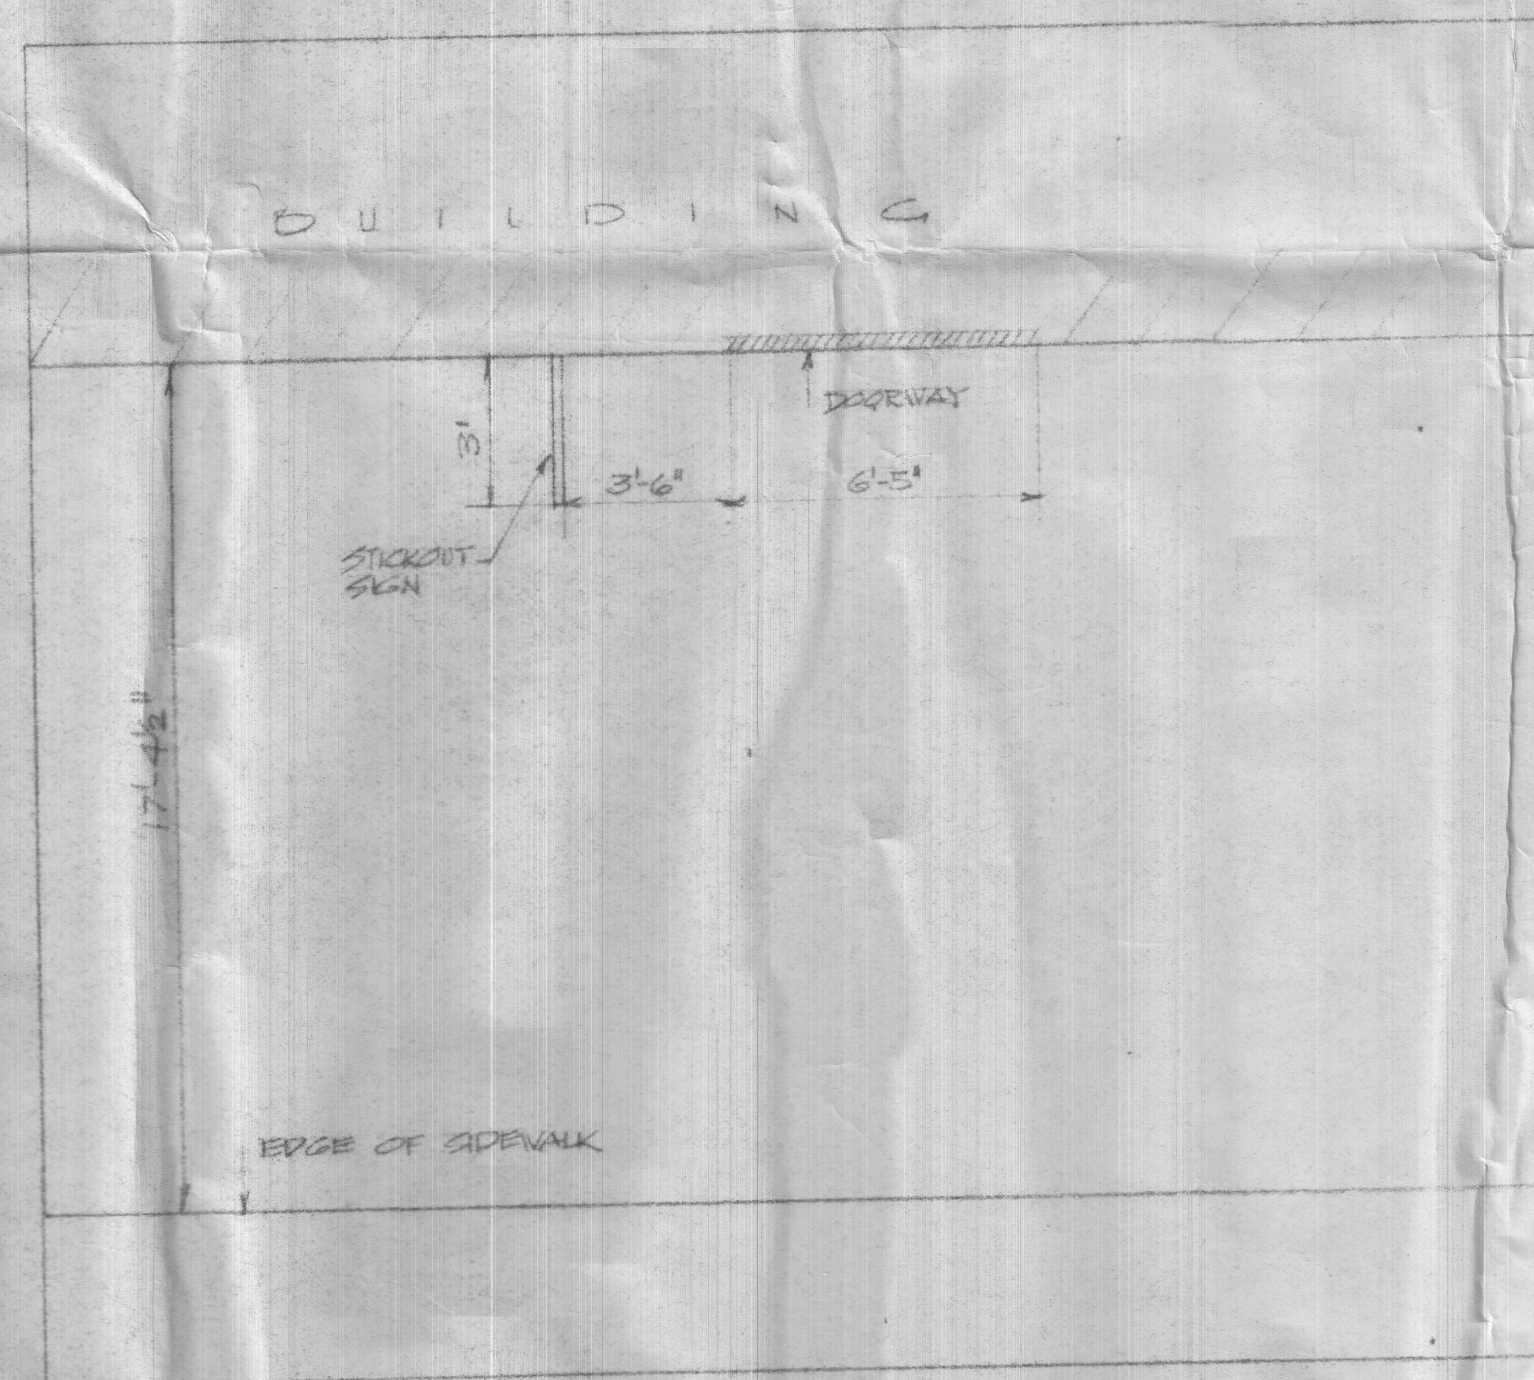


PARTIAL BLDG PLOT PLAN - STICKOUT SIGN LOCATION
SCALE 1/4"=1'-0"



METAL LETTERS CORPORATION

150 W. ST. WAKEFIELD, MASS. 245-8393

THIS DRAWING IS EXCLUSIVE PROPERTY OF METAL LETT - CORPORATION ONLY

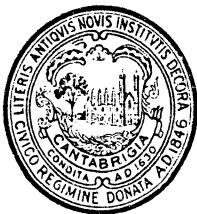

CITY OF CAMBRIDGE

CITY HALL, CAMBRIDGE, MASSACHUSETTS 02139 • (617) 876-6800

BUILDING DEPARTMENT

CHARLES F. SFRAGUE

SUPT. OF BUILDINGS AND
INSPECTOR OF BUILDINGS

To Whom It May Concern:

As an abutter of 290 Main St. (LEE Nutrition Retail Store)

Cambridge, Massachusetts, I do hereby declare my disapproval_____

approval_____ of the installment of,

Canopy over the sidewalk entrance:_____

Awnings over the windows:_____

Projecting sign: 3' x 41" 10' above sidewalk.

of said property.

Signed: Arthur W. Foulds Date: 12-23-77

Address 254 Main St. Cambridge

Reply is requested within seven (7) days of the date of this letter.



City of Cambridge

IN CITY COUNCIL

January 9, 1978

ORDERED:

That, in accordance with the provisions of an ordinance relative to placing and maintaining signs, the Commissioner of Public Works be and hereby is authorized to grant a permit to Carlo C. Severo for the erection of a sign at 290 Main Street, Cambridge.

Provided that, before erecting the above named sign, the petitioner shall obtain a permit from the Building Department and file with the City Clerk a satisfactory bond in the sum of Two Thousand Dollars (\$2,000) conditioned to save harmless the City of Cambridge from all claims for damages arising from the construction, maintenance and use of said sign.

In City Council January 9, 1978


Adopted by the affirmative vote of 9 members.

Attest: Paul E. Healy, City Clerk

A true copy,

ATTEST:

A handwritten signature in cursive script, appearing to read "Paul E. Healy", is written over the printed name of the City Clerk.

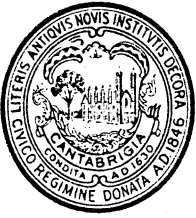

CITY OF CAMBRIDGE

CITY HALL, CAMBRIDGE, MASSACHUSETTS 02139 • (617) 876-6800

BUILDING DEPARTMENT

CHARLES F. SFRAGUE
SUPT. OF BUILDINGS AND
INSPECTOR OF BUILDINGS

To Whom It May Concern:

As an abutter of

290 Main St. (LEE Nutrition)
Retail Store

Cambridge, Massachusetts, I do hereby declare my disapproval _____

approval ✓ of the installment of,

Canopy over the sidewalk entrance: _____


Awnings over the windows: _____

Projecting sign: 3' x 41" 11 ft. above Sidewalk
of said property.


Signed: Peter J. Glynn Date: 12-8-97

Address 300 Main St


Reply is requested within seven (7) days of the date of this letter.

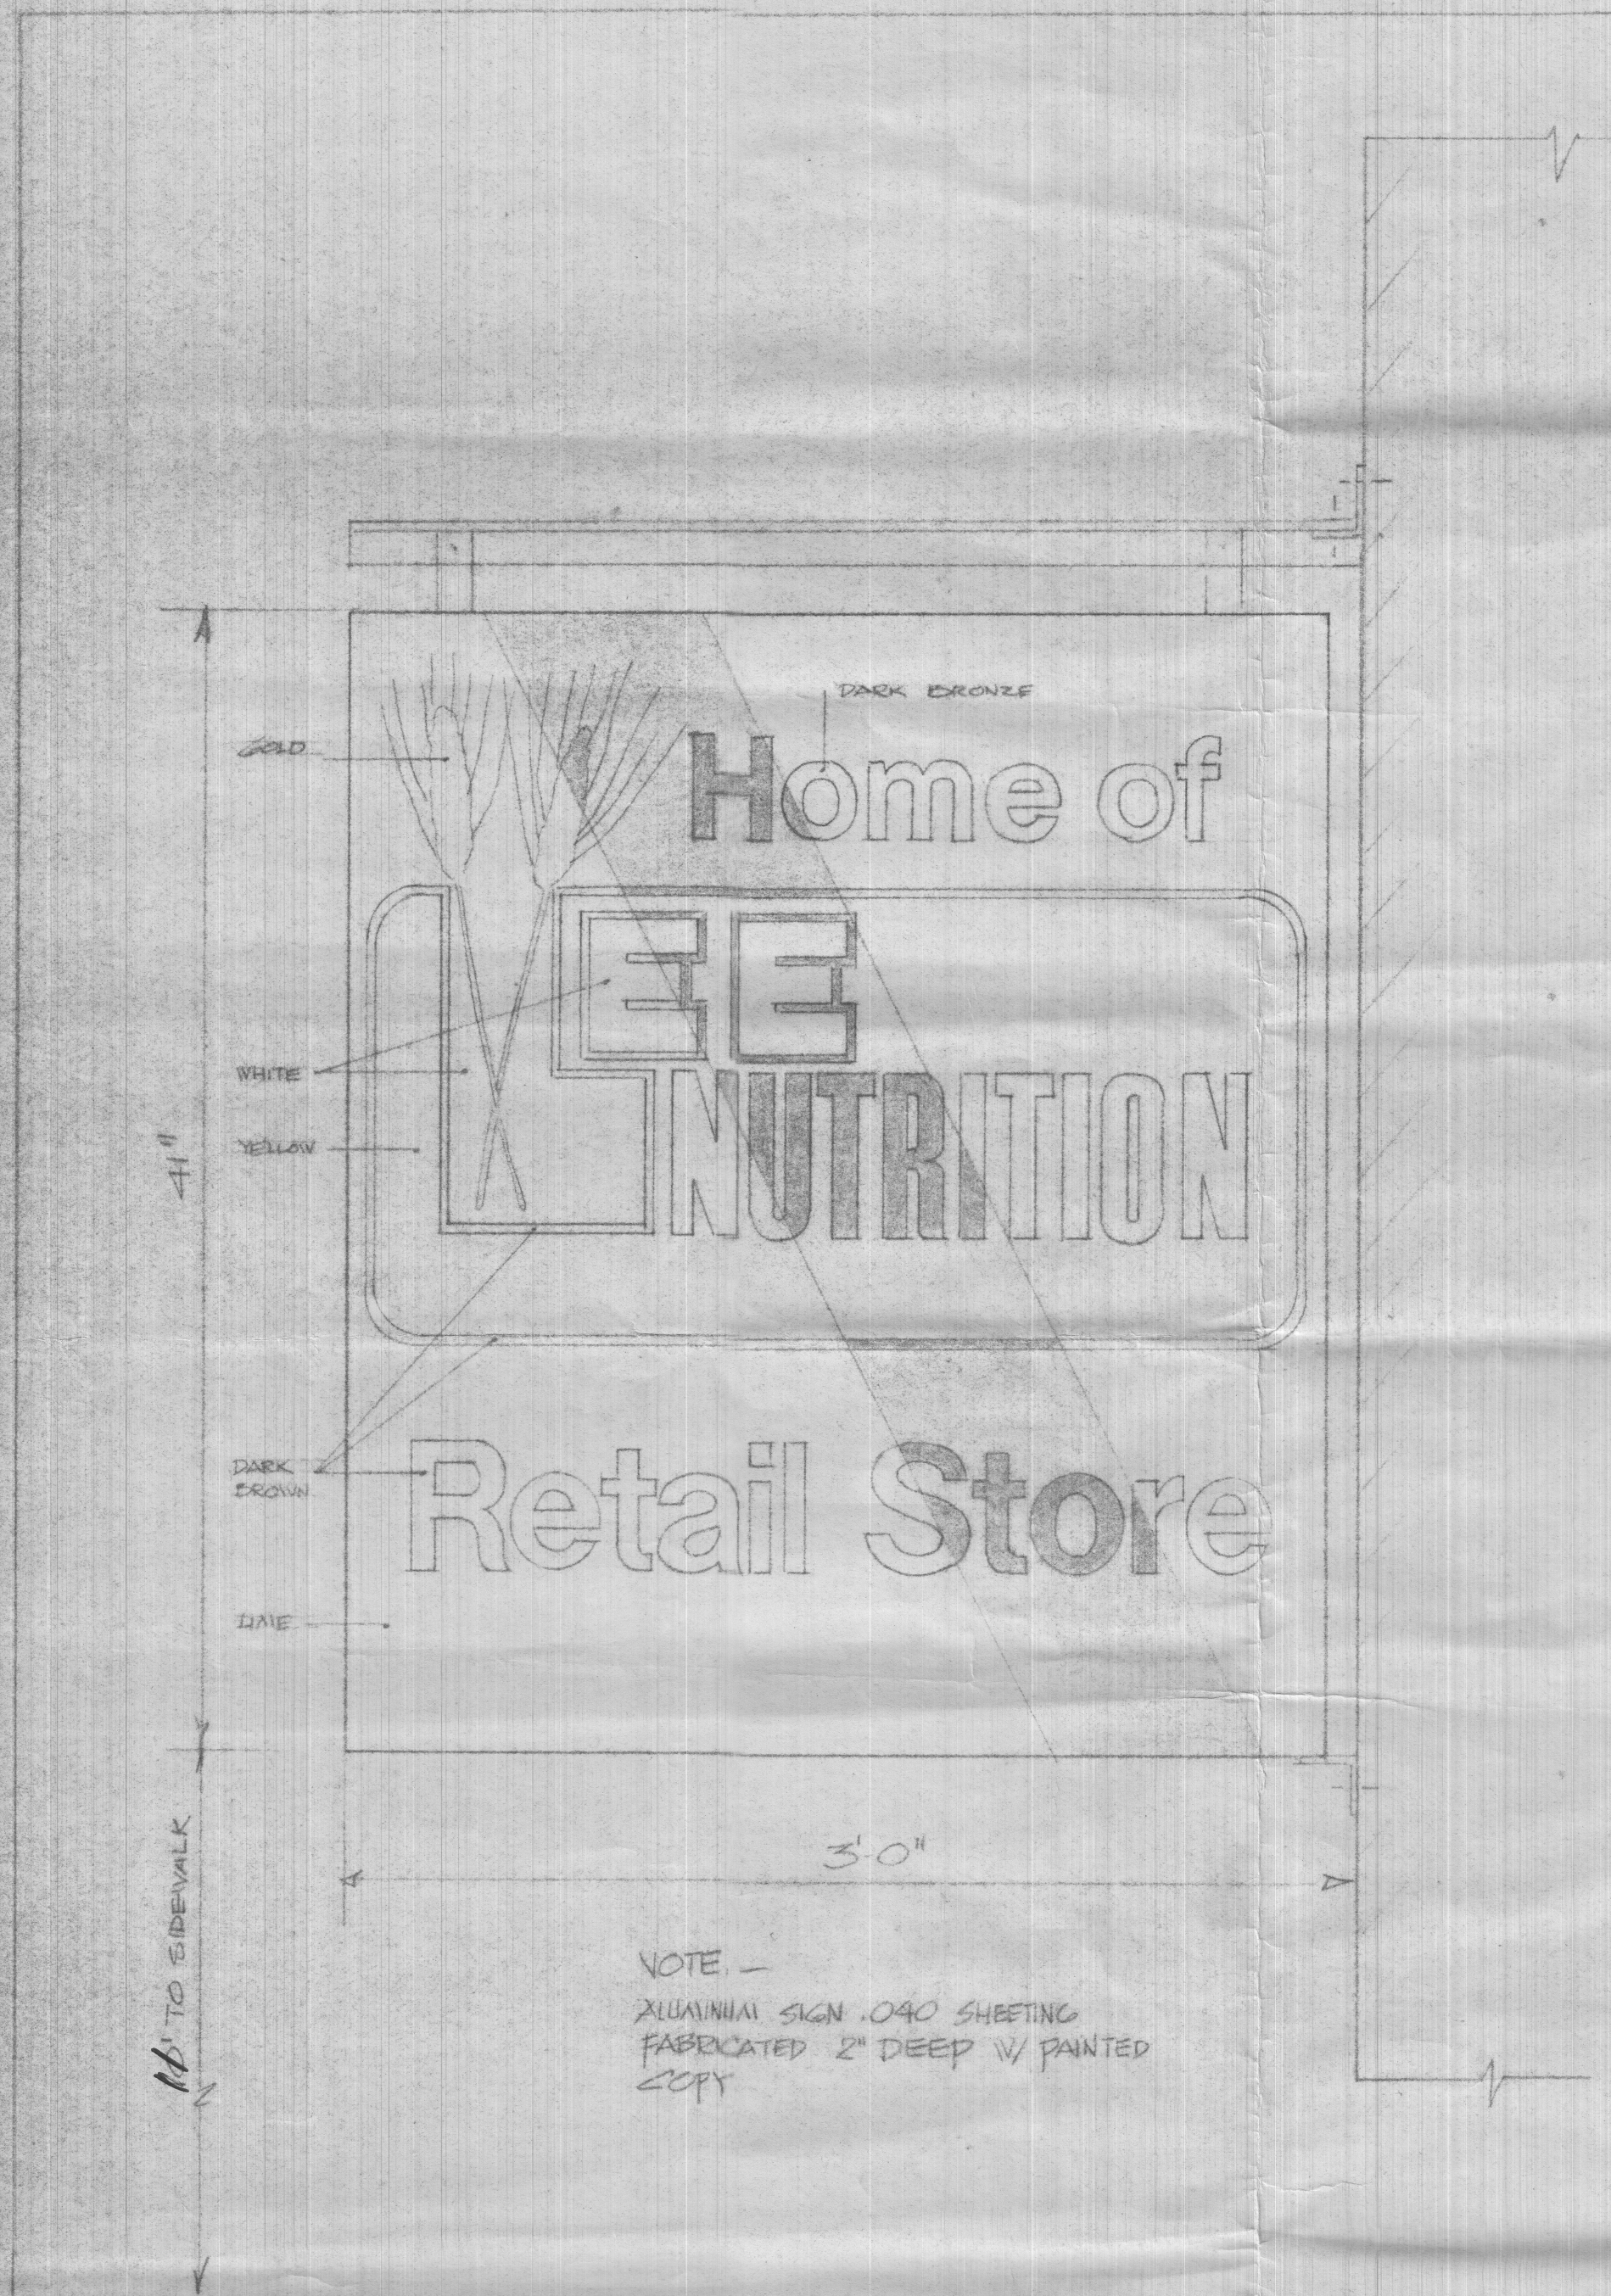

STICKOUT SIGN DOUBLE FACE SCALE 2"=1'-0"

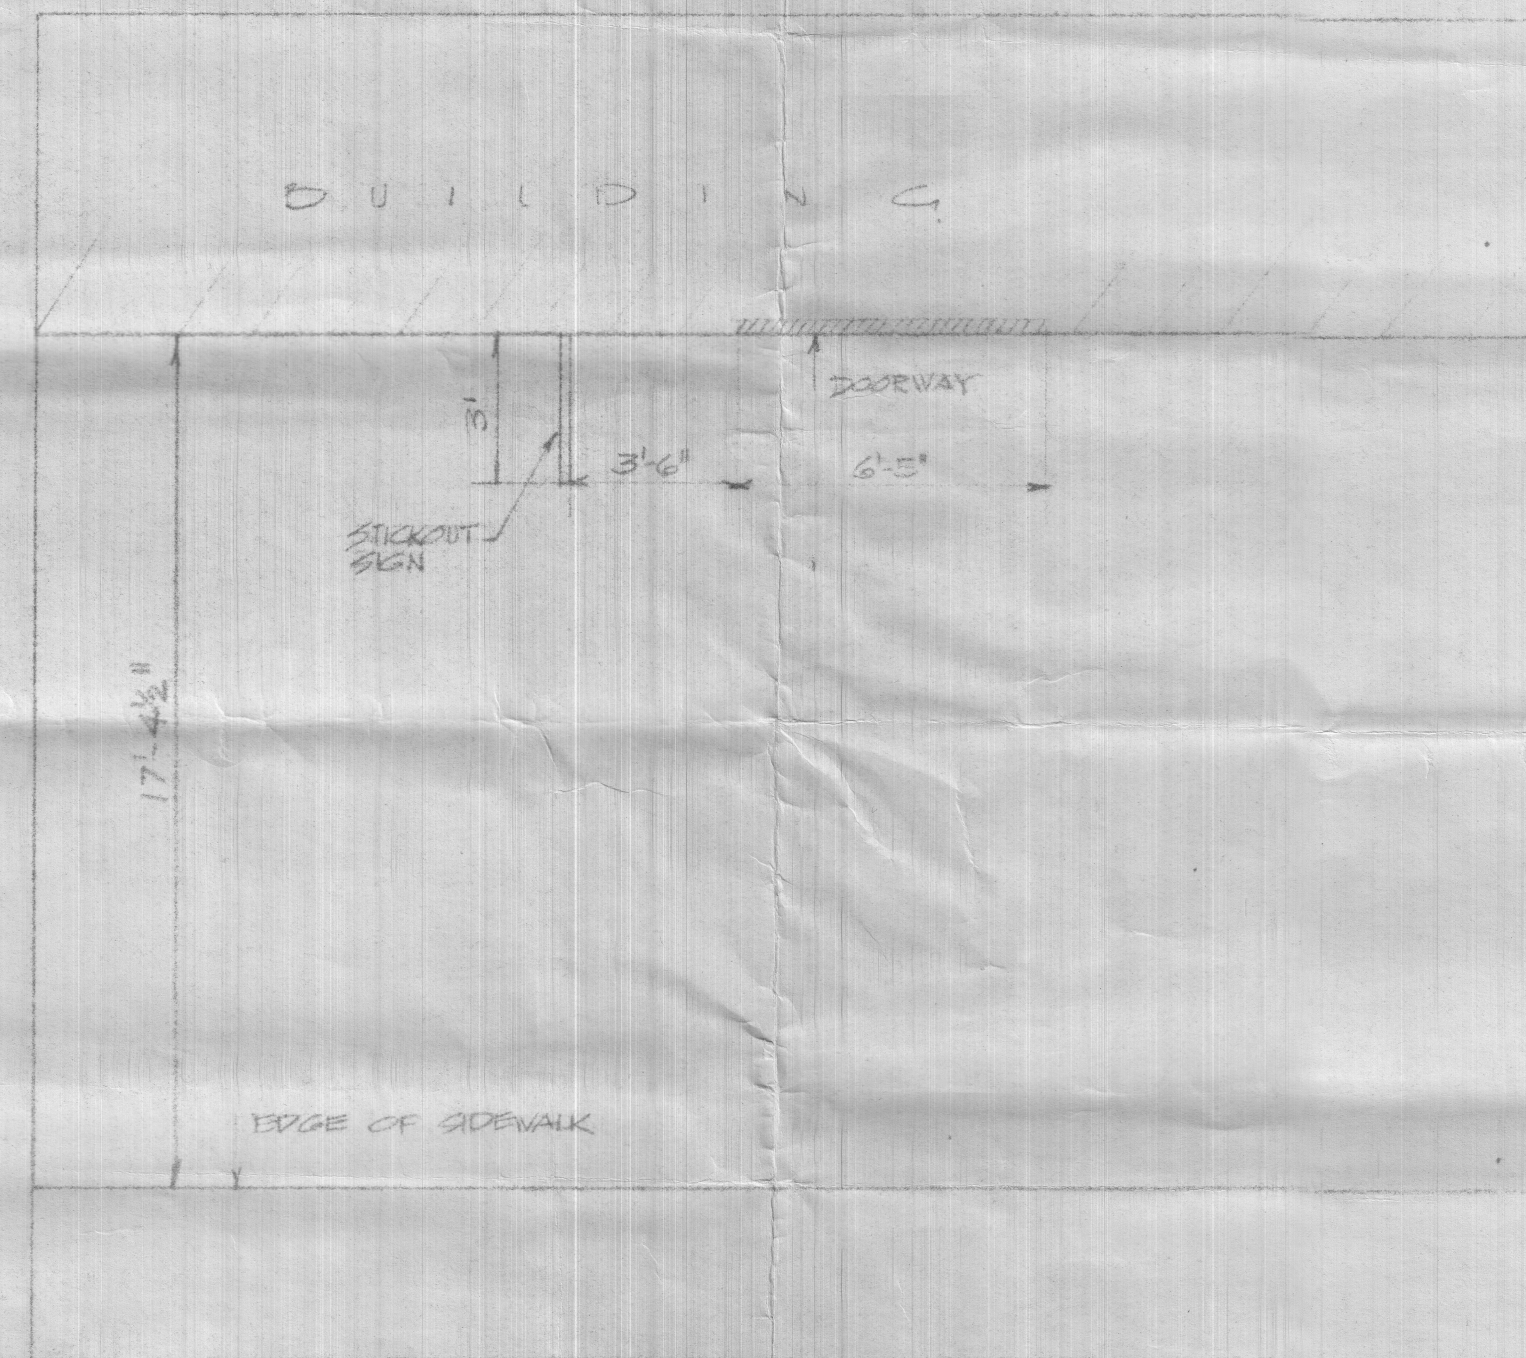

PARTIAL BLDG PLOT PLAN - STICKOUT SIGN LOCATION
SCALE 1/4"=1'-0"

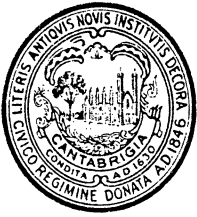

CITY OF CAMBRIDGE

CITY HALL, CAMBRIDGE, MASSACHUSETTS 02139 • (617) 876-6800

BUILDING DEPARTMENT

CHARLES F. SFRAGUE

SUPT. OF BUILDINGS AND
INSPECTOR OF BUILDINGS

To Whom It May Concern:

As ~~an owner~~ *owner or agent* of *290 Main St.*

Cambridge, Massachusetts, I do hereby declare my ~~disapproval~~

approval *—* of the installment of,

~~Canopy over the sidewalk entrance:~~

~~Awnings over the windows:~~

Projecting sign: *3' x 41"*

of said property.

Signed: *Nicholas Hodgson* Date: *11/17/77*

Address *Meredith & Grew Mgt Inc, 125 High St, Boston, Mass 02110*
as agent for M.I.T.

Reply is requested within seven (7) days of the date of this letter.

Cambridge, Dec 22 19 77

To the Honorable, the City Council of the City of Cambridge:

PRIOR TO APPROVAL OF THE CITY COUNCIL, EACH PETITION MUST BE ACCOMPANIED BY A DRAWING OF PROPOSED SIGN, INDICATING DESIGN AND DIMENSIONS AND LOCATION ON PREMISES.

The undersigned respectfully prays that _____ be granted permit to erect a sign of the following specifications in front of premises 270 Main St.

Type: None illuminated sign alum. material
(State whether Electric or otherwise and material used in construction)

Reading matter to go on sign: LEE NUTRITION

Size: 5' x 41"

Weight: app. 90 lbs.

How Erected: A: 3'2" B: 10'
(A: Give exact distance sign is to extend from building over sidewalk.)
(B: Also exact distance from bottom of sign to sidewalk.)

Height Above Grade: Bottom 10' Top 13'5"

Carlo C. Severo as M.L.
(Signature of Applicant)

134 Water St. Wakefield, MA
(Address)

RECEIVED BY
OFFICE OF CITY CLERK
DEC 22 12 13 PM '77
CAMBRIDGE, MASS.

NOTICE - REGULATIONS

SECTION 1412.0 STATE BUILDING CODE

PROJECTING SIGNS

1. A projecting sign shall be constructed wholly of incombustible materials.
2. All signs must meet requirements of Zoning Ordinances and Building Code.

APPROVED: J. F. Conway 12-22-77
Building Inspector Date

PETITION

of Carlo C. Severofor signNo. 290 Main StreetJanuary 9 19 78*CC*
*H**1/9/78 Carlo Severo*In City Council, Jan. 9 19 78

Referred to the Committee on

Attest:

City Clerk