






PICTORIAL VIEW
NOT TO SCALE

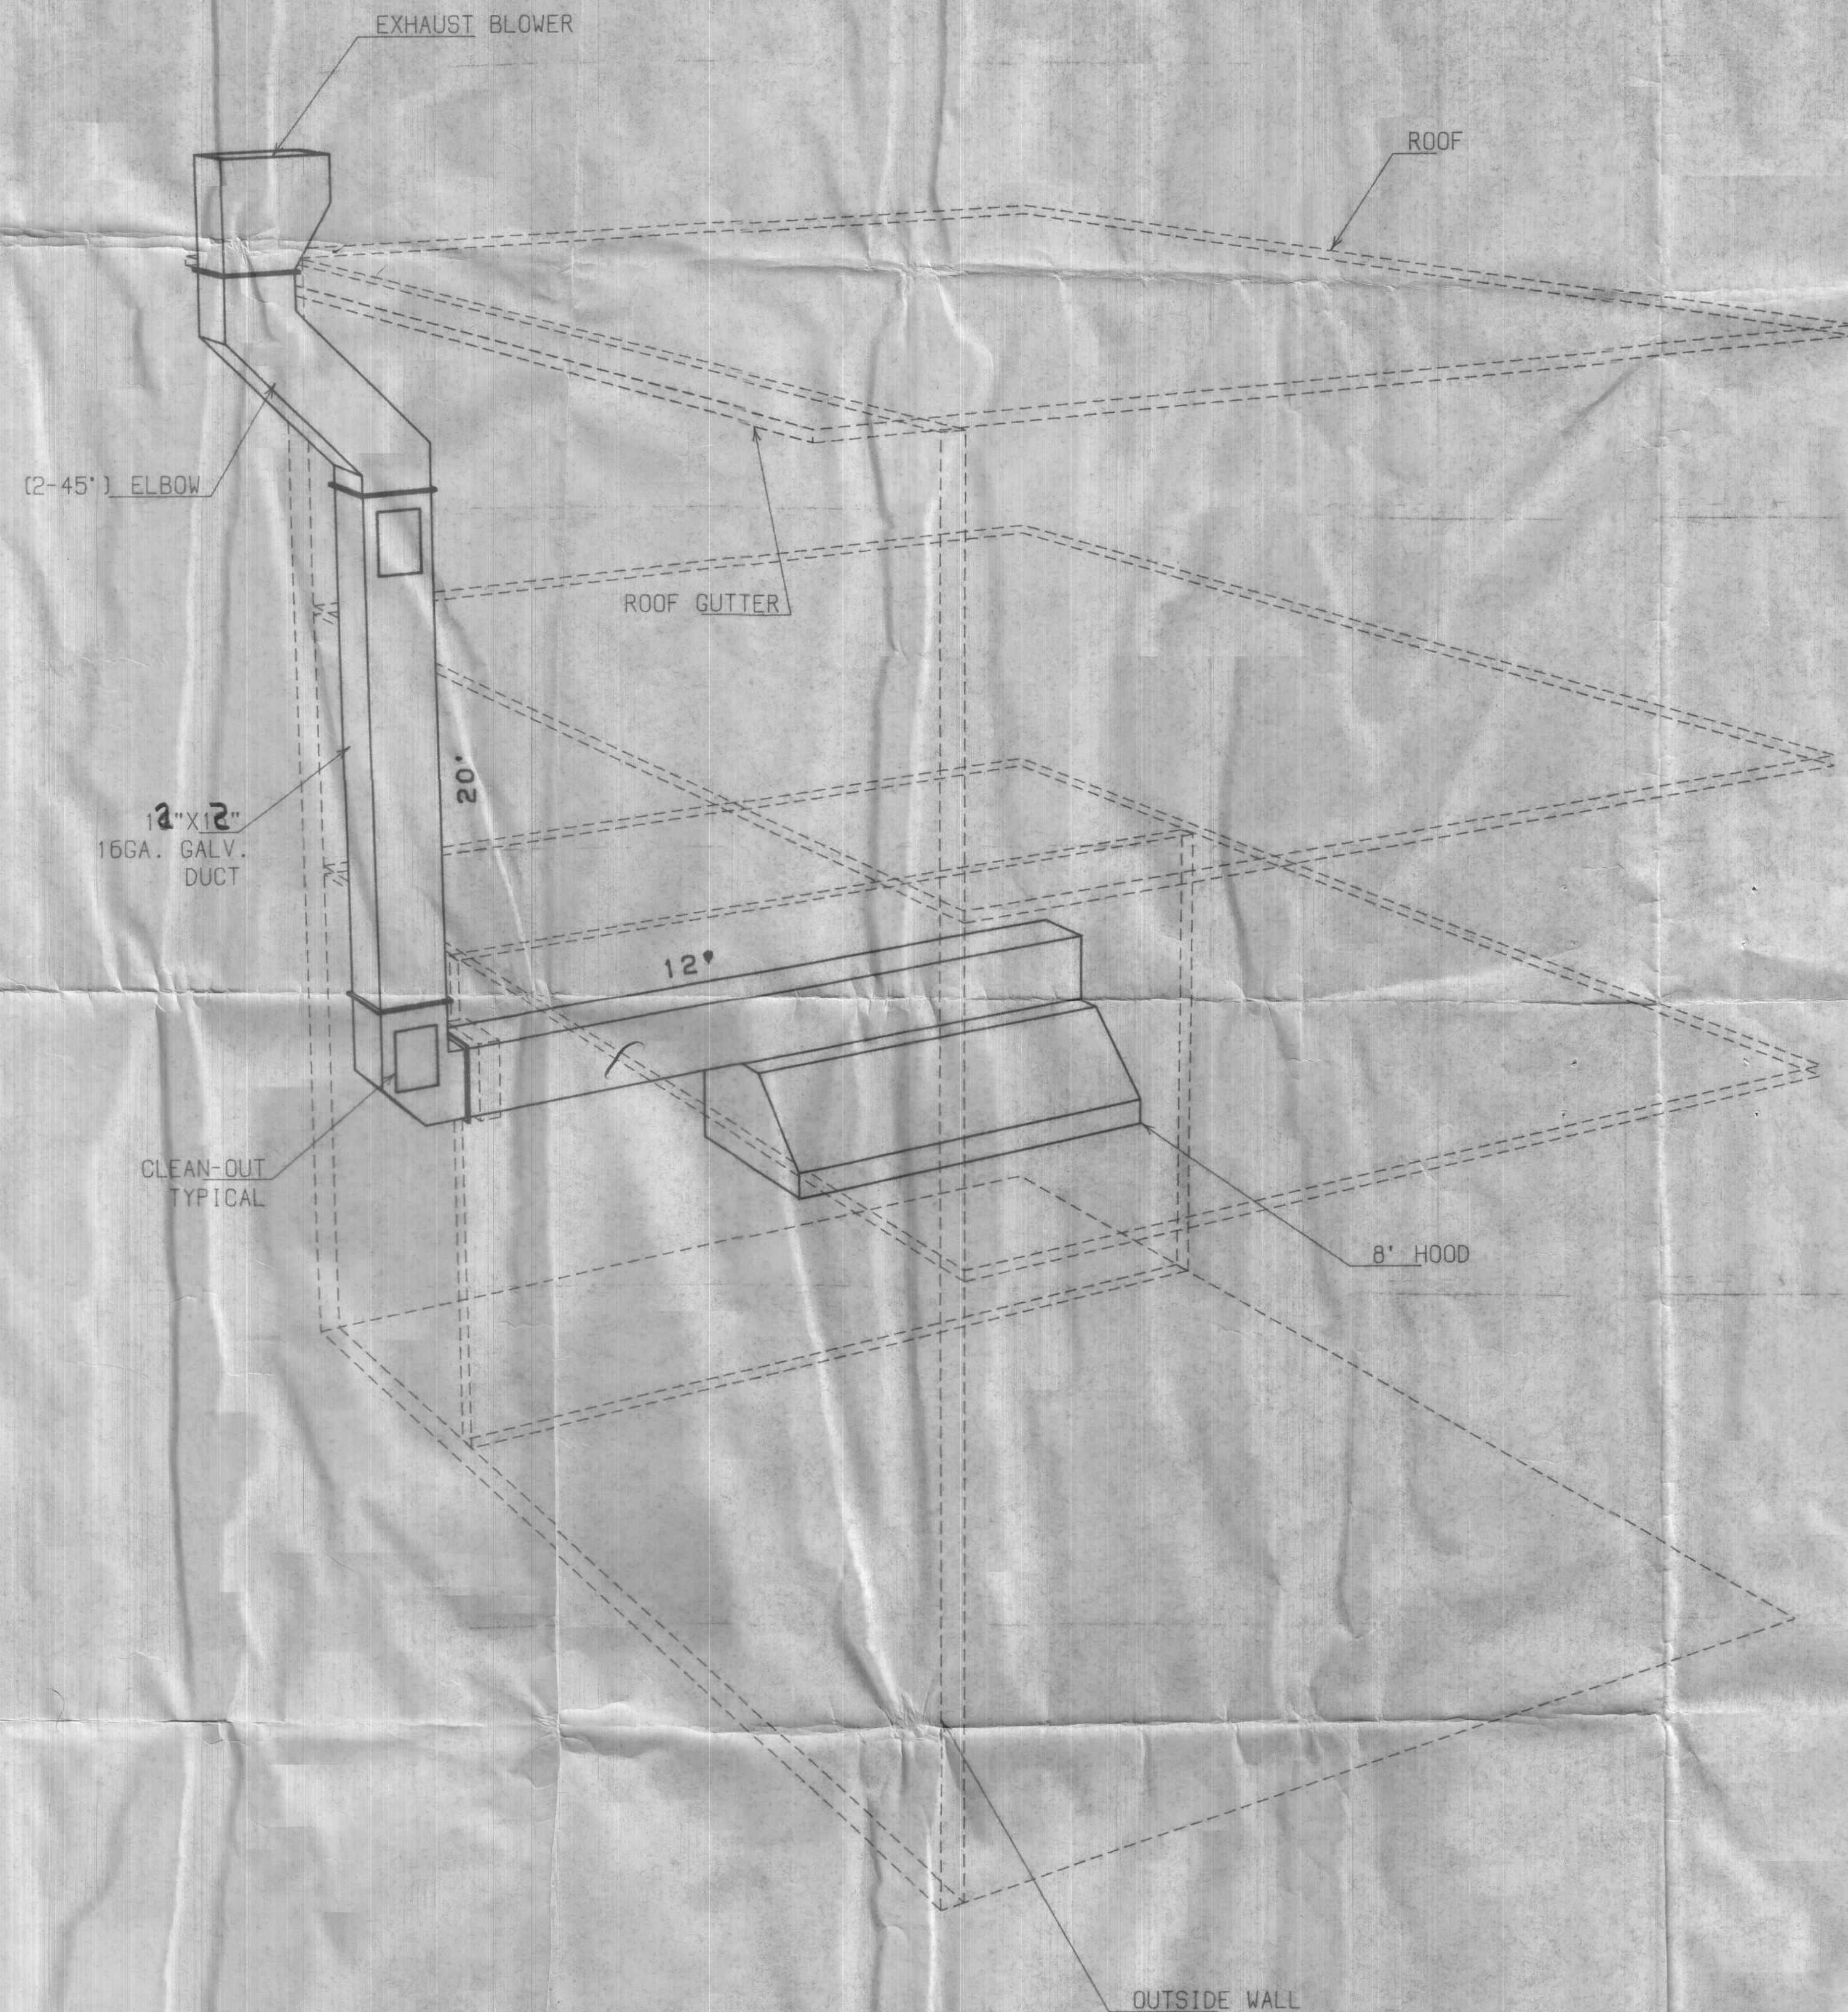

PLAN VIEW


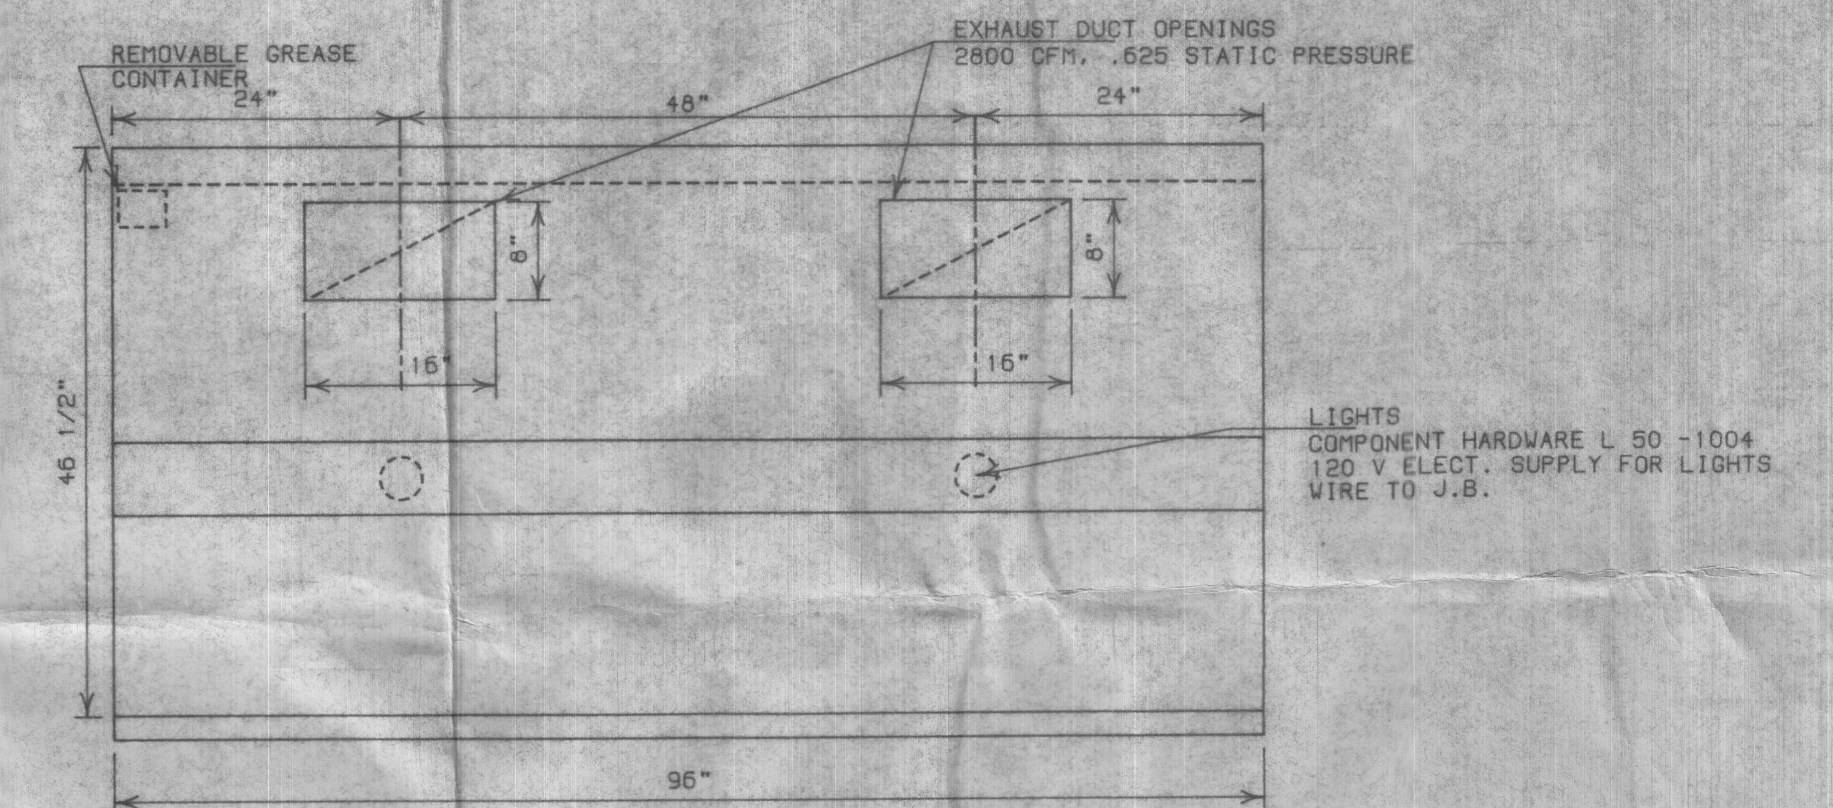


ELEVATION

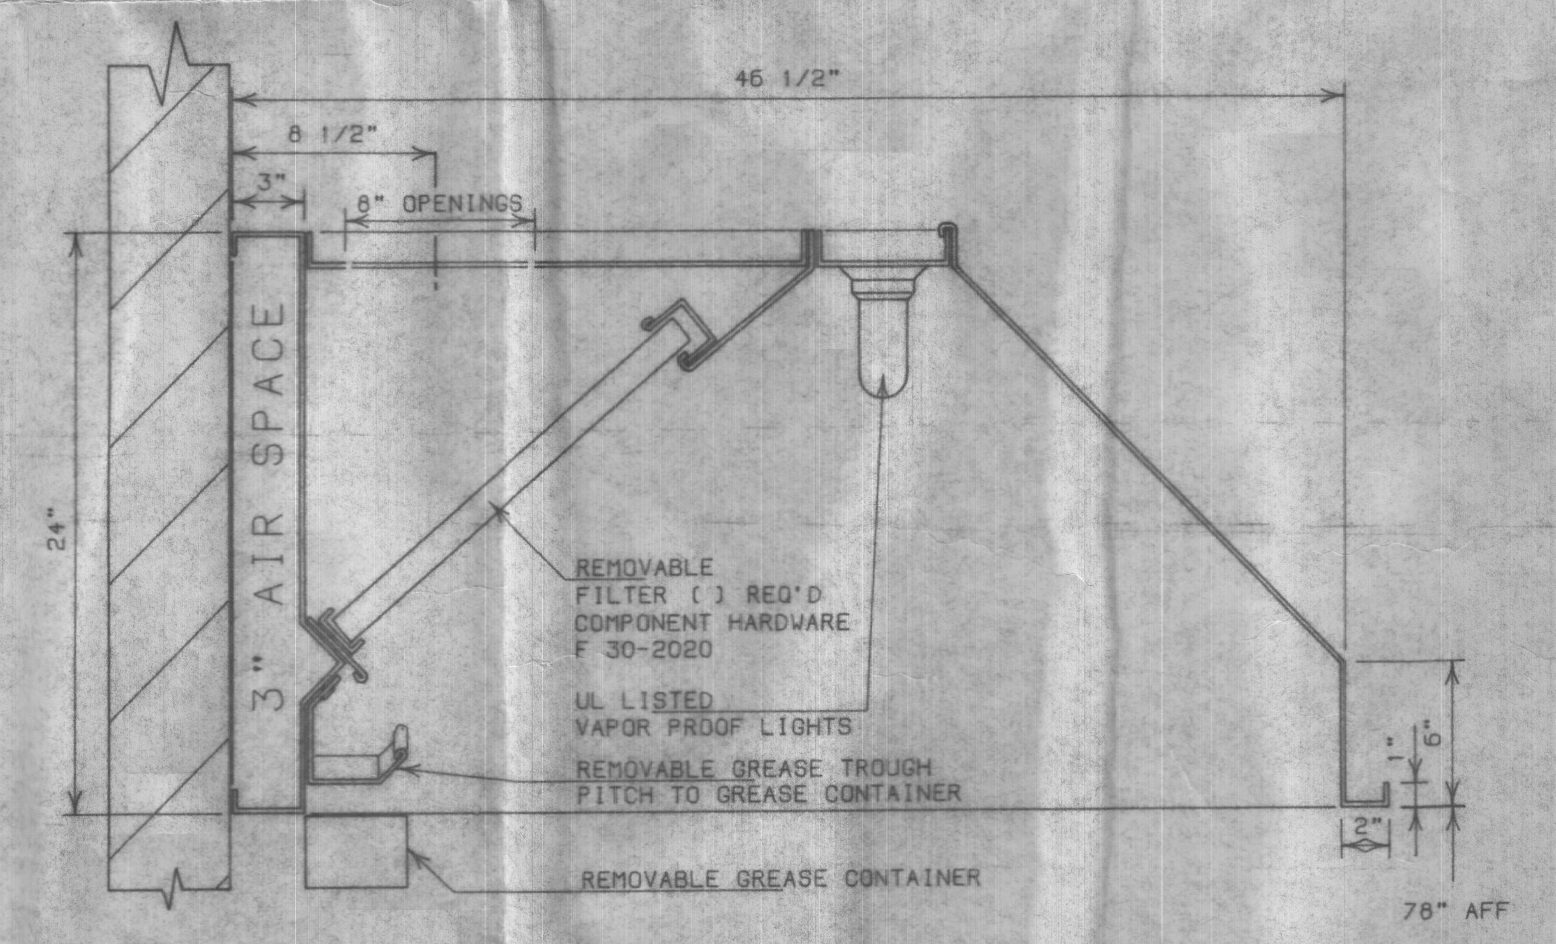

SECTION VIEW (SCALE: 1 1/2"=1'-0")

GENERAL NOTES:
 TO BE CONSTRUCTED TO N.F.P.A. #96 STANDARDS
 ALL 16GA. 304 TYPE S/S CONSTRUCTION
 ALL WELDED/LIQUID TIGHT SEAMS
 EXHAUST AIR VOLUMES SHOWN ON THIS DRAWING
 CRITICAL TO SYSTEM PERFORMANCE

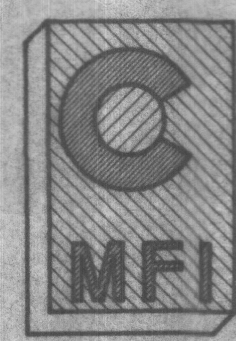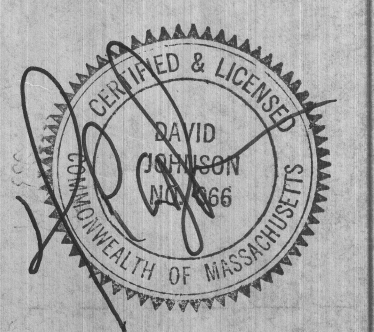

TELEPHONE: (617)-884-0237
 FAX: (617)-889-1512
 CARBONE METAL FABRICATOR
 240 MARGINAL STREET
 CHELSEA MASSACHUSETTS 02150

A.F.P.		
EXHAUST HOOD W/ DUCT WORK		
SCALE: 3/4"=1'-0"	REVISED	DRAWN BY: E. LERMAN
DATE:	REVISED	APPROVED BY:
CORNER DELIGHT		CAMBRIDGE, MA
CARBONE METAL FABRICATOR, INC.		DRAWING NUMBER: 92-1430

Cambridge, Feb. 26 19 92

To the Honorable, the City Council of the
City of Cambridge:

The undersigned respectfully pray

Valerie Sofronas / CORNER DELIGHT RESTAURANT
1093 Cambridge St.
Cambridge ma.

Seeking permission for an Exhaust hood
with duct. Which will extend 12' over the city sidewalk
at premises number 1093 Cambridge St.

RECEIVED BY
OFFICE OF CITY CLERK
1992 FEB 26 PM 3:44
CAMBRIDGE MA.

Valerie Sofronas

Valerie Sofronas

(617) 598-0350

W-19

PETITION

Valerie Sofronas, d/b/a
of Corner Delight Restaurant
an exhaust hood with a
for duct to extend over the sidewalk
No. at 1093 Cambridge Street.

_____19

*Referred to the
City Manager
& the Law Dept.
Copy sent to C Mgr
& Law Dept 3/3/92 (C)*

In City Council, March 2 19 92

Referred to the Committee on

Attest:

City Clerk.