


MT. AUBURN ST.


Rail

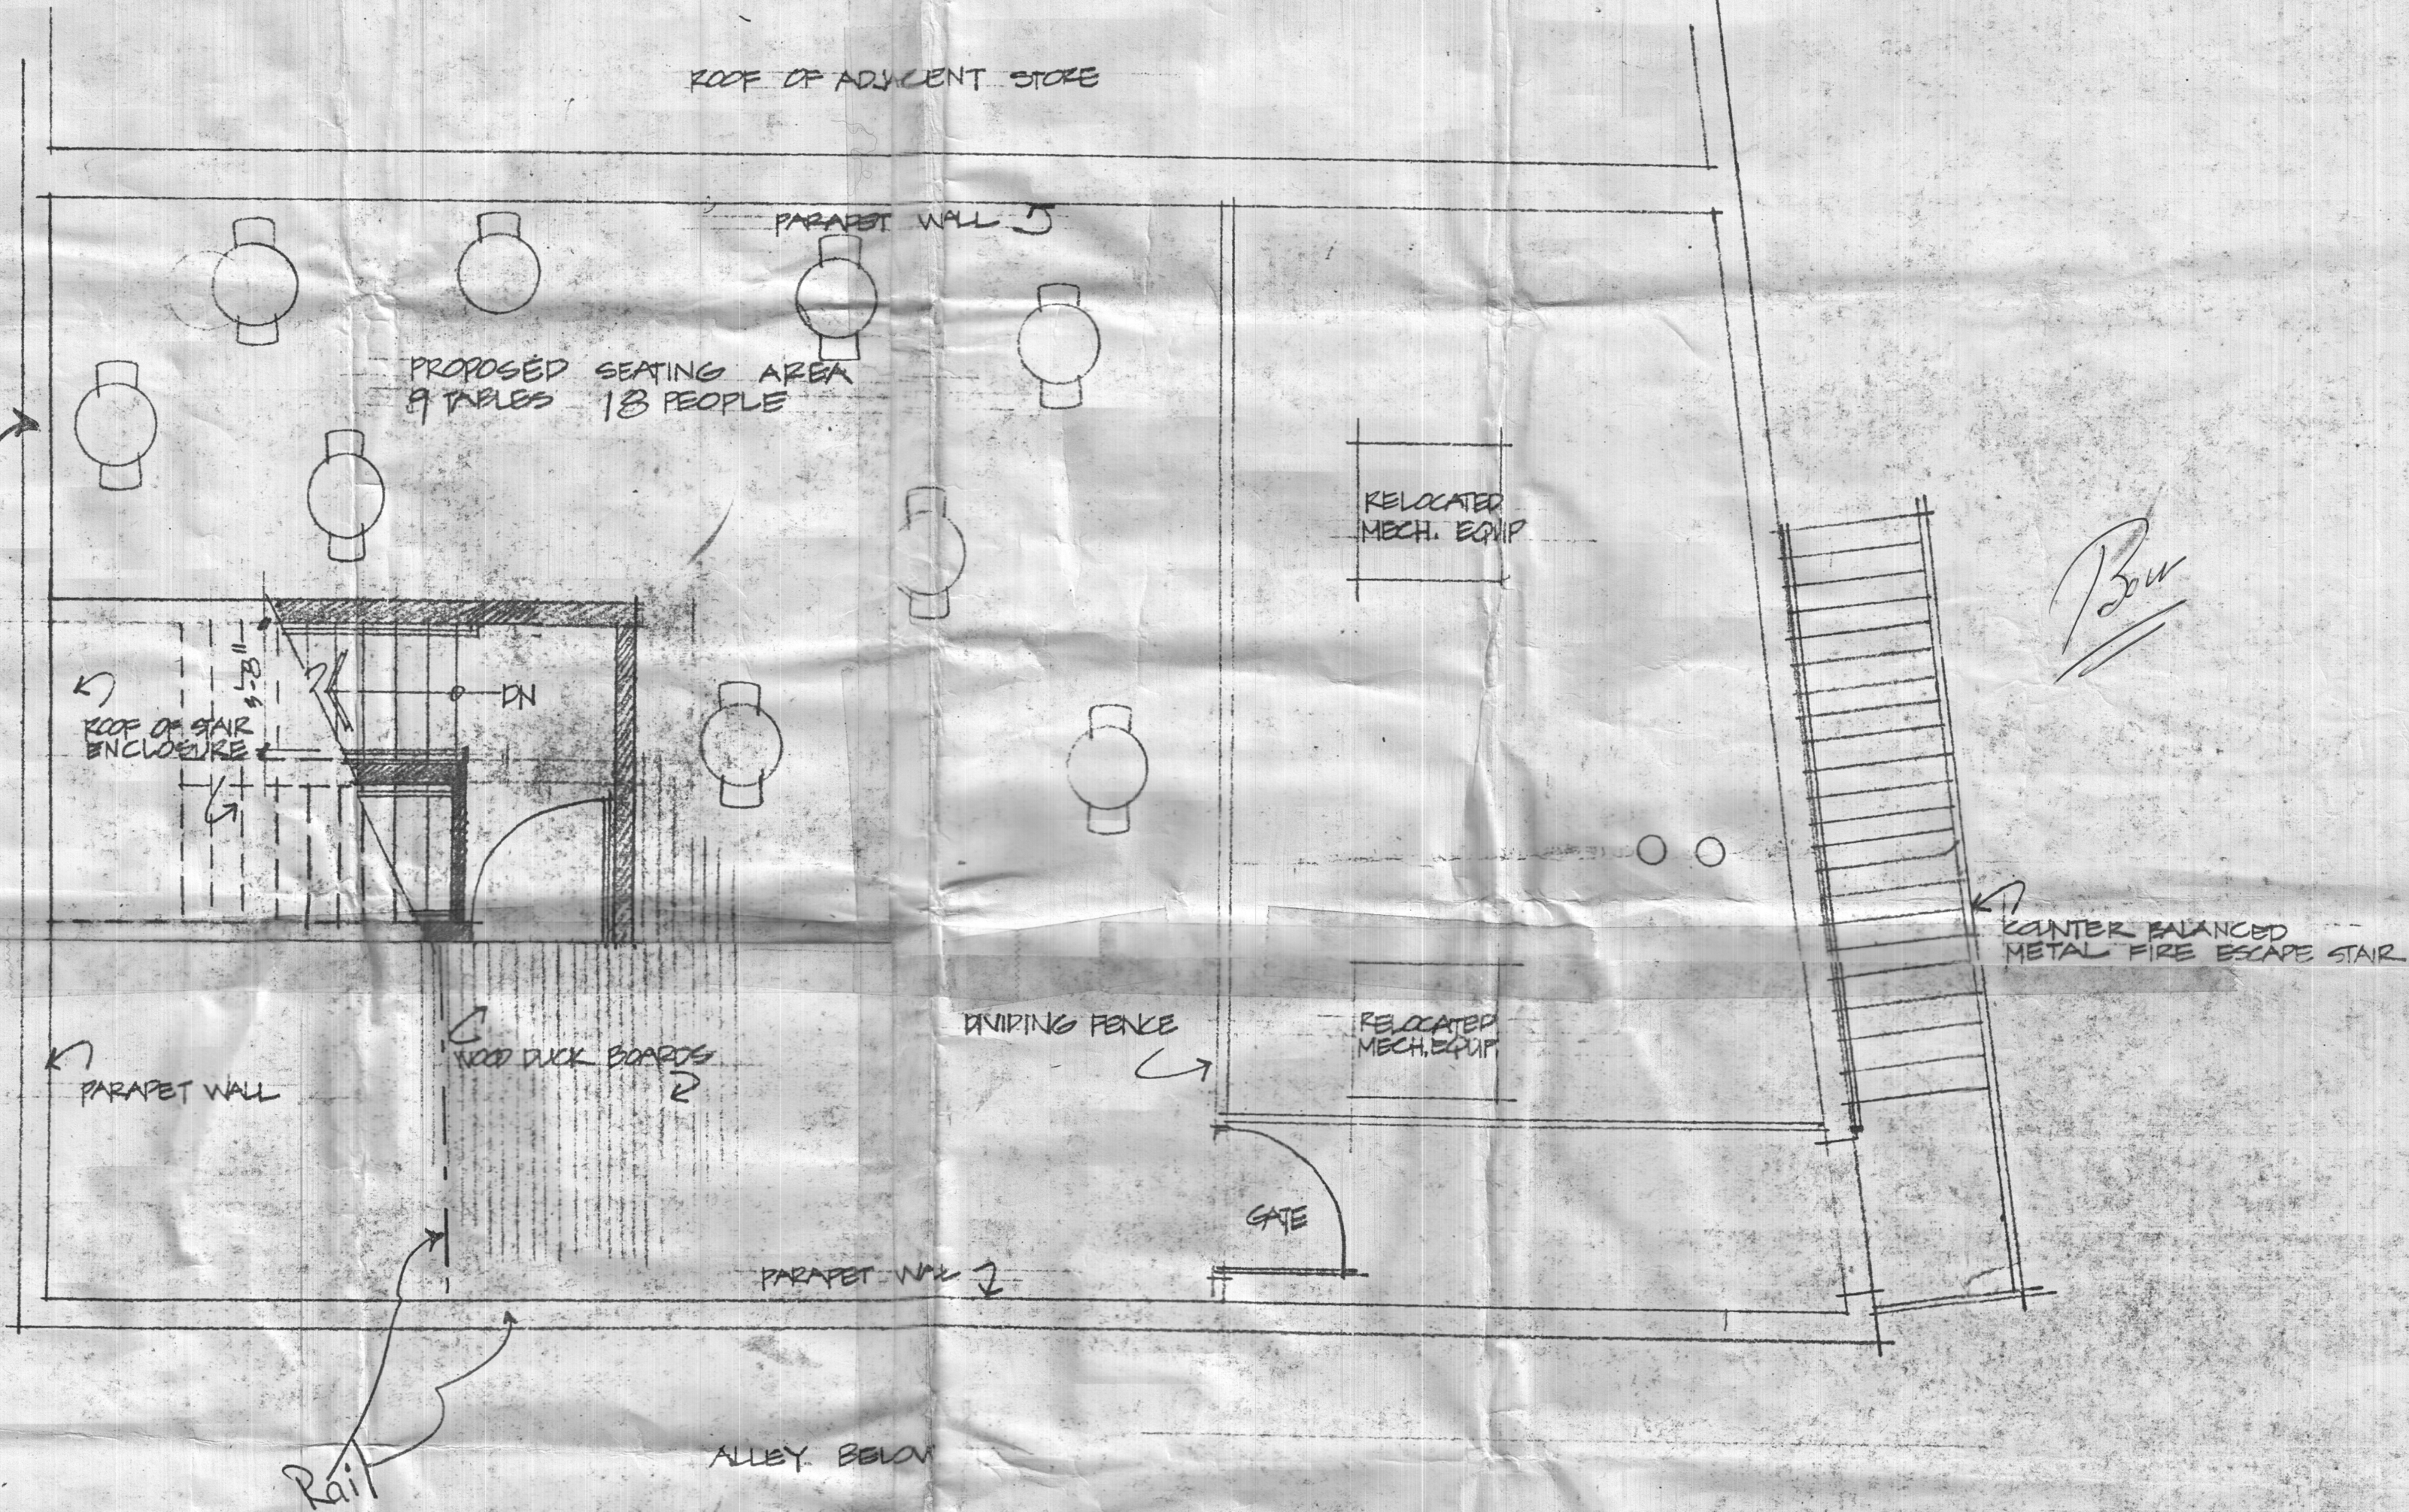

45 1/2

ROOF PLAN		MT. AUBURN ST.	
Job No	1/4" Scale	Date	Drawn
	1/4" = 1'-0"	27 FEB 74	REG
		Checked	

HEMISPHERES
RESTAURANT

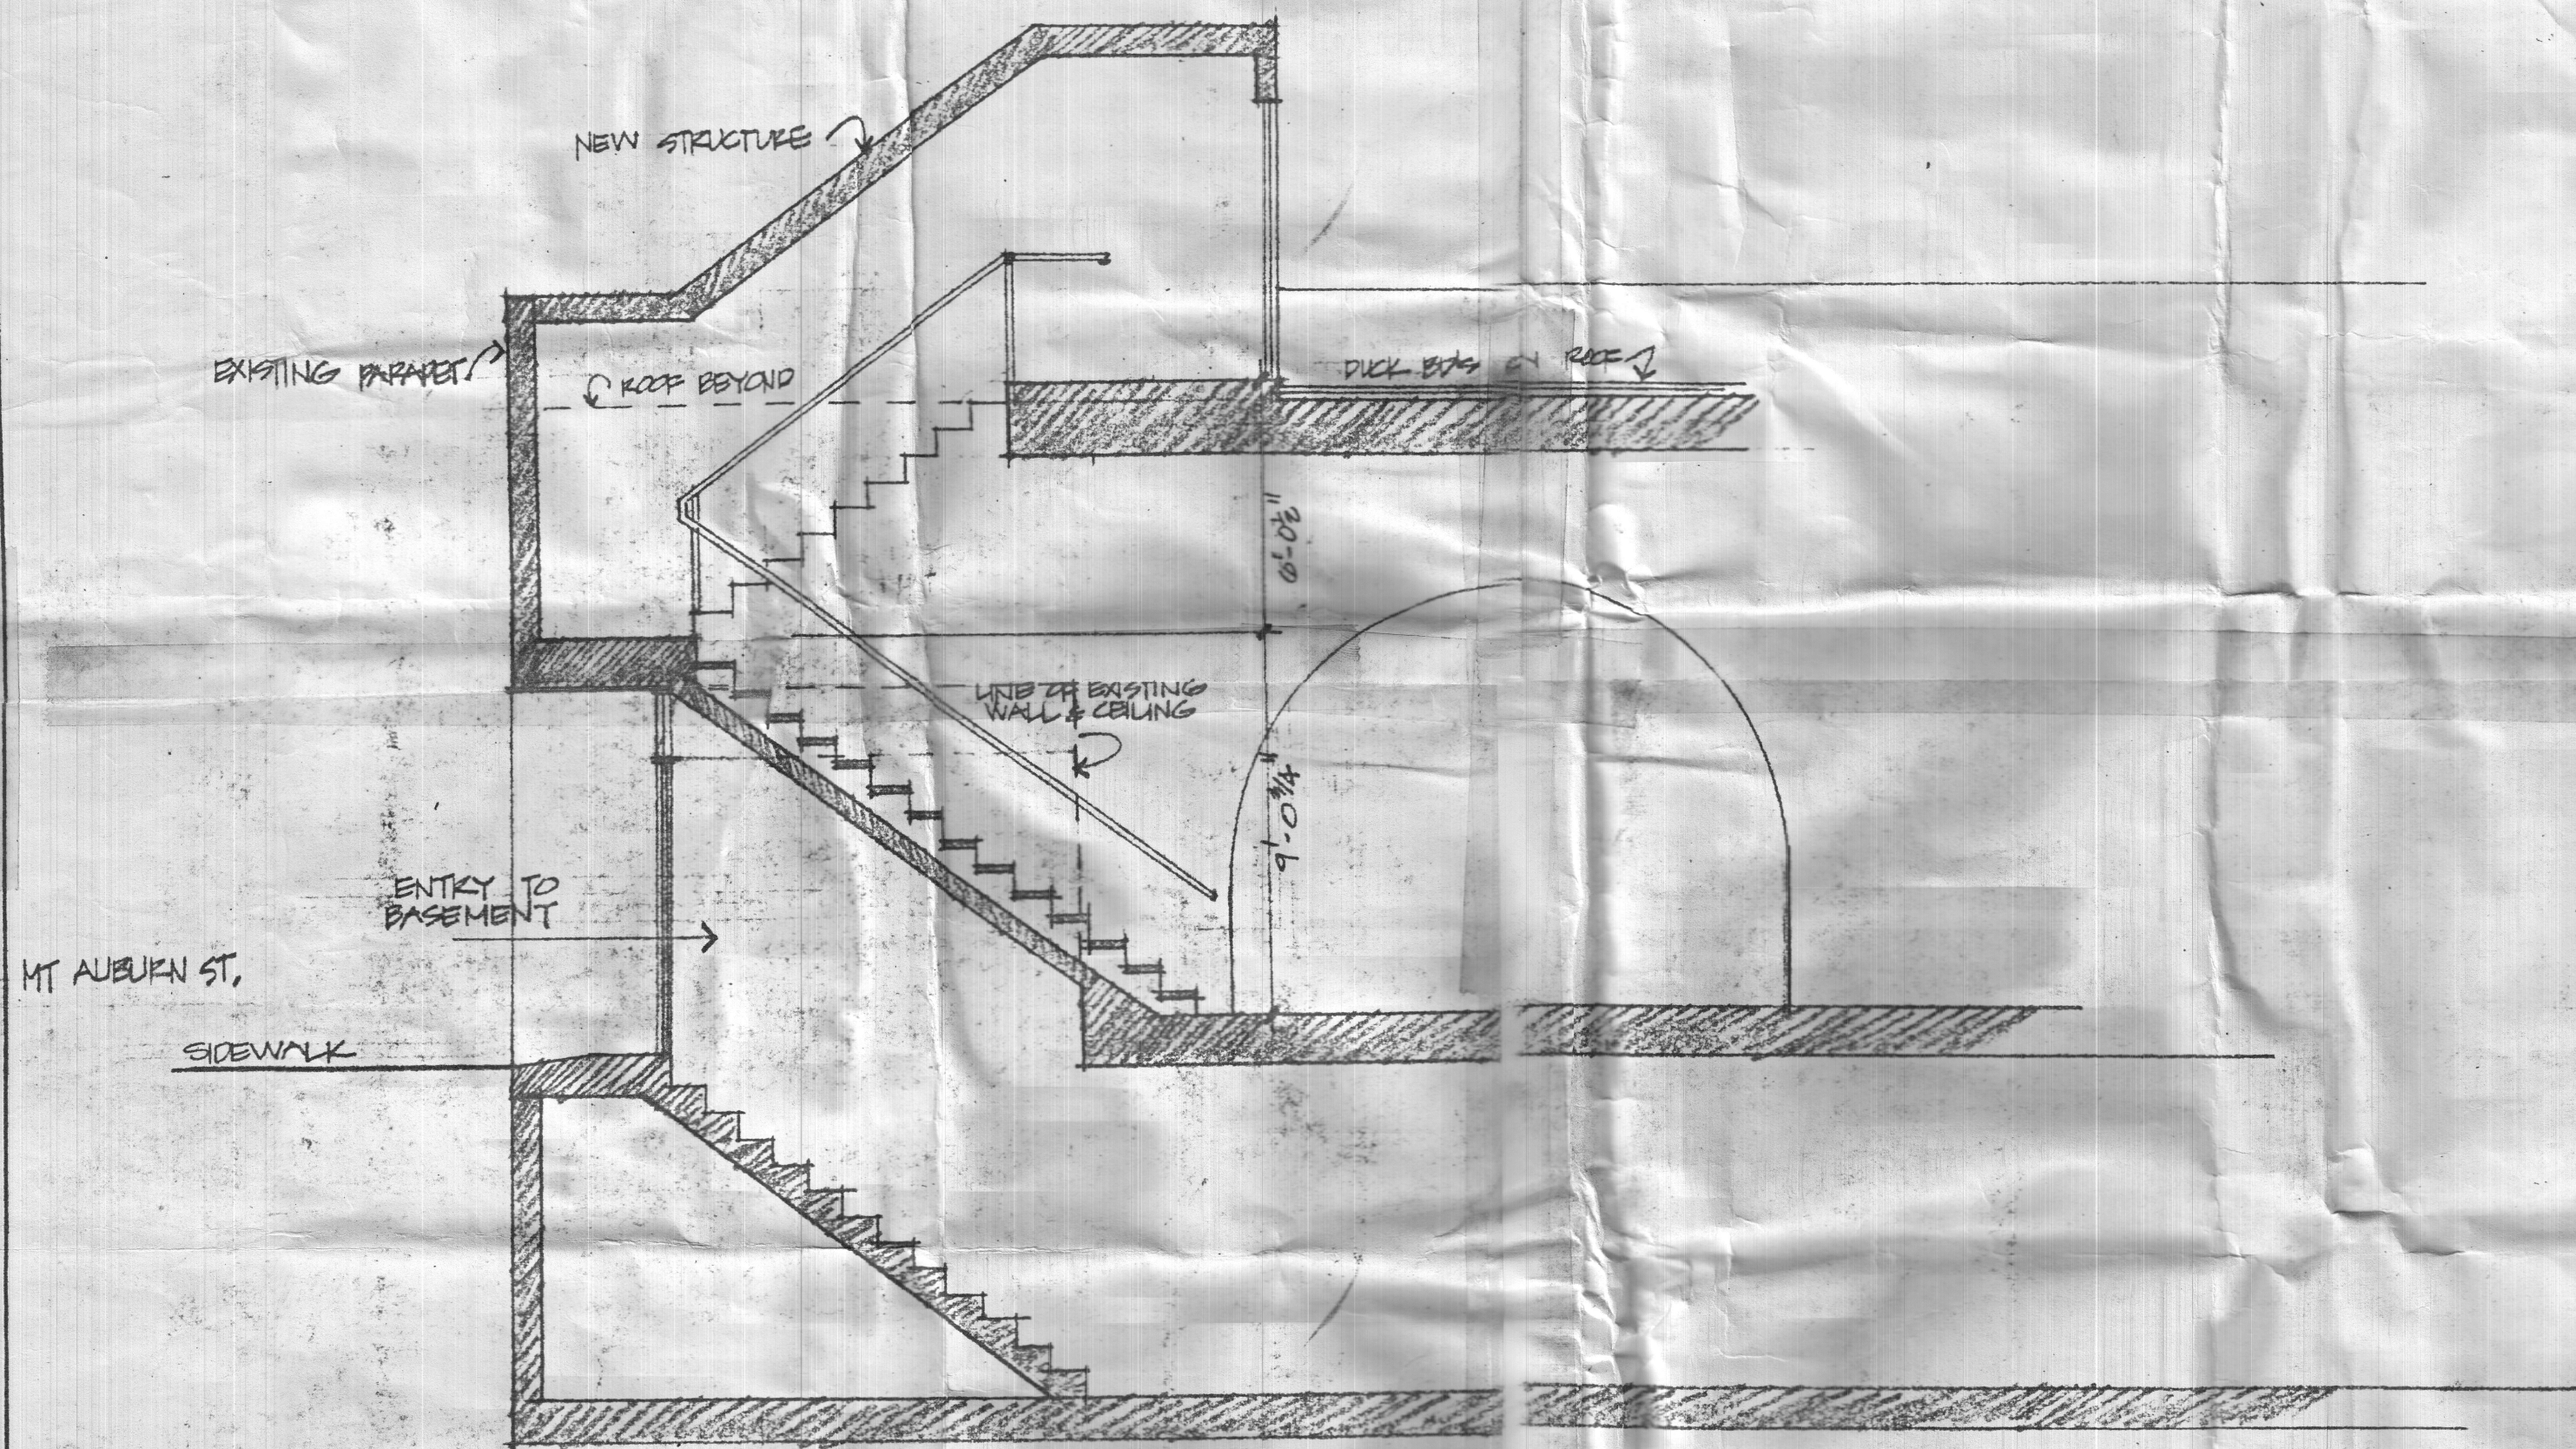

SECTION @ PROPOSED STAIR

Job No

1/4" = 1'-0"

Date
27 FEB 74

Drawn

Checked

HEMISPHERES
RESTAURANT



City of Cambridge

Calendar # 1

IN CITY COUNCIL

June 10, 1974

ORDER:

On the petition of Food Service Development Corporation, that the Commissioner of Public Works be authorized under the provisions of the City Ordinances to grant a permit or license to said Food Service Development Corporation to construct and maintain a metal fire escape extending over the sidewalk at the premises numbered 45 1/2 Mount Auburn Street and bounded by Bow Street on the rear, said fire escape weighing approximately 1400 pounds.

Provided that, before erecting the above named fire escape the petitioner shall obtain a permit from the Building Department and file with the City Clerk a satisfactory bond in the sum of Twenty Thousand Dollars (\$20,000.00) conditioned to save harmless the City of Cambridge from all claims for damages arising from the construction, maintenance and use of said fire escape.

In City Council June 10, 1974.
Adopted by the affirmative vote of 9 members.
Attest:- Paul S. Healy, City Clerk.

A true copy,

ATTEST:

Paul S. Healy
CITY CLERK

Cambridge, May 17, 19 74

To the Honorable, the City Council
of the City of Cambridge:

PRIOR TO APPROVAL OF THE CITY COUNCIL, EACH PETITION MUST BE ACCOMPANIED BY
A DRAWING OF PROPOSED SIGN, INDICATING DESIGN AND DIMENSIONS AND LOCATION
ON PREMISES.

The undersigned respectfully prays

that Food Service Development Corp. be granted permit to erect a ~~sign~~ metal fire escape stair
of the

rear
following specifications in ~~front~~ of premises at 45 $\frac{1}{2}$ Mt. Auburn Street. Said premises
bounded by Bow Street on the rear.

Type: Counter balanced metal fire escape stair
(State whether Electric or otherwise and material used in construction)

Reading matter to go on sign: Not applicable


Size: Twenty-two feet long including platform

Weight: Fourteen hundred pounds

How Erected: A: 36 inches B: 16 feet
(A: Give exact distance sign is to extend from building over sidewalk.
B: Also exact distance from bottom of sign to sidewalk.)

Height Above Grade: Bottom 16 feet Top 17 feet

Food Service Development
Corp., by:

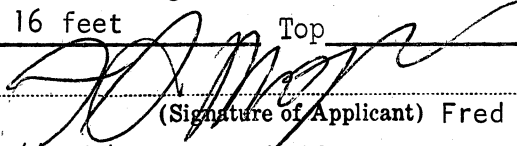
(Signature of Applicant) Fred G. Mojaver, President
c/o John J. Campbell, Esq.
One Center Plaza, Boston, Mass. 02108
(Address)

NOTICE . REGULATIONS

SEC. 3608. BUILDING CODE. . PROJECTING SIGNS

1. A projecting sign shall be constructed wholly of incombustible materials, with a metal frame and supports;

2. All signs must meet requirements of Zoning Ordinances and Building Code.

*Disapproved by Jeremiah F. Conway as a violation of Art III
Sec 2 Par 1a (Salesor displays not within a building)
BA Case 4155-2. Art VI Sec 3 par 2c (Extension of non conforming use.)
Art III Sec 2 T PR. (not having required parking) of the Cambridge Zoning Ordinance 6.3.74*

2 90
PETITION

of Food Service Development Corporation

for metal fire escape stairs

No. 45 $\frac{1}{2}$ Mt. Auburn Street.

June 3, 1974 19:

*Tabled
Pending
Report
from Bldg Dept.*

In City Council,

19:

Referred to the Committee on

Attest:

6/10/74

Dudman

City Clerk.

Admoned.