



City of Cambridge

IN CITY COUNCIL

June 10, 1974

ORDERED:

On the petition of James Kurker, that the Commissioner of Public Works be authorized under the provisions of the City Ordinances, to grant a permit or license to said James Kurker to erect and maintain a mansard roof extending two inches over the sidewalk, for a distance of 53 feet, at the premises, numbered 764 Cambridge Street.


Provided that, before erecting the above named mansard roof, the petitioner shall obtain a permit from the Building Department and file with the City Clerk a satisfactory bond in the sum of \$10,000.00, conditioned to save harmless the City of Cambridge from all claims for damages arising from the construction maintenance and use of said mansard roof.

City Council


Adopted by the affirmative vote

of 9 members

Paul E. Walsh
CITY CLERK

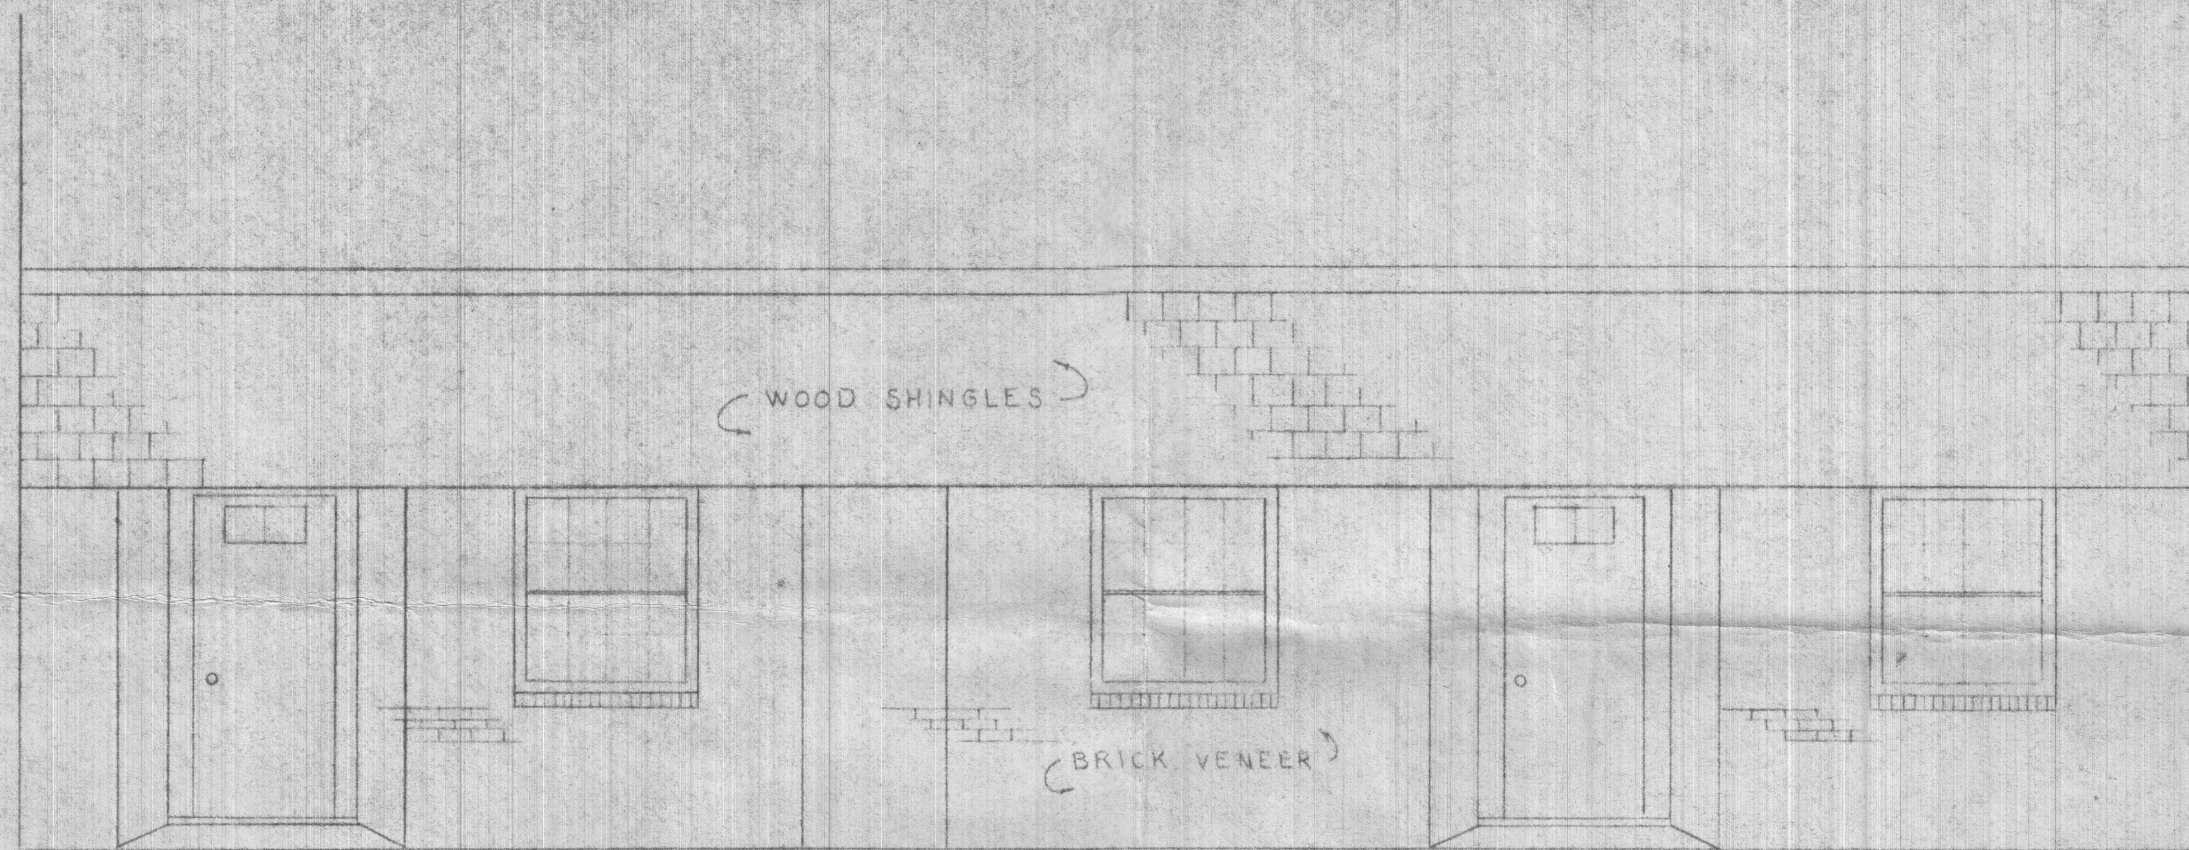


ELEV


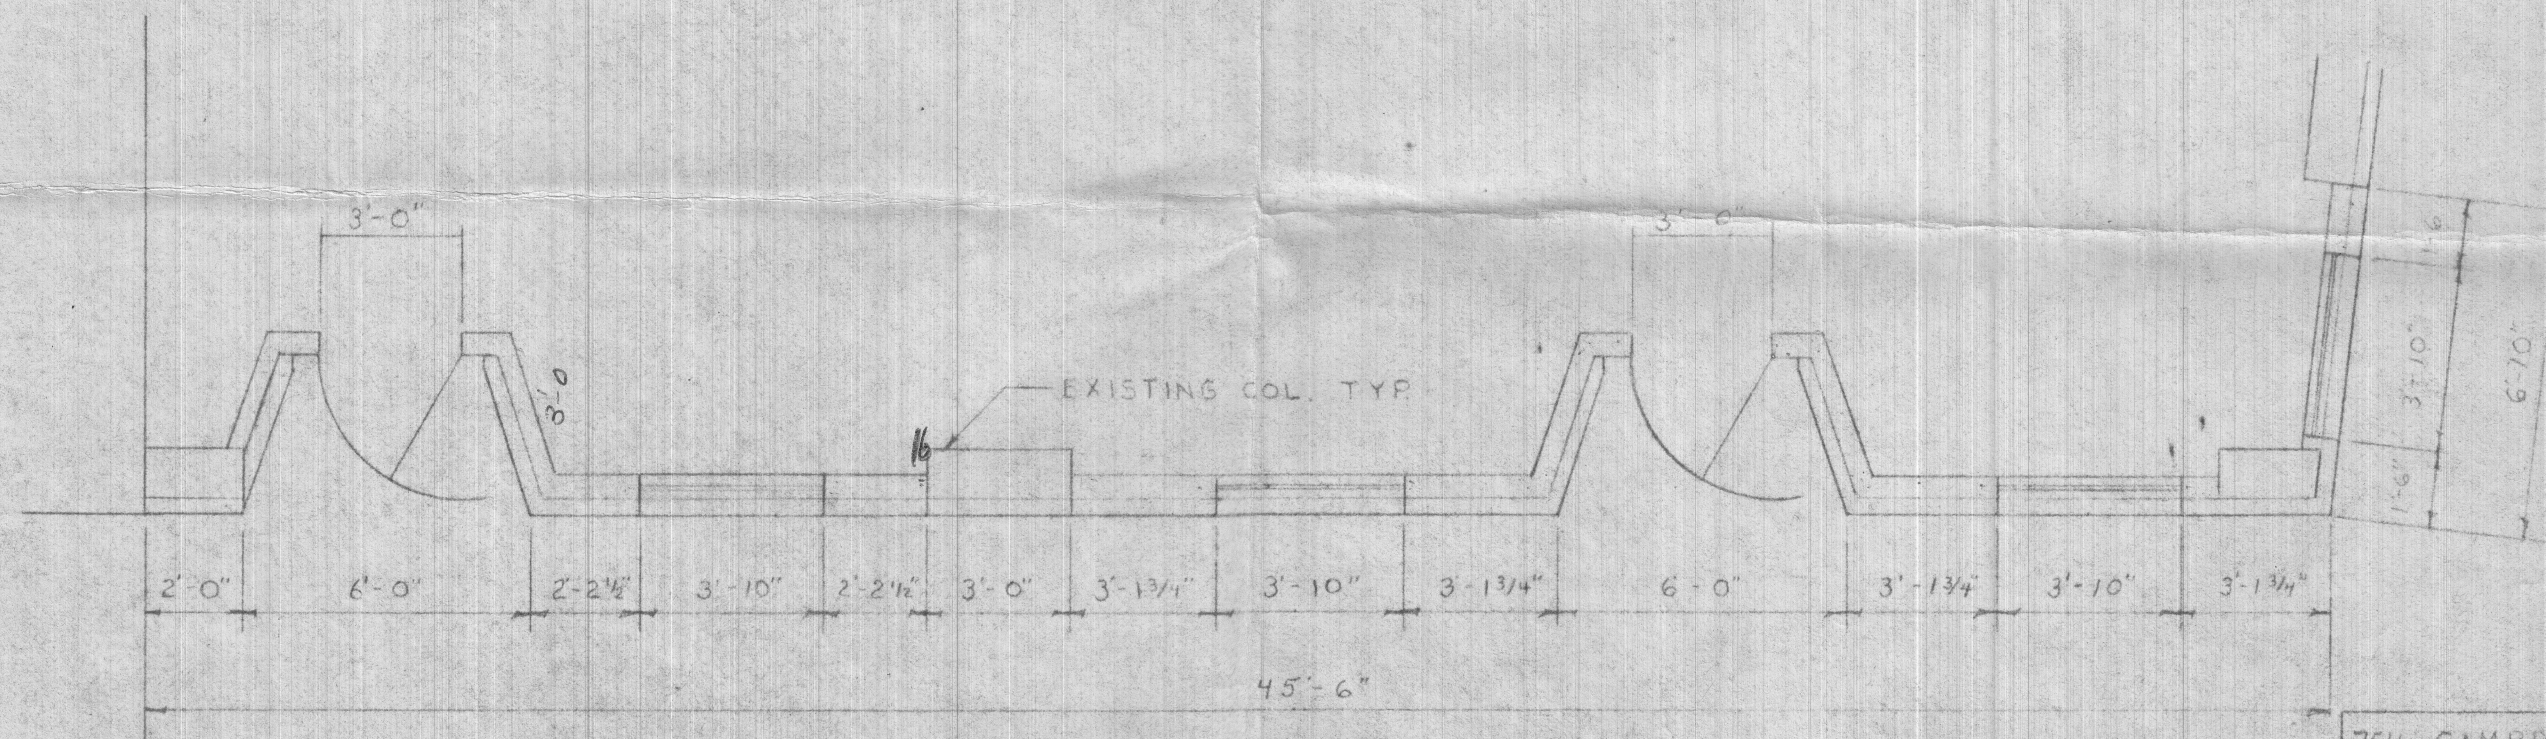


PLAN

764 CAMBRIDGE STREET
CAMBRIDGE MASS.
SCALE: 1/4" = 3'-0"
DRAWN BY: GFE

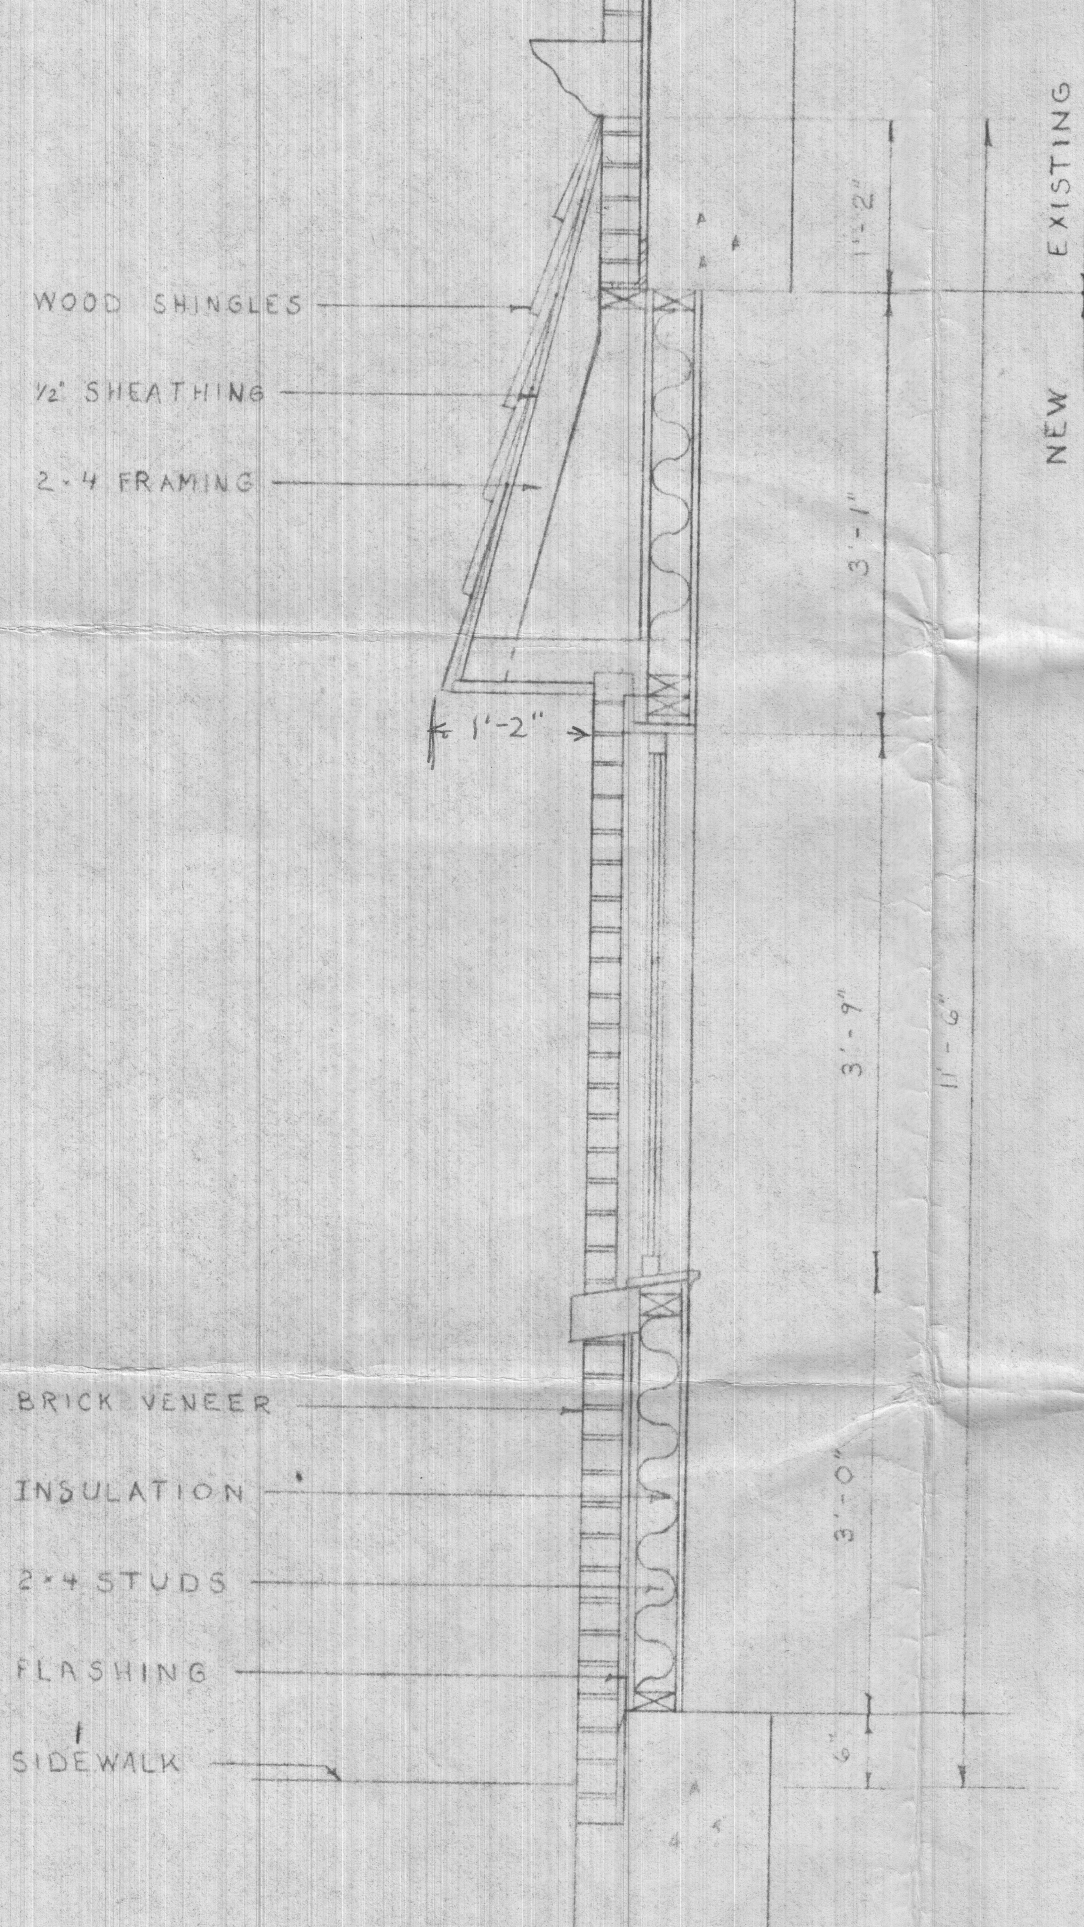

SECT
3/4" = 1'-0"

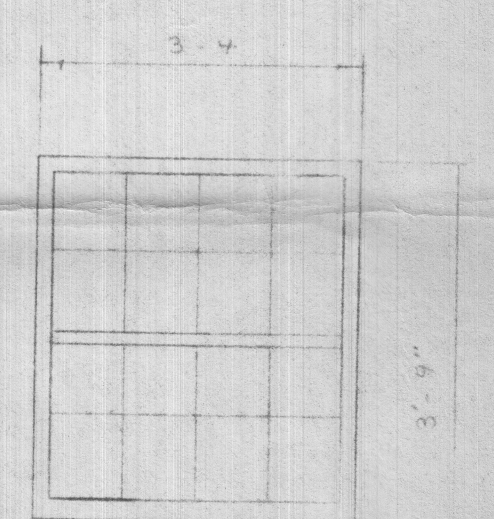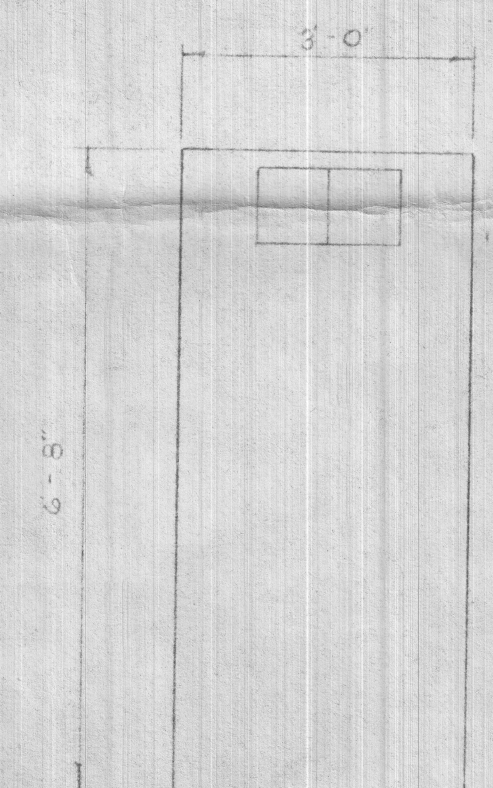

SCALE = 1/2" = 1'-0"

764 CAMBRIDGE STREET
CAMBRIDGE MASS.
SCALE: NOTED

Cambridge, 6/7 1974

To the Honorable, the City Council of the
City of Cambridge:

The undersigned respectfully pray

to erect a mansard roof to project
1'-2" over sidewalk @ 764 Cambridge St.

The store front is 52'-4" overall
length.

James Kurker
Kurker Realty

396-0740

RECEIVED BY
OFFICE OF CITY CLERK
JUN 7 11 25 AM '74
CAMBRIDGE, MASS.

approved J Conway 6-7-74

2. 89
PETITION

of James Kurker

for Mansard Roof

No. 764 Cambridge Street

June 10, 1974 19:

6/10/74
ll
- Order Admored -

In City Council, 19:

Referred to the Committee on

Attest:

City Clerk.