

NEW PROJECTING SIGN
SEE OTHER DRAWING

Shawmut County Bank


50'-0"

40'-0"

26'-0"

18'-0"

MACK ADV., INC.			
366 SECOND STREET, EVERETT, MASS. DU 7-1010			
PROPOSE WALL LETTERS FOR			
SHAWMUT COUNTY BANK			
515 MASS. AVE. CAMBRIDGE, MASS.			
DRAWN BY:	J.M.	SALES MAN:	J.C.C.
DATE	4-18-75	APPROVED BY:	OWG NO.
SCALE 1/2" = 1'-0"		8-399	

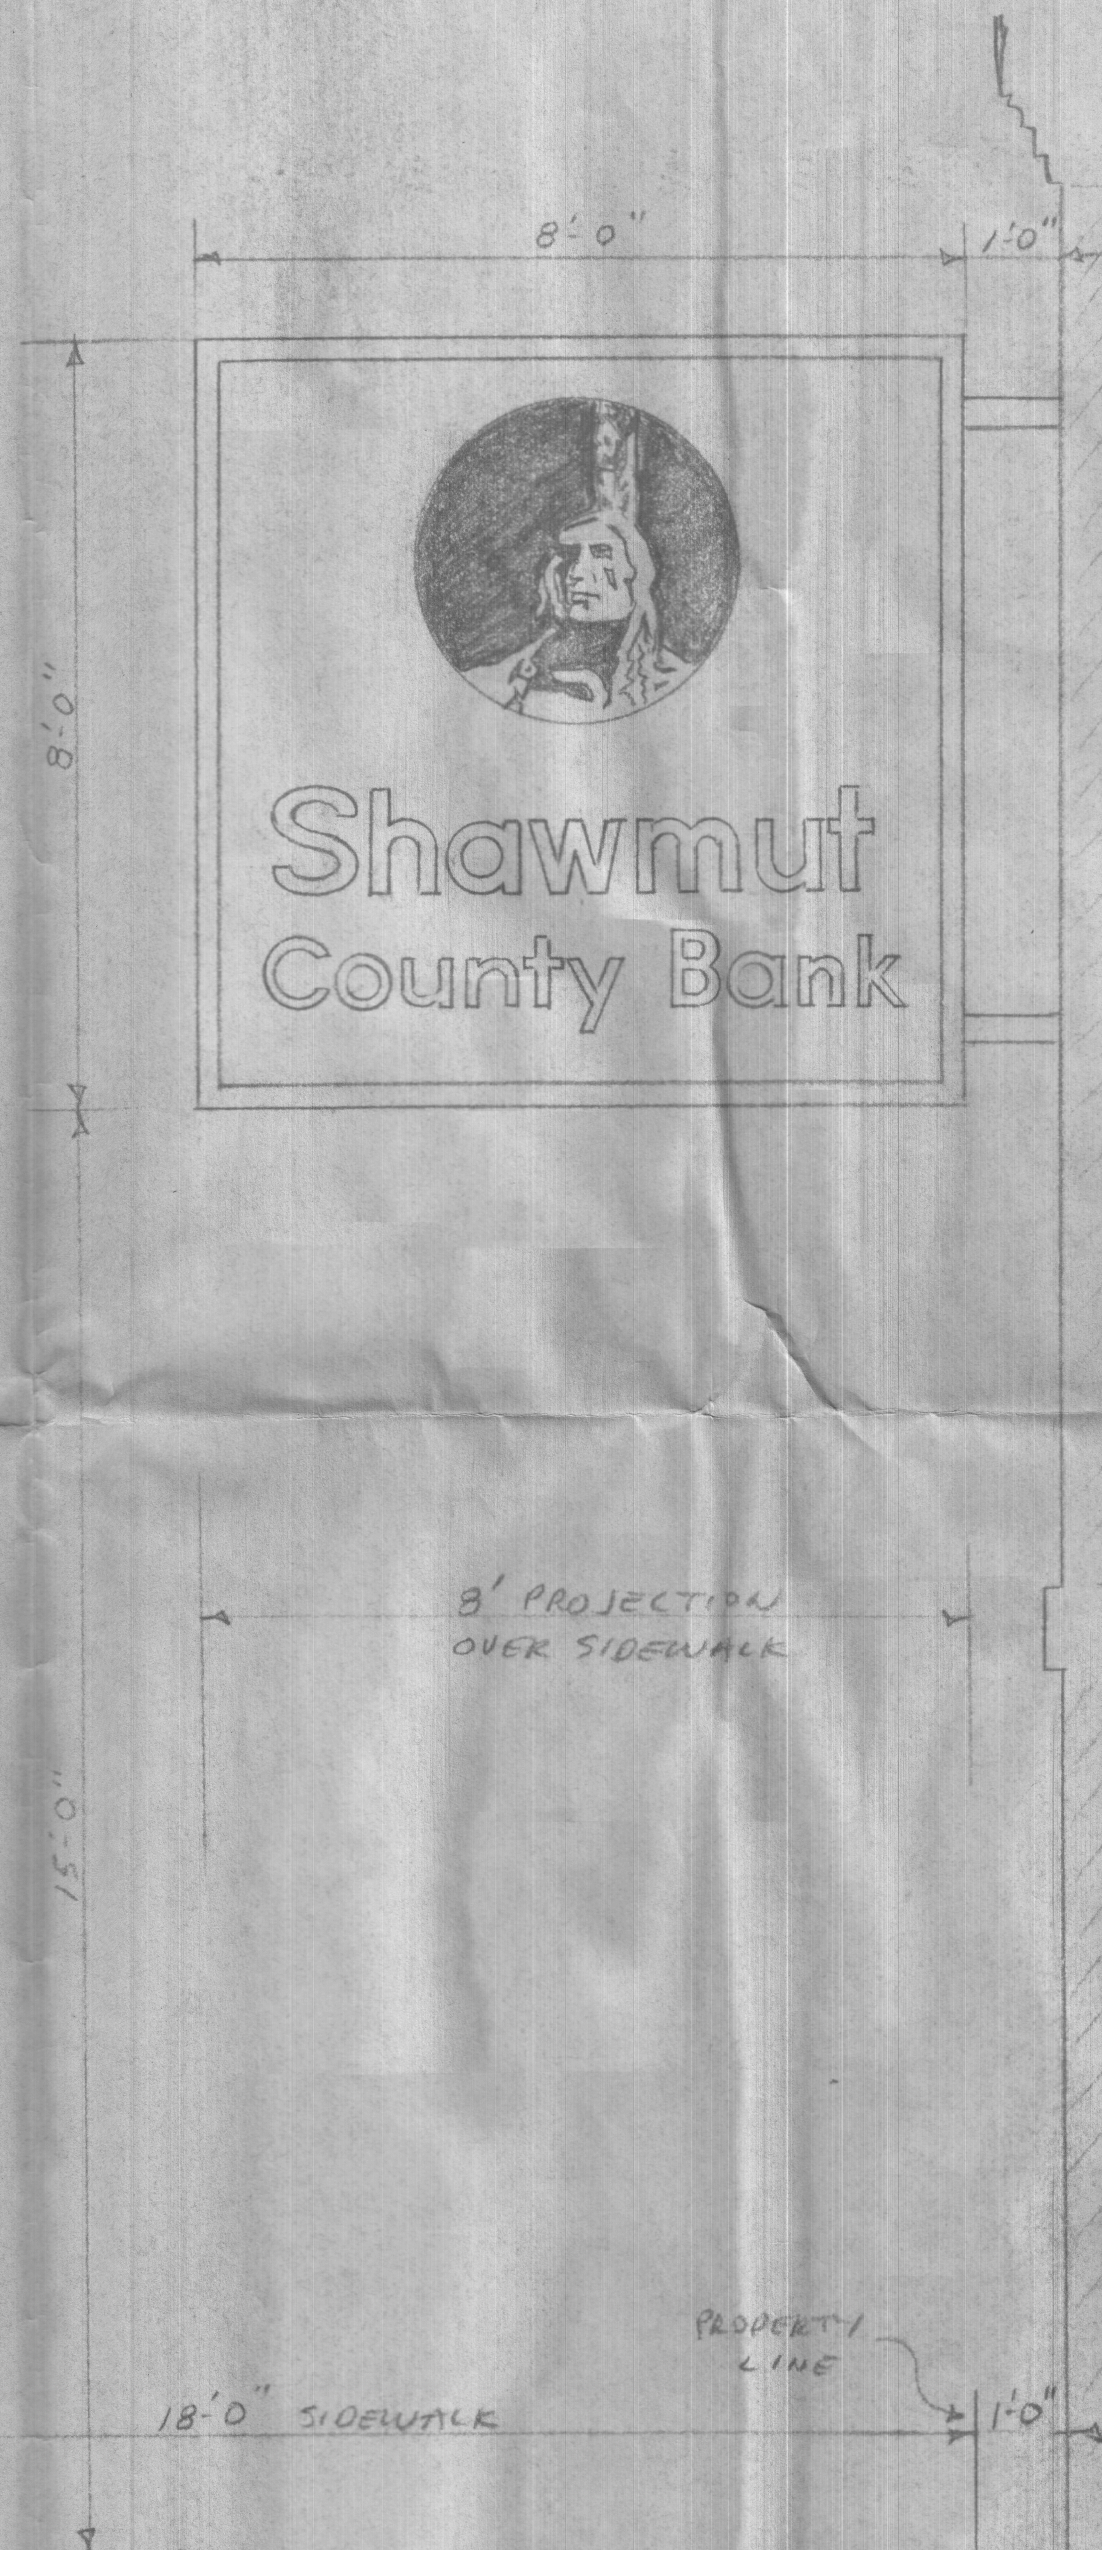

BANK FRONTAGE 50'

MACK ADV., INC.		
366 SECOND STREET, EVERETT, MASS, DU 7-1010		
PROPOSED D.F. ILLUM. SIGN FOR SHAWMUT COUNTY BANK 515 MASS. AVE. CAMBRIDGE, MASS.		
DRAWN BY:	J.M.	SAL. AN. J.L.C.
DATE	4-17-75	APPROVED BY:
SCALE 1/2" = 1'-0"		DWG. NO. SK-393



City of Cambridge

IN CITY COUNCIL
April 28, 1975

ORDERED:

That, in accordance with the provisions of an ordinance relative to placing and maintaining signs, the Commissioner of Public Works be and hereby is authorized to grant a permit to Shawmut County Bank for the erection of a sign at 515 Massachusetts Avenue, Cambridge.

Provided that, before erecting the above named sign, the petitioner shall obtain a permit from the Building Department and file with the City Clerk a satisfactory bond in the sum of Eleven Thousand Dollars (\$11,000) conditioned to save harmless the City of Cambridge from all claims for damages arising from the construction, maintenance and use of said sign.

In City Council April 28, 1975

Adopted by the affirmative vote of 9 members.

Attest:- Paul E. Healy, City Clerk.

A true copy,

ATTEST:-

Paul E. Healy.

*Bond O.K.
MP*

Cambridge, April 18, 1975

To the Honorable, the City Council
of the City of Cambridge:

PRIOR TO APPROVAL OF THE CITY COUNCIL, EACH PETITION MUST BE ACCOMPANIED BY A DRAWING OF PROPOSED SIGN, INDICATING DESIGN AND DIMENSIONS AND LOCATION ON PREMISES.

The undersigned respectfully prays

that Shawmut County Bank be granted permit to erect a sign of the

following specifications in front of premises 515 Massachusetts Avenue

(1) 8' x 8' double faced plexiglas/aluminum electric sign to replace existing
Type: (1) set 24" plexiglas/aluminum non-electric letters on wall to replace existing
(State whether Electric or otherwise and material used in construction)

Reading matter to go on sign:

Double faced sign - Shawmut Indian logo & new name "Shawmut County Bank"

Letters - new name "SHAWMUT COUNTY BANK"

Size: (1) 8' x 8' x 18" thick sign - letters 24" high x 4" thick spanning 40'

Weight: 950# 85#

Sign - 9'0"

Sign - 15'0"

Letters - No projection

Letters - 18'0"

How Erected: A: _____ B: _____

(A: Give exact distance sign is to extend from building over sidewalk.

B: Also exact distance from bottom of sign to sidewalk.)

Height Above Grade: Bottom Sign - 15'0" Top Sign - 23'0"
Letters - 18'0" Letters - 20'0"

Shawmut County Bank

By: Paul Monoff (Signature of Applicant) V.P.

515 Mass. Ave, Cambridge, Mass.
(Address)

Paul Monoff

876-9000

NOTICE - REGULATIONS

SEC. 3608. BUILDING CODE. . PROJECTING SIGNS

1. A projecting sign shall be constructed wholly of incombustible materials, with a metal frame and supports;

2. All signs must meet requirements of Zoning Ordinances and Building Code.

RECEIVED BY

approved 4-25-75 JH Conway

8 71
PETITION

of Shawmut County Bank

for sign

No. 515 Mass. Ave.

April 28, 1975 19:

4/28/75
C. Ronne
Order
Adopted.

In City Council,

19:

Referred to the Committee on

Attest:

City Clerk.