



City of Cambridge

IN CITY COUNCIL

October 17, 1983

ORDERED:

That the Commissioner of Public Works be authorized to construct driveways over sidewalks in front of estates upon the streets as hereinafter named, the expense thereof to be charged to the appropriation for Public Works Department, Paving (Edgestones and Sidewalks). The entire cost of material and labor furnished to be repaid to the City by the owners of the abutting estates.

Mark DiFabritiis	55 Belmont Street (WIDENING)
Marshall & Gwen Simpkins	142 Garden Street
George Cholavanakuzhiyil	12-14 Suffolk Street
Carlo R. & Mary L. Spinosa	46 Tremont Street
Thomas & Henry Magno	19 Peters Street
Basil M. Leslie	33 Howard Street
Basil M. Leslie	35 Howard Street
Robert P. Bentley	6 Bigelow Street

In City Council October 17, 1983

Adopted by the affirmative vote of 9 members.

Attest:- Paul E. Healy, City Clerk.

A true copy;

ATTEST:-

Paul E. Healy, City Clerk.



CITY OF CAMBRIDGE

**OFFICE OF
THE CITY CLERK**

August 18, 1983

Dear Neighborhood Representative:

Enclosed herewith you will find the petition of Robert P. Bentley

_____ requesting a driveway at the premises numbered
6 Bigelow Street

The City Council has directed that all driveway petitions be submitted to the appropriate Neighborhood Associations where said curb cut would be made for their approval, prior to action by the City Council. Please indicate by return mail your approval or disapproval of said petition within ten days from the receipt of this letter. I have enclosed a self-addressed stamped envelope to facilitate your reply.

Your kind cooperation in this matter will be greatly appreciated by the members of the City Council.

Very truly yours,

Paul E. Healy, City Clerk.


Name of Neighborhood Association: _____

I hereby _____ approve _____ disapprove said driveway petition.

Reasons: _____

6
Peg Murphy
Longfellow Neighborhood Council
342 Broadway
Cambridge, MA 02139

Mid-Cambridge Association
c/o Joan Lorentz
419 Broadway
Cambridge, MA 02139

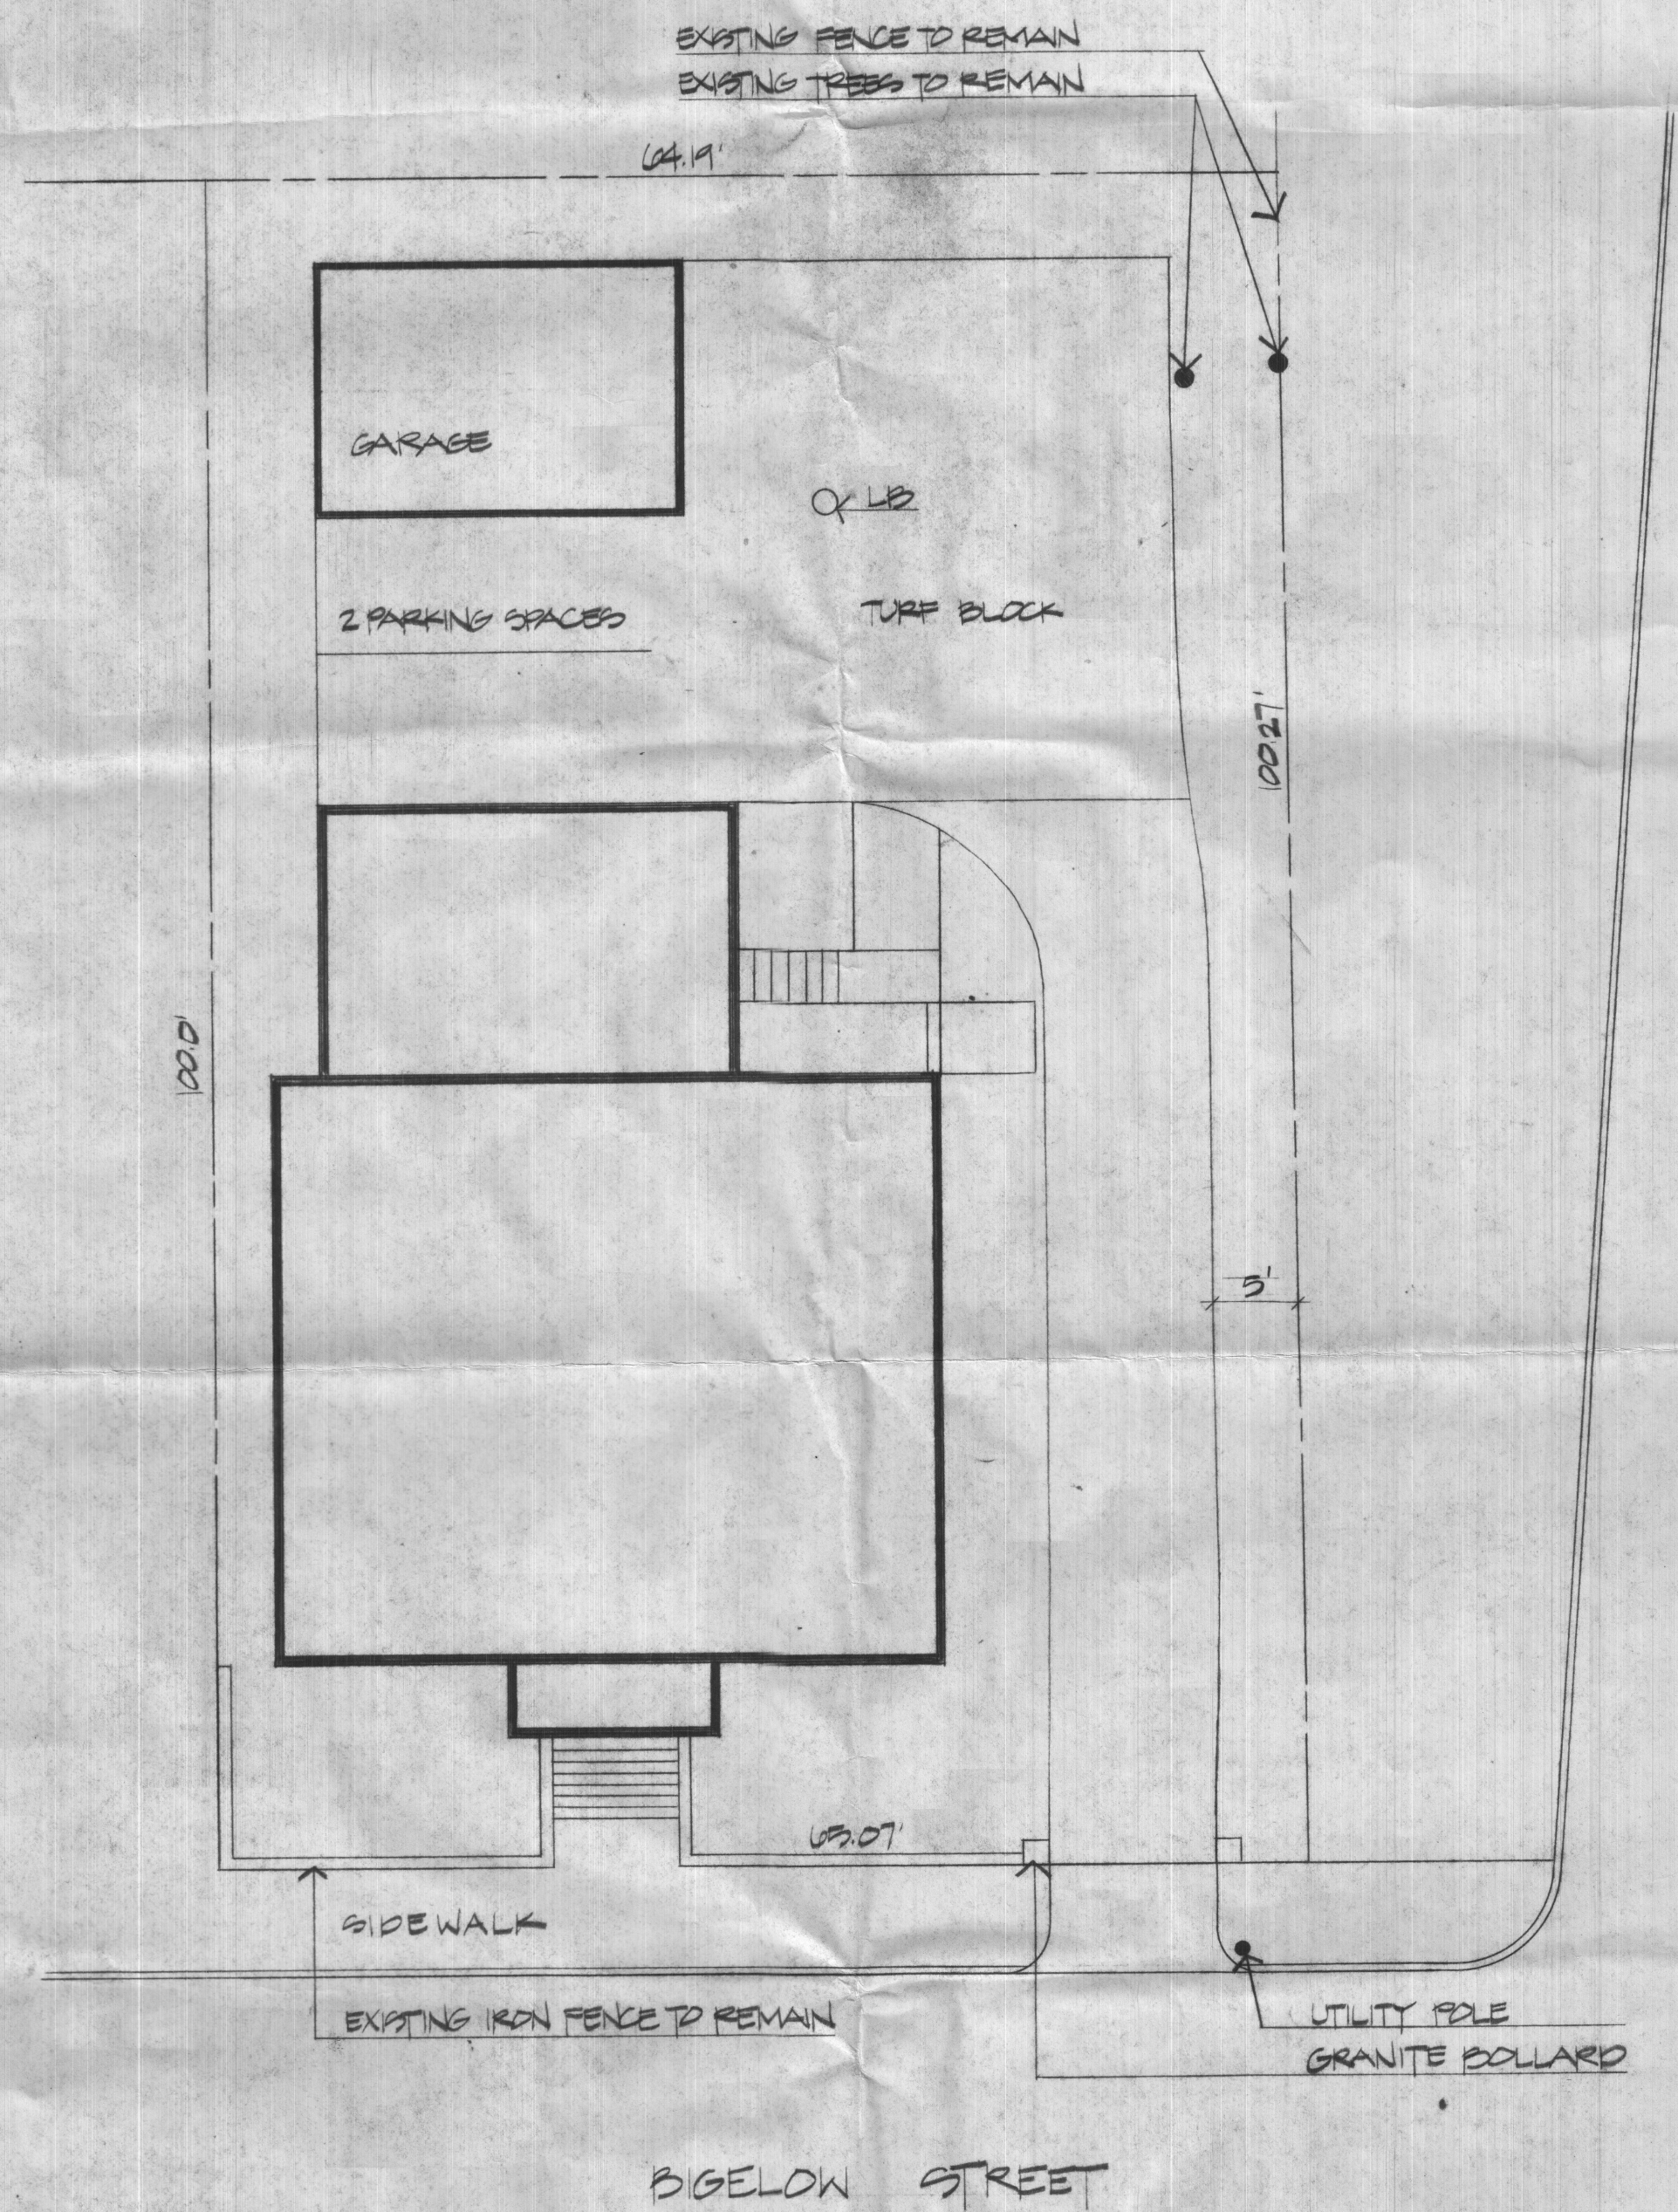

SITE PLAN
SCALE: 1" = 10'-0"



MORIECE & GARY, INC.
Landscape Architects
25 Mount Auburn Street
Cambridge, Massachusetts 02138

Robert Bentley, Inc.

Angus W. Crowe and Associates
25 West Street, Boston, Massachusetts 02111

Scale: AS NOTED

Date: 7/18 8/5

Project No. 8309

1S

CITY CLERK

APPROVAL OR DISAPPROVAL OF CURB CUTS

PETITIONER _____

ADDRESS OF CURB CUT REQUEST _____

PUBLIC WORKS DEPARTMENT

[Signature]
(Signature)

☒

APPROVED

☐ DISAPPROVED

TRAFFIC AND PARKING DEPARTMENT

[Signature]
(Signature)

☒

APPROVED

☐ DISAPPROVED

HISTORICAL COMMISSION

[Signature]
(Signature)

☒

APPROVED

☐ DISAPPROVED

CAMBRIDGE
HISTORICAL
COMMISSION

INSPECTIONAL SERVICES
COMMUNITY DEVELOPMENT DEPARTMENT

(Signature)

[Signature]

APPROVED

☐ DISAPPROVED

NEIGHBORHOOD ASSOCIATION

(Signature)

APPROVED

☐ DISAPPROVED

Cambridge, 25 July 1983

To the Honorable, the City Council of the
City of Cambridge:

The undersigned respectfully pray that a driveway for commercial use may be constructed and agrees to deposit with the City Treasurer the sum of seventy five (\$75.00) dollars, subject to the following conditions, to wit: In case the amount so deposited is in excess of the cost of the driveway, the difference shall be refunded by the City Treasurer, but in case the cost of the driveway exceeds that deposit, said deposit shall be applied as a credit to the bill and the balance shall be paid to the City Treasurer within thirty days from the receipt of the bill.

Location of proposed driveway G Bigelow Street

Owner or Owners Name Robert P. Bentley

Address 929 Mass Ave
Cambridge Ma 02137

Telephone Number 547-4170

24
PETITION H-153

of Robert P. Bentley

for Driveway at premises

No. 6 Bigelow Street

July 25, 1983

Location of driveway approved by

.....
Traffic Director

Neighborhood notified 8/18/83 NR

Order Adopted
In City Council, 10/17 1983

Referred to the Committee on Roads and
Bridges

- 9 -

Attest:

City Clerk