



City of Cambridge

IN CITY COUNCIL

. April 6, 1981

ORDERED:

That, in accordance with the provisions of an ordinance relative to placing and maintaining signs, the Commissioner of Public Works be and hereby is authorized to grant a permit to Reliance Co-Op Bank for the erection of a sign at 61 A Church Street, Cambridge, MA.

Provided that, before erecting the above named sign, the petitioner shall obtain a permit from the Building Department and file with the City Clerk a satisfactory bond in the sum of Eight Thousand Dollars (\$8,000) conditioned to save harmless the City of Cambridge from all claims for damages arising from the construction, maintenance and use of said sign.

In City Council April 6, 1981.

Adopted by the affirmative vote of 8 members.

Attest: Paul E. Healy, City Clerk

A true copy,

ATTEST:

A handwritten signature in cursive script, reading "Paul E. Healy".

DEVELOPMENT CONSULTATION PROCEDURE

CERTIFICATE OF COMPLIANCE

Small Project Review: _____

Large Project Review: _____

1. Applicant: AMERICAN Sign & Indicator
(name) (telephone)

32 96 Andover Rd Framingham 14/64
(address)

2. Owner: Reliance Corp B-7A

3. Area of Special Planning Concern:

✓
Harvard Square
Overlay District

✓
Parkway Overlay
District

✓
Bus. B-1 or
Bus. B-2 district

4. Location of Project: 61 Church St

5. Base Zoning District: B-3

6. Type of Development:

(1) Construction of a new building: _____

(2) Construction of another new structure: _____

(3) Any exterior building alteration increasing gross floor area by 100 square feet or more: _____

or exterior building alteration increasing gross floor area by 1000 square feet or more in the Parkway Overlay district: _____

(4) Construction of five or more parking spaces, whether on grade or in a structure: _____

or construction of ten or more parking spaces in the Parkway Overlay District: _____

(5) Erection of a sign: ✓

(6) Other exterior alteration facing a street (excluding those alterations exempt in subsection 11.42(6)): _____

7. Brief Description of Project: Remove Existing Projection
Display from Dorchester St Re Install 61 Church St

8. Date complete materials submitted: 3/16/51

9. Materials Submitted:

- (1) Written description: Bloodline Drawing
- (2) Graphic information:
- | | |
|-------------------|---------------|
| a. site plan | c. floor plan |
| b. cross sections | d. elevations |
| | e. other |

10. Date of Consultation Session: 3/16/81

11. Community Development Staff Comments:

12. Other comments (when applicable):

The applicant has complied with the requirements of section 11.40 of the Zoning Ordinance by participating in the Development Consultation Procedure.

3/16/81
(Date)

Marc A. Levy
Community Development Department
Staff Person



CITY OF CAMBRIDGE

CITY HALL, CAMBRIDGE, MASSACHUSETTS 02139 • (617) 876-6800

BUILDING DEPARTMENT

CHARLES F. SFRAGUE
SUPT. OF BUILDINGS AND
INSPECTOR OF BUILDINGS

3/10/81

To Whom It May Concern:

As an abutter of RELIANCE Co-operatives Bank
Cambridge, Massachusetts, I do hereby declare my disapproval _____
approval ✓ of the installment of,
Canopy over the sidewalk entrance: _____

Awnings over the windows: _____

Projecting sign: Located at 61a Church St
of said property.

Signed: _____

Date: _____

Address _____

Harvard Real Estate, Inc., 1350 Mass Ave, Cambridge

Reply is requested within seven (7) days of the date of this letter.



CITY OF CAMBRIDGE

CITY HALL, CAMBRIDGE, MASSACHUSETTS 02139 • (617) 876-6800

BUILDING DEPARTMENT

CHARLES F. SFRAGUE
SUPT. OF BUILDINGS AND
INSPECTOR OF BUILDINGS

To Whom It May Concern:

As an abutter of

61 Church St.

Cambridge, Massachusetts, I do hereby declare my disapproval

approval X of the installment of,

Canopy over the sidewalk entrance:

Awnings over the windows:

Projecting sign: time and temperature sign

of said property at above address

READING INTERNATIONAL, INC.

Signed:

Richard D. ...


Date: 3/13/81

President

Address 47 Brattle Street - Cambridge, Ma. 02138

Reply is requested within seven (7) days of the date of this letter.

RECEIVED MAR 11 1981

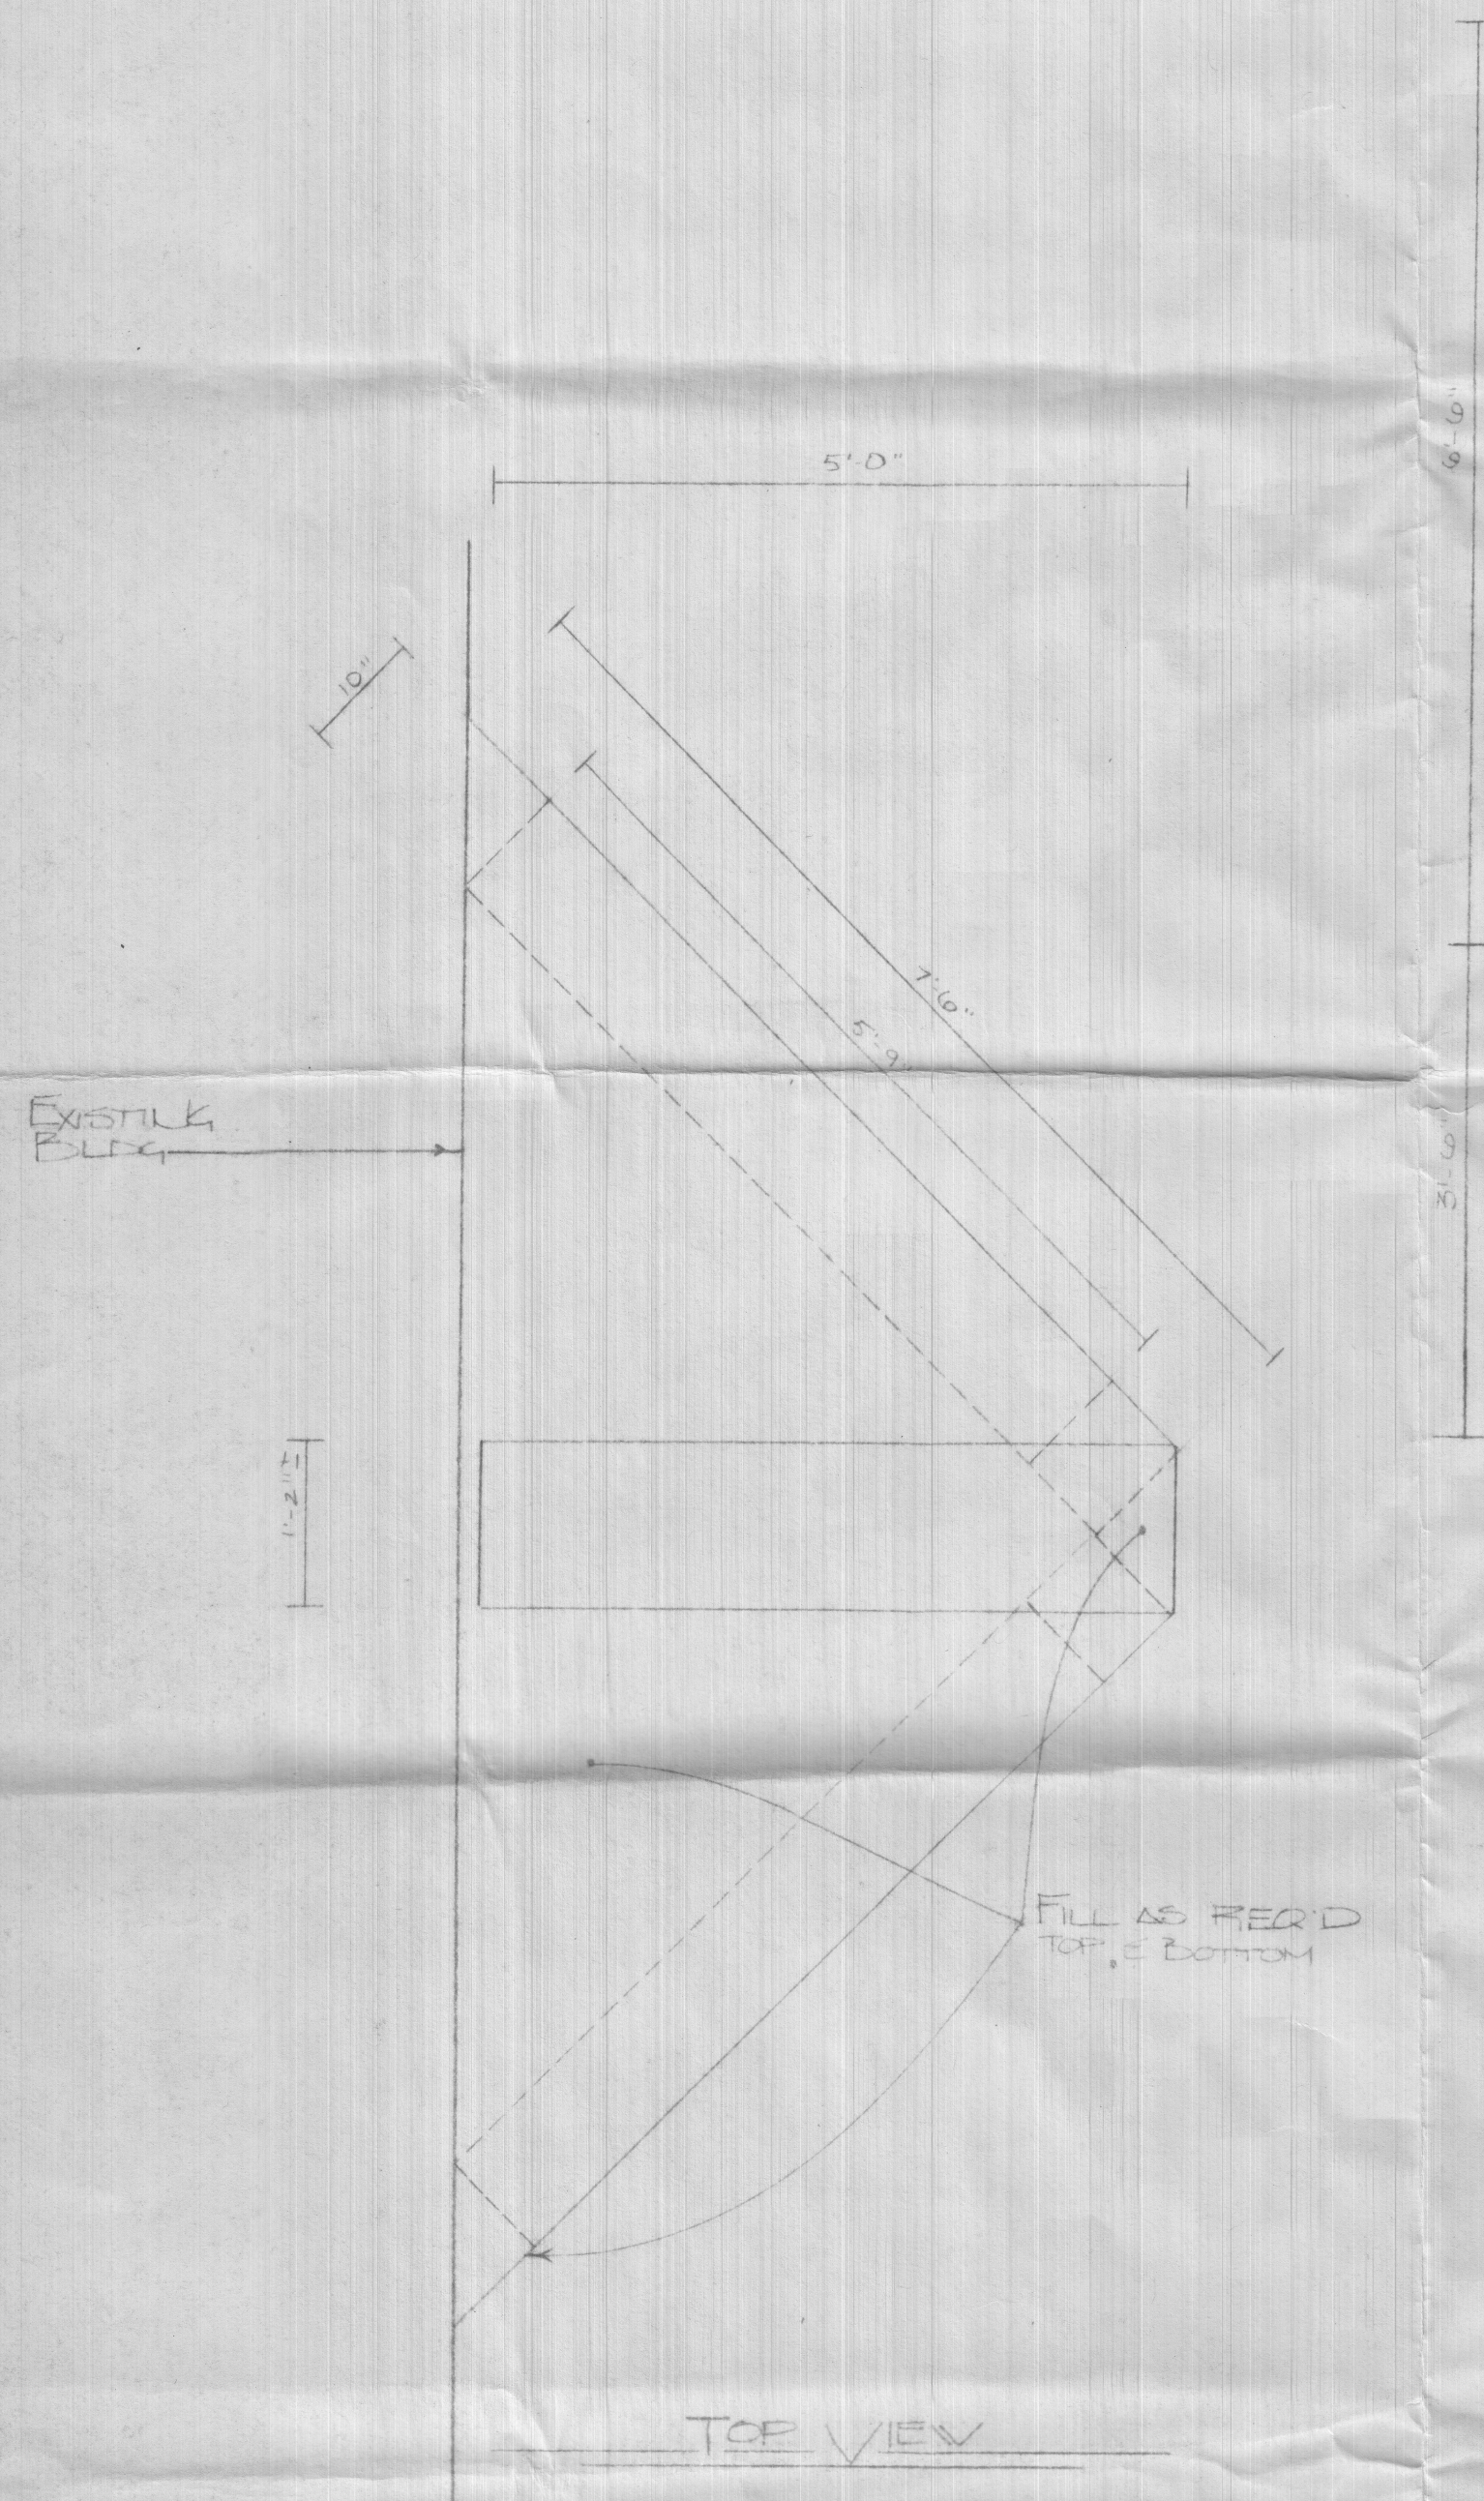

- ← FACE ALUM. CASQUET V/DIPLOUT #5047 BRONZE FINISH
- ← 1/2" FT. EMBD LTR & 1" EMBD LOGO TO BE #246 INVOY ON A SMOOTH ORACLE PLASTIC SIG TO MATCH #5047 BRONZE.
- ← EXISTING BLDG.
- ← FACE ALUM. CASQUET V/DIPLOUT #5047 BRONZE FINISH.
- ← 2 OF 18" V/D ALT SOLAR REFLECTIVE DISK TIME & TEMP

- SCOPE OF WORK
- DK A.S.#1.
- FACE & INSTALL NEW DISPLAY TO EXISTING BLDG AS SHOWN
 - FIELD MEASUREMENTS AS REQ'D
 - EXACT HT. & POSITIONING OF DISPLAY FROM GRADE TO BE DETERMINED BY USER
 - ANY ADDITIONAL SUPPORT AS REQ'D

REVISION NO. E2-773-1 BY PL
DATE 3-25-81 CHECKED BY WME

**AMERICAN SIGN
AND INDICATOR CORPORATION**
HARTFORD CT • ACCORDING TO LOCAL ORDINANCES • LOS ANGELES CA • SPokane WA

THE DESIGN, ENGINEERING, AND CONSTRUCTION OF THIS SIGN SHALL BE THE RESPONSIBILITY OF THE CLIENT. THE CLIENT SHALL BE RESPONSIBLE FOR OBTAINING ALL NECESSARY PERMITS AND APPROVALS FROM THE APPROPRIATE AGENCIES.

SIGN NO.	CLIENT	SCALE	DATE
111	RELINKE CO-OPERATIVE BANK	1/4" = 1'-0"	11-18-80
SHEET NO.	LOCATION	DRAWN BY	CHECKED BY
1	BELMONT, MA.	WME	PL
DIST. NO.	CLIENT APPROVAL	DRAWING NO.	DATE
SULLIVAN		E2-773	3-25-81

Cambridge 3/10 1981
RECEIVED
OFFICE OF CITY CLERK

To the Honorable, the City Council of the City of Cambridge: 4:43 PM '81

PRIOR TO APPROVAL OF THE CITY COUNCIL, EACH PETITION MUST BE ACCOMPANIED BY A DRAWING OF PROPOSED SIGN, INDICATING DESIGN AND DIMENSIONS AND LOCATION ON PREMISES.

The undersigned respectfully prays that RELIANCE Co-op Bank be granted permit to erect a sign of the following specifications in front of premises 61 A Church St.

Type: ELECTRIC TIMES' TEMP. with Identification
(State whether Electric or otherwise and material used in construction)

Reading matter to go on sign: TIMES' TEMP. with NAME of Bank
To Read Reliance Cooperative Bank

Size: 97 sq ft total.

Weight: 600 lbs

How Erected: A: 5' B: 11'
(A: Give exact distance sign is to extend from building over sidewalk.)
(B: Also exact distance from bottom of sign to sidewalk.)

Height Above Grade: Bottom 11' Top 21'

Shan M. Sullivan
(Signature of Applicant)

90 Ardmore Rd Framingham
(Address) MA.

NOTICE - REGULATIONS

SECTION 1412.0 STATE BUILDING CODE

PROJECTING SIGNS

1. A projecting sign shall be constructed wholly of incombustible materials.
2. All signs must meet requirements of Zoning Ordinances and Building Code.

APPROVED: Vincent A. Jellis 8-31-81
Building Inspector Date

PETITION

of Reliance Co-Op Bankfor signNo. 61 A Church St.19In City Council, April 6 19 81

Referred to the Committee on

Attest:

City Clerk

