



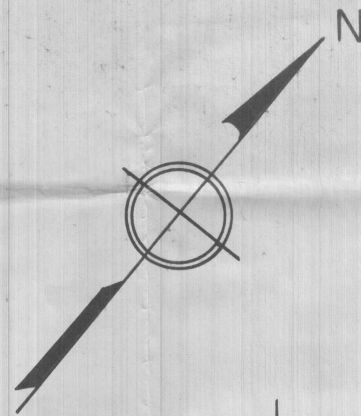

97

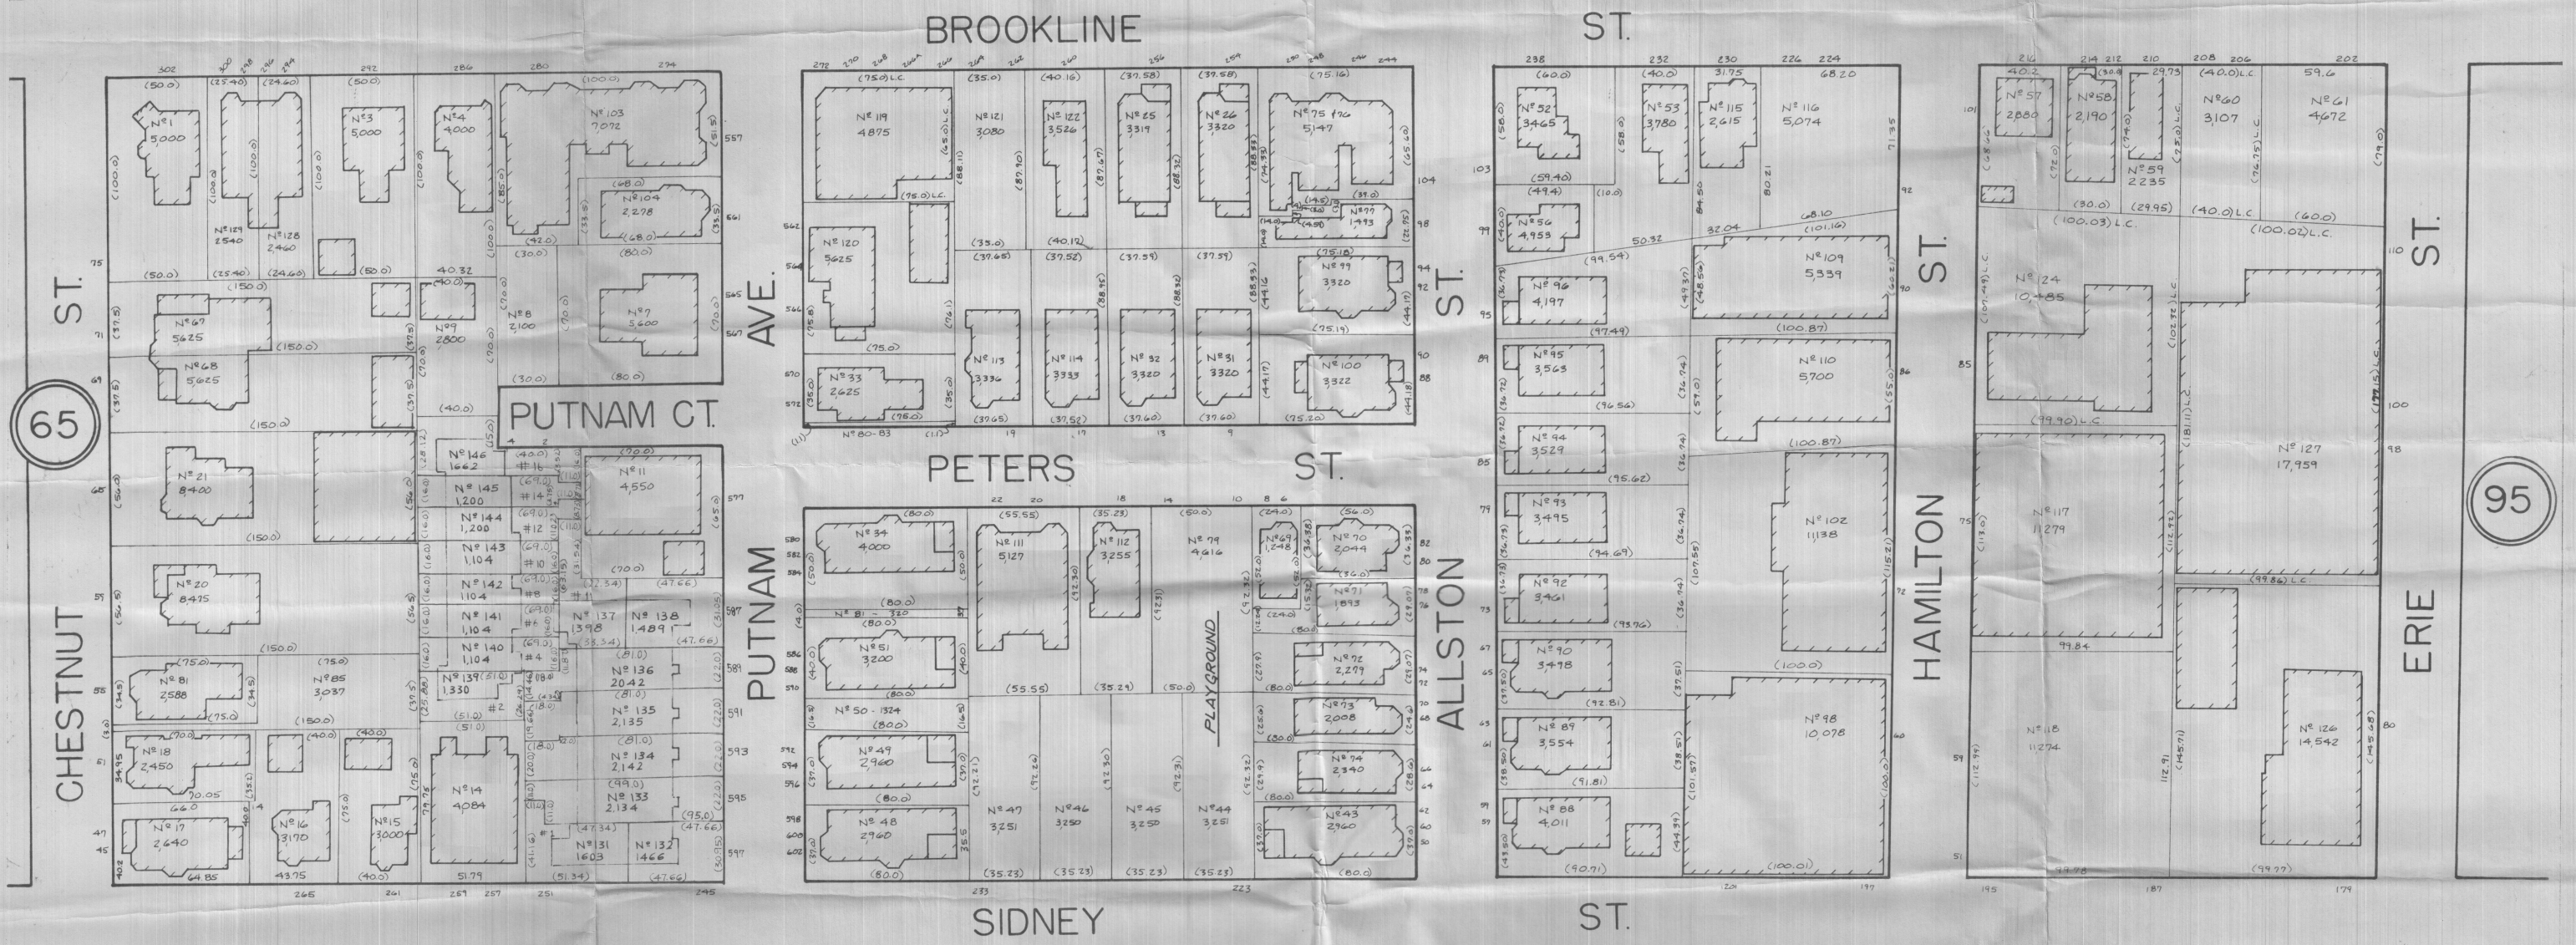

95

CITY OF CAMBRIDGE
SCALE: 1"=40' JANUARY-1978
DIMENSIONS FROM DEED, LAND COURT
OR LAYOUT PLANS ARE IN BRACKETS ().
LAND COURT MARKED L.C. ALL OTHER
DIMENSIONS ARE MEASURED.
DRAWN BY: AL THOMPSON

66



RECEIVED
OFFICE OF THE CITY CLERK
CITY OF CAMBRIDGE
DEC 9 3 42 PM '83
CAMBRIDGE, MASS.
CITY OF CAMBRIDGE
INTEROFFICE CORRESPONDENCE

To Paul E Healy, City Clerk

Date Dec. 8, 1983

From Joan Lastovica, City Engineer JL

Reference

Subject Petition of Irving Fishman, et al, requesting that a driveway extending from Sidney Street to Putnam Court be known as "Fort Washington Place".

Kindly be advised that the above mentioned petition concerning the naming of a common driveway to Fort Washington Place does not conflict with existing street addresses in Cambridge, and conforms to city conventions for naming private ways.

Also, please note that the petitioner is not requesting that lot numbers be changed. The petition requests the naming of a private way, and the assigning of street numbers for that private way.

Please call this office if you require additional information or assistance.

H 206

Comm. from Joan Lastovica, City Engineer
 Re: petition of Irving Fishman, et al
 to name a driveway extending from Sidney
 St. to Putnam Court as "Fort Washington
 Place".

*(copy of this comm. inserted with
 Mr. Fishman's petition 12/13/83)*

In City Council,

December 12, 1983

12/12/83

Referred

to

the

Petition -

*File City with the
 -Petition-*