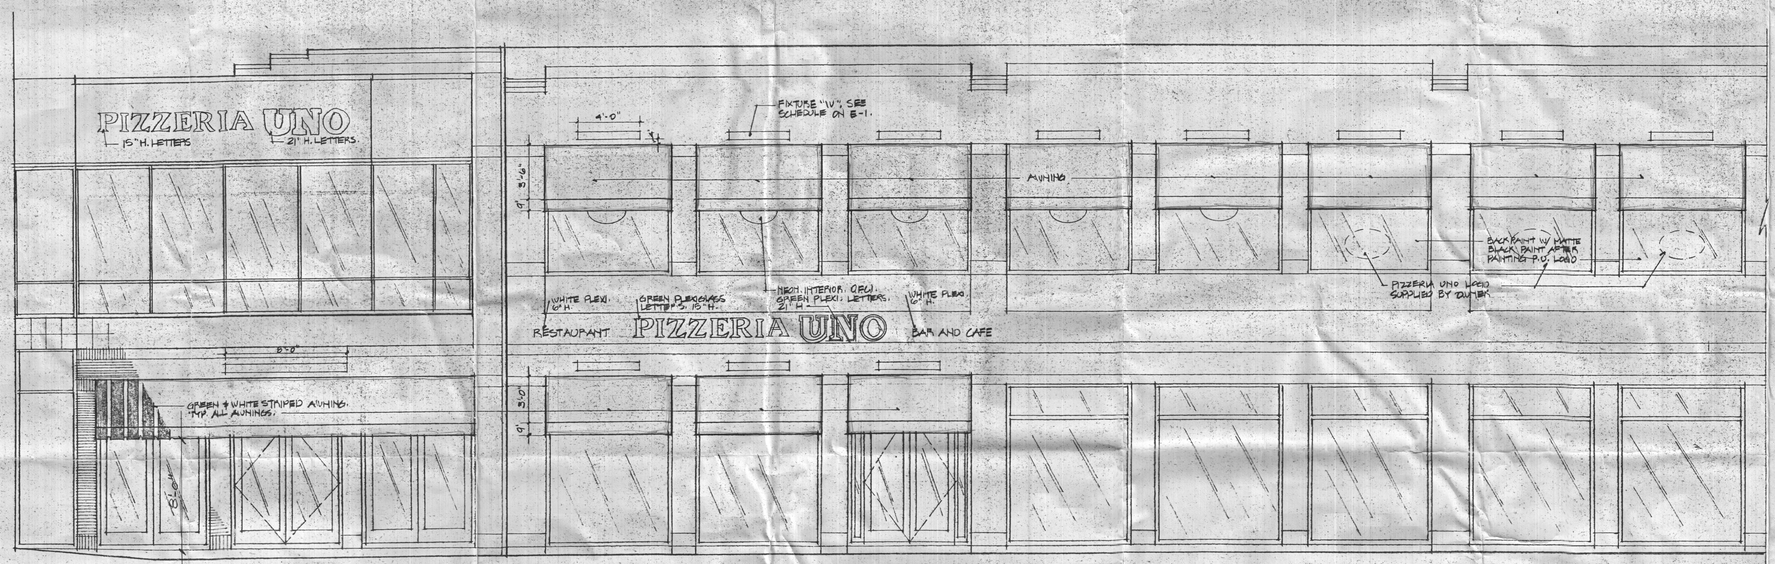

EXTERIOR ELEVATION
1/4" = 1'-0"
1 / A10

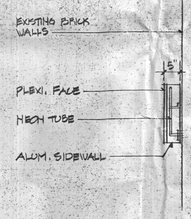

SECTION @ LETTER
3/4" = 1'-0"
12 / A10

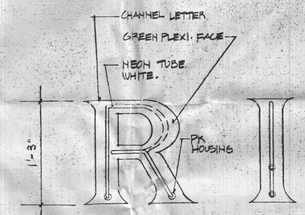

LETTER DETAIL
N.T.S.
13 / A10

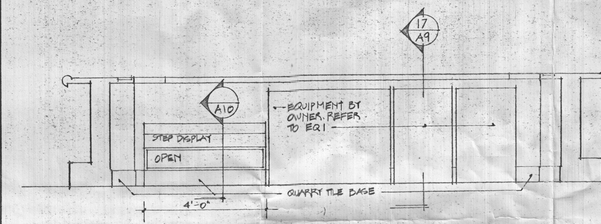

ELEVATION AT BAR: FIRST FLOOR
1/2" = 1'-0"
2 / A10

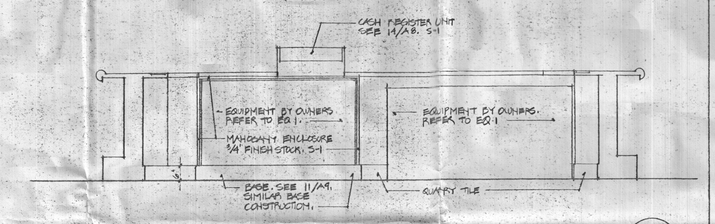

ELEVATION AT BAR: FIRST FLOOR
1/2" = 1'-0"
3 / A10

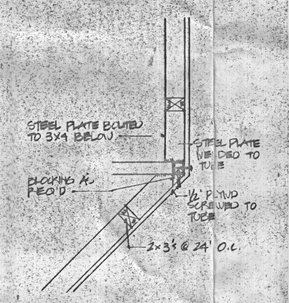

PLAN SECTION @ BAR TOP
1 1/2" = 1'-0"
4 / A10

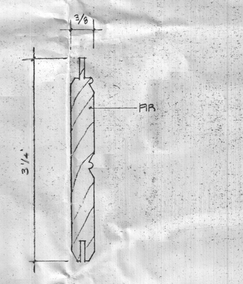

TYPICAL BEAD. WOOD
FULL SCALE
5 / A10

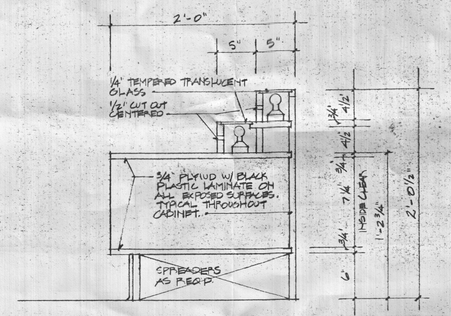

SECTION @ LIQUOR CABINET
1 1/2" = 1'-0"
6 / A10

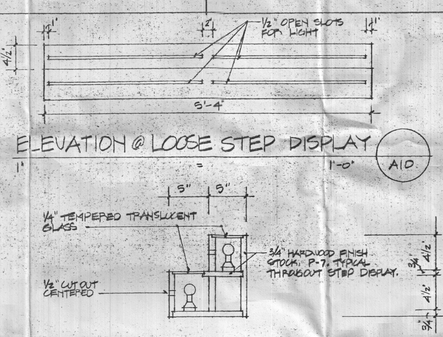

ELEVATION @ LOOSE STEP DISPLAY
1" = 1'-0"
A10

SECTION @ LOOSE STEP DISPLAY
1 1/2" = 1'-0"
7 / A10

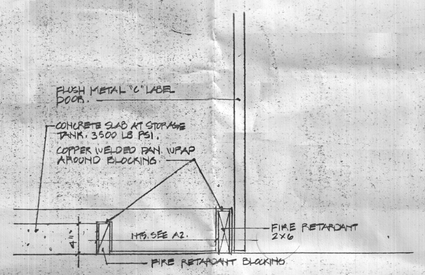

SECTION @ MECH RM WRB
1 1/2" = 1'-0"
8 / A10

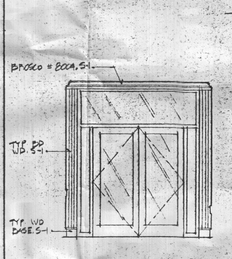

VEST. INT.
1/4" = 1'-0"
9 / A10

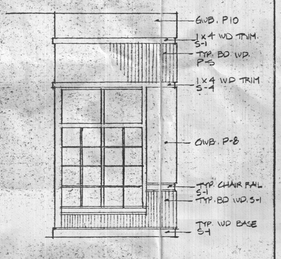

VEST. EXT.
1/4" = 1'-0"
10 / A10

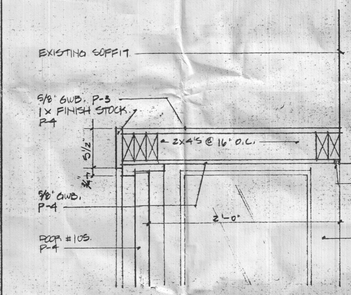

SECTION @ ENTRY CEILING
1 1/2" = 1'-0"
11 / A10

MORRIS NATHANSON DESIGN
INCORPORATED
163 Exchange Street Pawtucket, Rhode Island 02860
(401) 723-3800 Fax No: (401) 723-3813

No	Revision Date	No	Revision Date

Scale: AS NOTED
Date: 8.3.89
Dsgn By: DG
Drwn By: CGN.
Chk. By:
Proj. No:

Project: PIZZERIA UNO RESTAURANT & BAR, PORTER SQUARE APCADE, CAMBRIDGE, MA

Title: DETAILS, EXTERIOR ELEVATION

A 10

CCM-101

City of Cambridge

Communication # 4

IN CITY COUNCIL

November 20, 1989

ORDERED:

That, in accordance with the provisions of an ordinance relative to placing and maintaining signs, the Commissioner of Public Works be and hereby is authorized to grant a permit to Uno Restaurant Corporation, doing business as Pizzeria Uno for the erection of twelve awnings at the premises numbered 810 Somerville Avenue, Cambridge, Massachusetts.

Provided that, before erecting the above named awnings the petitioner shall obtain a permit from the Inspectional Services Department and file with the City Clerk a satisfactory bond in the sum of Nine Thousand ($9,000.00) Dollars, conditioned to save harmless the City of Cambridge from all claims for damages arising from the installation, maintenance and use of said awnings.

In City Council November 20, 1989.
Adopted by the affirmative vote of eight members.
Attest:- Joseph E. Connarton, City Clerk.

A true copy; Joseph E. Connarton

ATTEST:-

Joseph E. Connarton, City Clerk.

CCM-101

City of Cambridge

Communication # 4

IN CITY COUNCIL

November 20, 1989

ORDERED:

That, in accordance with the provisions of an ordinance relative to placing and maintaining signs, the Commissioner of Public Works be and hereby is authorized to grant a permit to Uno Restaurant Corporation, doing business as Pizzeria Uno for the erection of twelve awnings at the premises numbered 810 Somerville Avenue, Cambridge, Massachusetts.

Provided that, before erecting the above named awnings the petitioner shall obtain a permit from the Inspectional Services Department and file with the City Clerk a satisfactory bond in the sum of Nine Thousand ($9,000.00) Dollars, conditioned to save harmless the City of Cambridge from all claims for damages arising from the installation, maintenance and use of said awnings.

In City Council November 20, 1989.
Adopted by the affirmative vote of eight members.
Attest:- Joseph E. Connarton, City Clerk.

A true copy; Joseph E. Connarton

ATTEST:-

Joseph E. Connarton, City Clerk.

CCM-101

City of Cambridge

Communication # 4

IN CITY COUNCIL

November 20, 1989

ORDERED:

That, in accordance with the provisions of an ordinance relative to placing and maintaining signs, the Commissioner of Public Works be and hereby is authorized to grant a permit to Uno Restaurant Corporation, doing business as Pizzeria Uno for the erection of twelve awnings at the premises numbered 810 Somerville Avenue, Cambridge, Massachusetts.

Provided that, before erecting the above named awnings the petitioner shall obtain a permit from the Inspectional Services Department and file with the City Clerk a satisfactory bond in the sum of Nine Thousand ($9,000.00) Dollars, conditioned to save harmless the City of Cambridge from all claims for damages arising from the installation, maintenance and use of said awnings.

In City Council November 20, 1989.
Adopted by the affirmative vote of eight members.
Attest:- Joseph E. Connarton, City Clerk.

A true copy; Joseph E. Connarton

ATTEST:-

Joseph E. Connarton, City Clerk.

CCM-101

City of Cambridge

Communication # 4

IN CITY COUNCIL

November 20, 1989

ORDERED:

That, in accordance with the provisions of an ordinance relative to placing and maintaining signs, the Commissioner of Public Works be and hereby is authorized to grant a permit to Uno Restaurant Corporation, doing business as Pizzeria Uno for the erection of twelve awnings at the premises numbered 810 Somerville Avenue, Cambridge, Massachusetts.

Provided that, before erecting the above named awnings the petitioner shall obtain a permit from the Inspectional Services Department and file with the City Clerk a satisfactory bond in the sum of Nine Thousand ($9,000.00) Dollars, conditioned to save harmless the City of Cambridge from all claims for damages arising from the installation, maintenance and use of said awnings.

In City Council November 20, 1989.
Adopted by the affirmative vote of eight members.
Attest:- Joseph E. Connarton, City Clerk.

A true copy; Joseph E. Connarton

ATTEST:-

Joseph E. Connarton, City Clerk.

CCM-101

City of Cambridge

Communication # 4

IN CITY COUNCIL

November 20, 1989

ORDERED:

That, in accordance with the provisions of an ordinance relative to placing and maintaining signs, the Commissioner of Public Works be and hereby is authorized to grant a permit to Uno Restaurant Corporation, doing business as Pizzeria Uno for the erection of twelve awnings at the premises numbered 810 Somerville Avenue, Cambridge, Massachusetts.

Provided that, before erecting the above named awnings the petitioner shall obtain a permit from the Inspectional Services Department and file with the City Clerk a satisfactory bond in the sum of Nine Thousand ($9,000.00) Dollars, conditioned to save harmless the City of Cambridge from all claims for damages arising from the installation, maintenance and use of said awnings.

In City Council November 20, 1989.
Adopted by the affirmative vote of eight members.
Attest:- Joseph E. Connarton, City Clerk.

A true copy; Joseph E. Connarton

ATTEST:-

Joseph E. Connarton, City Clerk.

CCM-101

City of Cambridge

Communication # 4

IN CITY COUNCIL

November 20, 1989

ORDERED:

That, in accordance with the provisions of an ordinance relative to placing and maintaining signs, the Commissioner of Public Works be and hereby is authorized to grant a permit to Uno Restaurant Corporation, doing business as Pizzeria Uno for the erection of twelve awnings at the premises numbered 810 Somerville Avenue, Cambridge, Massachusetts.

Provided that, before erecting the above named awnings the petitioner shall obtain a permit from the Inspectional Services Department and file with the City Clerk a satisfactory bond in the sum of Nine Thousand ($9,000.00) Dollars, conditioned to save harmless the City of Cambridge from all claims for damages arising from the installation, maintenance and use of said awnings.

In City Council November 20, 1989.
Adopted by the affirmative vote of eight members.
Attest:- Joseph E. Connarton, City Clerk.

A true copy; Joseph E. Connarton

ATTEST:-

Joseph E. Connarton, City Clerk.

CITY OF CAMBRIDGE

INSPECTIONAL SERVICES DEPARTMENT CITY HALL
CAMBRIDGE, MASSACHUSETTS 02139 (617) 498-9013

JOSEPH J. CELLUCCI
COMMISSIONER OF BUILDINGS
AND HOUSING

To Whom It May Concern:

As owner ~~or agent~~ of 86 Somerville Ave., Cambridge, Massachusetts,
I do hereby declare my disapproval _____ approval X of the installment of:

AWNINGS
~~Canopy~~ over the sidewalk entrance: _____

Awnings over the windows: _____

Projecting sign: _____

of said property.

Signed: [signature] Date: November 9, 1989

Address: 86 Mass. Ave Cambridge, Mass. 02139

Reply is requested within seven (7) days of date of this letter.

RECEIVED BY
OFFICE OF CITY CLERK
1989 NOV 13 PM 4:09
CAMBRIDGE MA.

FORM IS 24

BEFORE YOU BUY, OR RENT - CHECK ZONING, BE SURE THE BUILDING CAN BE USED FOR THE PURPOSE INTENDED.

12 awnings?

Cambridge, 11-9 1989.

To the Honorable, the City Council of the City of Cambridge:

PRIOR TO APPROVAL OF THE CITY COUNCIL, EACH PETITION MUST BE ACCOMPANIED BY A DRAWING OF PROPOSED SIGN, INDICATING DESIGN AND DIMENSIONS AND LOCATION ON PREMISES.

The undersigned respectfully prays that UNO RESTAURANT CORP. be granted permit to erect ~~a sign~~ of the following specifications in front of premises 12 AWNINGS 810 SOMERVILLE AVE CAMBRIDGE MASS.

Type: CANVAS ON FIXED METAL FRAME
(State whether Electric or otherwise and material used in construction)

Reading matter to go on sign: NO READING MATTER ON AWNINGS. GREEN AND WHITE VERTICAL STRIPS ONLY.

Size: SEE DRAWING.

Weight: 11@ 50 pounds. - 1@ 150 lbs = 700 lbs total weight

How Erected: A: 3 FEET B: 7 1/2 FEET
(A:Give exact distance sign is to extend from building over sidewalk.)
(B:Also exact distance from bottom of sign to sidewalk.)

Height Above Grade: Bottom 7 1/2 FEET Top 11'-3"

Robert L. O'Neill PROJECT MANAGER.
(Signature of Applicant)

PIZZERIA UNO
100 CHARLESPARK ROAD
WEST ROXBURY MA 02132
(Address)

323-9200

NOTICE - REGULATIONS

SECTION 1412.0 STATE BUILDING CODE PROJECTING SIGNS

1. A projecting sign shall be constructed wholly of incombustible materials.

2. All signs must meet requirements of Zoning Ordinances and Building Code.

APPROVED: _____ 11/13/89
Building Inspector Date

RECEIVED BY
OFFICE OF CITY CLERK
1989 NOV 13 PM 4:09
CAMBRIDGE MA.

W-152

4.

PETITION

Uno Restaurant, Corp., doing business as
of Pizzeria Uno

for 12 Awnings

No. 810 Somerville Ave., Cambridge

_____ 19___

In City Council, Nov. 20 19 89

Referred to the Committee on

Attest:

Order adopted City Clerk