



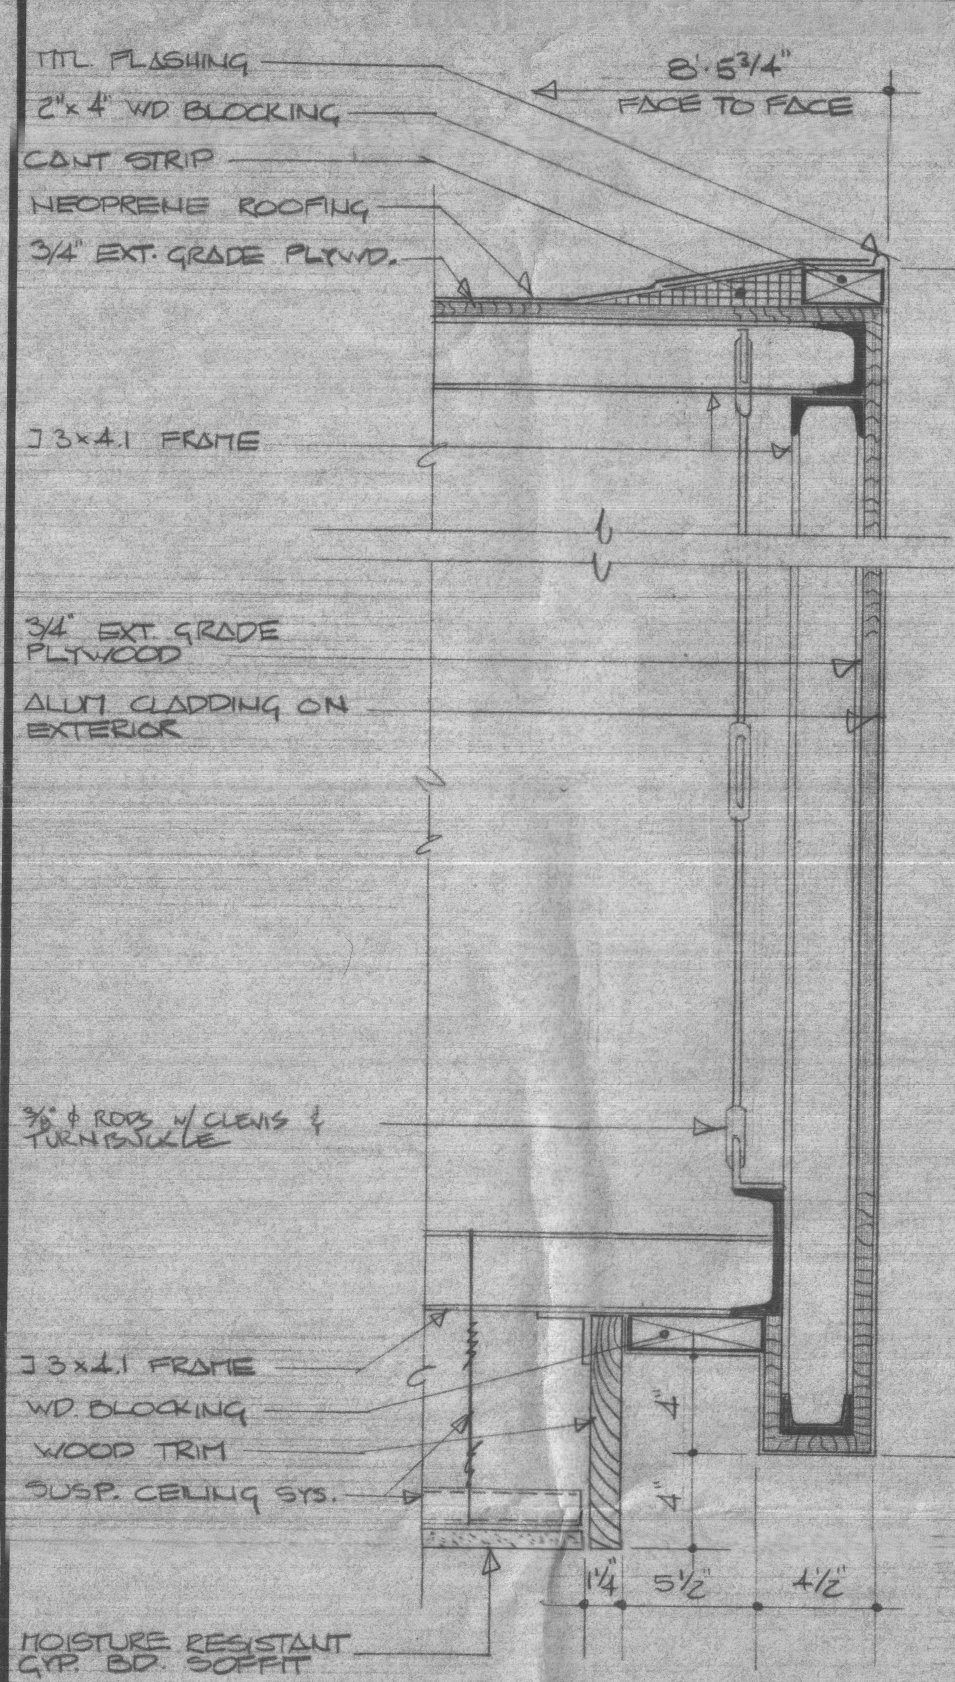

SECTION 1
SCALE: 1/2" = 1'-0"

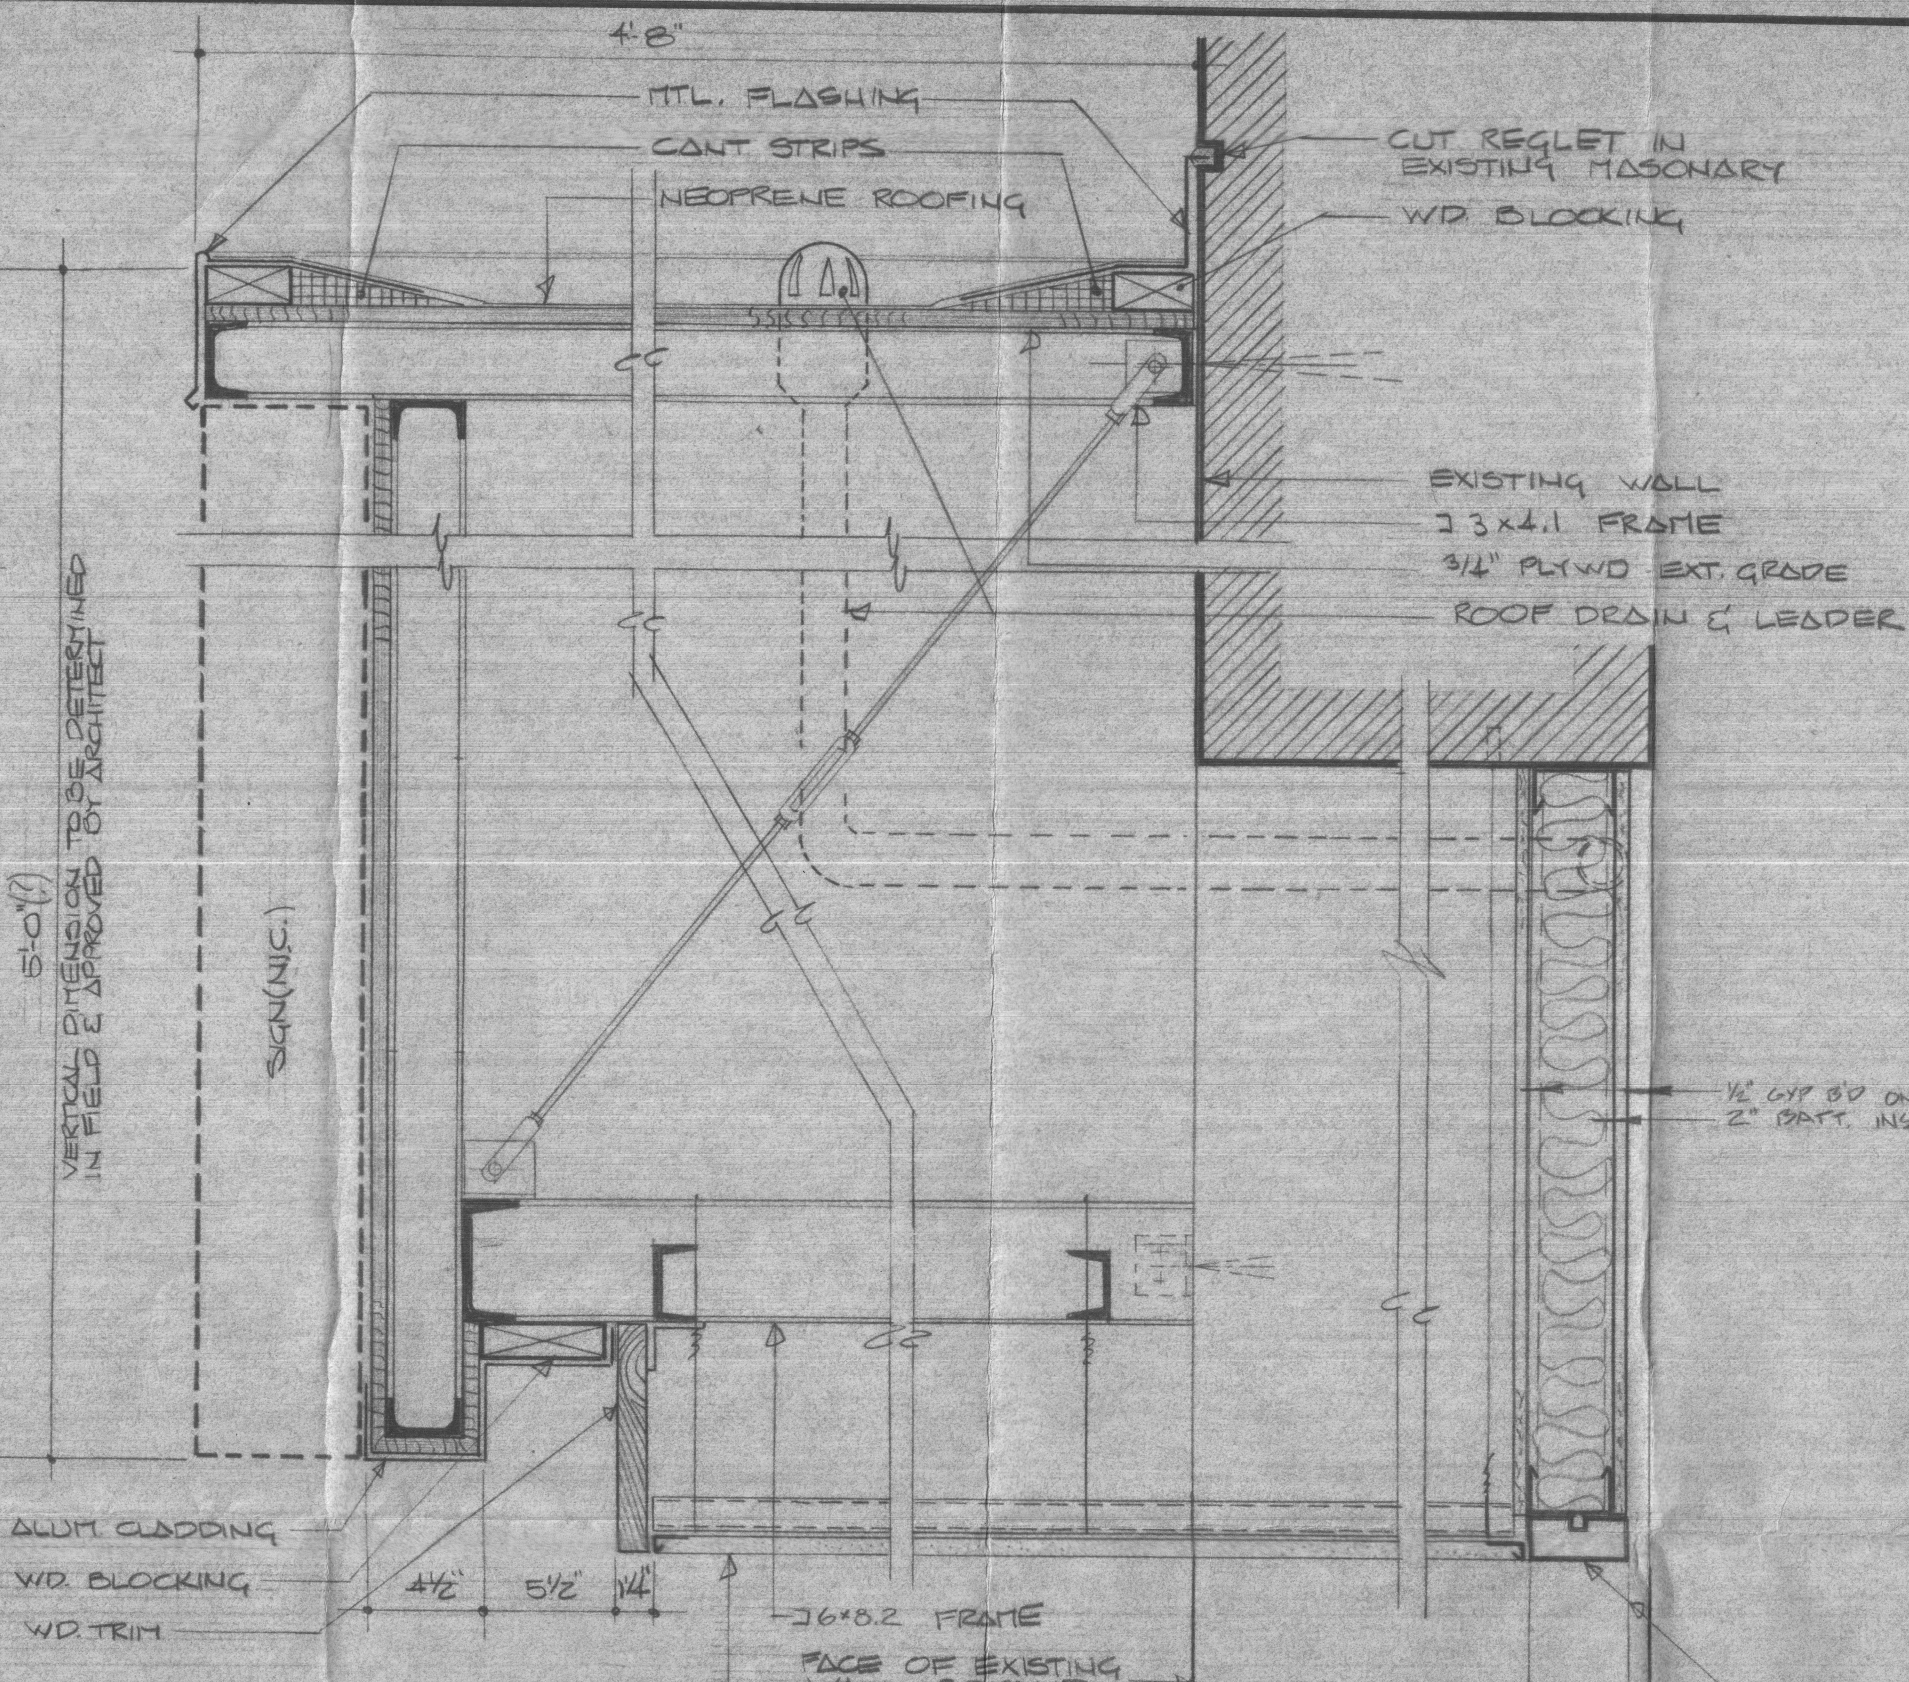


SECTION 2
SCALE: 1/2" = 1'-0"


NEW ENTRY-WAY FRAME w/ PR
SLIDING DOORS
(FRAME DIMENSION 6'-2" W x 8'-2 3/4" H.)

NOTE:
DETAILS THIS CANOPY SIMILAR TO
BANK ENTRANCE CANOPY - SEE
SHEETS A-5C, A-6


CANOPIES #1 & #2 SIMILAR

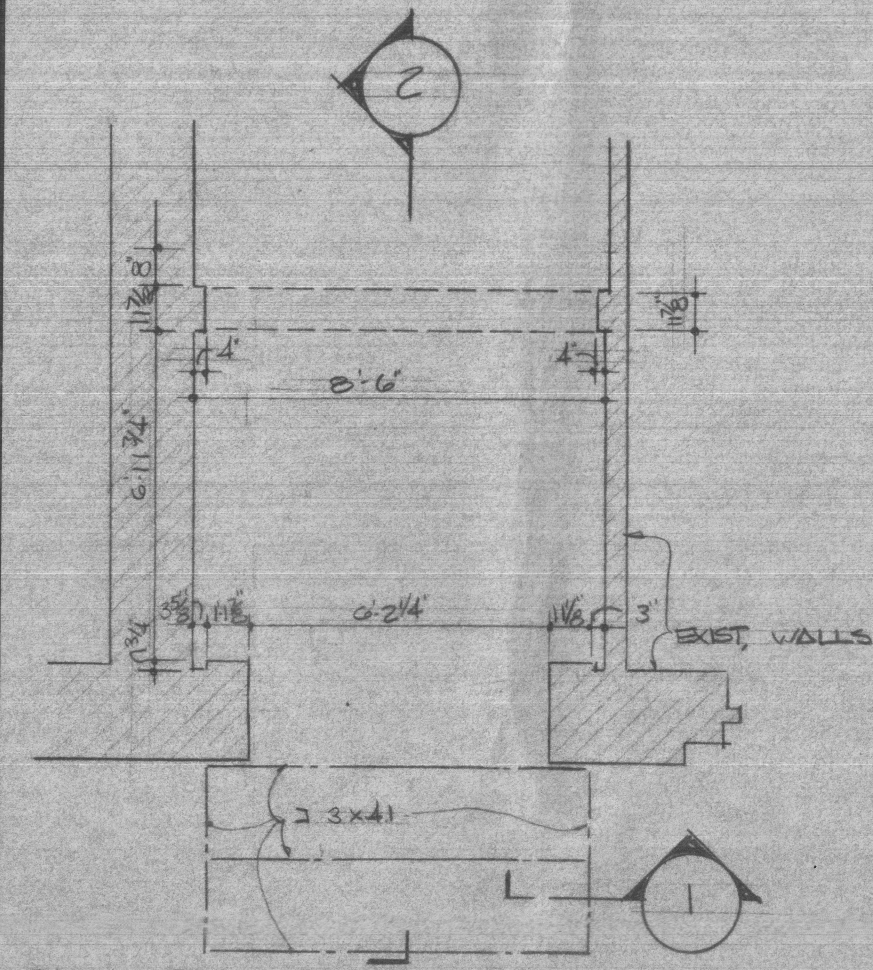

CANOPY FRAMING @ ROOF
SCALE: 1/4" = 1'-0"

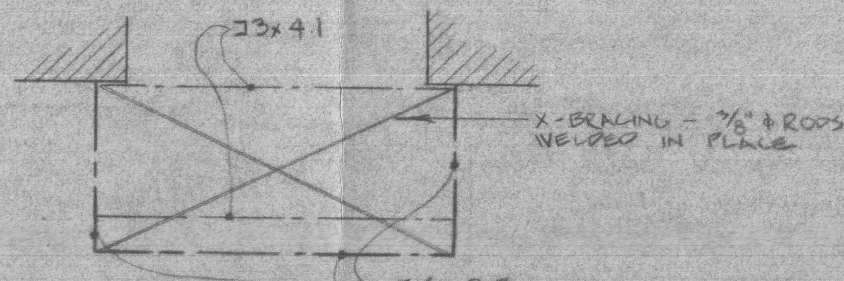

FRAMING @ SOFFIT
SCALE: 1/4" = 1'-0"

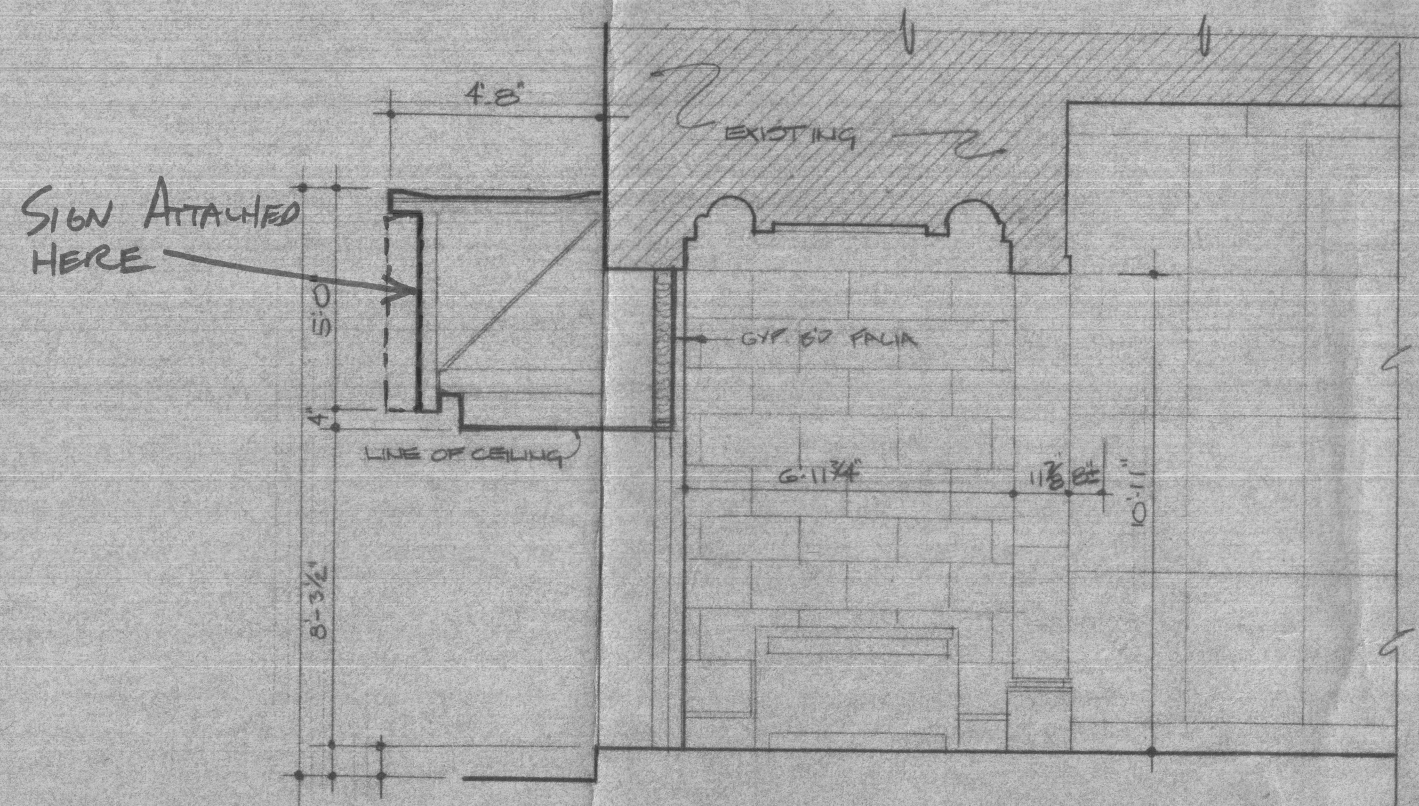

SECTION THRU CANOPY & VEST.
SCALE: 1/4" = 1'-0"

DESIGN ALLIANCE ARCHITECTS

419 BOYLSTON STREET
BOSTON, MASS 02116
(617) 262-5166

RENOVATIONS TO
RELiance COOPERATIVE BANK
15 DUNSTER ST. CAMBRIDGE, MASS.

REVISED

SHEET TITLE
ENTRANCE CANOPY #2

DESIGN

DRAWN

DATE

SCALE

VARIABLES

SK.1

* NOTE:
(2) S/F I.D. PROPOSALS ONLY.

* I.D. PROPOSAL ONLY

S/F DISPLAY
DARK BRONZE METAL I.D. FACE W/
ROUTED OUT LETTERS BACK LIT
THRU WT. SMOOTH PLASTIC.

10" LETTERS (RELIANCE BUILDING)

8'-0"
7'-6"
(I.D.)

8'-0"
7'-6"
(I.D.)

* I.D. PROPOSAL ONLY.

S/F DISPLAY
DARK BRONZE METAL I.D.
FACE W/ ROUTED OUT LETTERS
BACK LIT THRU WT. SMOOTH
PLASTIC.

10" LETTERS (RELIANCE
BANK)
10" LETTERS (COOPERATIVE)

**AMERICAN SIGN
AND INDICATOR CORPORATION**
HARTFORD • JACKSONVILLE • DALLAS • LOS ANGELES • SPOKANE

THIS DESIGN IS THE
PROPERTY OF AMERICAN
SIGN AND INDICATOR CORP.
RIGHTS TO ITS USE OR
REPRODUCTION ARE RE-
SERVED.

SCALE	1" = 1'-0"	DATE	4-15-74
DESIGNER	G.S.	CHECKED	W.A.
SHEET NO.	2	OF	2
DIST. MGR.	J. CONNELL	CLIENT	RELIANCE CO-OP BANK
		LOCATION	CAMBRIDGE, MASS.
		CLIENT APPROVAL	John D. Mallon President
		DRAWING NO.	6-460

JOE CORNELL
540-0073

SEE SHEET 1 OF 2

14'-1 3/4"

RELIANCE
BUILDING

RELIANCE
COOPERATIVE
BANK

5'-0"

6'-4"

20'-6"

5'-7"

APPROX 8'-4" TO GRADE
TYPICAL FOR BOTH SIDES

17 DUNSTER ST.
CANOPY #2


ELEVATION

15 DUNSTER ST.
CANOPY #1


SCOPE OF WORK

- FAB. AND INSTALL I.D. FACES IN STRUCTURE AS SHOWN
- ~~STRUCTURE~~ AND CABINETS - FILL BY OTHERS.
- ADDITIONAL STRUCTURAL SUPPORT BY OTHERS
- VERIFY ALL DIMENSIONS & COLOR OF DISPLAY BEFORE FAB.

GRADE

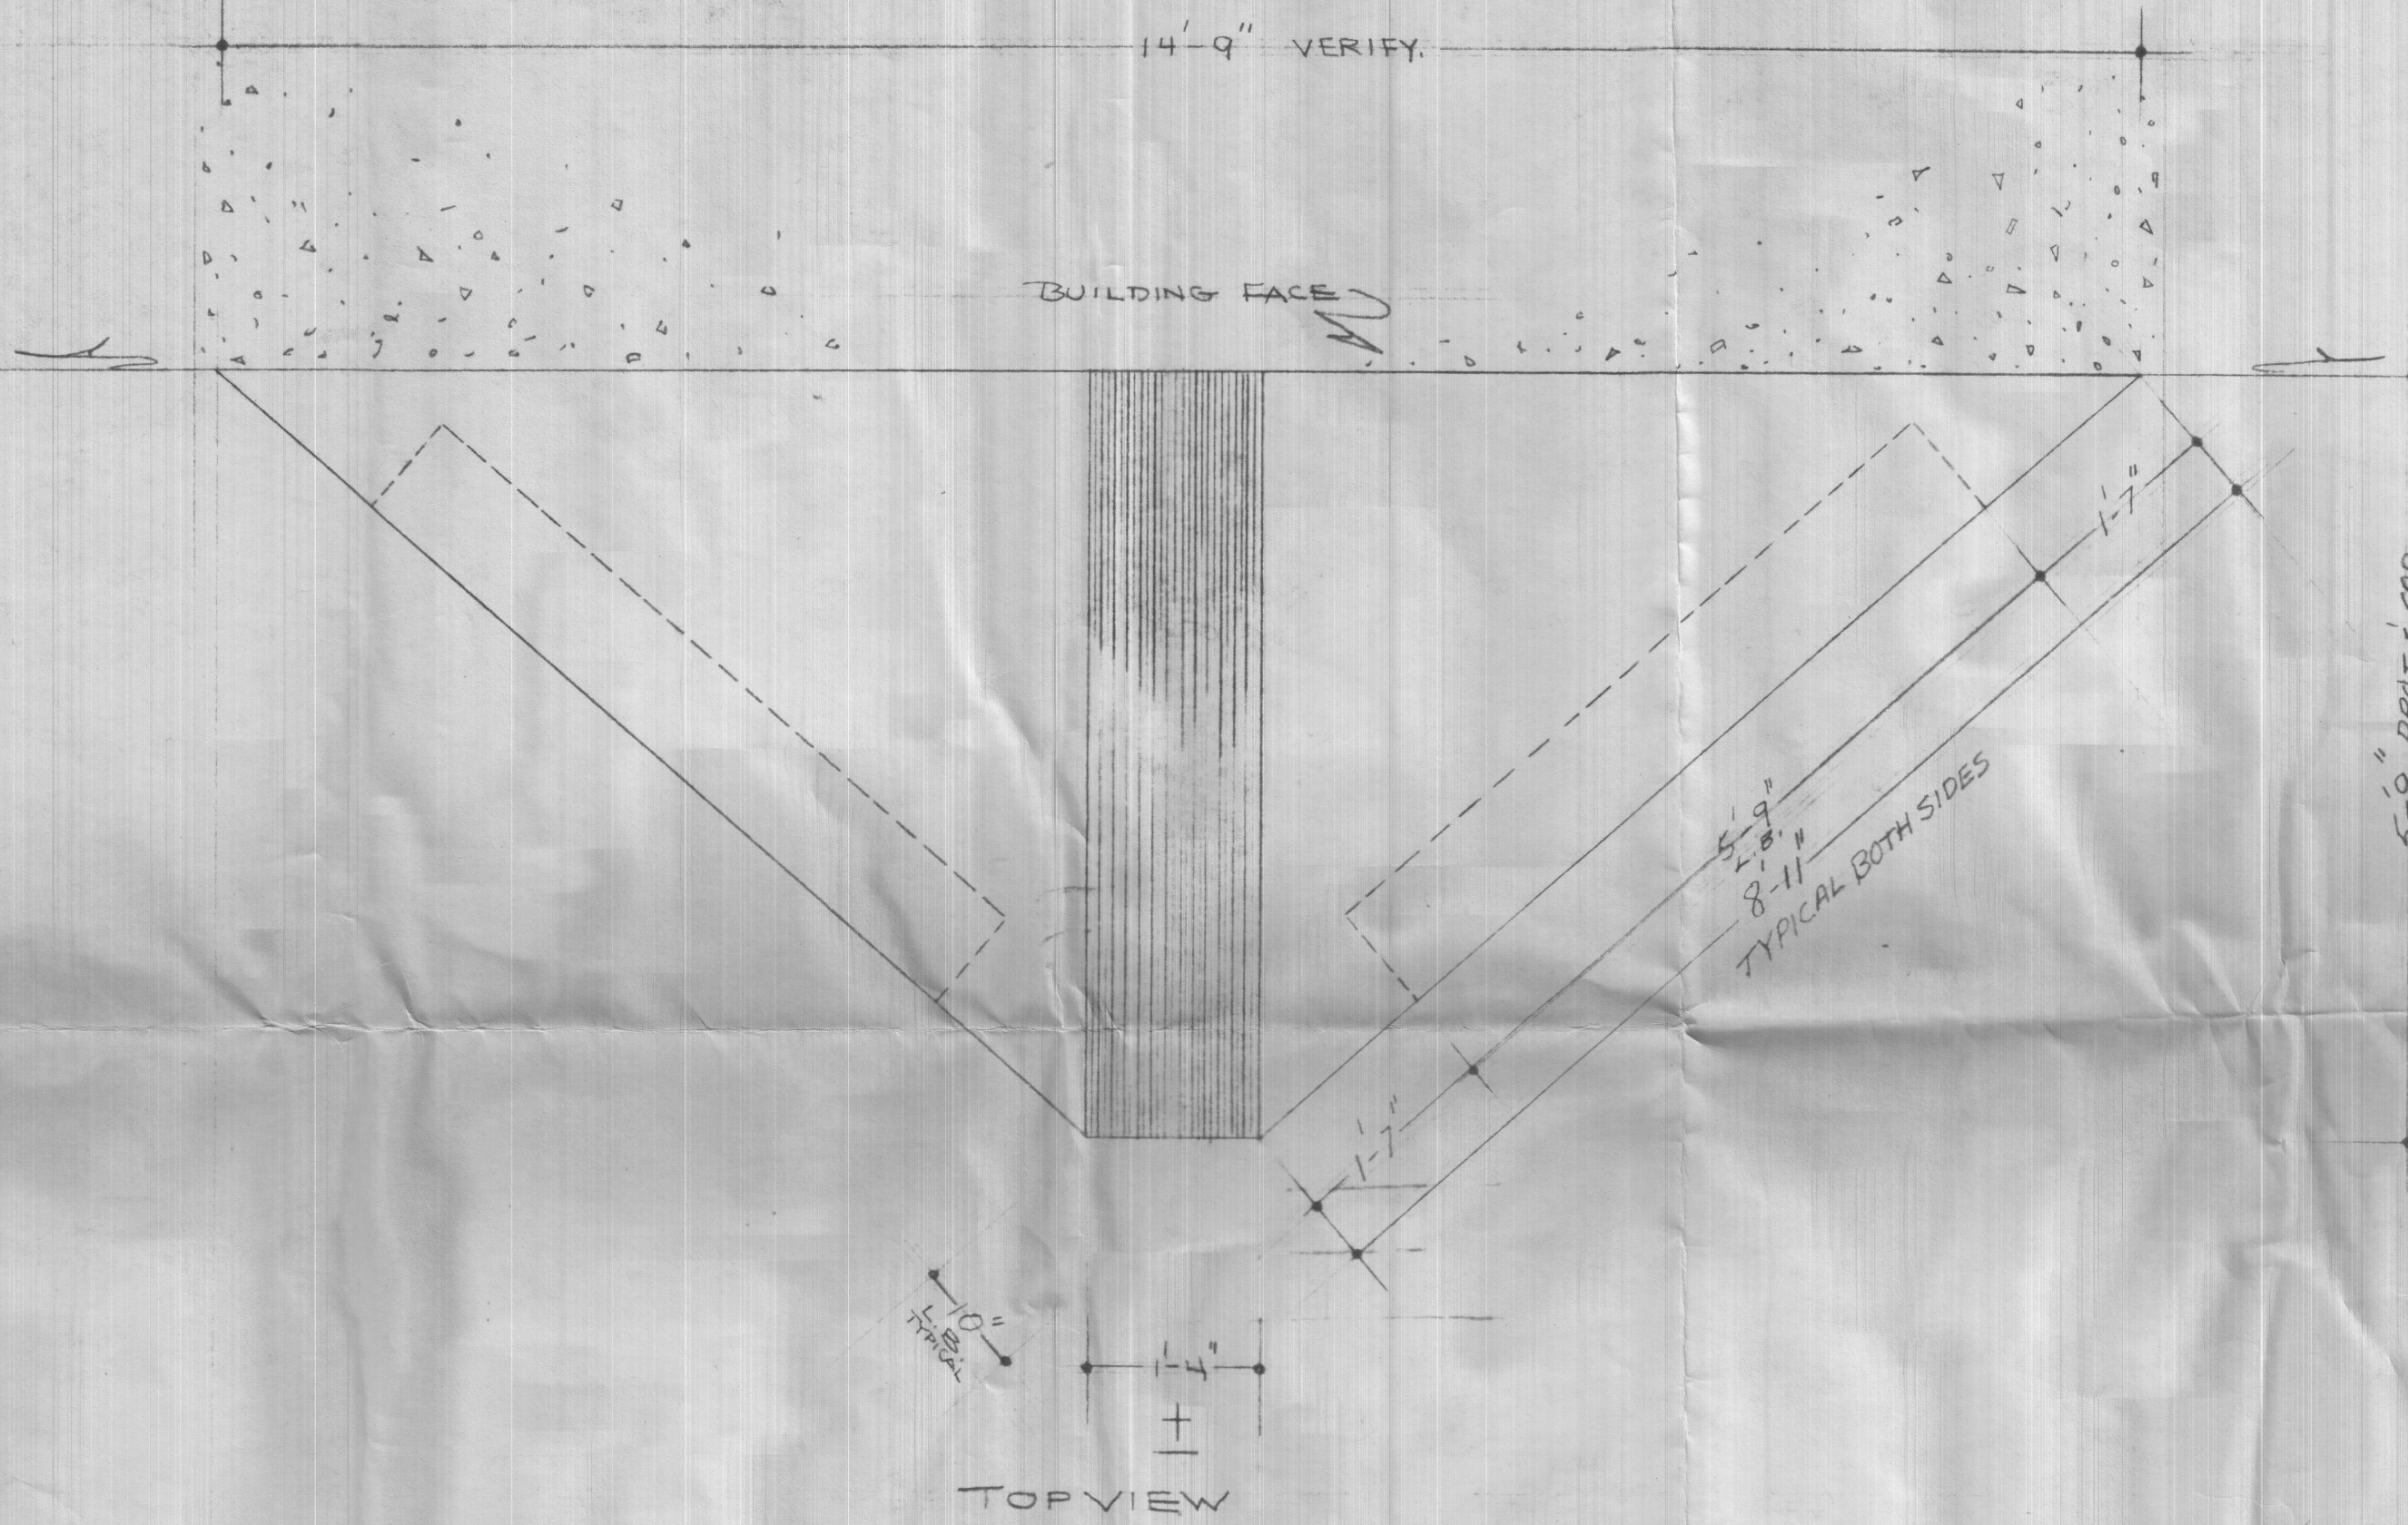

* VERIFY ALL DIMENSIONS BEFORE FAB.


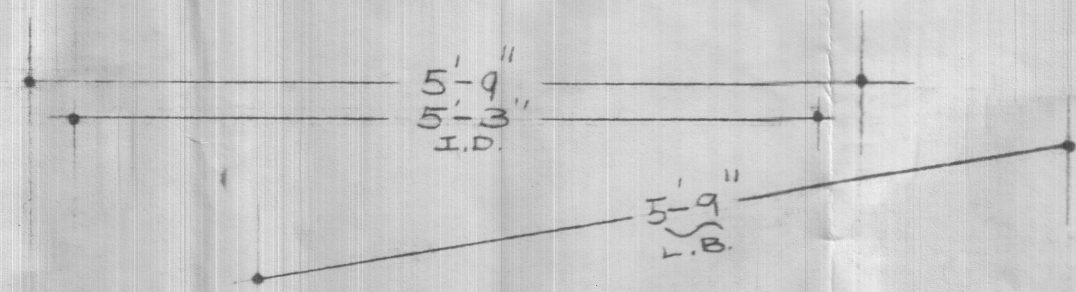


D/F DISPLAY
DARK BRONZE METAL I.D. FACES
W/ROUTED OUT LETTERS BACK-
LIT THRU WT. SMOOTH PLASTIC

7" LETTERS (RELIANCE)
4" LETTERS (COOPERATIVE)
7" LETTERS (BANK)

FAB. METAL STRUCTURE W/ DARK
BRONZE FINISH.

W/ACCD. W/12 COPY CHANGES
(TO BE INSERTED.)

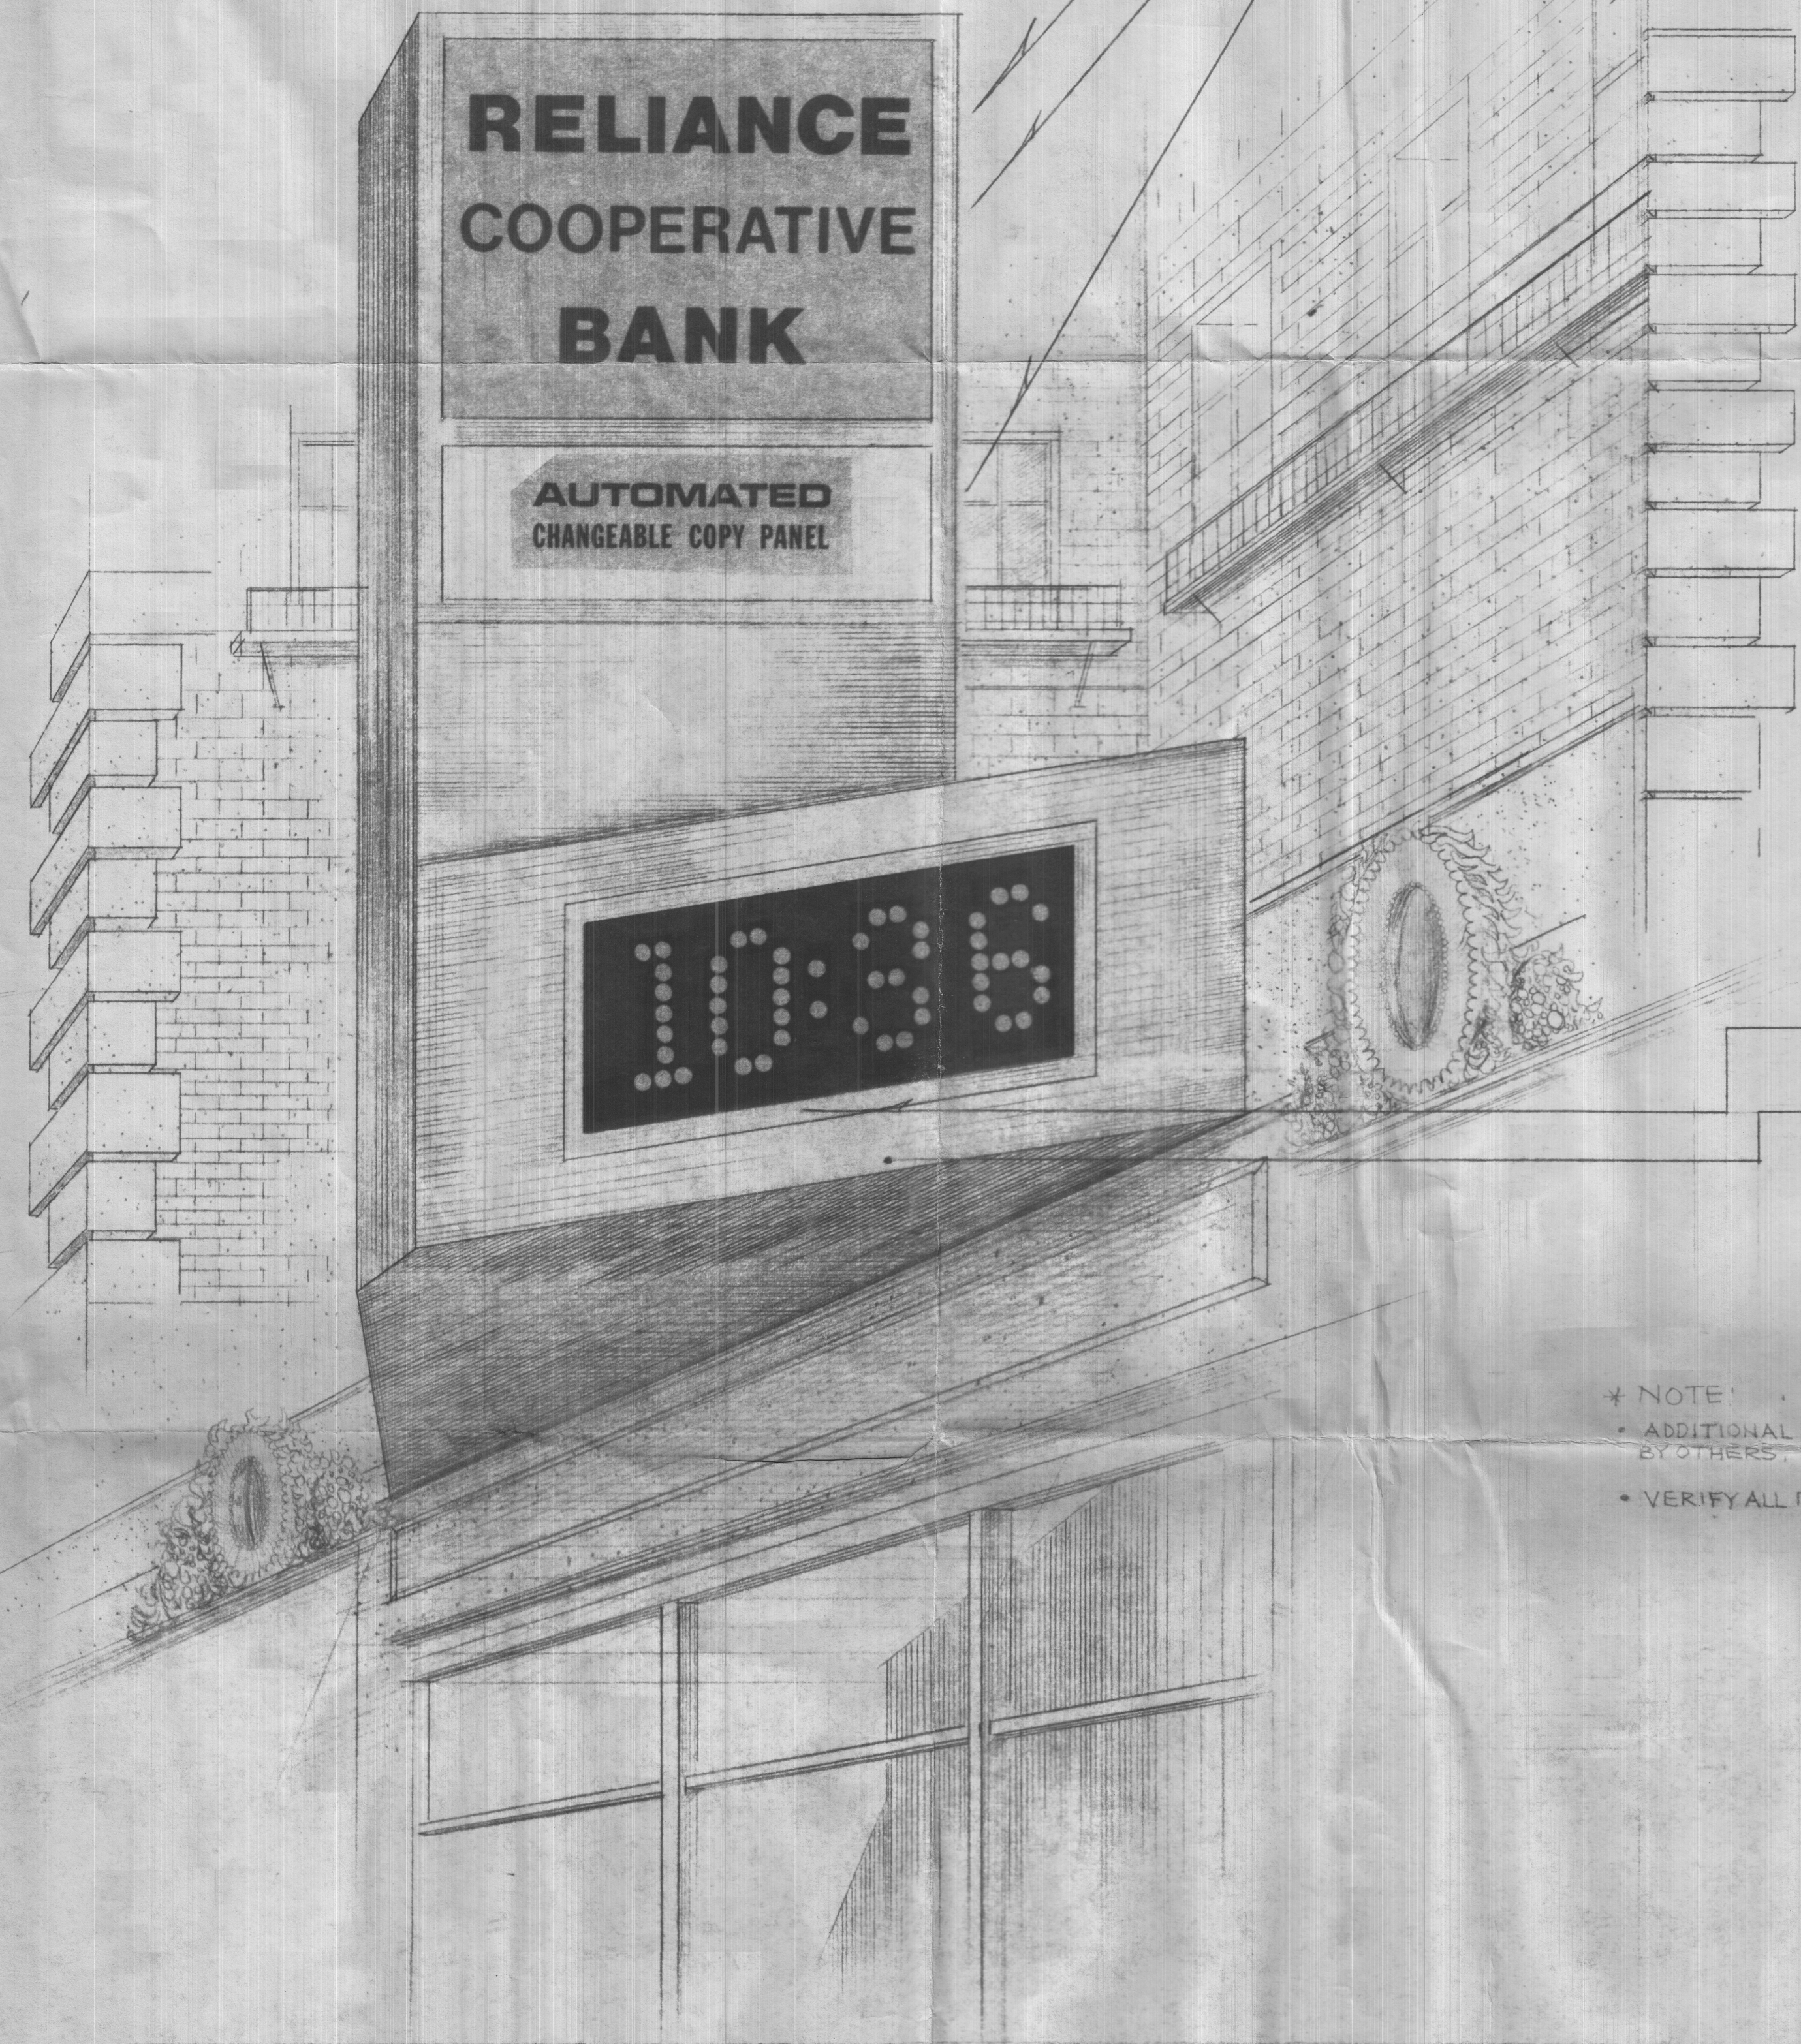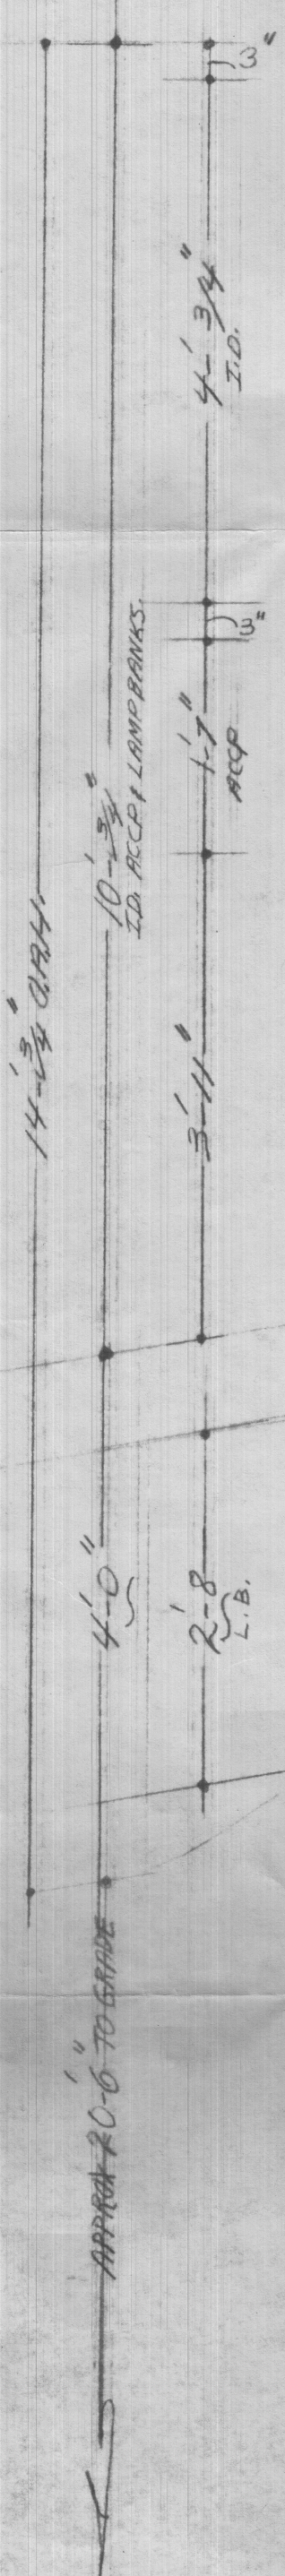

(R) S/F 18" 4x7 NUMERALS TO ALT
TIME TEMP. (TO BE INSERTED)

FAB. METAL STRUCTURE W/ DARK
BRONZE FINISH.

* NOTE:

- ADDITIONAL STRUCTURAL SUPPORT AS REQ'D BY OTHERS.
- VERIFY ALL DIMENSIONS BEFORE FAB

THIS DESIGN IS THE PROPERTY OF AMERICAN SIGN AND ALL RIGHTS TO ITS USE OR REPRODUCTION ARE RESERVED.		AMERICAN SIGN AND INDICATOR CORPORATION HARTFORD • DAYTON • JACKSONVILLE • DALLAS • CHICAGO • LOS ANGELES • SPOKANE		THE PROPOSED DISPLAY IS CONTINGENT UPON REPERATION OF ALL CONDITIONS AND DIMENSIONS BY ARCH. CAN SIGN PLUS THIS SIZE AND IS SUBJECT TO LOCAL ORDINANCES.
SIGN NO.	CLIENT	RELIANCE CO-OP BANK		SCALE & DATE
SHEET NO. 1 OF 2	LOCATION	CAMBRIDGE, MASS.		3/4" = 1' 4-5-75
DIST. MGR. J. CONNELL	CLIENT APPROVAL			6-460

City of Cambridge

In City Council

July 24, 1974

Ordered:-

That, in accordance with the provisions of an ordinance relative to placing and maintaining signs, the Commissioner of Public Works be and hereby is authorized to grant a permit to ~~1 sign and 2 canopies~~ *Reliance Cooperative Bank* for the erection of a sign at ~~15-17 Dunster Street, Cambridge, Mass.~~

Provided that, before erecting the above named sign, the petitioner shall obtain a permit from the Building Department and file with the City Clerk a satisfactory bond in the sum of ~~Ten Thousand Dollars (\$10,000.00)~~ conditioned to save harmless the City of Cambridge from all claims for damages arising from the construction, maintenance and use of said sign.

A true copy,

Attest:-

Paul E. Leahy.

CITY CLERK

City Council *July 24, 1974*
Adopted by the affirmative vote
of 9 members

Paul E. Leahy
CITY CLERK

Application for permit also includes one additional sign over
15 Dunster Street as shown on Drawing #1, American Sign Company.

Type: Electric, Steel, Aluminum, Plexiglass lights

Reading Matter: "Reliance Cooperative Bank," time and temperature,
changeable copy panel.

Size: see drawing for dimensions.

Weight: 650 lbs.

How Erected: A: 5'-9" B: 20'-6".

Height above grade: Bottom 20'-6" Top 34'-7"

Cambridge, July 17, 19 74

To the Honorable, the City Council
of the City of Cambridge:

PRIOR TO APPROVAL OF THE CITY COUNCIL, EACH PETITION MUST BE ACCOMPANIED BY
A DRAWING OF PROPOSED SIGN, INDICATING DESIGN AND DIMENSIONS AND LOCATION
ON PREMISES.

The undersigned respectfully prays

that RELIANCE COOPERATIVE BANK be granted permit to erect a sign of the

following specifications in front of premises 15 & 17 DUNSTER ST.

Type: ELECTRIC, STEEL, ALUMINUM, PLEXIGLASS LIGHTS
(State whether Electric or otherwise and material used in construction)

Reading matter to go on sign: CANOPIE #1 - "RELIANCE COOPERATIVE
BANK" CANOPIE #2 - "RELIANCE BUILDING

Size: 8'-0" WIDE, 5'-0" HIGH

Weight: EACH CANOPIE & SIGN 1600 lbs.

How Erected: A: 4'-8" B: 8'-4"
(A: Give exact distance sign is to extend from building over sidewalk.
B: Also exact distance from bottom of sign to sidewalk.)

Height Above Grade: Bottom 8'-4" Top 13'-4"

RELIANCE CO-OPERATIVE BANK by: John G. Wallwork
John G. Wallwork, President (Signature of Applicant)

15 Dunster Street, Cambridge, Mass. 02138
(Address)

NOTICE . REGULATIONS

SEC. 3608. BUILDING CODE. . PROJECTING SIGNS

1. A projecting sign shall be constructed wholly of incombustible materials, with a metal frame and supports;

2. All signs must meet requirements of Zoning Ordinances and Building Code.

Ok Zoning [Signature]

30.

107

PETITION

of Reliance Cooperative Bank

for sign

No. 15-17 Dunster Street

July 24, 1974 19:

In City Council,

19:

Referred to the Committee on

Attest:

Handwritten signature/initials

City Clerk.