



City of Cambridge

IN CITY COUNCIL

December 21, 1976

ORDERED:

That, in accordance with the provisions of an ordinance relative to placing and maintaining signs, the Commissioner of Public Works be and hereby is authorized to grant a permit to Kimlin Palace Restaurant for the erection of a sign at 460 Massachusetts Ave., Cambridge, Mass.

Provided that, before erecting the above named sign, the petitioner shall obtain a permit from the Building Department and file with the City Clerk a satisfactory bond in the sum of Four Thousand Dollars (\$4,000) conditioned to save harmless the City of Cambridge from all claims for damages arising from the construction, maintenance and use of said sign.

In City Council December 21, 1976


Adopted by the affirmative vote of 8 members.

Attest:- Paul E. Healy, City Clerk.

A true copy,

ATTEST:-

Paul E. Healy

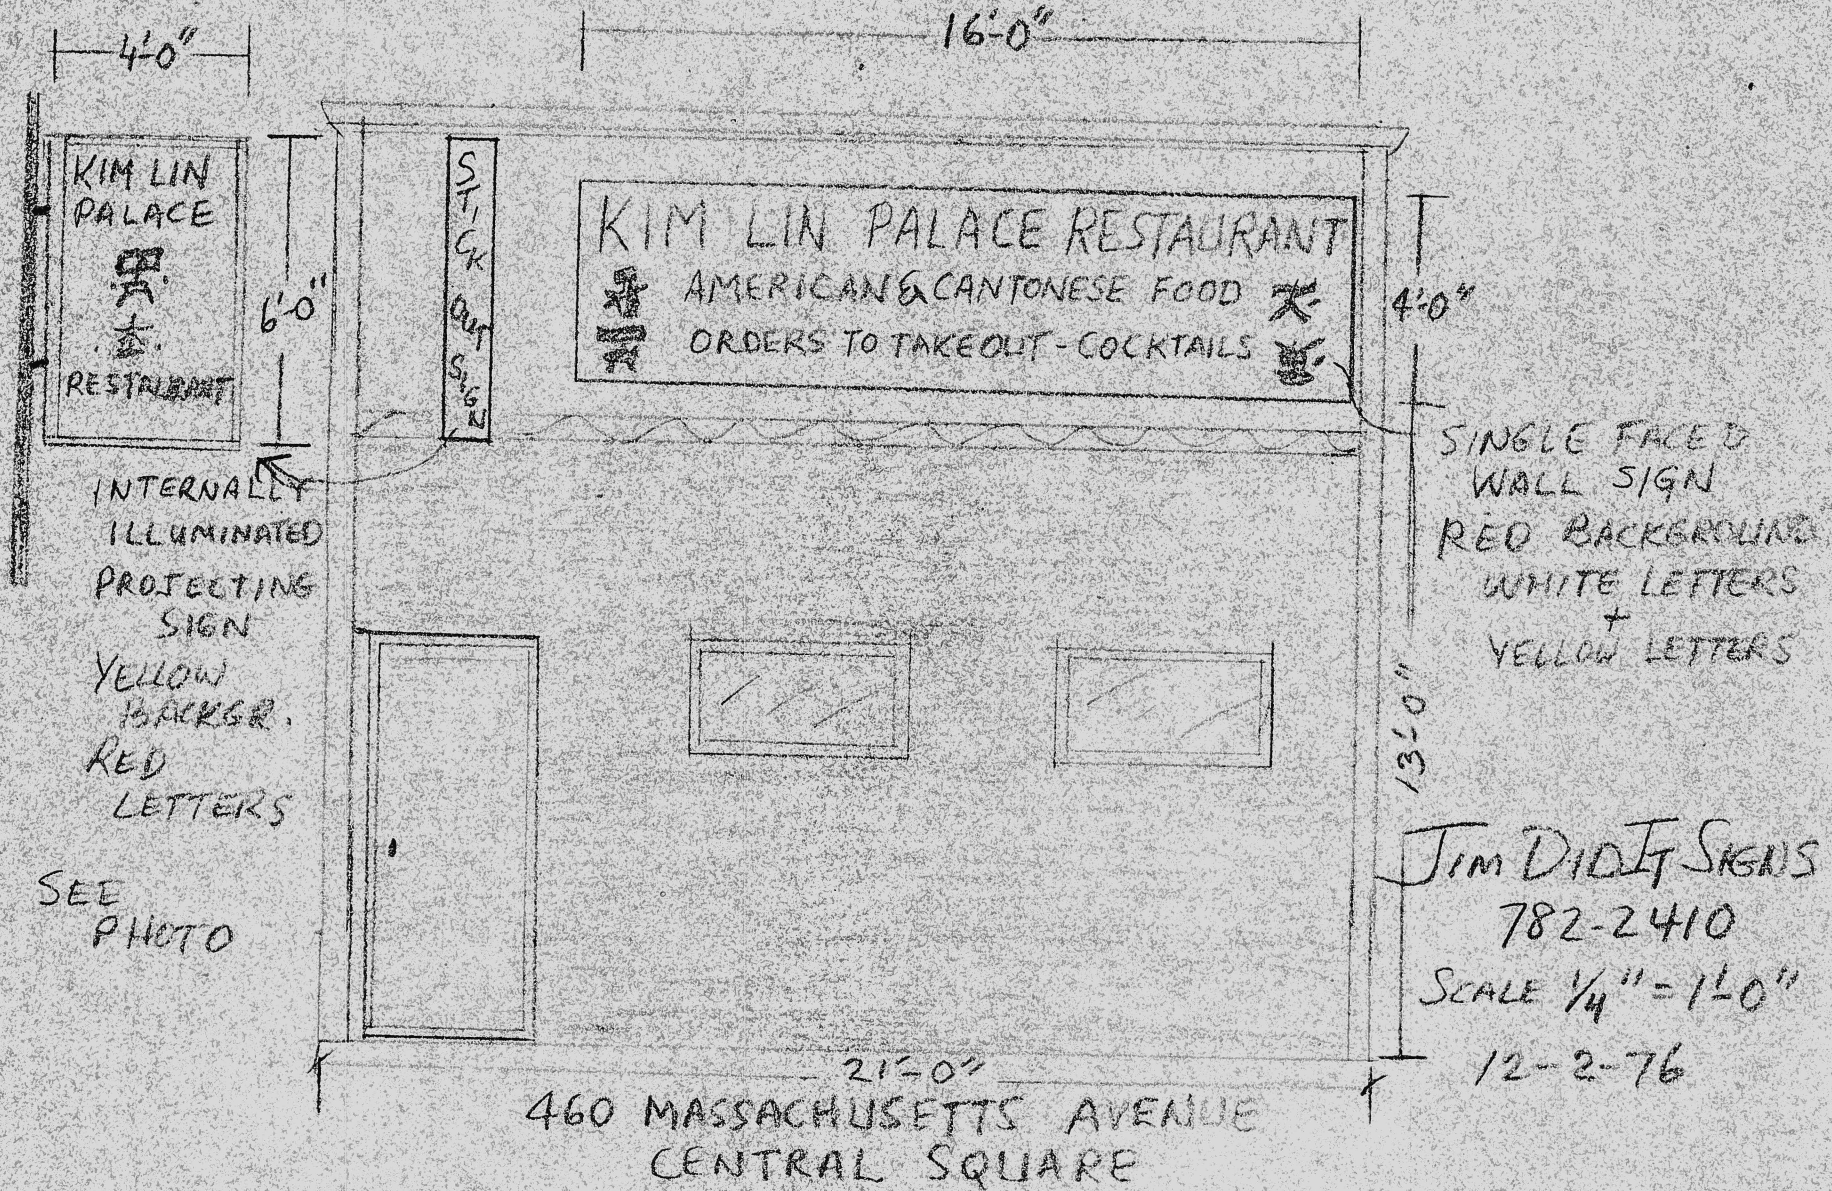


NOTE: ALL EXISTING SIGNS TO BE REMOVED

JIM DID IT SIGNS
782-2410
SCALE 1/4" = 1'-0"
12-2-76



6 2 65 7 1 E R

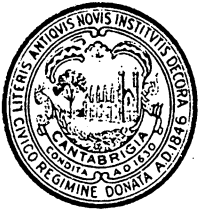

CITY OF CAMBRIDGE

CITY HALL, CAMBRIDGE, MASSACHUSETTS 02139 • (617) 876-6800

BUILDING DEPARTMENT

CHARLES F. SPRAGUE
SUPT. OF BUILDINGS AND
INSPECTOR OF BUILDINGS

To Whom It May Concern:

As an abutter of 460 Mass Ave. Tom + Kinas
Cambridge, Massachusetts, I do hereby declare my disapproval _____
approval ✓ of the installment of,
Canopy over the sidewalk entrance: _____

Awnings over the windows: _____

Projecting sign: 6' x 24'

of said property.

Signed: Joseph 18 Katz

Date: Dec 13 1976

Address 468 - Mass Ave - Cambridge

Reply is requested within seven (7) days of the date of this letter.

Height above sidewalk 12' top 18'



CITY OF CAMBRIDGE

CITY HALL, CAMBRIDGE, MASSACHUSETTS 02139 • (617) 876-6800

BUILDING DEPARTMENT

CHARLES F. SFRAGUE
SUPT. OF BUILDINGS AND
INSPECTOR OF BUILDINGS

To Whom It May Concern:

As an abutter of 460 Mass Ave Tom + Kims

Cambridge, Massachusetts, I do hereby declare my disapproval _____

approval ✓ of the installment of,

Canopy over the sidewalk entrance: _____

Awnings over the windows: _____

Projecting sign: 6' x 4'


of said property.

Signed: Vincent Marcellino Date: 12/13/76

Address 458 Mass Ave. Central Tailors

Reply is requested within seven (7) days of the date of this letter.

Height above sidewalk 12 ft. top 18 ft.

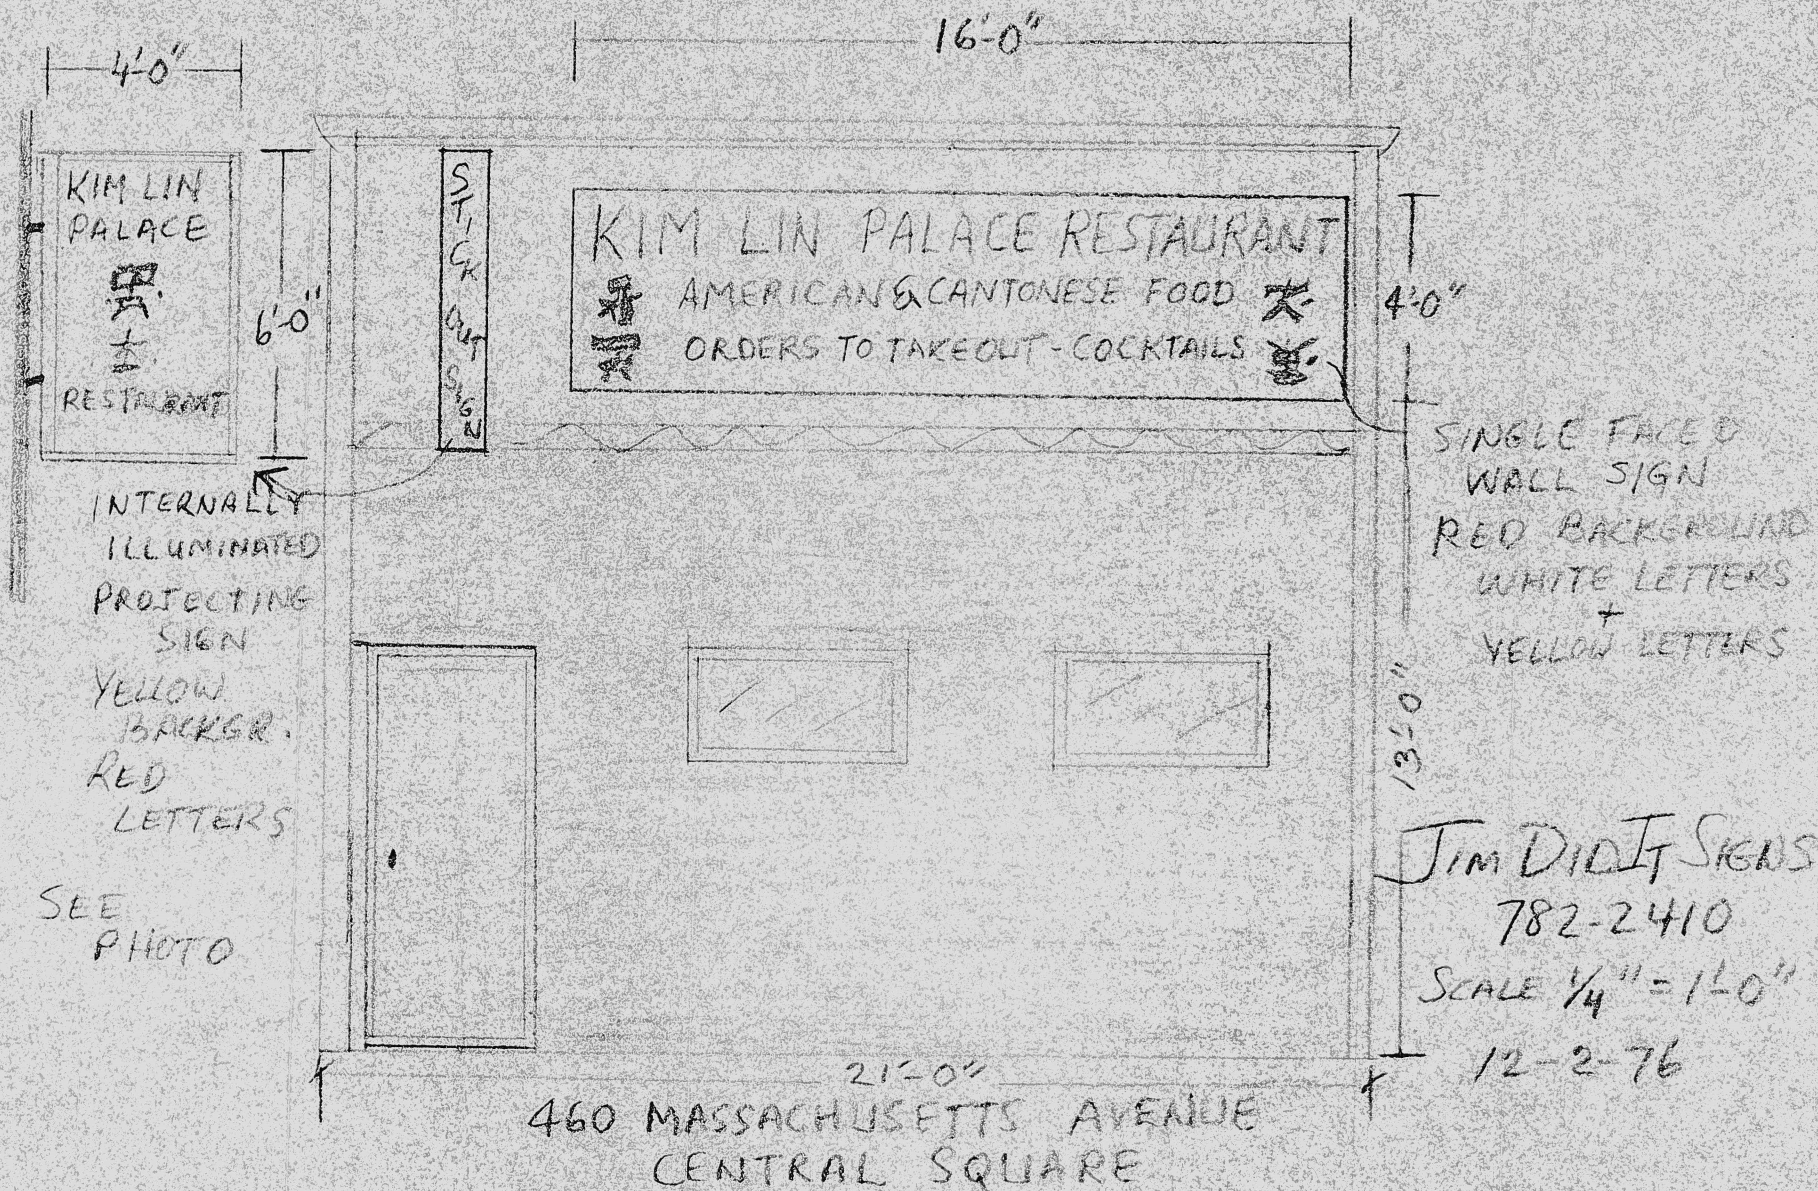

JIM DID IT SIGNS

782-2410

SCALE 1/4" = 1'-0"

12-2-76

RECEIVED BY
OFFICE OF CITY CLERK, Cambridge, DEC. 2 19 76

DEC 6 9 33 AM '76
CAMBRIDGE, MASS.

To the Honorable, the City Council of the City of Cambridge:

PRIOR TO APPROVAL OF THE CITY COUNCIL, EACH PETITION MUST BE ACCOMPANIED BY A DRAWING OF PROPOSED SIGN, INDICATING DESIGN AND DIMENSIONS AND LOCATION ON PREMISES.

The undersigned respectfully prays that KIM LIN PALACE RESTAURANT be granted permit to erect a sign of the following specifications in front of premises ONE (1) 4'x6' INTERNALLY ILLUMINATED SIGN
460 MASSACHUSETTS AVENUE
Type: INTER. ILLUMINATED - ALUMINUM BOX - PLEXIGLAS FACES.
(State whether Electric or otherwise and material used in construction)

Reading matter to go on sign: KIM LIN PALACE RESTAURANT
PLUS TWO CHINESE CHARACTERS.

Size: 6'-0" HIGH BY 4'-0" PROJECTING

Weight: 200 lbs.

How Erected: A: 4'-4" B: 12'-0"
(A: Give exact distance sign is to extend from building over sidewalk.)
(B: Also exact distance from bottom of sign to sidewalk.)

Height Above Grade: Bottom 12'-0" Top 18'-0"

Wegian How
(Signature of Applicant)

460 MASS. AVE. CAMBRIDGE, MA.
(Address)

NOTICE - REGULATIONS

SECTION 1412.0 STATE BUILDING CODE

PROJECTING SIGNS

1. A projecting sign shall be constructed wholly of incombustible materials.
2. All signs must meet requirements of Zoning Ordinances and Building Code.

APPROVED: J. Flannery

Building Inspector

3 Dec 76

Date

PETITION

of Wegian Howfor signNo. 460 Mass. AvenueDecember 20, 19 76In City Council, Dec. 20 19 76

Referred to the Committee on

Attest:



City Clerk