CCM-101

City of Cambridge

(Communications 6, 19,20 & 21)

IN CITY COUNCIL

April 9, 1984

ORDERED:

That the Commissioner of Public Works be authorized to construct driveways over sidewalks in front of estates upon the streets as hereinafter named, the expense thereof to be charged to the appropriation for Public Works Department, Paving (Edgestones and Sidewalks). The entire cost of material and labor furnished to be repaid to the City by the owners of the abutting estates.

Anthony D. Gallo	Magnolia Street side of 36½ Roberts Road (WIDENING)
Data Packaging Corporation	Hampshire Street on the 205 Broadway side (DISCONTINUANCE)
Data Packaging Corporation	205 Broadway
Data Packaging Corporation	Hampshire Street side of 205 Broadway

In City Council April 9, 1984.
Adopted by the affirmative vote of 8 members.
Attest:- Paul E. Healy, City Clerk.

A true copy;

ATTEST:- Paul E. Healy

Paul E. Healy, City Clerk.

CCM-101

City of Cambridge

(Communications 6, 19,20 & 21)

IN CITY COUNCIL

April 9, 1984

ORDERED:

That the Commissioner of Public Works be authorized to construct driveways over sidewalks in front of estates upon the streets as hereinafter named, the expense thereof to be charged to the appropriation for Public Works Department, Paving (Edgestones and Sidewalks). The entire cost of material and labor furnished to be repaid to the City by the owners of the abutting estates.


Anthony D. Gallo	Magnolia Street side of 36½ Roberts Road (WIDENING)
Data Packaging Corporation	Hampshire Street on the 205 Broadway side (DISCONTINUANCE)
Data Packaging Corporation	205 Broadway
Data Packaging Corporation	Hampshire Street side of 205 Broadway


In City Council April 9, 1984.
Adopted by the affirmative vote of 8 members.
Attest:- Paul E. Healy, ~~City~~ Clerk.

A true copy;


ATTEST:- Paul E. Healy

Paul E. Healy, City Clerk.

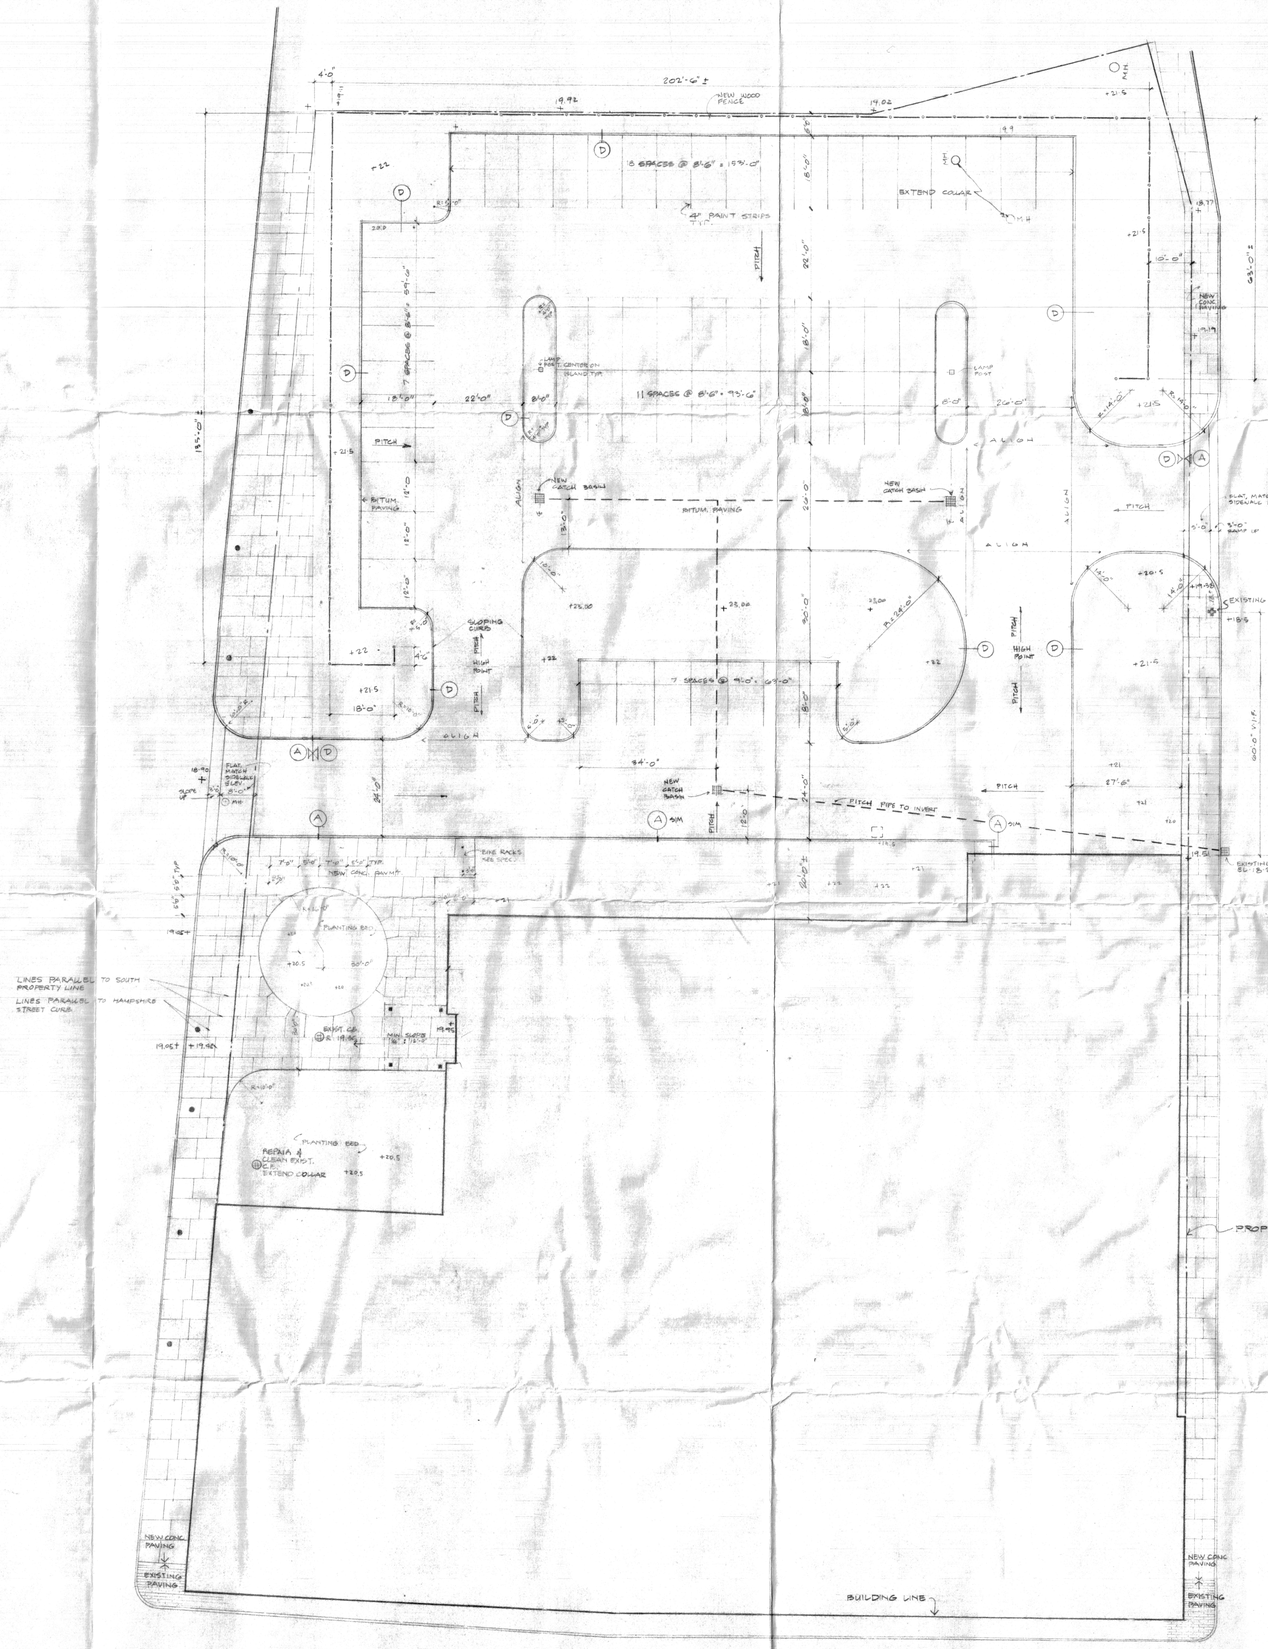

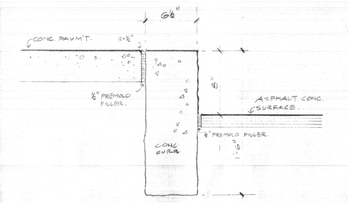


A STRAIGHT CURB DETAIL
1½" = 1'-0"

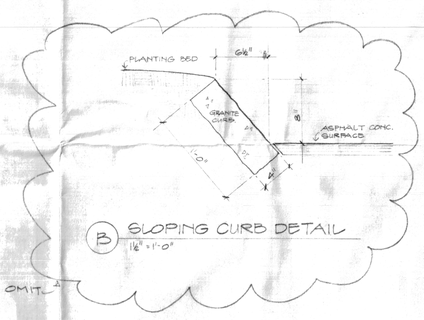

B SLOPING CURB DETAIL
1½" = 1'-0"



C EXPANSION JOINT DETAIL
1½" = 1'-0" (SEE SPEC. FOR MAX. ALLOWABLE SPACING)

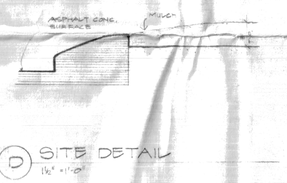

D SITE DETAIL
1½" = 1'-0"

DATA PACKAGING CORPORATION

Cambridge, Massachusetts

GENERAL NOTES:

1. G.C. SUBMIT SEPERATE BID FOR ALL WORK BEYOND PROPERTY LINE.

Mechanical & Electrical Engineers
N. F. Laurence & Associates, Inc.
113 West Main Street
Northborough, Massachusetts 01532
(617) 393-3654

Structural Engineer
Lin Associates
2001 Beacon Street
Boston, Massachusetts 02146
(617) 566-4216

Huygens and DiMella
Incorporated
Architects and Planners
286 Congress Street
Boston, Massachusetts 02210
Telephone (617) 426-5004

revisions:	date:
2 ADDENDUM NO. 4	29 JULY 88
1 GENERAL REVISION	8 FEB 88

job no: 8803	contract:
dwn: CW/GG	checked:
scale: 1/16" = 1'-0"	date: 11 JUL '88

Landscape Plan

PETER L. SHARPE No. 3874 NEW ENG. MA.

L 1

FOTOBEAM Inc. 0103-F

If sheet is less than 30"x42" it is a reduced print. Reduce scale proportionally

CITY OF CAMBRIDGE

CITY HALL, CAMBRIDGE, MASSACHUSETTS 02139 • (617) 498-9017

OFFICE OF
THE CITY CLERK

RECEIVED BY
OFFICE OF CITY CLERK
APR 6 2 26 PM '84
CAMBRIDGE, MASS.

April 5, 1984

Dear Neighborhood Representative:

Enclosed herewith you will find the petition of Data Packaging Corporation (DISCONTINUUANCE OF EXISTING DRIVEWAY & TWO NEW DRIVEWAYS) requesting a driveway at the premises numbered 205 Broadway.

The City Council has directed that all driveway petitions be submitted to the appropriate Neighborhood Associations where said curb cut would be made for their approval, prior to action by the City Council. Please indicate by return mail your approval or disapproval of said petition within ten days from the receipt of this letter. I have enclosed a self-addressed stamped envelope to facilitate your reply.

Your kind cooperation in this matter will be greatly appreciated by the members of the City Council.

Very truly yours,

Paul E. Healy

Paul E. Healy, City Clerk.

Name of Neighborhood Association: **Wellington-Harrington Citizens Committee**

I hereby **X** approve _____ disapprove said driveway petition.

Reasons: **We support the renovation of existing buildings and the development of job opportunities for Cambridge residents.**

James Bentubo, Chairman

James Bentubo

APPROVAL OR DISAPPROVAL OF CURB CUTS

PETITIONER _____

ADDRESS OF CURB CUT REQUEST _____

PUBLIC WORKS DEPARTMENT

_____
(Signature)

✓ APPROVED _____ DISAPPROVED

TRAFFIC AND PARKING DEPARTMENT

_____
(Signature)

✓ APPROVED _____ DISAPPROVED

HISTORICAL COMMISSION

_____
(Signature)

✓ APPROVED _____ DISAPPROVED

INSPECTIONAL SERVICES

_____
(Signature)

R Morgan APPROVED _____ DISAPPROVED

NEIGHBORHOOD ASSOCIATION

_____
(Signature)

_____ APPROVED _____ DISAPPROVED

CITY CLERK

Cambridge, RECEIVED BY OFFICE OF CITY CLERK 19 84

APR 5 10 39 AM '84
CAMBRIDGE, MASS.

To the Honorable, the City Council of the
City of Cambridge:

The undersigned respectfully pray that a driveway for commercial use may be ~~constructed~~ DISCONTINUANCE and agrees to deposit with the City Treasurer the sum of seventy five ($75.00) dollars, subject to the following conditions, to wit: In case the amount so deposited is in excess of the cost of the driveway, the difference shall be refunded by the City Treasurer, but in case the cost of the driveway exceeds that deposit, said deposit shall be applied as a credit to the bill and the balance shall be paid to the City Treasurer within thirty days from the receipt of the bill.

DISCONTINUANCE HAMPSHIRE ST ON
Location of proposed driveway 205 BROADWAY Street
SIDE

Owner or Owners Name DATA PACKAGING CORP

Address 205 BROADWAY
CAMBRIDGE, MA.

Telephone Number 868-6200

ok Bob Ma

neighborhood
3+4

PETITION NT-18

of Data Packaging Corp.
DISCONTINUANCE

for Driveway at premises

No. at Hampshire St. on the 205 Broadway side.

April 6, **19**84

Location of driveway approved by

.....
Traffic Director

4/9/84

Order Adopted

In City Council, April 9, **19**84

Referred to the Committee on Roads and Bridges

Attest:

City Clerk