

Jol Ken's Pub. has more
sign area than is allowed
by the zoning ordinance.
It will have to go before the
Board of Appeal to get the right
to have anymore.
Jerry

870

4942

517

5389

City of Cambridge

In City Council

July 28, 1975

ORDERED:

That, in accordance with the provisions of an ordinance relative to placing and maintaining signs, the Commissioner of Public Works be and hereby is authorized to grant a permit to N. Z. Inc. d/b/a Ken's Pub for the erection of a sign at the premises numbered 684 Massachusetts Avenue, Cambridge, Ma.

Provided that, before erecting the above named sign, the petitioner file with the City Clerk a satisfactory bond in the sum of Two Thousand Dollars (\$2,000) conditioned to save harmless the City of Cambridge from all claims for damages arising from the construction, maintenance and use of said sign.

Provided further that said sign be maintained in a public way in such a manner as not to obstruct free passage of pedestrians and be placed no more than three feet from the property line of said premises; said sign to be portable and secured after regular business hours and not to exceed 10 pounds in weight and in an area of 15 square feet.

In City Council, July 28, 1975



Adopted by the affirmative vote of 7 members

Attest: Paul E. Healy, City Clerk

A true copy,

ATTEST



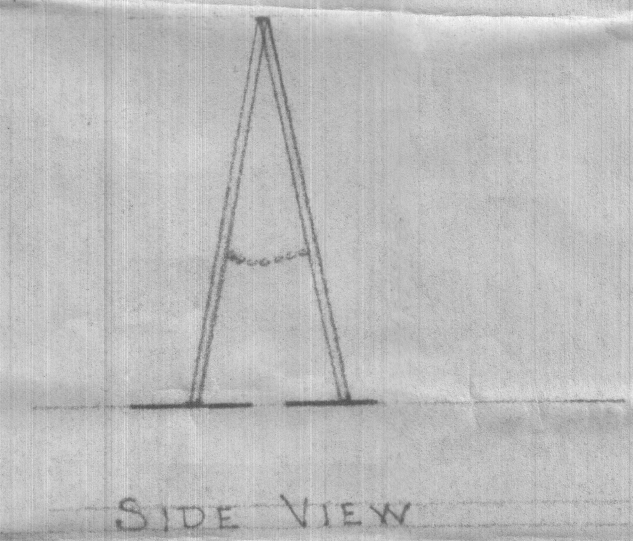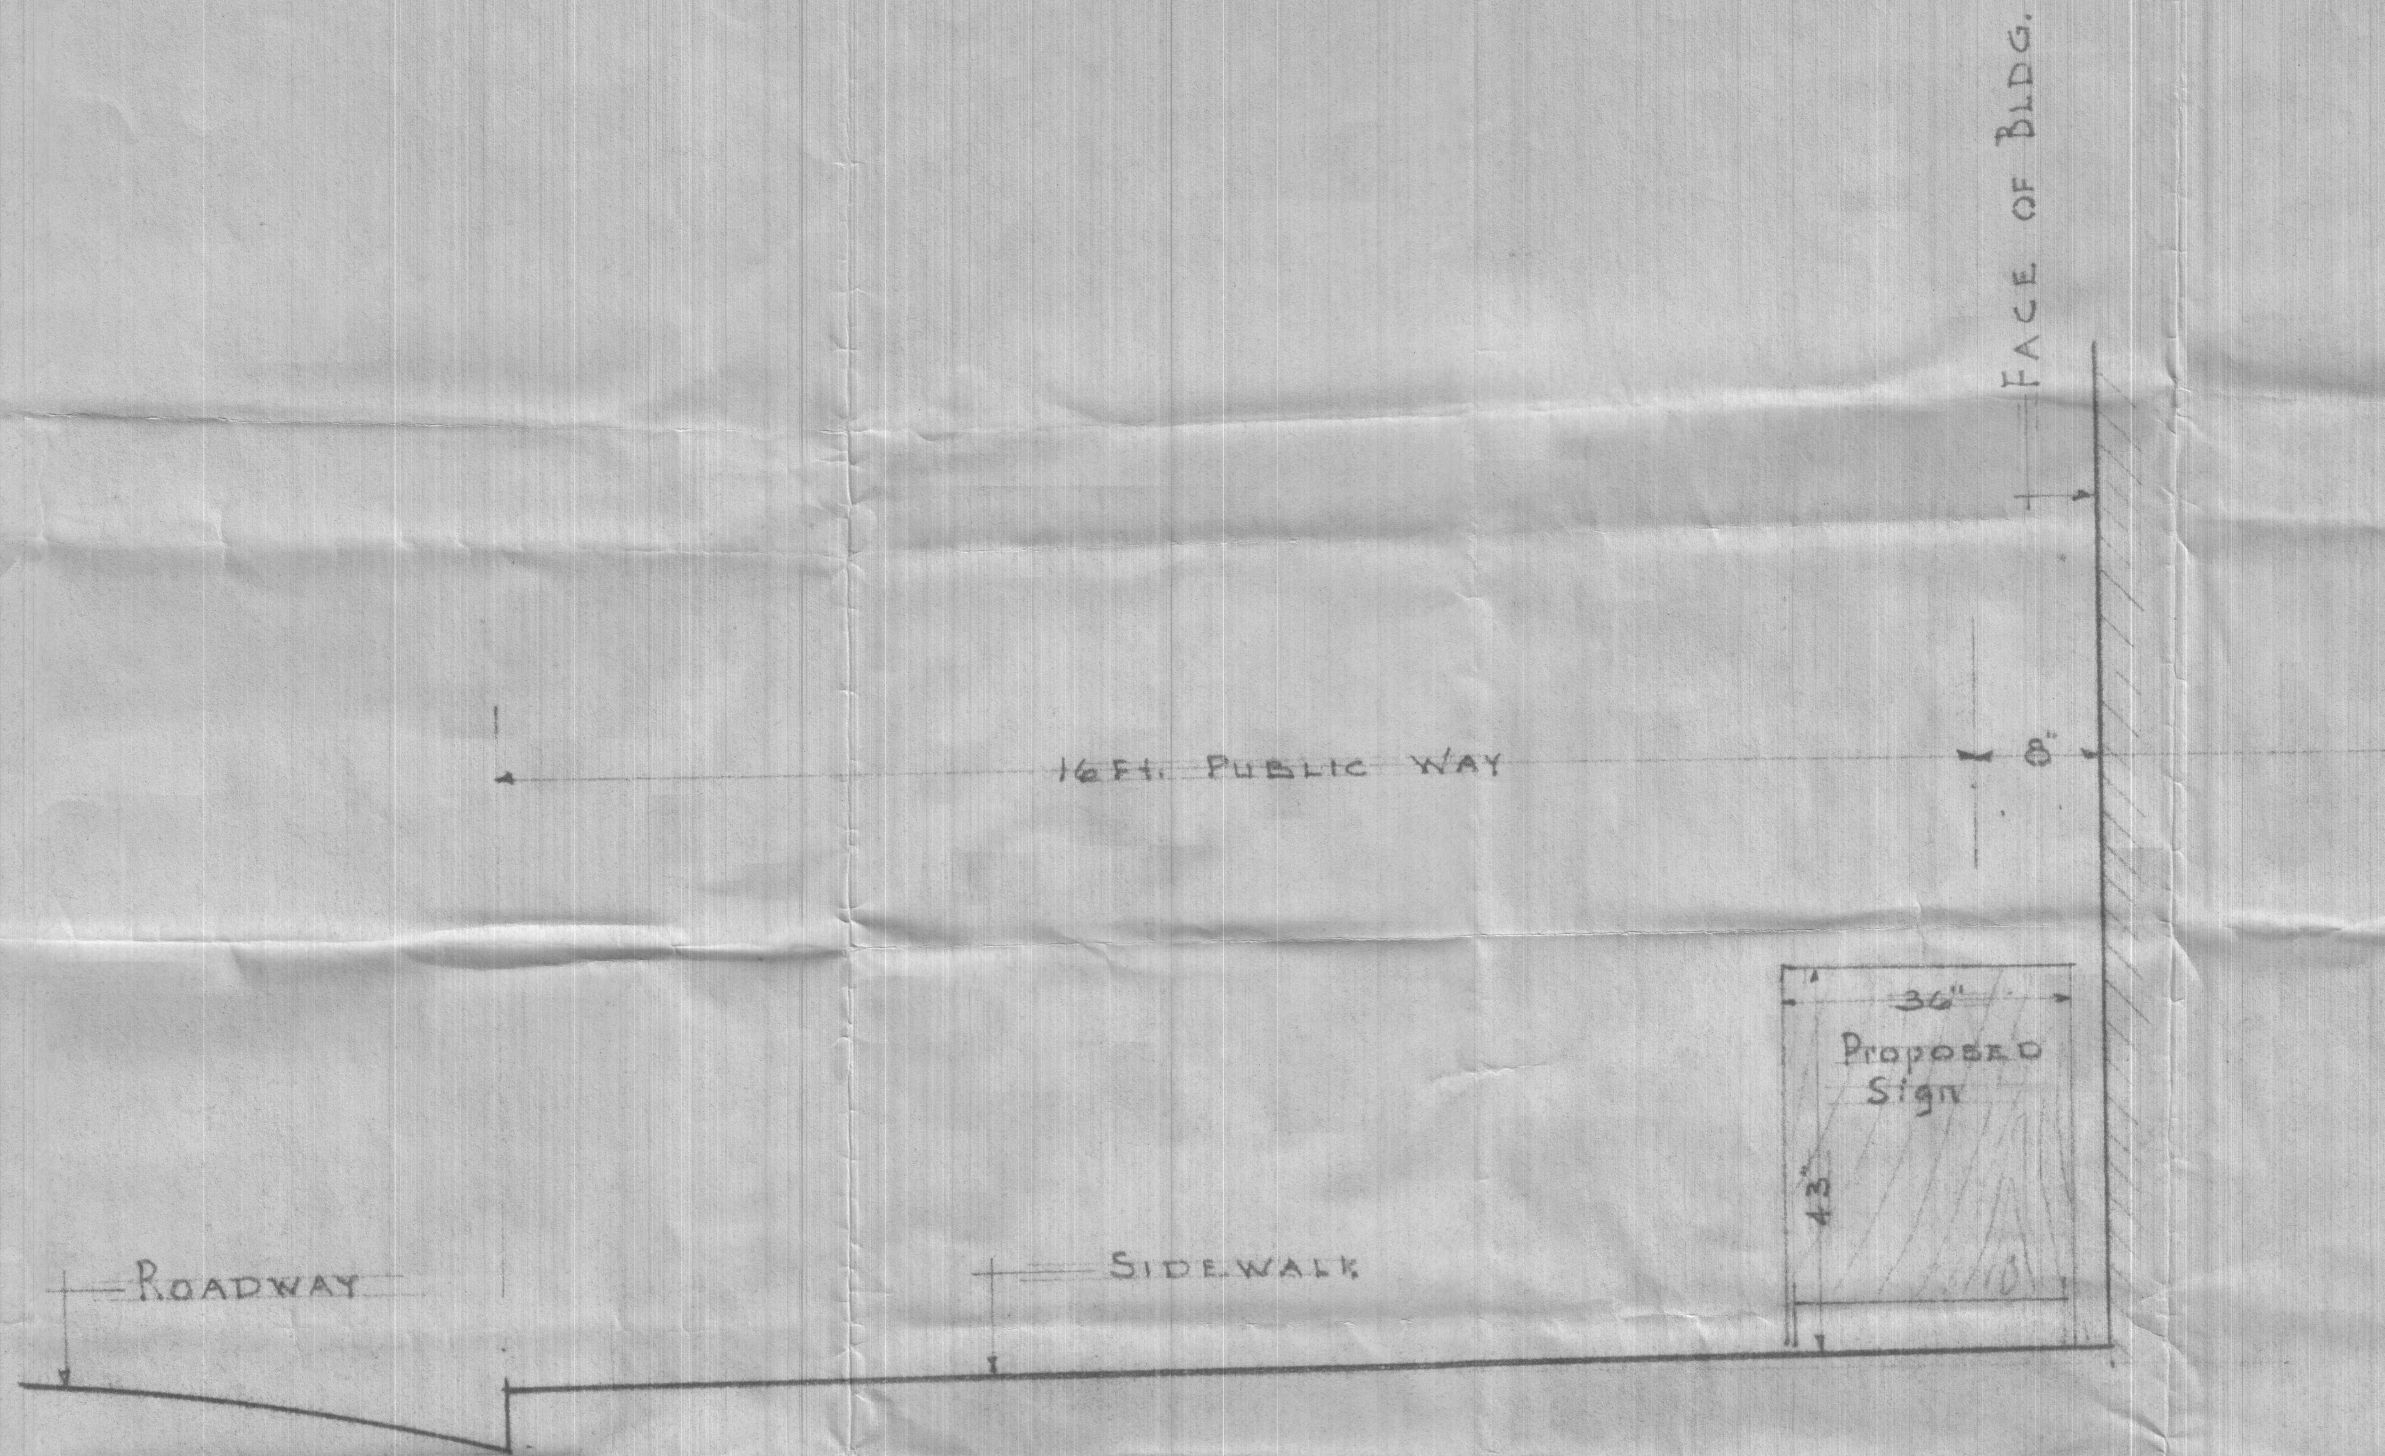

SCALE: 1" = 1'-0"
JULY 22, 1975

SIDEWALK SECTION @ 684-688 MASS. AVE..



City of Cambridge

IN CITY COUNCIL

July 28, 1975

ORDERED:

That, in accordance with the provisions of an ordinance relative to placing and maintaining signs, the Commissioner of Public Works be and hereby is authorized to grant a permit to N.Z. Inc. d/b/a Ken's Pub for the erection of a sign at the premises numbered 684 Massachusetts Avenue, Cambridge, Ma.

Provided that, before erecting the above named sign, the petitioner shall obtain a permit from the Building Department and file with the City Clerk a satisfactory bond in the sum of Two Thousand Dollars (\$2,000) conditioned to save harmless the City of Cambridge from all claims for damages arising from the construction, maintenance and use of said sign.

Provided further that, said sign be maintained in a public way in such a manner as not to obstruct free passage of pedestrians and be placed no more than three feet from the property line of said premises; said sign to be portable and secured after regular business hours and not to exceed 10 pounds in weight and in an area of 15 square feet.

In City Council, July 28, 1975
Adopted by the affirmative vote of 7 members.

Attests Paul E. Healy, City Clerk

A True Copy,

ATTEST:

A handwritten signature in cursive script, reading "Paul E. Healy", written over the printed name of the City Clerk.

Cambridge, July 16, 1975

To the Honorable, the City Council
of the City of Cambridge:

PRIOR TO APPROVAL OF THE CITY COUNCIL, EACH PETITION MUST BE ACCOMPANIED BY
A DRAWING OF PROPOSED SIGN, INDICATING DESIGN AND DIMENSIONS AND LOCATION
ON PREMISES.

The undersigned respectfully prays

that N.Z. Inc. d/b/a Ken's Pub be granted permit to erect a sign of the
following specifications in front of premises

Type: plain - wood, covered with fire retardant wood
(State whether Electric or otherwise and material used in construction)

Reading matter to go on sign: Luncheon menu

Size: 3' ~~4~~" X 4' 3"

Weight: Approximately 10 lbs

How Erected: A: From building wall on sidewalk about 3' ~~10~~ B: Flush with sidewalk
(A: Give exact distance sign is to extend from building over sidewalk.
B: Also exact distance from bottom of sign to sidewalk.)

Height Above Grade: Bottom 0 Top 4'

N.Z. Inc. d/b/a Ken's Pub
By: Samuel M. Glakman, its attorney (Signature of Applicant)
169 Broad St., Cambridge, MA. 02138
(Address)

NOTICE - REGULATIONS

SEC. 3608. BUILDING CODE. . PROJECTING SIGNS

1. A projecting sign shall be constructed wholly of incombustible materials, with a metal frame and supports;

2. All signs must meet requirements of Zoning Ordinances and Building Code.

28. 130
PETITION

of Ken's Pub

for a sign

No. 684 Mass Ave

July 28, 1975

In City Council, July 28, 1975

Referred to the Committee on

Attest:

HC
/ City Clerk.

X