



City of Cambridge

Comm.'s 17-24

IN CITY COUNCIL

April 27, 1987

ORDERED:

That the Commissioner of Public Works be authorized to construct driveways over sidewalks in front of estates upon the streets as hereinafter named; the expense thereof to be charged to the appropriation for Public Works Department, Paving (Edgestones and Sidewalks). The entire cost of material and labor furnished to be repaid to the City by the owners of the abutting estates.

Eli Heffron & Sons, Inc.

133-135 Hampshire Street

Eli Heffron & Sons, Inc.

133-135 Hampshire Street (on the Elm Street side)

Michael R. Grossi

11 Day Street (WIDENING)

David Stitt

44 Union Street (DISCONTINUANCE)

David Stitt

44 Union Street (NEW DRIVEWAY)

Peter Weiler

92 Wendell Street (WIDENING)

Jeffrey May

94 Wendell Street (WIDENING)

Leah Bird & Steven Krauss

27 Acorn Street (DISCONTINUANCE)

In City Council April 27, 1987.

Adopted by the affirmative vote of 8 members.

Attest:- Joseph E. Connarton, City Clerk.

A true copy;

ATTEST:-

Joseph E. Connarton, City Clerk.



City of Cambridge

Comm.'s 17-24

IN CITY COUNCIL

April 27, 1987

ORDERED:

That the Commissioner of Public Works be authorized to construct driveways over sidewalks in front of estates upon the streets as hereinafter named, the expense thereof to be charged to the appropriation for Public Works Department, Paving (Edgestones and Sidewalks). The entire cost of material and labor furnished to be repaid to the City by the owners of the abutting estates.

Eli Heffron & Sons, Inc.

133-135 Hampshire Street

Eli Heffron & Sons, Inc.

133-135 Hampshire Street (on the Elm Street side)

Michael R. Grossi

11 Day Street (WIDENING)

David Stitt

44 Union Street (DISCONTINUANCE)

David Stitt

44 Union Street (NEW DRIVEWAY)

Peter Weiler

92 Wendell Street (WIDENING)

Jeffrey May

94 Wendell Street (WIDENING)

Leah Bird & Steven Krauss

27 Acorn Street (DISCONTINUANCE)

In City Council April 27, 1987.

Adopted by the affirmative vote of 8 members.

Attest:- Joseph E. Connarton, City Clerk.

A true copy;

ATTEST:-

Joseph E. Connarton, City Clerk.



CITY OF CAMBRIDGE
CITY HALL, CAMBRIDGE, MASSACHUSETTS 02139 • (617) 498-9017

OFFICE OF
THE CITY CLERK

Date: April 9, 1987

area 3+4

Dear Neighborhood Representative:

Please be advised that this office is in receipt of a petition from _____

Eli Heffron and Sons, Inc. requesting a driveway at the premises numbered _____

2 Driveways: 133-135 Hampshire Street & 133-135 Hampshire Street (on ELM Street)

The City Council has directed that all driveway petitions be submitted to the appropriate Neighborhood Associations where said curb cut would be made for their approval, prior to action by the City Council. Please indicate by return mail your approval or disapproval of said petition within ten days from the receipt of this letter. I have enclosed a self-addressed stamped envelope to facilitate your reply.

Your kind cooperation in this matter will be greatly appreciated by the members of the City Council.

Sincerely yours,

Joseph E. Connorton

Joseph E. Connorton
City Clerk

Name of Neighborhood Association: _____

I hereby _____ approve _____ disapprove said driveway petition.

Comments: _____

Area #4

Area 4 PLanning Team

c/o Janet Rose

16 Pine Street

Cmabridge, MA 02139

Area # 4
Area Four Coalition
c/o Jackie CARroll
263 Broadway #2
Cambridge, MA 02139

Area #4
Margaret Fuller House
c/o Gloria Smith
71 Cherry Street
Cambridge, MA 02139

Area #3
James Bentubo
c/o Just A Start
Wellington-Harrington Citizens Committe
320 Cambridge Street
Cambridge, MA 02141

APPROVAL OR DISAPPROVAL OF CURB CUTS

PETITIONER ELI HEFFRON & SONS INC

ADDRESS OF CURB CUT REQUEST 133-135 Hampshire St
AND Elm St

(2) Driveways IN + OUT

PUBLIC WORKS DEPARTMENT

Richard C. Rose

(Signature)

☒

APPROVED

☐ DISAPPROVED

TRAFFIC AND PARKING DEPARTMENT

Kenneth J. Truster

(Signature)

☒

APPROVED

☐ DISAPPROVED

HISTORICAL COMMISSION

all

(Signature)

☒

APPROVED

☐ DISAPPROVED

INSPECTION SERVICES
COMMUNITY DEVELOPMENT DEPARTMENT

(Signature)

☒

APPROVED

☐ DISAPPROVED

NEIGHBORHOOD ASSOCIATION


(Signature)

☐ APPROVED

☐ DISAPPROVED

100

#3

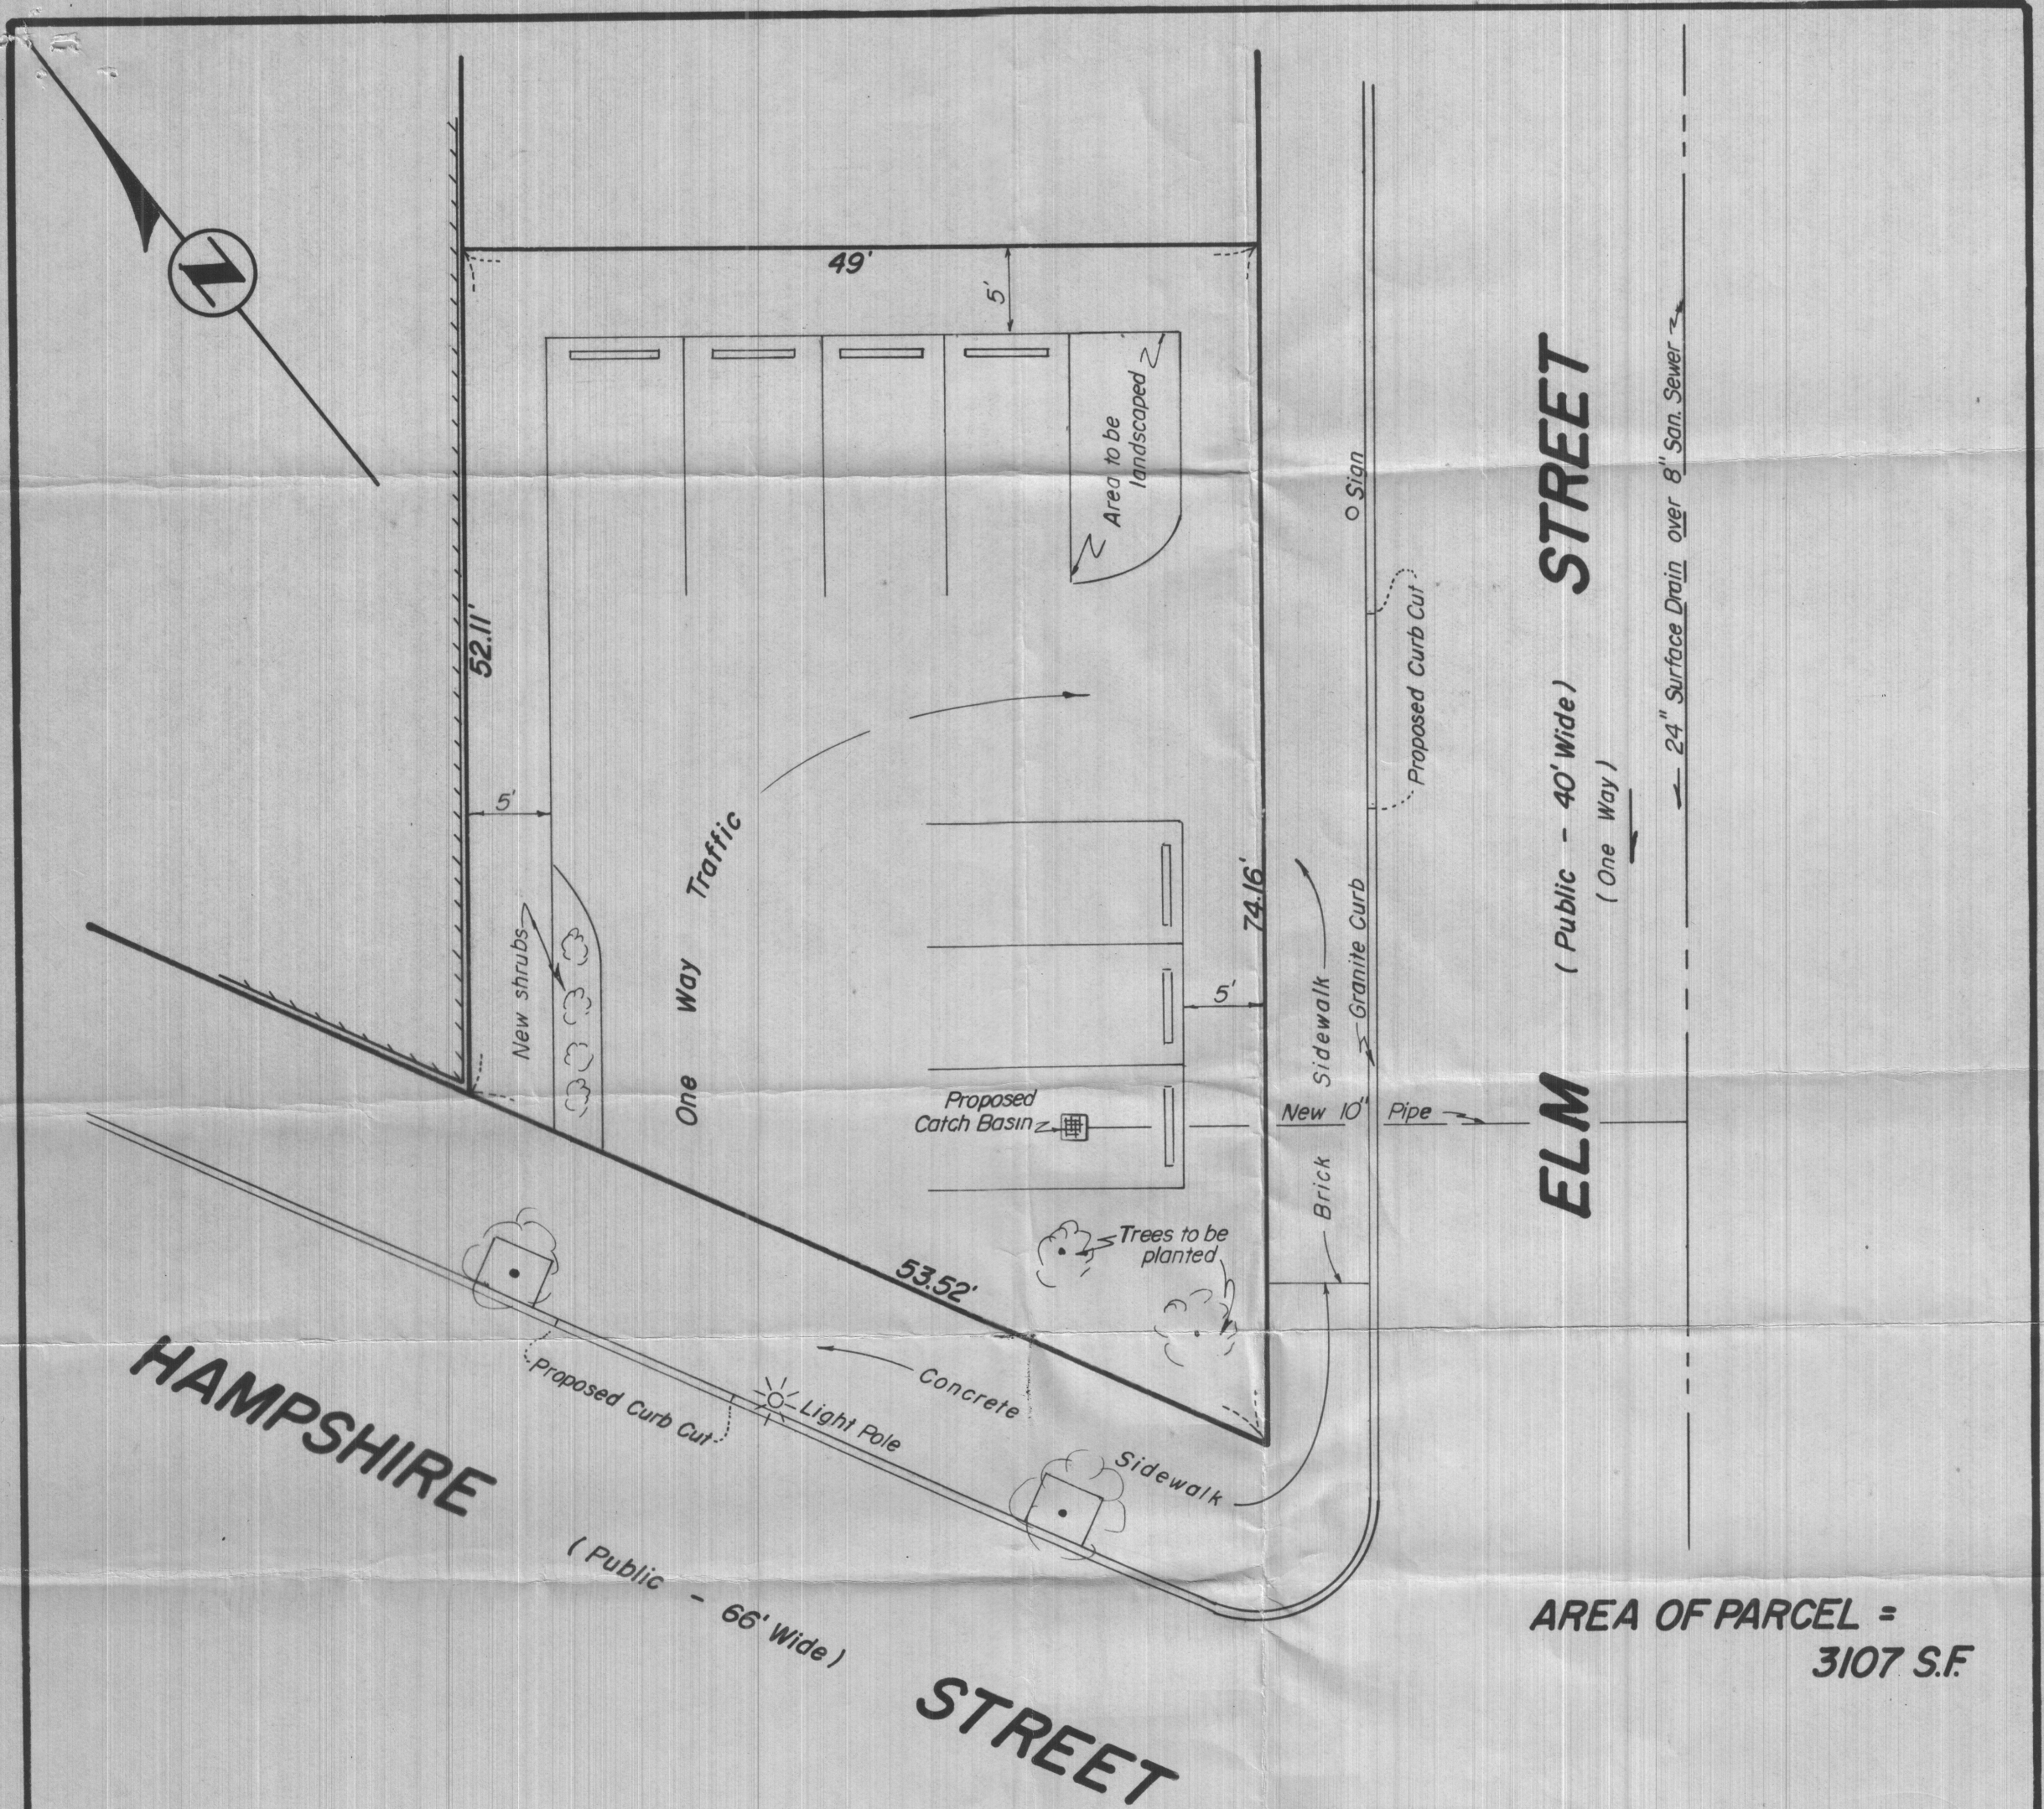

PROPERTY REFERENCE:
Middlesex South Registry of Deeds
Book 12695, Page 173

OWNER:
Eli Heffron & Sons, Inc.
133 - 135 Hampshire St.
Cambridge, MA 02139

I certify that this plan is based on a field survey
and the latest deed of record.

Wendell H. Mason



PLOT PLAN
PROPOSED PARKING AREA
CAMBRIDGE, MASS.

SCALE: 1" = 10'

W. H. MASON
122 ESSEX ST.

JUNE 24, 1986
Rev. Nov. 28, 1986

PROF. LAND SURVEYOR
BEVERLY, MA. 01915

Cambridge, December 16, 19 86

To the Honorable, the City Council of the
City of Cambridge:

187 MAR -3 AM 10:25
CITY CLERK
CAMBRIDGE MA.

The undersigned respectfully pray that a driveway for commercial use may be constructed and agrees to deposit with the City Treasurer the sum of seventy five (\$75.00) dollars, subject to the following conditions, to wit: In case the amount so deposited is in excess of the cost of the driveway, the difference shall be refunded by the City Treasurer, but in case the cost of the driveway exceeds that deposit, said deposit shall be applied as a credit to the bill and the balance shall be paid to the City Treasurer within thirty days from the receipt of the bill.

Location of proposed driveway 011 Elm St 133-135 Hampshire Street

Owner or Owners Name Eli Heffron and Sons, Inc.

Address 139-145 HAMPSHIRE STREET

Cambridge, MA 02139

Telephone Number 547-4005

area
#4

and
Sketch

O R
R & K

PETITION

of.....Eli. Heffron and Sons, Inc.

for Driveway at premises

on Elm St.

No.....133-135 Hampshire Street on Elm Street

December 16, 1986.....19

Location of driveway approved by

.....
Traffic Director

Area 3
4/9/87 LW

In City Council, April 27, 1987

Referred to the Committee on Roads and
Bridges

Attest:

Order Adopted City Clerk

✓/✓