



CITY OF CAMBRIDGE
INTEROFFICE CORRESPONDENCE

To Kathy Spiegelman, Assistant City Manager for
Community Development
Date January 30, 1985

From Paul E. Healy, City Clerk *PEH*
Reference

Subject Petitions of Aaron Spencer & Tapas Restaurant for
sign & awning, respectively

On December 10, 1984, the City Council referred the above to Community Development for report, on order of Councillor Duehay. Your kind attention in this matter will be greatly appreciated by this office and the membership of the City Council.

PEH/mh



CITY OF CAMBRIDGE
INTEROFFICE CORRESPONDENCE

To Kathy Spiegelman, Asst. City Manager for
Community Development

Date December 13, 1984

From Paul E. Healy, City Clerk

Reference

Subject Enclosed sign & awning petitions

Enclosed you will find copies of two petitions received by the City Council at its meeting of Monday, December 10, 1984:

The first petition is from Aaron Spencer requesting permission for an awning at 22 John F. Kennedy Street. The second petition is from the Tapas Restaurant requesting permission for two signs at 2067 Massachusetts Avenue.

Both petitions were referred to your Department for report at the aforementioned meeting on motion of Councillor Duehay.

Your very kind cooperation in this matter will be greatly appreciated, both by this office and the City Council.

PEH/mh

Enclosures: City Council Communications 5 & 13 of 12/10/84

PETITION

of Aaron Spencerfor an awningNo. 22 John F. Kennedy Street

December 3, 19 84

- 12/10/84 -
Referred to Com. on
Development for Report

In City Council, December 10 19 84

Referred to the Committee on

Attest:

City Clerk

12/10/84
- Marion OR L. Doehring -

RECEIVED BY
OFFICE OF CITY CLERK

Cambridge, NOV 29 1984

To the Honorable, the City Council of the City of Cambridge:

PRIOR TO APPROVAL OF THE CITY COUNCIL, EACH PETITION MUST BE
ACCOMPANIED BY A DRAWING OF PROPOSED SIGN, INDICATING DESIGN AND
DIMENSIONS AND LOCATION ON PREMISES.

The undersigned respectfully prays that AARON SPENCER be granted
permit to erect a ~~sign~~ of the following specifications in front of
premises 22 JFK STREET

Type: CANVAS (STEEL FRAME)
(State whether Electric or otherwise and material used in construction)

Reading matter to go on sign: N/A

Size: 2'6" X 20'

Weight: 600 lbs

How Erected: A: 2'

B: 10'

(A: Give exact distance sign is to extend from building over sidewalk.)
(B: Also exact distance from bottom of sign to sidewalk.)

Height Above Grade: Bottom 10'

Top 13-6

Thomas K. Watson
(Signature of Applicant)

14 BLANDFORD PKT
NEWTON, MA. 02462
(Address)

NOTICE - REGULATIONS

SECTION 1412.0 STATE BUILDING CODE

PROJECTING SIGNS

1. A projecting sign shall be constructed wholly of incombustible materials.
2. All signs must meet requirements of Zoning Ordinances and Building Code.


APPROVED: R. Morgan

Building Inspector

11/29/84
Date

RECEIVED BY
OFFICE OF CITY CLERK
CAMBRIDGE, MASS.
DEC 3 2 18 PM '84

A

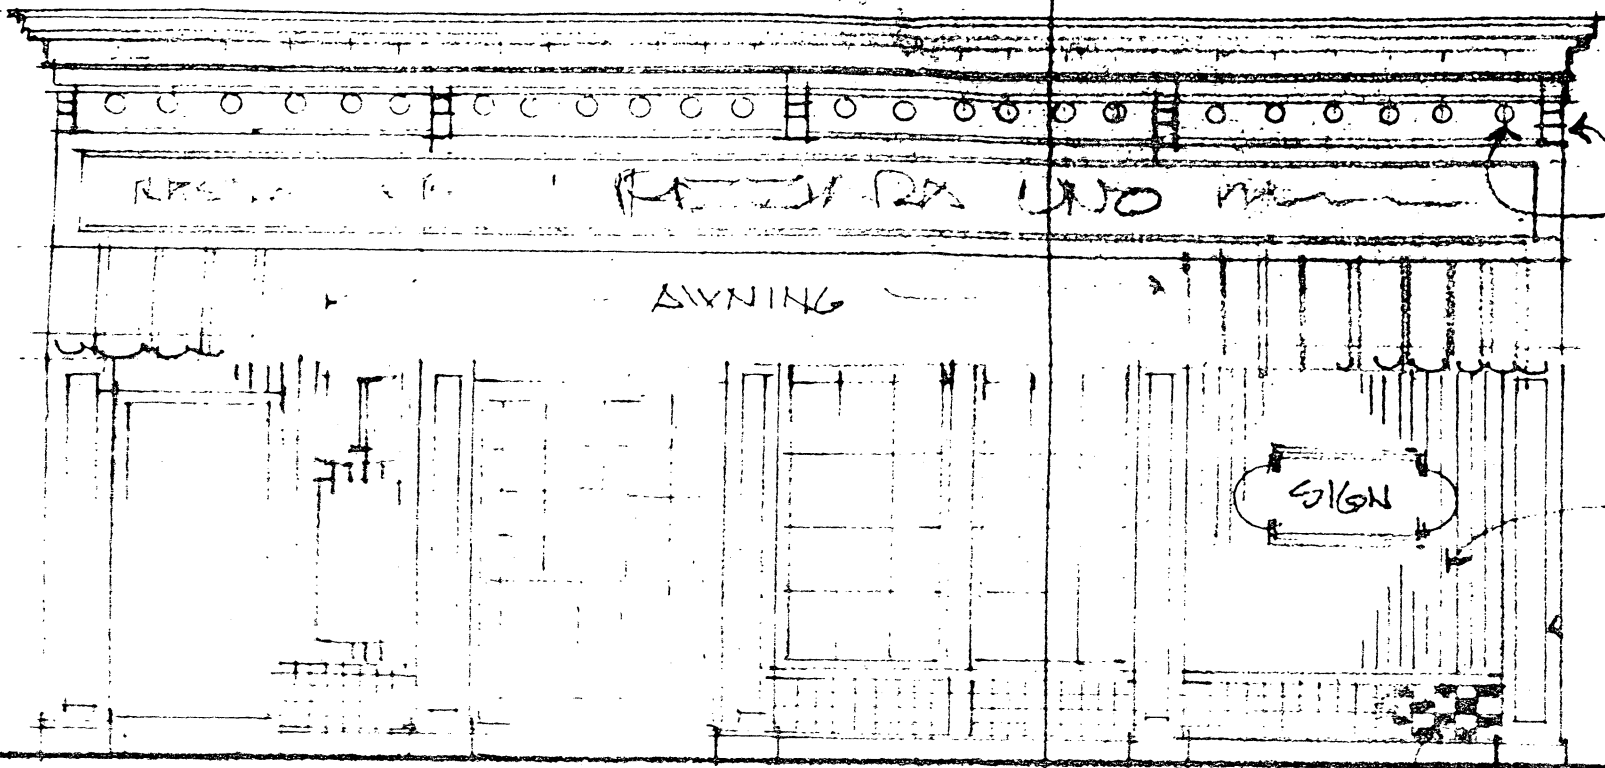

WOOD BRACKET

LT. FIXTURE

T & G BOARDS

APPLIED HOLDING
TYPICAL EXISTING
PIASTREL

NEW TILE

ELEVATION



CITY OF CAMBRIDGE

INSPECTIONAL SERVICES DEPARTMENT CITY HALL
CAMBRIDGE, MASSACHUSETTS 02139 (617) 498-9013

JOSEPH J. CELLUCCI
COMMISSIONER OF BUILDINGS
AND HOUSING

To Whom It May Concern:

As owner or agent of Barry Mayer, Cambridge, Massachusetts,
I do hereby declare my disapproval _____ approval ☒ of the installment of:

Canopy over the sidewalk entrance: ☒ Bm

Awnings over the windows: ☒ Bm

~~Projecting sign:~~ _____

of said property.

Signed: Barry Mayer Date: 11/29/84

Address: 18 JFK ST. Cambridge Ma

Reply is requested within seven (7) days of date of this letter.



CITY OF CAMBRIDGE

INSPECTIONAL SERVICES DEPARTMENT CITY HALL
CAMBRIDGE, MASSACHUSETTS 02139 (617) 498-9013

JOSEPH J. CELLUCCI
COMMISSIONER OF BUILDINGS
AND HOUSING

To Whom It May Concern:

As owner or agent of TRIPS AND COMPANY, Cambridge, Massachusetts,

I do hereby declare my disapproval _____ approval ☒ of the installment of:

Canopy over the sidewalk entrance: ☒

Awnings over the windows: ☒

~~Projecting sign:~~ _____

of said property.

Signed:

Ellen M. Gendron

Date:

Dec 3, 1984

Address:

24 John F. Kennedy St., Cambridge

Reply is requested within seven (7) days of date of this letter.

PETITION

of Tapas Restaurantfor two signsNo. 2067 Mass. AvenueDecember 10, 19 84

12/10/84
Referred to the
Community Development
Dept for Report
In City Council, December 10, 19 84

Referred to the Committee on

Motion of E. Dubay

Attest:

City Clerk

RECEIVED BY
OFFICE OF CITY CLERK

Cambridge, DEC 10 1984

To the Honorable, the City Council of the City of Cambridge:

FOR THE CITY OF CAMBRIDGE, MASS.
PRIOR TO APPROVAL OF THE CITY COUNCIL, EACH PETITION MUST BE ACCOMPANIED BY A DRAWING OF PROPOSED SIGN, INDICATING DESIGN AND DIMENSIONS AND LOCATION ON PREMISES.

The undersigned respectfully prays that TAPAS RESTAURANT be granted permit to erect a sign of the following specifications in front of premises AT 2067 MASSACHUSETTS AVENUE, CAMBRIDGE, MASS. 02140

Type: ALUMINUM SIGNS WITH ELECTRIC LIGHT FIXTURE
(State whether Electric or otherwise and material used in construction)

Reading matter to go on sign: TAPAS RESTAURANT

Size: SIGNS (2) 17' x 20" ea LIGHT FIXTURES (2) 18' ea

Weight: SIGNS (2) 6 lbs ea LIGHT FIXTURES (2) 20 lbs ea

How Erected: A: SIGN 1 1/4" LIGHT 1' B: SIGN 11' LIGHT 13'
(A: Give exact distance sign is to extend from building over sidewalk.)
(B: Also exact distance from bottom of sign to sidewalk.)

Height Above Grade: Bottom 11' Top 14'

Glen T. Matsuura MATSUURA
(Signature of Applicant) PRESIDENT
TAPAS INC
2067 MASS AVE CAMB. 02140
(Address)

NOTICE - REGULATIONS

SECTION 1412.0 STATE BUILDING CODE


PROJECTING SIGNS

1. A projecting sign shall be constructed wholly of incombustible materials.
2. All signs must meet requirements of Zoning Ordinances and Building Code.

APPROVED:

M. J. [Signature]
Building Inspector

12/10/84
Date

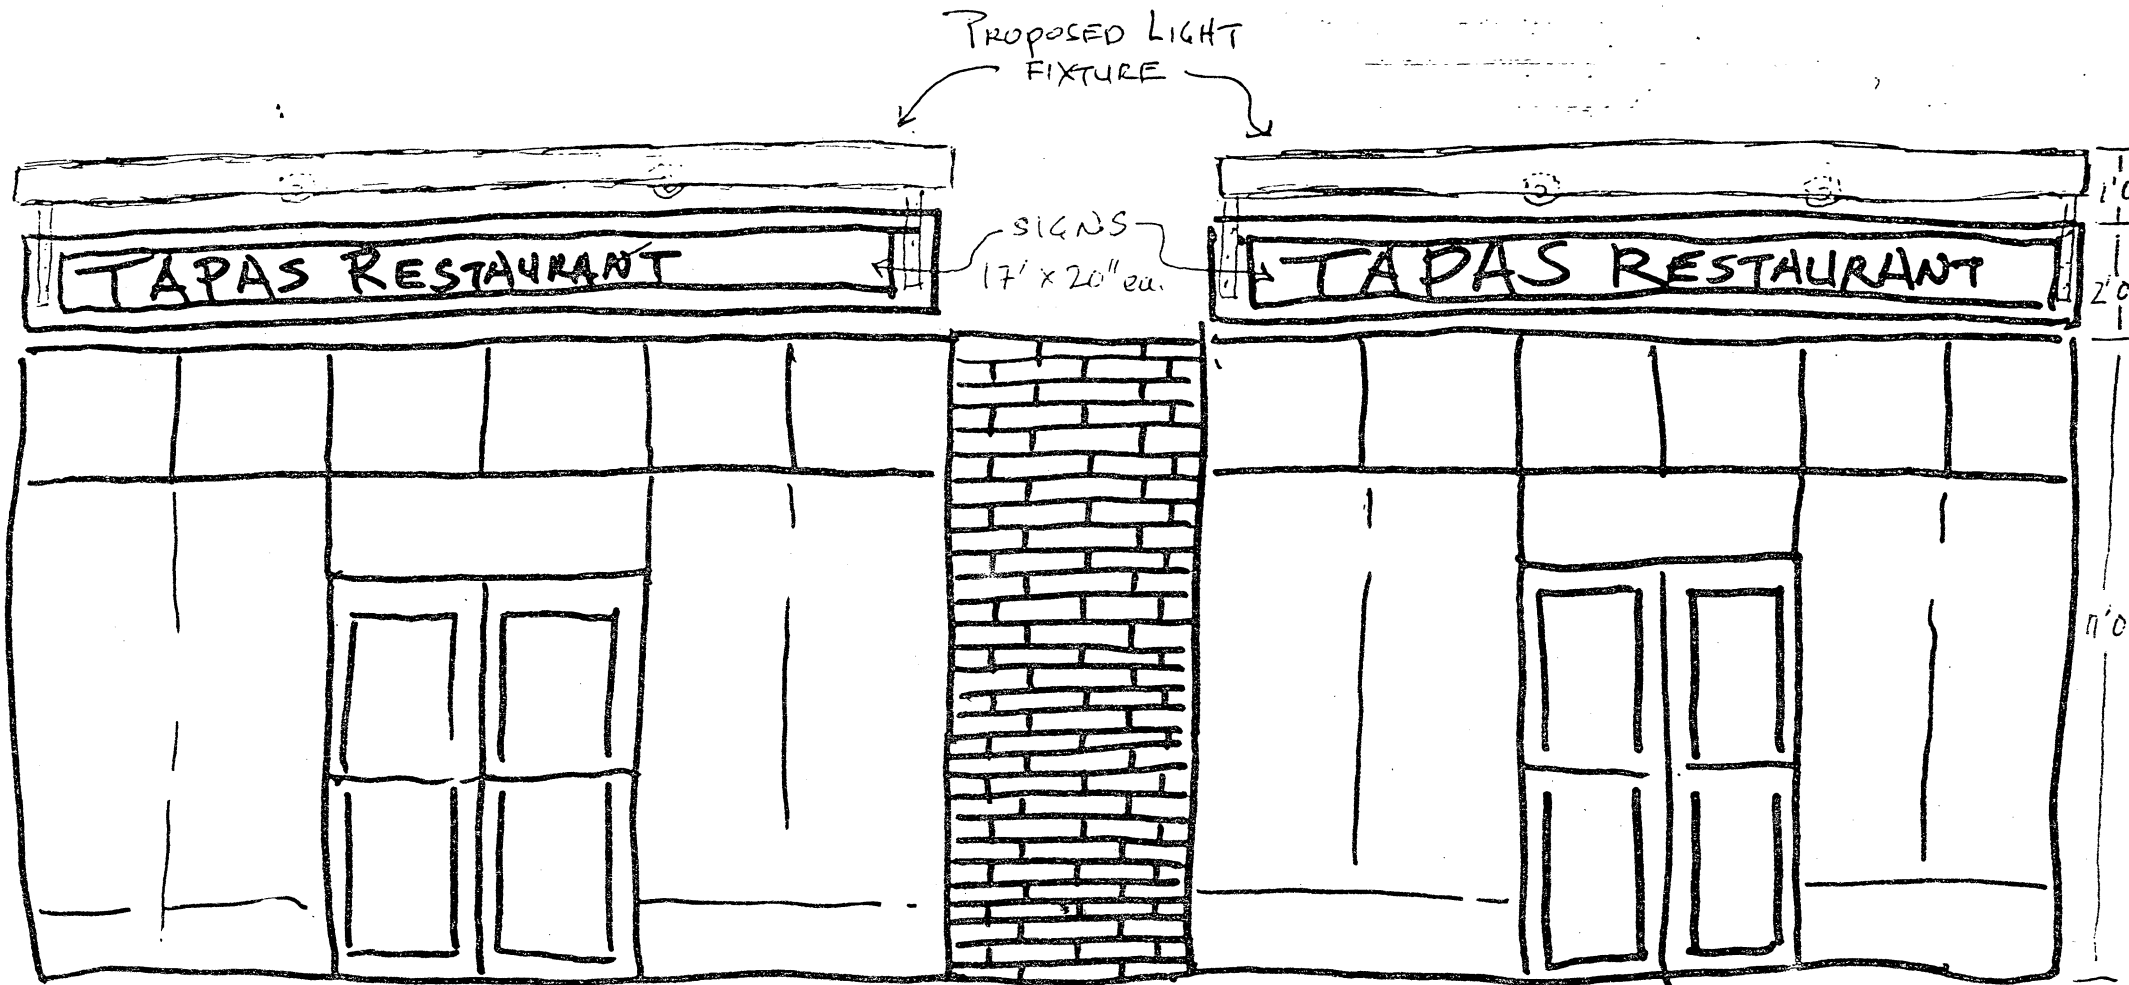

Westinghouse



Fluorescent Sign
Floodlights
Adliner
Sataliner
BSL

Adliner—Aiming Down Only


The Adliner provides all the advantages of fluorescent sign lighting with the feature of greater initial economy. Reflector adjustable through a 360° angle. Available with or without sliding plastic cover.

Sataliner—For Aiming Up or Down



The Sataliner features an asymmetric specular reflector, Alzak aluminum, to provide a high illumination level with unmatched uniformity and control. Reflector adjustable through a 360° angle. Units include weatherproof door assembly.

BSL—Aiming up only




BSL luminaire is designed for mounting from the bottom structure of a sign or building at a varying projected distance to obtain maximum illumination. Available in 4 foot, 6 foot and 8 foot lengths, with 1 or 2 lamps per luminaire.

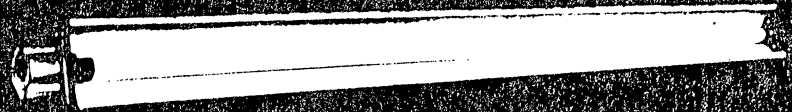


Type	A	B
1-SL-48A	51%	53%
1-SL-72A	75%	77%
1-SL-96A	99%	101%

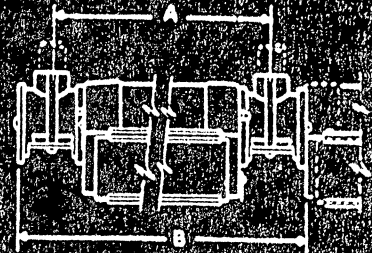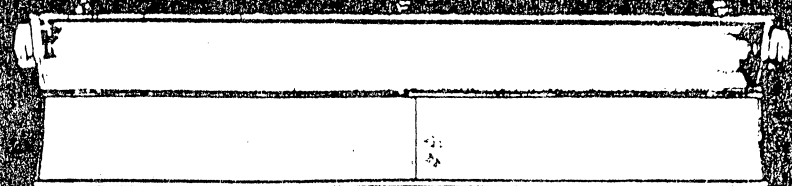**Adliner**

Type	A	B
1-SL-48	51%	54%
1-SL-72	75%	78%
1-SL-96	99%	102%

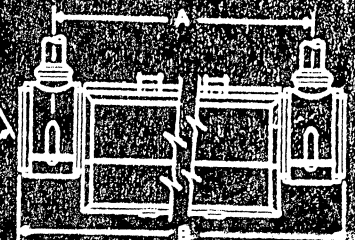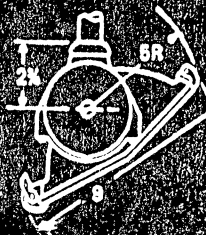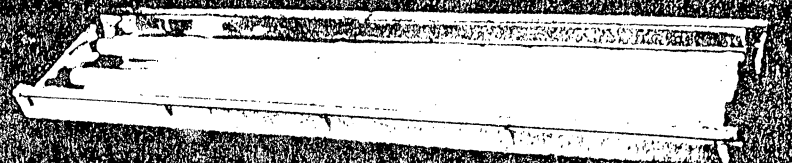**Sataliner**

Unit	A	E	F	G	Mounting Hole Spacing		
					B	C	D
BSL—4 ft.	50	15 1/4	6 1/4	5 1/4	13	24	6 1/4
BSL—6 ft.	74	15 1/4	6 1/4	5 1/4	13	24	6 1/4
BSL—8 ft.	98	15 1/4	6 1/4	5 1/4	25	48	6 1/4

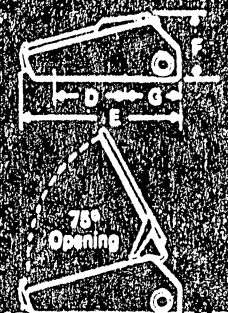

Fluorescent Sign Floodlights Adliner Sataliner BSL

Black Anodized Alum. Finish

How to Specify

Adliner

The luminaire shall be Westinghouse Adliner fixture Style No. consisting of an enameled extruded aluminum reflector, spring loaded plunger type silver-plated contact sockets and neoprene boots, and shall include provision for aiming throughout 360 degrees rotation. Clear acrylic plastic cover shall be available (optional) for insertion into grooves in front edges of reflector.

Sataliner

The luminaire shall be Westinghouse Sataliner fixture Style No. consisting of an Alzak aluminum reflector, with specular finish, spring loaded plunger type silver-plated contact sockets with neoprene boots, and shall include provision for aiming throughout 360 degrees rotation with graduated aiming dial. Door assembly shall consist of a stainless steel frame with clear acrylic plastic cover, sponge neoprene weatherproof gasket, with stainless steel hinges and latches. Housing shall be finished with green acrylic baked enamel paint.

BSL

The luminaire shall be Westinghouse BSL Style No. for use with (HO, SHO) lamps. The luminaire shall consist of a formed aluminum housing, a one piece clear acrylic lens, a door assembly of extruded aluminum side rails with die cast ends and a locking lever to hold door in open position for servicing, and housing finished in green acrylic baked enamel. Reflector shall be of Alzak aluminum easily removed without tools. Sockets shall be spring loaded plunger type and include neoprene boots.

Adliner Luminaire—Ordering Information

Order As:

Type Number(1)	Length: Feet	Description	Shipped As: Style No. T-12 Lamp	No. per Carton	Net Wt.: Lbs.
A-TK	...	Termination Kit	890D212G04	1	.8
1-SL-48AP	4	Extension Fixture with Cover	890D212G09	2	6.0
1-SL-72AP	6	Extension Fixture with Cover	890D212G10	2	8.0
1-SL-96AP	8	Extension Fixture with Cover	890D212G11	2	10.0

(1) Includes one complete mounting hub assembly to terminate a row of luminaires and two end cover plates. A termination kit is required for each individually mounted luminaire and for each continuous row of luminaires.

Sataliner Enclosed Luminaire—Ordering Information

Order As:

Type Number(1)	Lamp Length	Description	Shipped As: Style No. for T-12 Lamp Two/Ctn.	Door Assembly Two/Ctn.	Net Wt.: Lbs.
TK	...	Termination Kit	890D003G01	...	...
1-SL-48DW	4'	Extension Fixture w/Wireway	890D003G11	890D003G14	10.1
1-SL-72DW	6'	Extension Fixture w/Wireway	890D003G12	890D003G15	13.9
1-SL-96DW	8'	Extension Fixture w/Wireway	890D003G13	890D003G16	17.7

(1) Includes one complete mounting hub assembly to terminate a row of luminaires and two end cover plates. A termination kit is required for each individually mounted luminaire and for each continuous row of luminaires.

BSL Luminaire—Ordering Information

Order As:

Style Number	Lamp Data(1) No.	Type	Ballast Data Volts	Amps	Lamp Current	Reliable Lamp Starting Temp.	Approx. Shipping Wt., Lbs.
106D062G04	2	F48T12/HO	120	1.30	800 MA	--20°F	33
106D062G12	2	F48T12/SHO	118	2.1	1500 MA	0°F	33
106D062G16	2	F72T12/HO	120	1.80	800 MA	--20°F	43
106D063G04	2	F72T12/SHO	120	3.3	1500 MA	--20°F	43
106D063G08	2	F96T12/HO	120	2.1	800 MA	--20°F	53
106D063G12	2	F96T12/SHO	120	3.3	1500 MA	0°F	53


(1) Lamps not included. Order separately.

Weatherproof Fluorescent Ballast for Adliner or Sataliner


Type No.

Input Voltage	Lamp Type	Lamp Current
WPB-48-120	2 F48T12/HO	800 MA
WPB-68-120	2 F72T12/HO	800 MA
WPB-88-120	2 F96T12/HO	800 MA
WPB-415-120	2 F48T12/SHO	1500 MA
WPB-615-120	2 F72T12/SHO	1500 MA
WPB-815-120	2 F96T12/SHO	1500 MA


Footcandles Using One 1500 MA Lamp

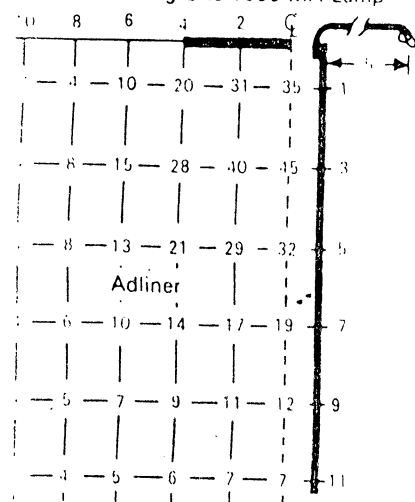

Footcandles Using One 1500 MA Lamp

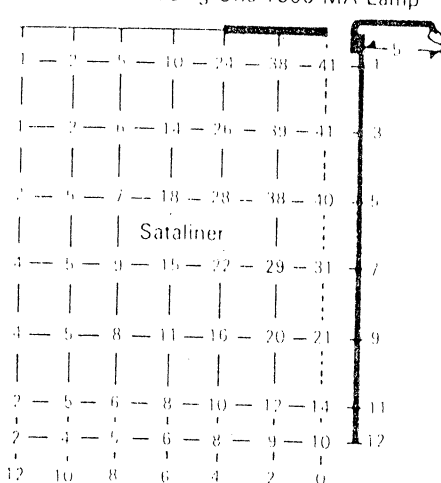

Footcandles Using Two 1500 MA Lamps

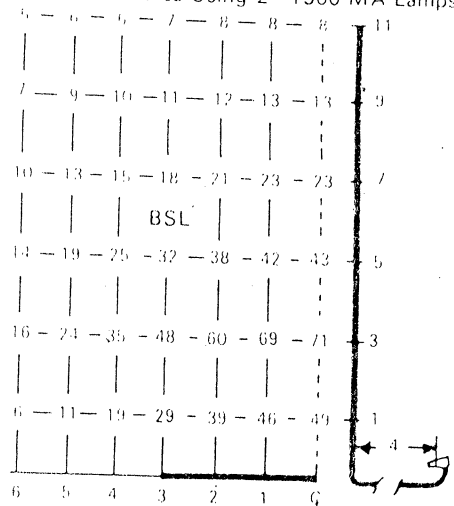

H J DAVIS DEVELOPMENT CORPORATION · 320 WASHINGTON STREET · BROOKLINE · MA 02146 · 617 232-3130

November 28, 1984

Ms. Polly Guggenheim
Tapas
2067 Massachusetts Avenue
Cambridge, MA 02140

Dear Polly:

Please be advised that we are approving this lighting fixture work provided that they be installed in the same manner and of the same materials as the lights installed by Healthstop.

Very truly yours,

H J DAVIS DEVELOPMENT

Jonathan G. Davis

JGD:A
Enclosure



CITY OF CAMBRIDGE

INSPECTIONAL SERVICES DEPARTMENT CITY HALL
CAMBRIDGE, MASSACHUSETTS 02139 (617) 498-9013

JOSEPH J. CELLUCCI
COMMISSIONER OF BUILDINGS
AND HOUSING

To Whom It May Concern:

As owner or agent of 2067 Massachusetts Avenue, Cambridge, Massachusetts,
I do hereby declare my disapproval _____ approval ✓ of the installment of:

Canopy over the sidewalk entrance: _____

Awnings over the windows: _____

Projecting sign: light fixture

of said property.

Signed: [Signature] Date: November 28, 1984

Address: 320 Washington Street, Brookline, MA 02146

Reply is requested within seven (7) days of date of this letter.



CITY OF CAMBRIDGE

INSPECTIONAL SERVICES DEPARTMENT CITY HALL
CAMBRIDGE, MASSACHUSETTS 02139 (617) 498-9013

JOSEPH J. CELLUCCI
COMMISSIONER OF BUILDINGS
AND HOUSING

To Whom It May Concern:

As owner or agent of THE BANK OF GREECE, Cambridge, Massachusetts,

I do hereby declare my disapproval approval of the installment of:

Canopy over the sidewalk entrance: _____

Awnings over the windows: _____

Projecting sign: with lights

of said property _____

Signed: _____

Date: _____

Address: _____

2067 MASS. AVE. CAMBRIDGE, MA 02140

Reply is requested within seven (7) days of date of this letter.



CITY OF CAMBRIDGE

INSPECTIONAL SERVICES DEPARTMENT CITY HALL
CAMBRIDGE, MASSACHUSETTS 02139 (617) 498-9013

JOSEPH J. CELLUCCI
COMMISSIONER OF BUILDINGS
AND HOUSING

To Whom It May Concern:

As owner or agent of CHARLES ASSOCIATES, Cambridge, Massachusetts,
I do hereby declare my disapproval _____ approval X of the installment of:

Canopy over the sidewalk entrance: _____

Awnings over the windows: _____



Projecting sign: WITH LIGHTS . _____

of said property.

Signed: Daniel J. Perry P.E. Charles Associates Date: 10/26/84

Address: 2067 Mass Ave Cambridge

Reply is requested within seven (7) days of date of this letter.

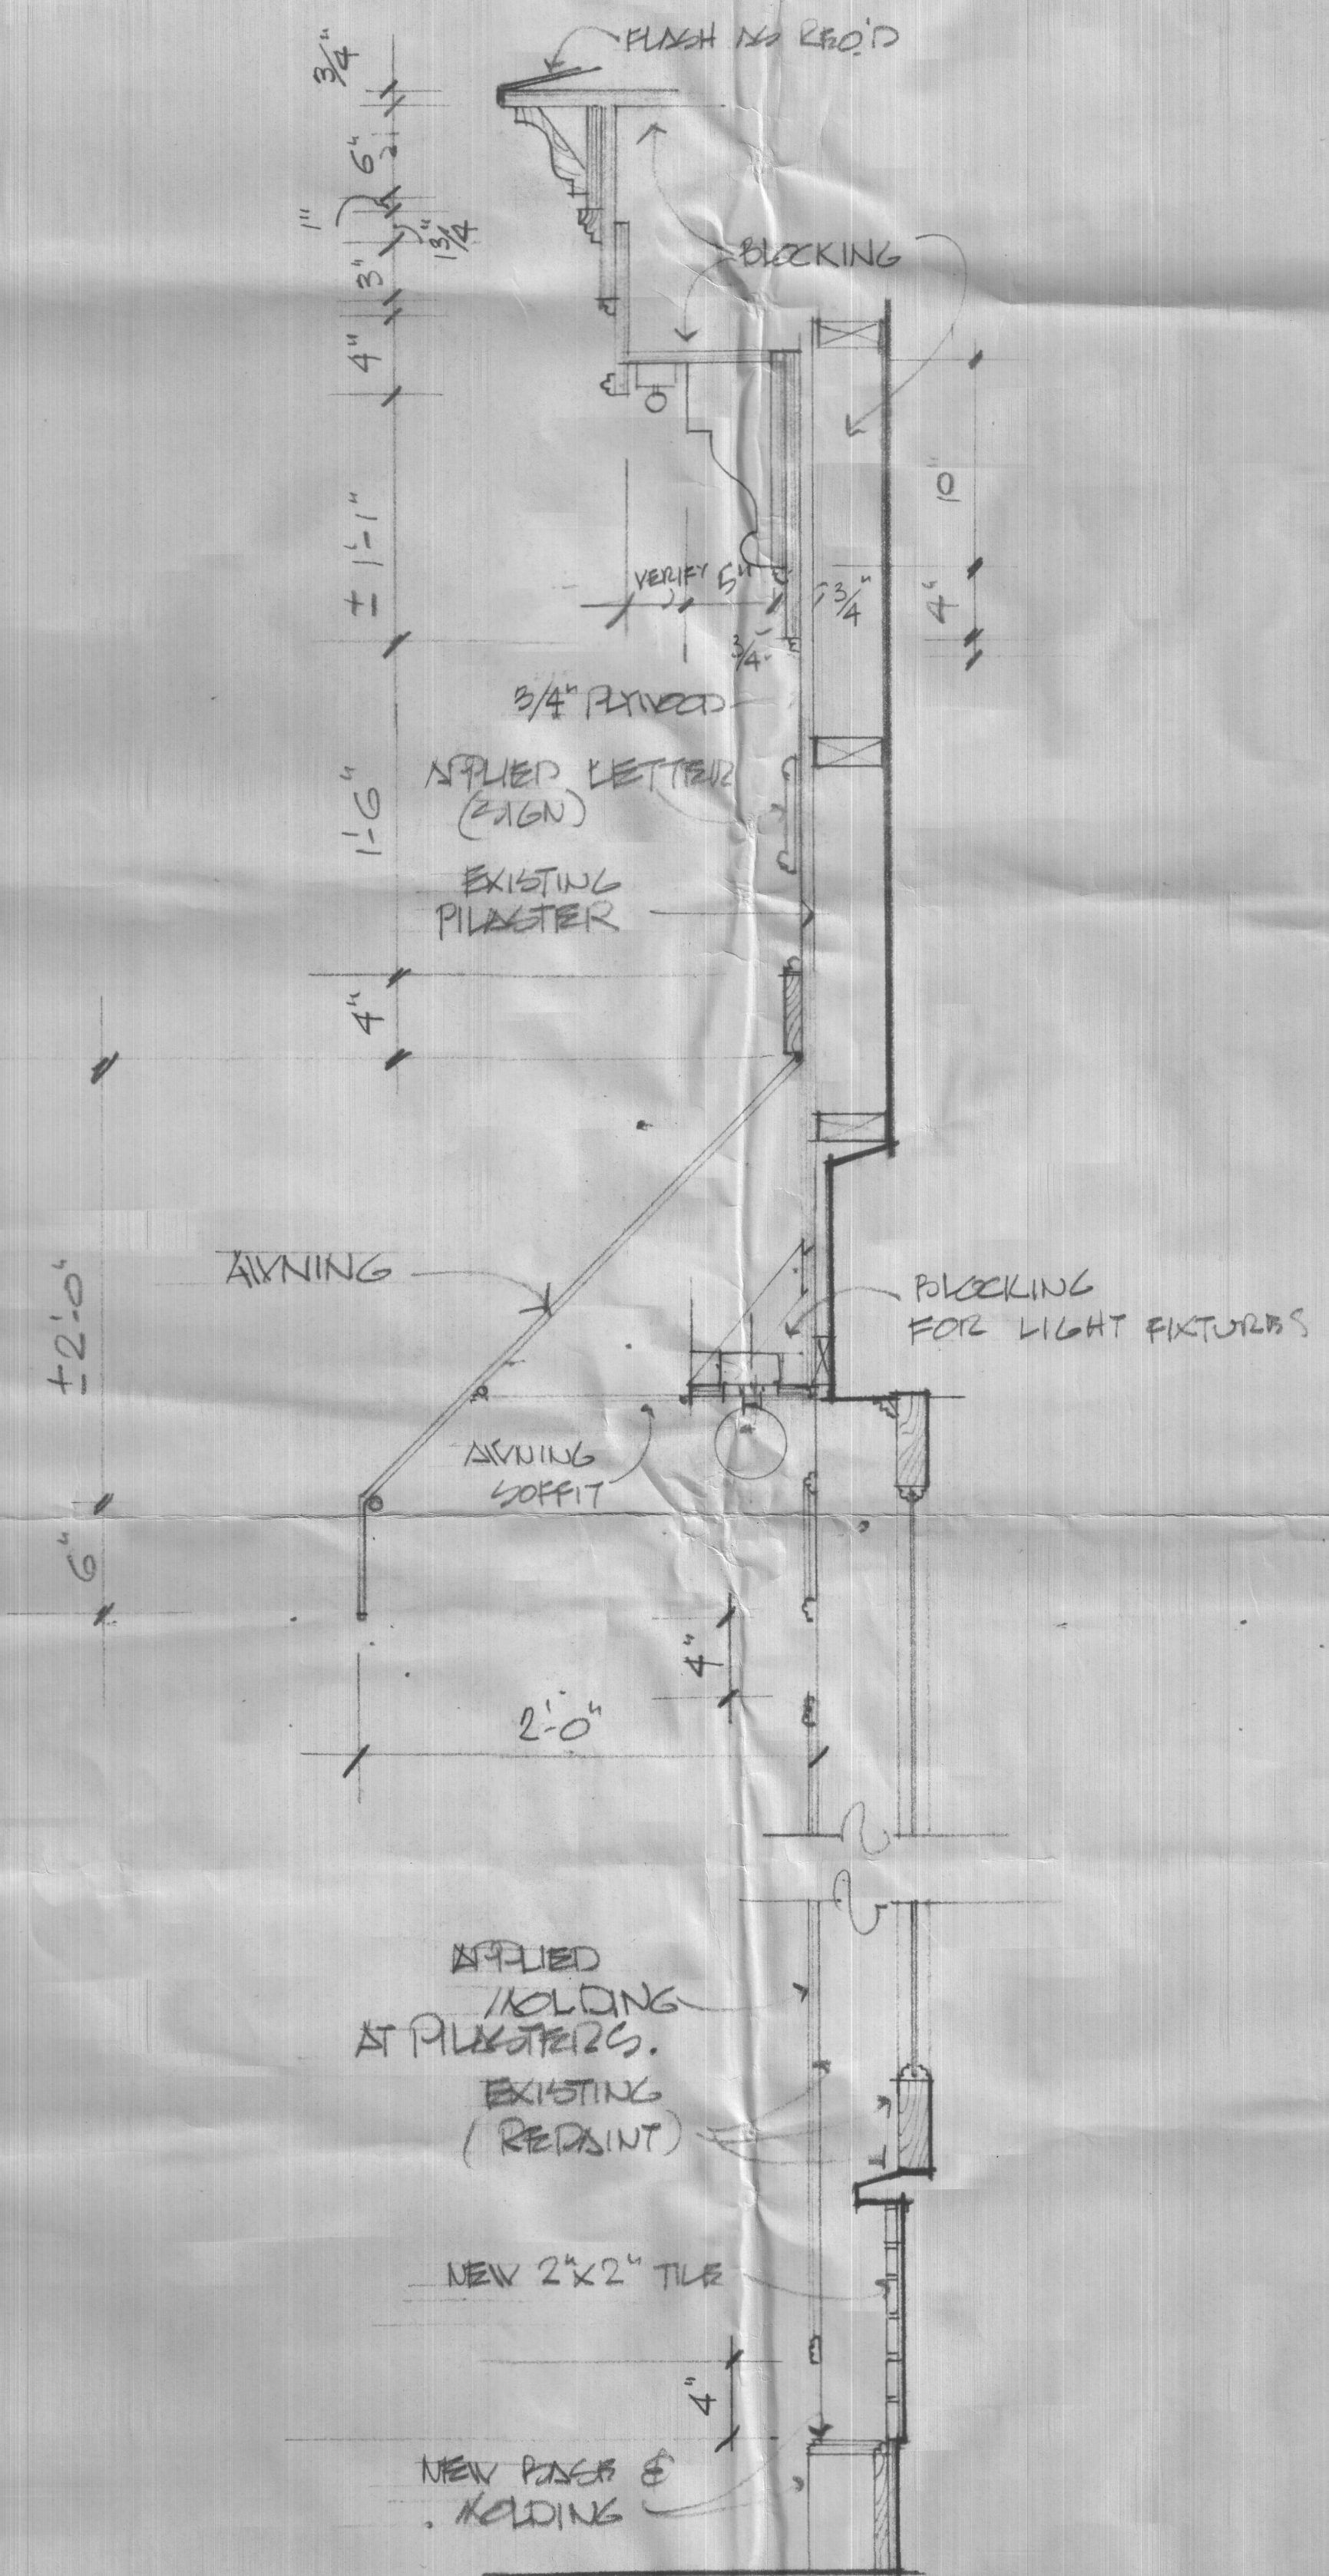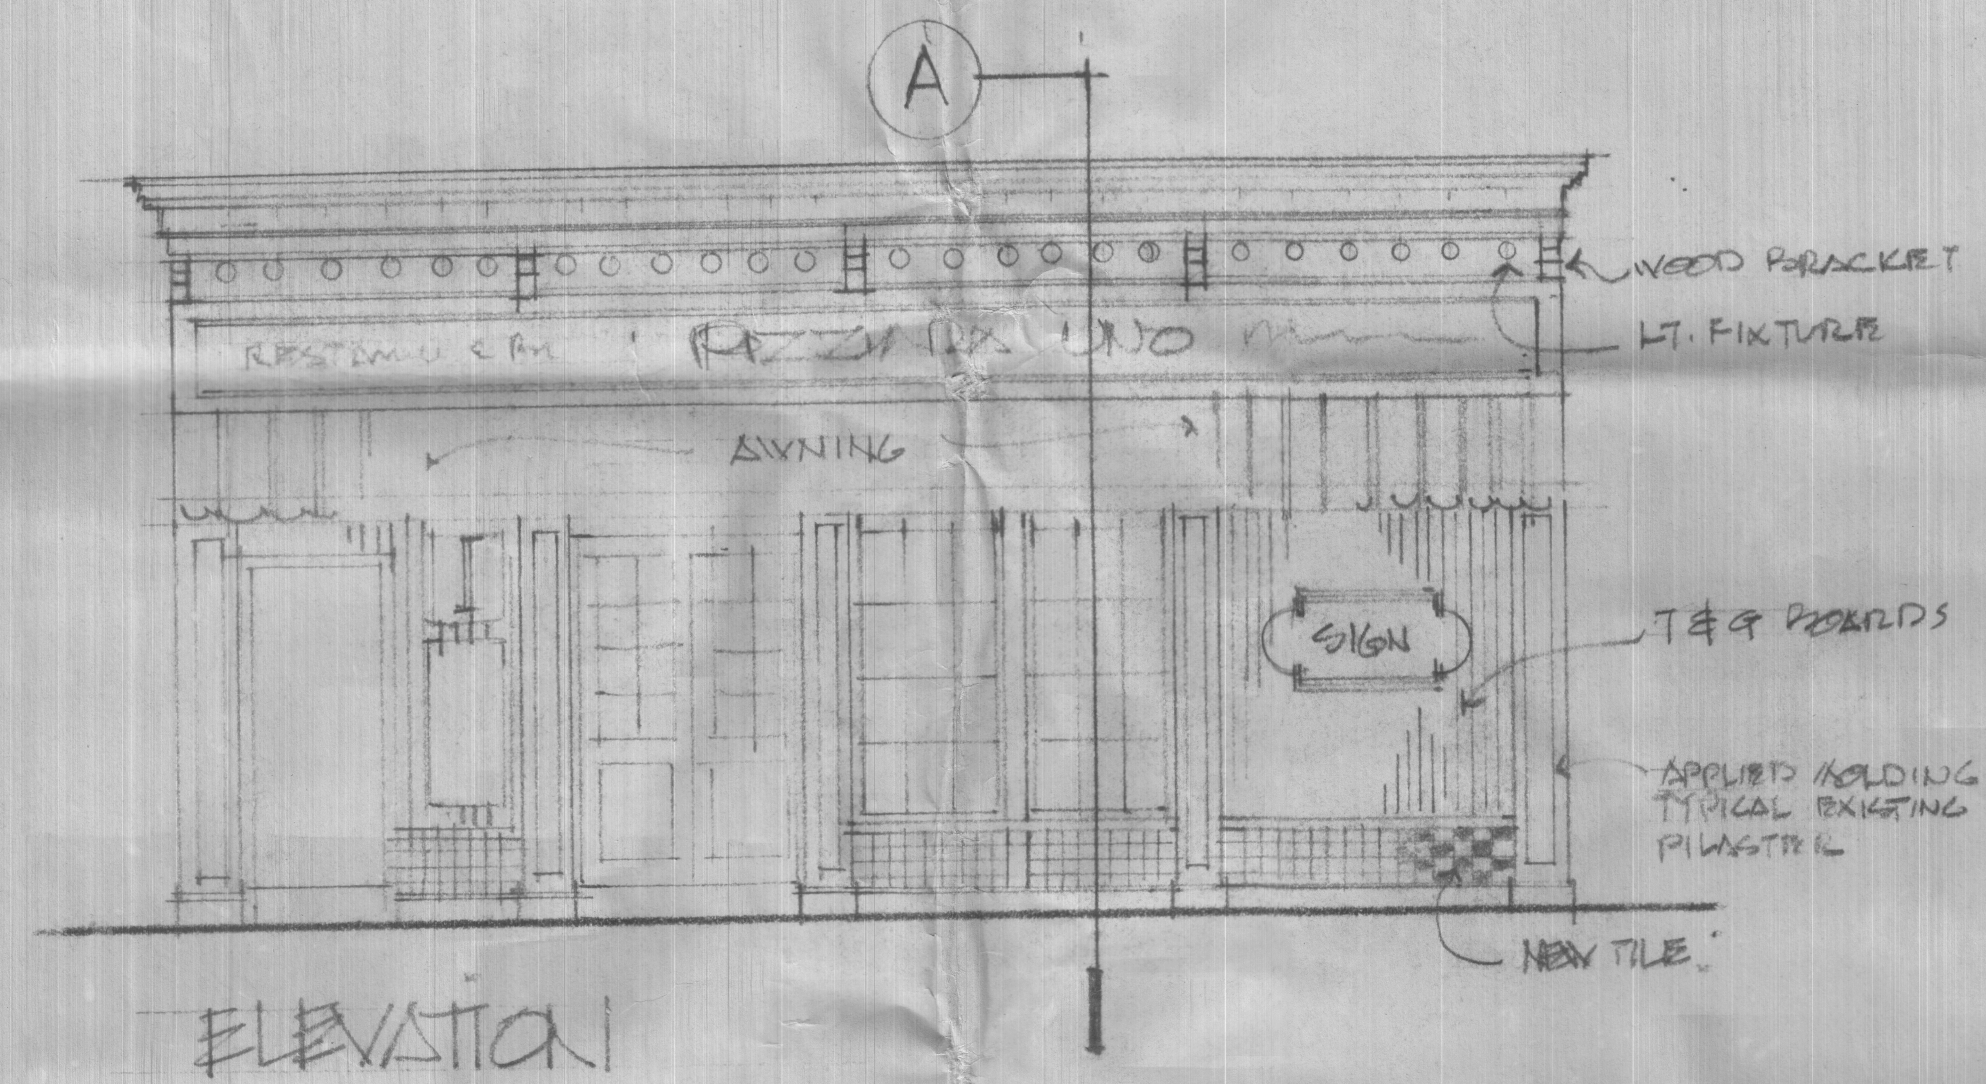

SECTION A.A.
SCALE 1/2" = 1'-0"

REZENA WOOD/CAMBRIDGE, MA.		
SCALE	APPROVED BY	DRAWN BY
DATE 11/26/84		REVISED
NEW STORE FRONT		
DRAWING NUMBER		



CITY OF CAMBRIDGE

INSPECTIONAL SERVICES DEPARTMENT CITY HALL
CAMBRIDGE, MASSACHUSETTS 02139 (617) 498-9013

JOSEPH J. CELLUCCI
COMMISSIONER OF BUILDINGS
AND HOUSING

To Whom It May Concern:

As owner or agent of Barry Mayer, Cambridge, Massachusetts,
I do hereby declare my disapproval _____ approval ✓ of the installment of:

Canopy over the sidewalk entrance: ✓ Bm

Awnings over the windows: ✓ Bm

Projecting sign: _____

of said property.

Signed: Barry Mayer Date: 11/29/84

Address: 18 JFK ST. Cambridge Ma

Reply is requested within seven (7) days of date of this letter.



CITY OF CAMBRIDGE

INSPECTIONAL SERVICES DEPARTMENT CITY HALL
CAMBRIDGE, MASSACHUSETTS 02139 (617) 498-9013

JOSEPH J. CELLUCCI
COMMISSIONER OF BUILDINGS
AND HOUSING

To Whom It May Concern:

As owner or agent of TRIPS AND COMPANY, Cambridge, Massachusetts,

I do hereby declare my disapproval _____ approval ☒ of the installment of:

Canopy over the sidewalk entrance: ☒

Awnings over the windows: ☒

~~Projecting sign:~~ _____

of said property.

Signed: Ellen M. Yunker Date: Dec 3, 1984

Address: 24 John F. Kennedy St., Cambridge

Reply is requested within seven (7) days of date of this letter.

RECEIVED BY
OFFICE OF CITY CLERK

Cambridge, NOV 29 1984

To the Honorable, the City Council of the City of Cambridge:

PRIOR TO APPROVAL OF THE CITY COUNCIL, EACH PETITION MUST BE
ACCOMPANIED BY A DRAWING OF PROPOSED SIGN, INDICATING DESIGN AND
DIMENSIONS AND LOCATION ON PREMISES.

The undersigned respectfully prays that AARON SPENCER be granted
permit to erect a ~~sign~~ of the following specifications in front of
premises AWNING
22 JFK STREET.

Type: CANVAS (STEEL FRAME)
(State whether Electric or otherwise and material used in construction)

Reading matter to go on sign: N/A

Size: 2'6" X 20'

Weight: 600 lbs.

How Erected: A: 2' B: 10'
(A: Give exact distance sign is to extend from building over sidewalk.)
(B: Also exact distance from bottom of sign to sidewalk.)

Height Above Grade: Bottom 10' Top 13-6

Sharon K. Watson
(Signature of Applicant)

14 BLANDFORD PKY
NEW WOOD, MA. 02062
(Address)

RECEIVED BY
OFFICE OF CITY CLERK
DEC 3 2 18 PM '84
CAMBRIDGE, MASS.

NOTICE - REGULATIONS

SECTION 1412.0 STATE BUILDING CODE

PROJECTING SIGNS

1. A projecting sign shall be constructed wholly of incombustible materials.
2. All signs must meet requirements of Zoning Ordinances and Building Code.

APPROVED: R. Morgan
Building Inspector

11/29/84
Date

PETITION

of Aaron Spencerfor an awningNo. 22 John F. Kennedy Street

December 3, 19 84

-12/10/84-
Referred to Community
Development for Report

In City Council, December 10 19 84

Referred to the Committee on

second letter sent to Kathy Spiegelman, Community
Development requesting report 1/30/85 mch
 Attest: *(copy within)*

City Clerk

12/10/84
- Motion of E. Rochoy -

letter + copy of petition sent to
Kathy Spiegelman, Community Development
1/13/85 mch/ (copy within)