



City of Cambridge

IN CITY COUNCIL

January 23, 1978

ORDERED:

That, in accordance with the provisions of an ordinance relative to placing and maintaining signs, the Commissioner of Public Works be and hereby is authorized to grant a permit to Normit, Inc.

for the erection of a sign at 476 Massachusetts Avenue, Cambridge.

Provided that, before erecting the above named sign, the petitioner shall obtain a permit from the Building Department and file with the City Clerk a satisfactory bond in the sum of Four Thousand Dollars (\$4,000.00) conditioned to save harmless the City of Cambridge from all claims for damages arising from the construction, maintenance and use of said sign.

In City Council January 23, 1978

Adopted by the affirmative vote of 9 members.

Attest: Paul E. Healy, City Clerk

A true copy,

ATTEST:

A handwritten signature in cursive script, reading "Paul E. Healy", written over the printed name of the City Clerk.



City of Cambridge

MASSACHUSETTS

BUILDING DEPARTMENT

Charles F. Sprague
Supt. of Buildings and
Inspector of Buildings

To Whom It May Concern:

As owner or agent of Supreme Subs + Pizza
Cambridge, Massachusetts, I do hereby declare my disapproval _____
approval ✓ of the installment of,

Canopy over the sidewalk entrance: _____

Awnings over the windows: _____

Projecting sign: 4'x6' _____

of said property.

Signed: Mans Michael Date: 1/15 1978


Address: 474 MIDDLE AV 61710

Reply is requested within seven (7) days of the date of this letter.

354-8762



BROOKLYN 87

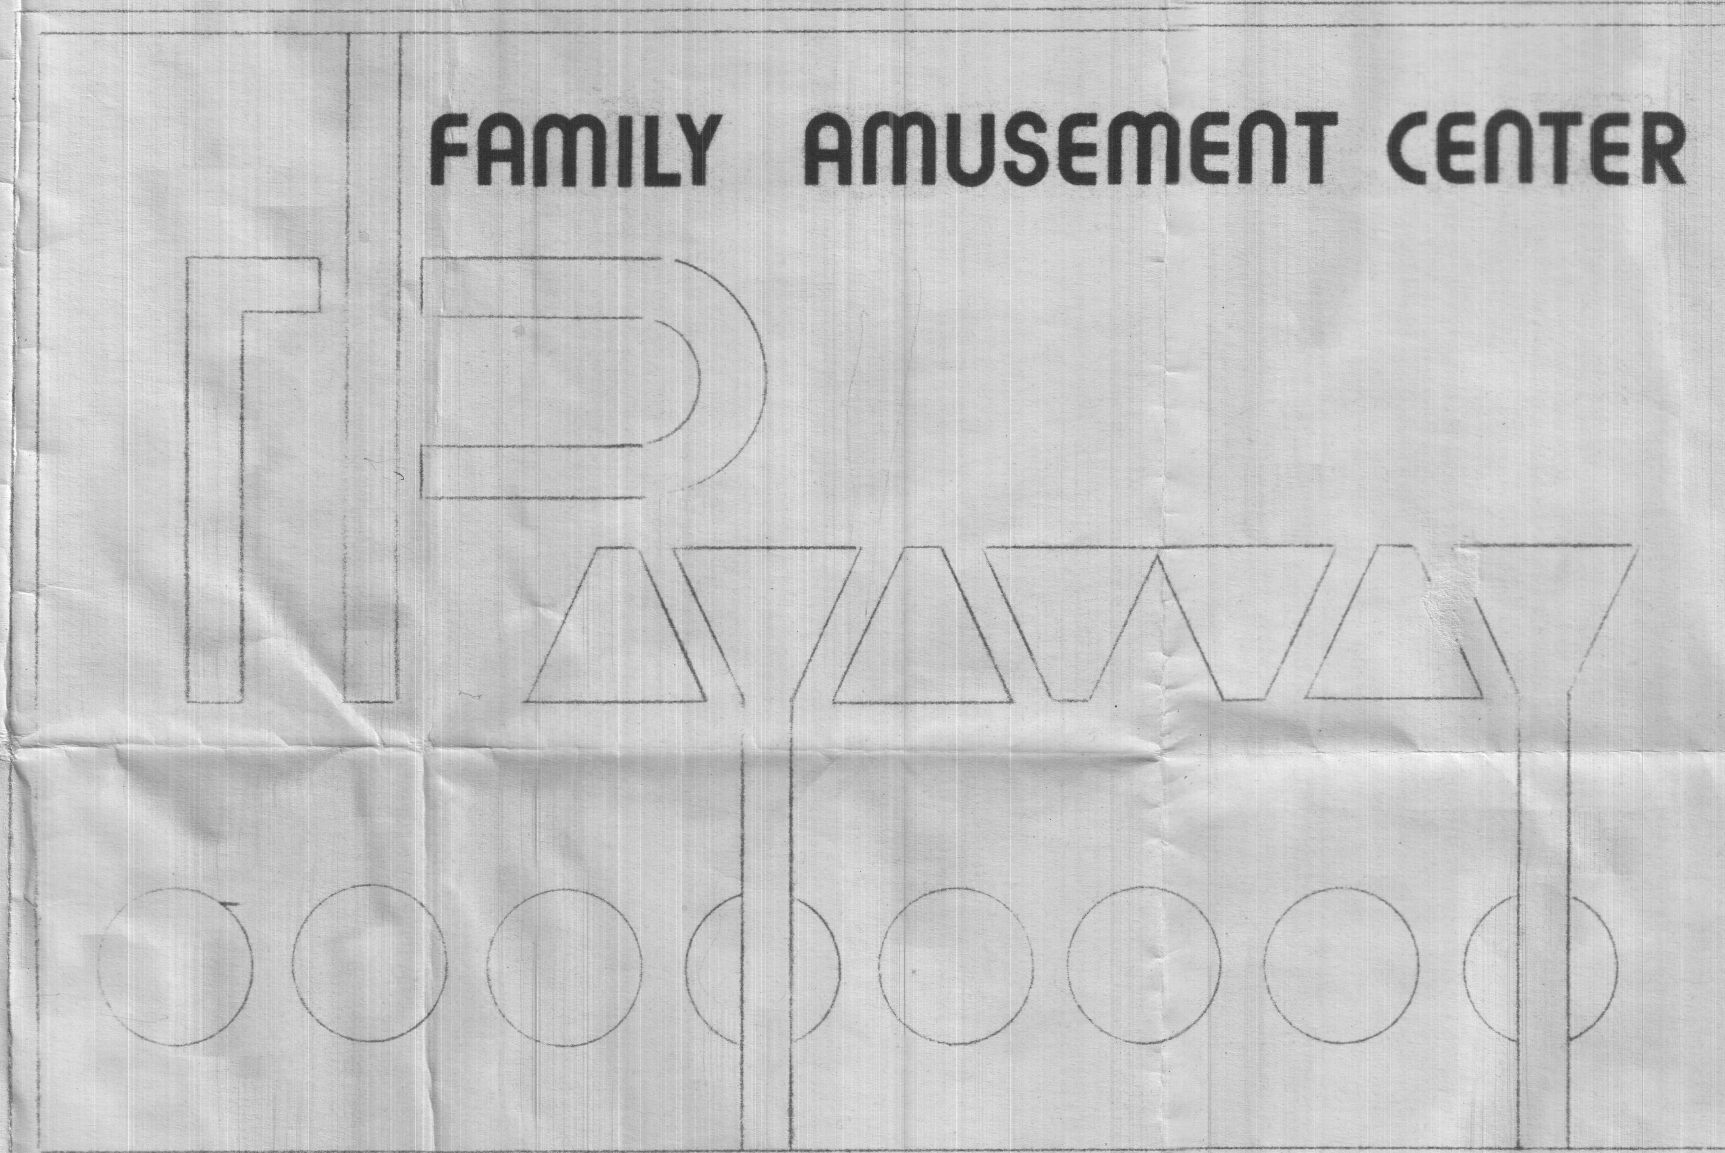

PROPOSED
ONE 4'X6' DOUBLE FACE SIGN
PROJECTING HORIZONTALLY.
LIGHTING
200 M.A.H.O. FLUORESCENT
INTERIALLY ILLUMINATED.
COLORS
BACKGROUND YELLOW # 24105
LETTERS DARK BROWN # 2418
CIRCLES RED # 2461
CABINET # 2418 DARK BROWN

**JANEDY
SIGN
COMPANY**

incorporated

44 MYRTLE STREET, SOMERVILLE, MASSACHUSETTS 617-776-5700

CUSTOMER APPROVAL _____

DATE _____

NOTE: THIS IS AN ORIGINAL UNPUBLISHED DRAWING CREATED BY JANEDY SIGN CO., INC. IT IS SUBMITTED FOR YOUR PERSONAL USE IN CONNECTION WITH A PROJECT BEING PLANNED FOR YOU BY JANEDY SIGN CO., INC. IT IS NOT TO BE SHOWN TO ANYONE OUTSIDE YOUR ORGANIZATION, NOR IS IT TO BE USED, REPRODUCED, COPIED OR EXHIBITED IN ANY FASHION.

REVISED _____

DATE 1-5-73

SCALE 1/2" = 1'-0"

DRAWN BY AMBER

SHEET NO. _____ OF _____

SKETCH NO. 124-77

JOB DESCRIPTION

"PLAYWAY - FAMILY AMUSEMENT CENTER"

LOCATION

CITY

STATE

JOB NO.

SALESMAN

WEBSTER

MASS AVE 480

CAMBRIDGE

MASS

Cambridge, Jan 11 1978

To the Honorable, the City Council of the City of Cambridge:

PRIOR TO APPROVAL OF THE CITY COUNCIL, EACH PETITION MUST BE ACCOMPANIED BY A DRAWING OF PROPOSED SIGN, INDICATING DESIGN AND DIMENSIONS AND LOCATION ON PREMISES.

The undersigned respectfully prays that Normit Inc. be granted permit to erect a sign of the following specifications in front of premises 476 MASS. AVE

Type: playaway, galvanized steel fluorescent tubes
(State whether Electric or otherwise and material used in construction)

Reading matter to go on sign: playaway family amusement center

Size: 4 1/2' d/f

Weight: 200 lbs

How Erected: A: 6 3/4' B: 12'
(A: Give exact distance sign is to extend from building over sidewalk.)
(B: Also exact distance from bottom of sign to sidewalk.)

Height Above Grade: Bottom 12' Top 16'

[Signature] For NORMIT INC.
(Signature of Applicant)
480 MASSACHUSETTS AVE, CAMBRIDGE
(Address)

NOTICE - REGULATIONS

SECTION 1412.0 STATE BUILDING CODE

PROJECTING SIGNS

1. A projecting sign shall be constructed wholly of incombustible materials.
2. All signs must meet requirements of Zoning Ordinances and Building Code.

APPROVED: _____
Building Inspector

Date

PETITION

of _____

for _____

No. _____

_____ 19 _____

In City Council, _____ 19 _____

Referred to the Committee on

Attest:

City Clerk

Cambridge, JAN 11 19 78

To the Honorable, the City Council of the City of Cambridge:

PRIOR TO APPROVAL OF THE CITY COUNCIL, EACH PETITION MUST BE ACCOMPANIED BY A DRAWING OF PROPOSED SIGN, INDICATING DESIGN AND DIMENSIONS AND LOCATION ON PREMISES.

The undersigned respectfully prays that JANEY SIBW be granted permit to erect a sign of the following specifications in front of premises 476 Mass. Ave

Type: playhorns, galvanized steel fluorescent tubes
(State whether electric or otherwise and material used in construction)

Reading matter to go on sign: PLAYAWAY Family Amusement Center

Size: 4'x6' double-faced

Weight: approx. 200 lbs.

How Erected: A: 6 3/4 ft. B: 12 ft.
(A: Give exact distance sign is to extend from building over sidewalk.)
(B: Also exact distance from bottom of sign to sidewalk.)

Height Above Grade: Bottom 12' Top 16'

[Signature]
(Signature of Applicant)

44 MYRTLE ST. Somerville
(Address)

NOTICE - REGULATIONS

SECTION 1412.0 STATE BUILDING CODE

PROJECTING SIGNS

1. A projecting sign shall be constructed wholly of incombustible materials.
2. All signs must meet requirements of Zoning Ordinances and Building Code.

APPROVED: Jeremiah Flonway
Building Inspector

1-11-78
Date

5.1 H-6
PETITION

Normit, Inc.
of ~~Jenody Sign Company~~

for sign


No. 476 Massachusetts Avenue

Jan. 23 19 78

In City Council, Jan. 23 19 78

Referred to the Committee on

Attest:

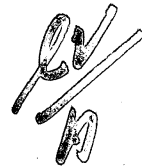

City Clerk