

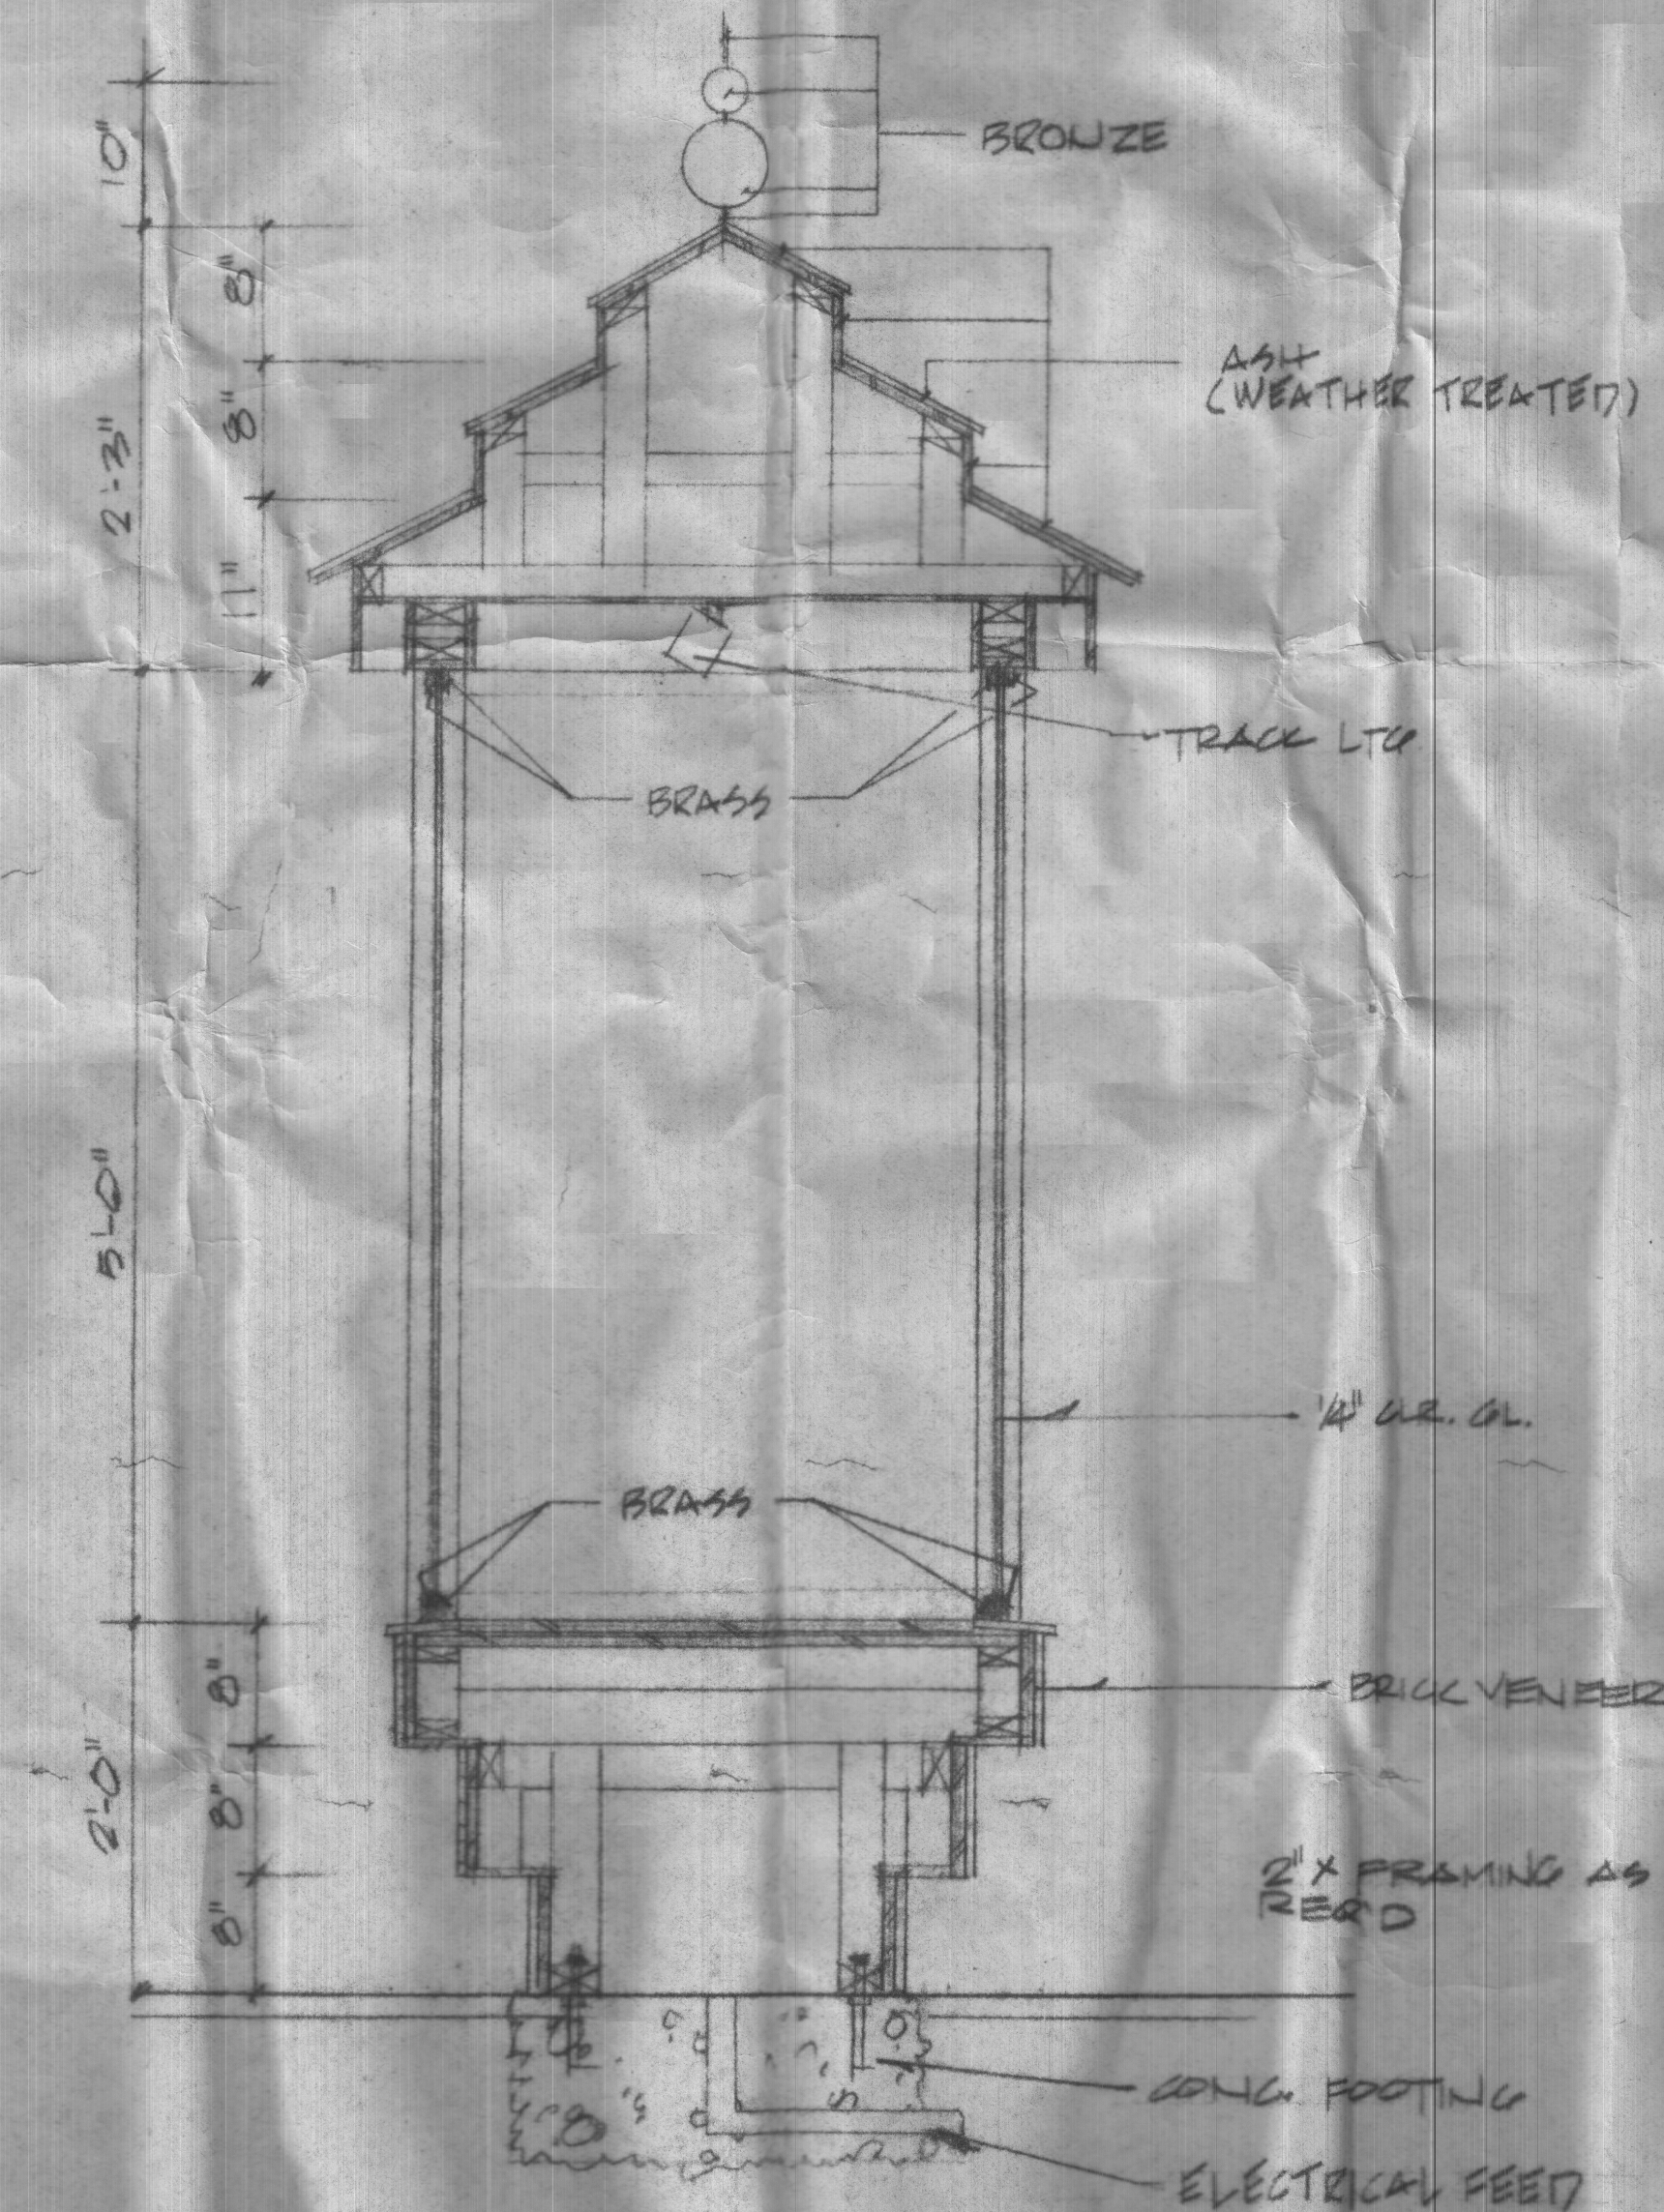
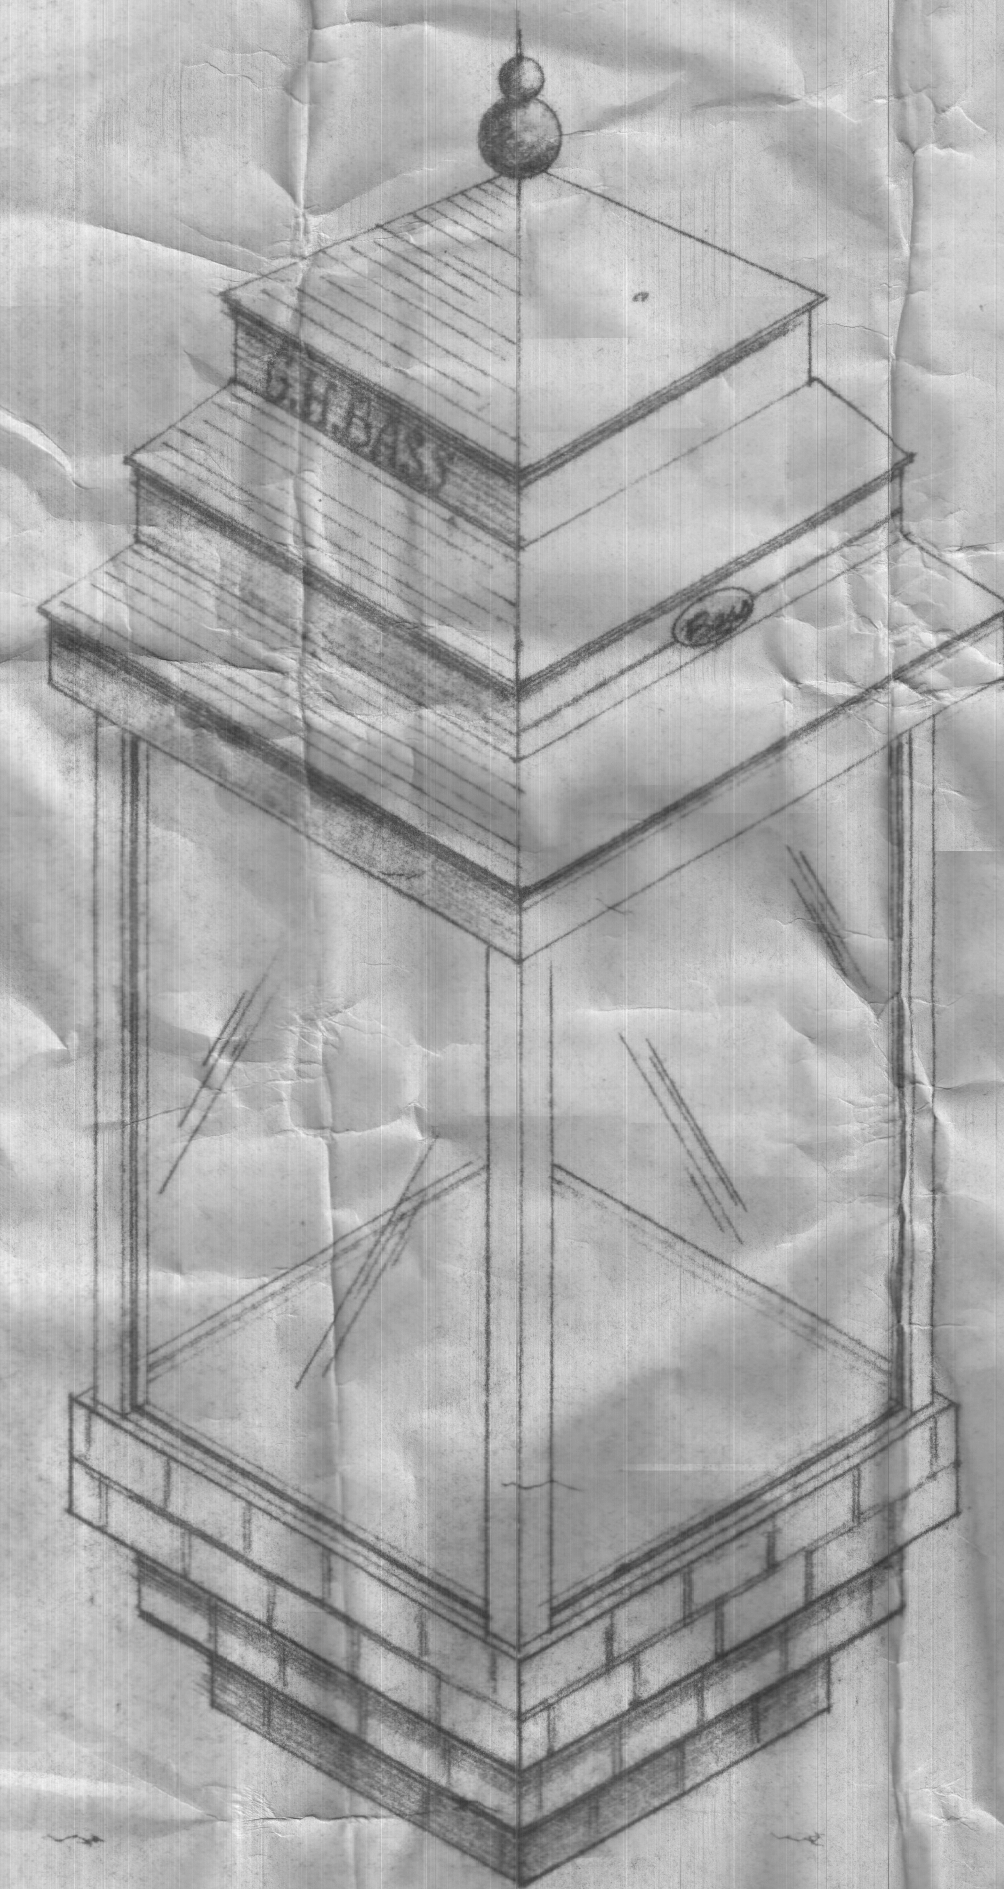
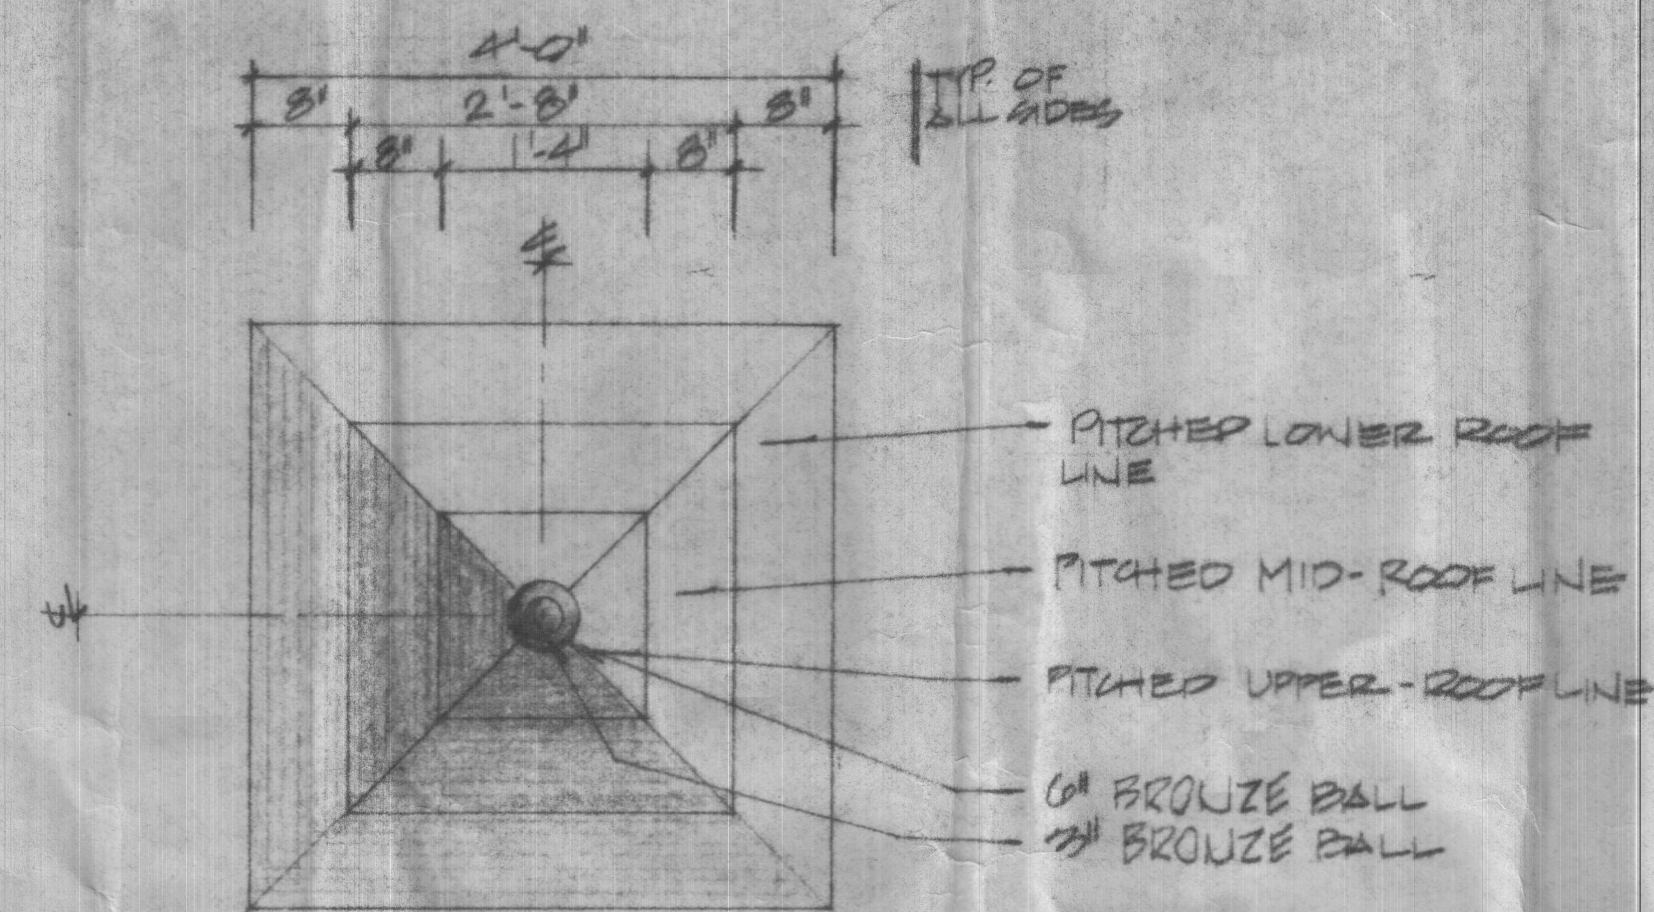
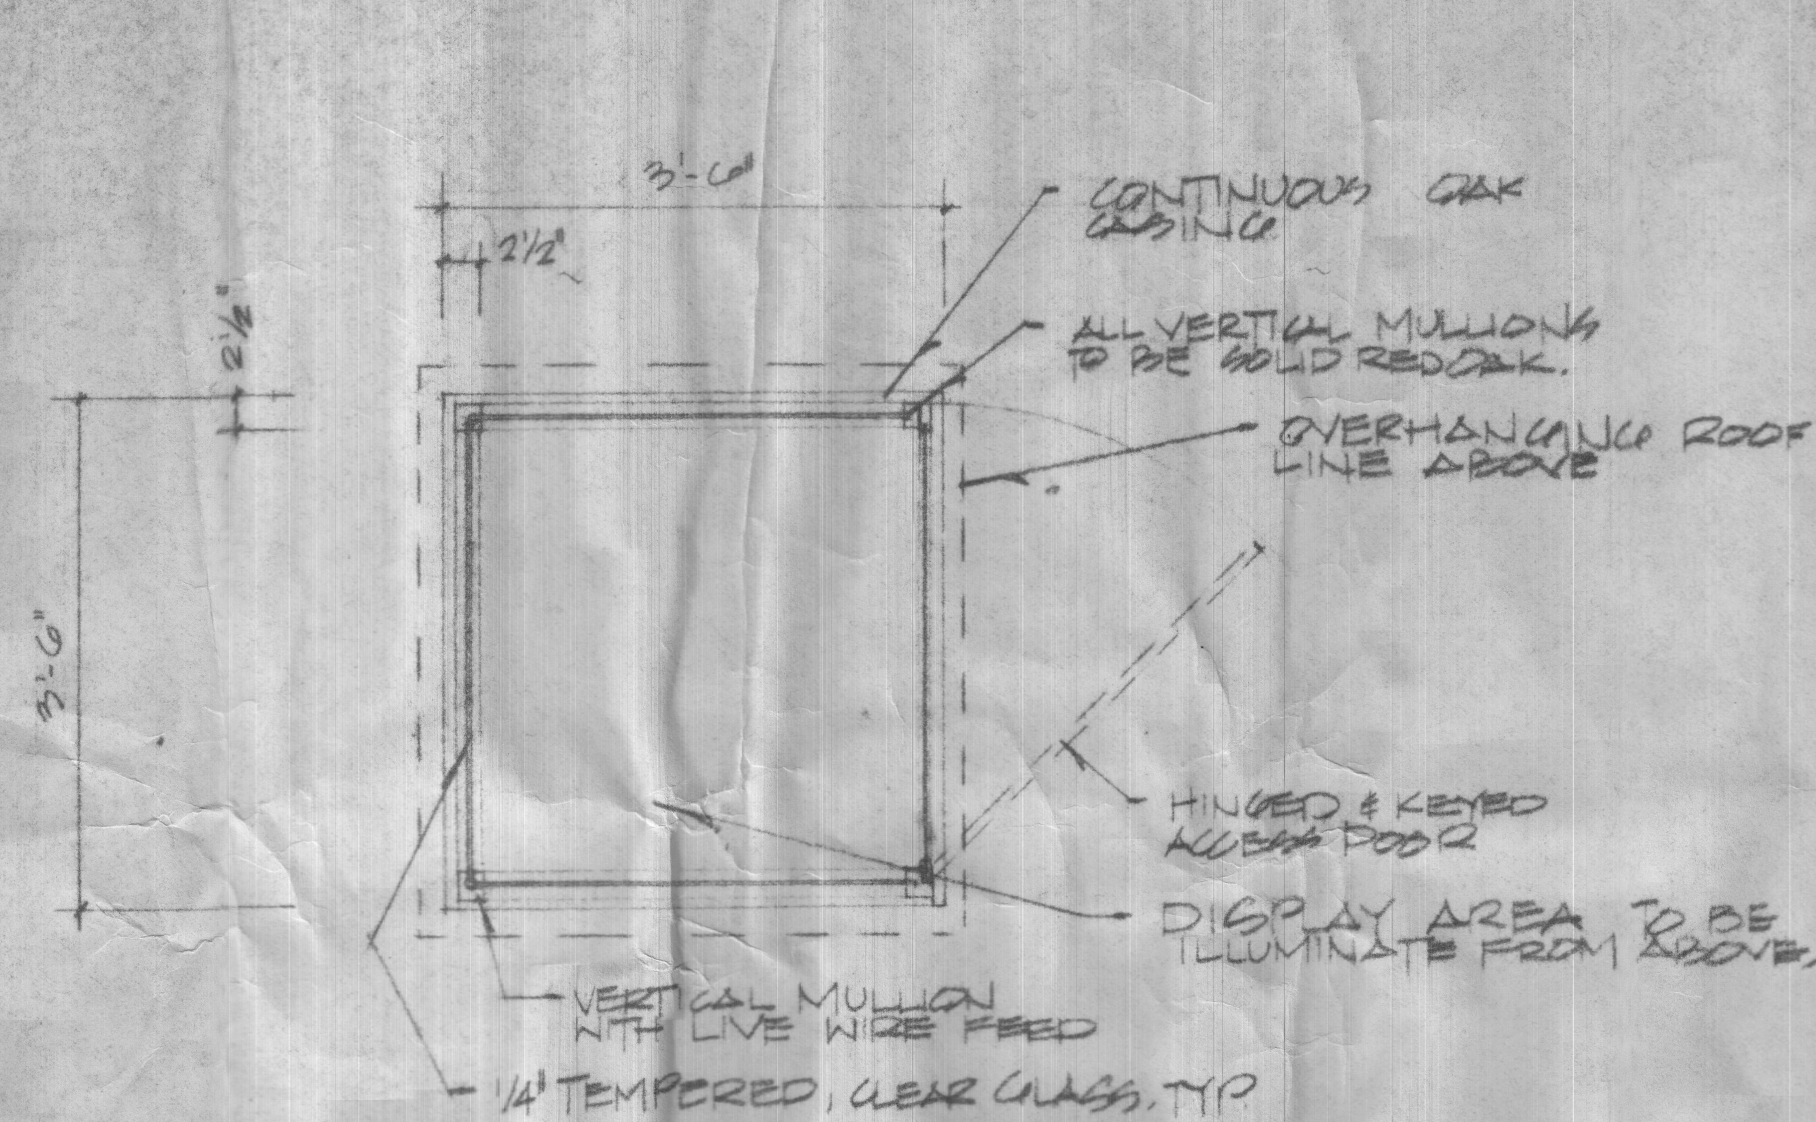
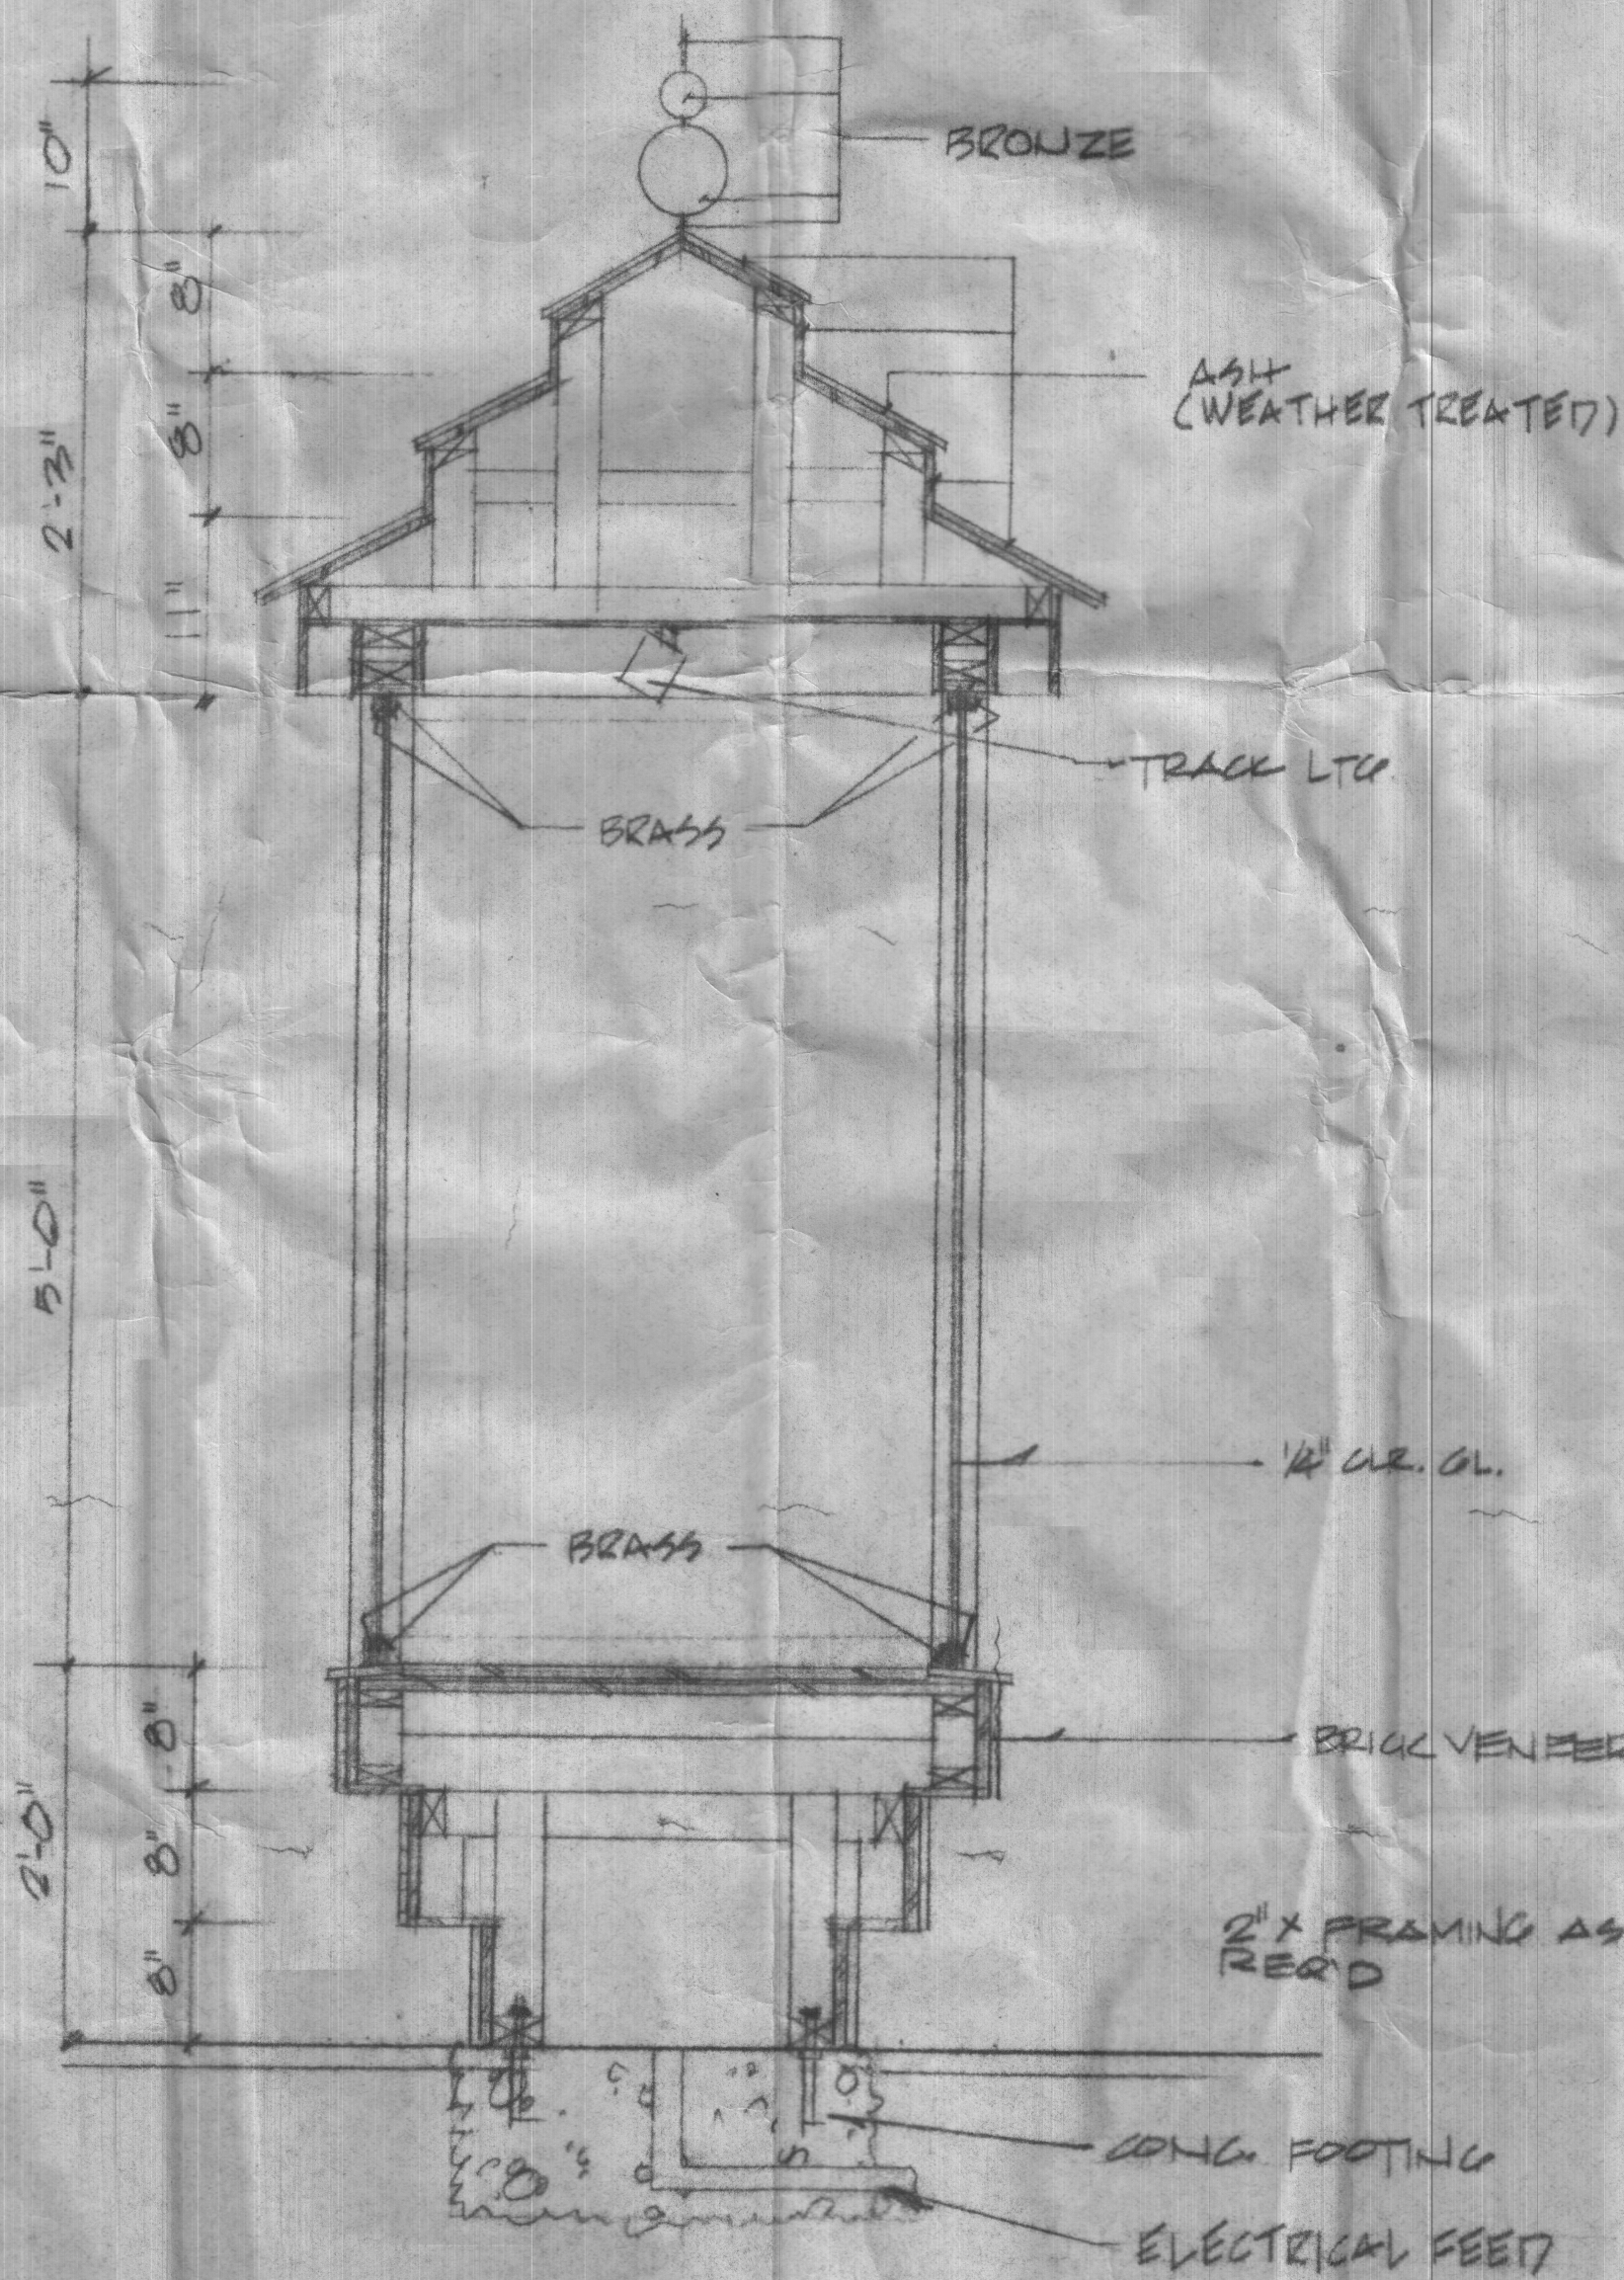
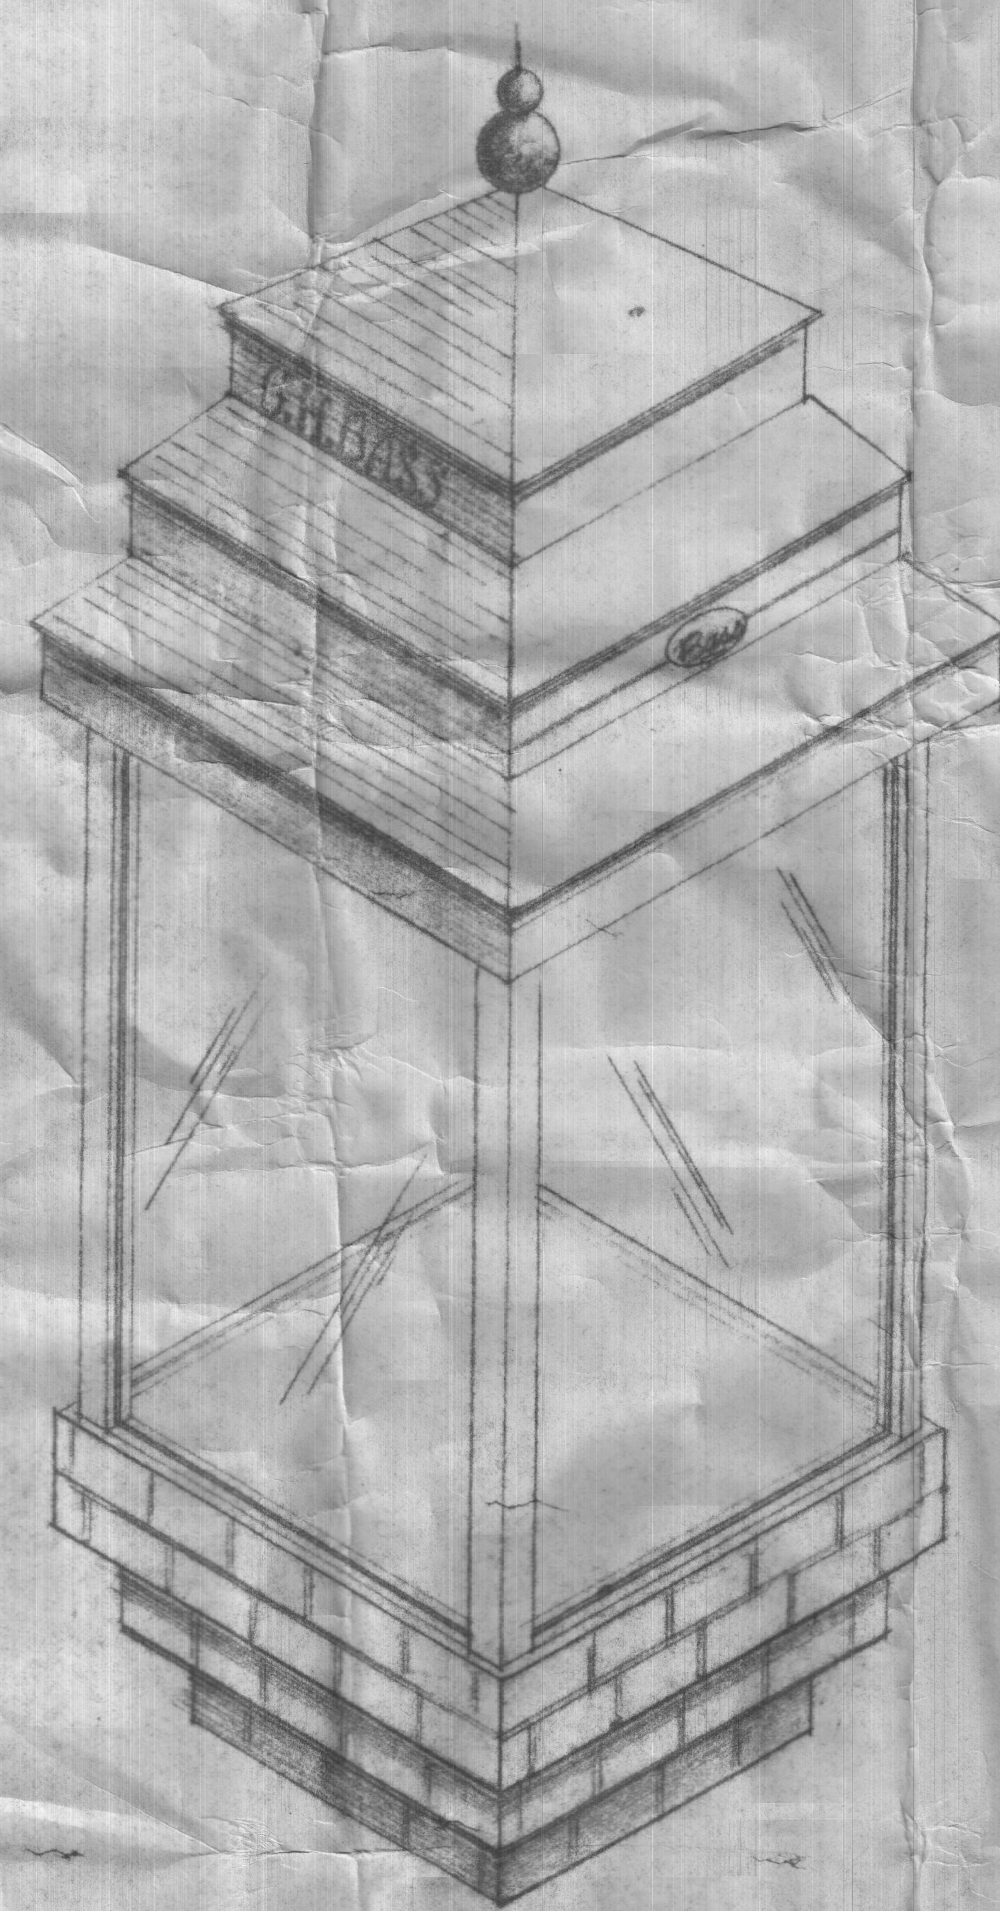


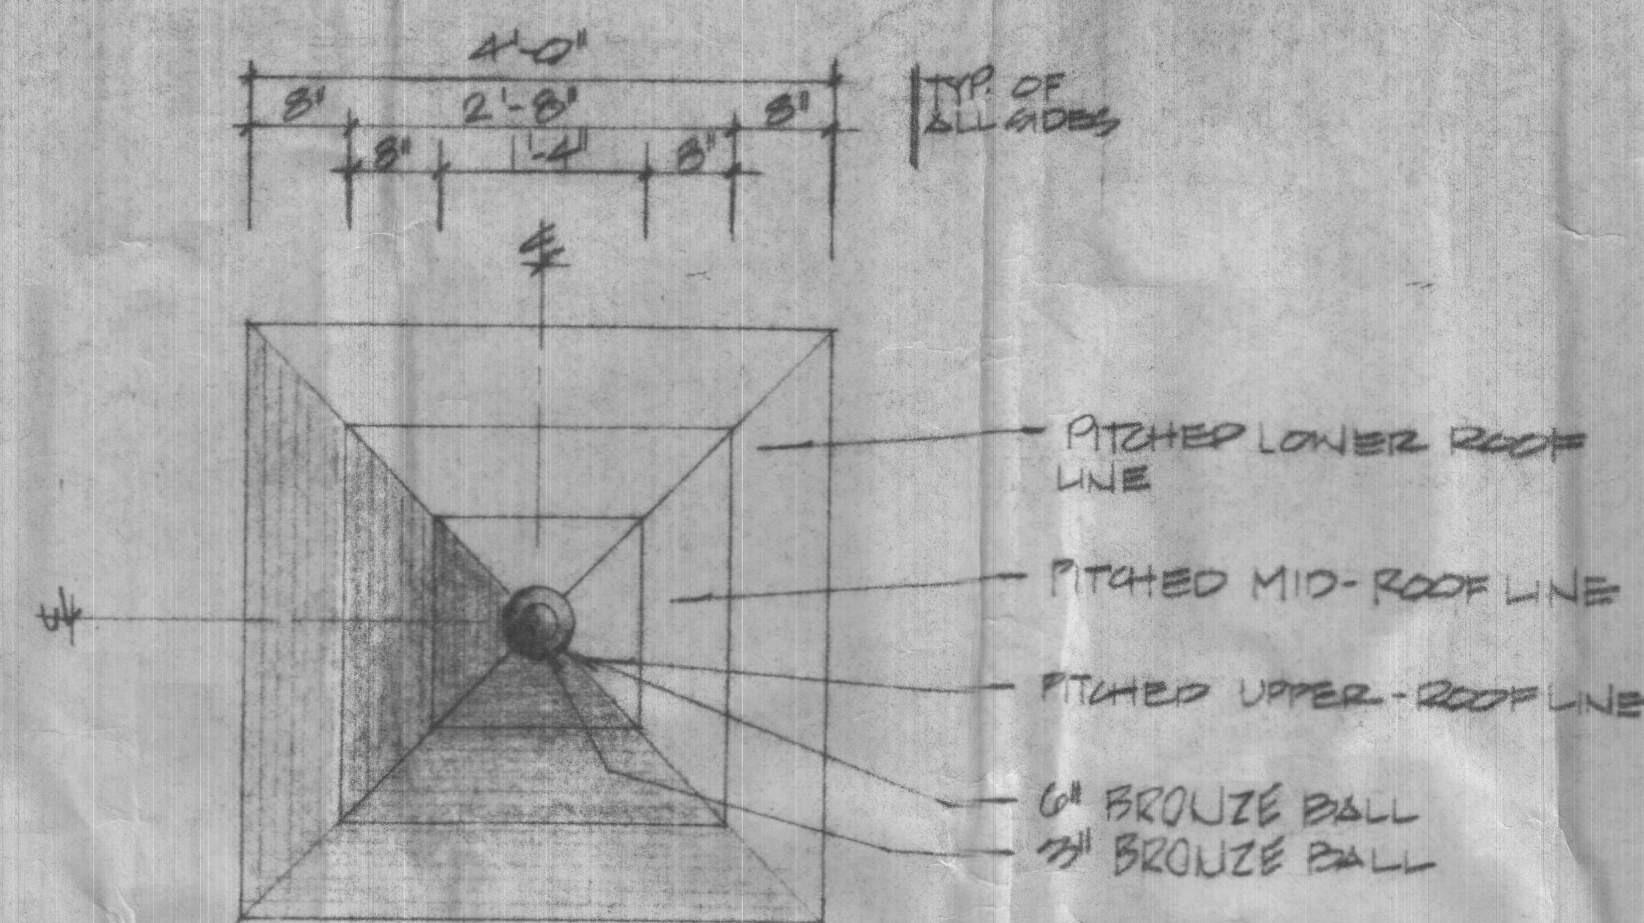

MATERIALS & COST BREAKDOWN	
COST	DESCRIPTION
BY CONTRACTOR	
	1. FLOOR FIXTURES
	2. CONSTRUCT NEW WALL - E2
	3. REVISE EXISTING WALL - E1
	4. INSTALL SPACE-LOK STANDARDS AND BRACKETS
	5. SUPPLY AND INSTALL GLASS
	6. SUPPLY AND INSTALL BRONZE MIRRORS FOR COLUMNS & FIXTURES
	7. INSTALL CARPET & PAD; PAD BY CONTRACTOR, CARPET BY OWNER
	8. REVISE EXISTING LIGHTS AND ADDITIONAL LIGHTS AND TRAC AS REQUIRED
	9. PAINT EXISTING RED LIGHT FIXTURES FLAT BLACK
	10. EXTERIOR KIOSK
	11. INSTALL STOCKROOM SHELVING
MATERIALS SUPPLIED BY OWNER	
	1. STOCKROOM SHELVING BUT INSTALLED BY CONTRACTOR
	2. SPACE-LOK STANDARDS AND BRACKETS BUT INSTALLED BY CONTRACTOR
	3. WALLCOVERING FOR E1 & E2 BUT INSTALLED BY CONTRACTOR
	4. CARPET BUT INSTALLED BY CONTRACTOR
	5. SEATING CUSHIONS AND FABRIC
	6. MISCELLANEOUS PROPS AND SIGNAGE
	7. BRASS MOLDING FOR INTERIOR

anthony smith inc.
 architectural design, space planning, visual merchandising
 71A Chestnut Street Boston, Massachusetts 02108 617-723-5545

REVISIONS				TANNERY IN CAMBRIDGE	
DESCRIPTION	NO	DATE	BY		
	1	11/05	DJP	DETAILS	
	2	3/1/05	DJP		
DRAWN BY	SCL	SCALE	AS NOTED	DATE	
CHECKED		DATE	10/05	DRAWING NO	
TRACED		APPROVED		CON-1	

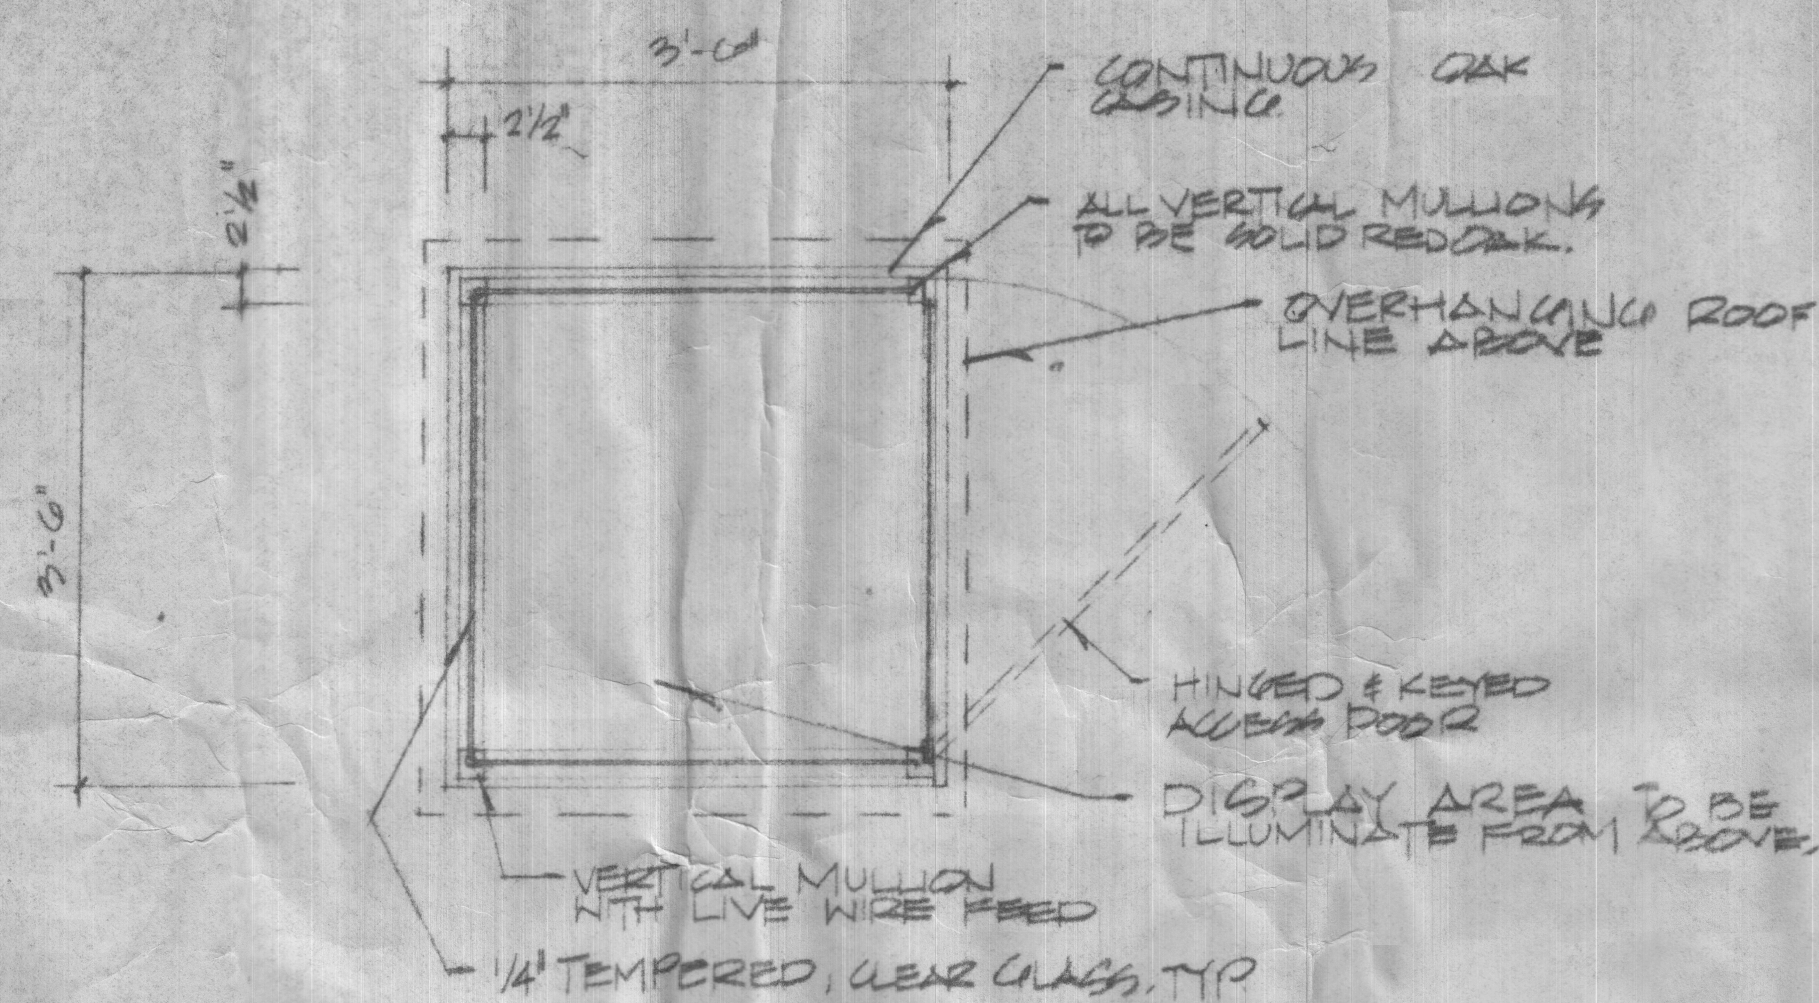

MATERIALS & COST BREAKDOWN	
COST	DESCRIPTION
	BY CONTRACTOR
	1. FLOOR FIXTURES
	2. CONSTRUCT NEW WALL - E2
	3. REVISE EXISTING WALL - E1
	4. INSTALL SPACE-LOK STANDARDS AND BRACKETS
	5. SUPPLY AND INSTALL GLASS
	6. SUPPLY AND INSTALL BRONZE MIRRORS FOR COLUMNS & FIXTURES
	7. INSTALL CARPET & PAD; PAD BY CONTRACTOR, CARPET BY OWNER
	8. REVISE EXISTING LIGHTS AND ADDITIONAL LIGHTS AND TRAC AS REQUIRED
	9. PAINT EXISTING RED LIGHT FIXTURES FLAT BLACK
	10. EXTERIOR KIOSK
	11. INSTALL STOCKROOM SHELVING
	MATERIALS SUPPLIED BY OWNER
	1. STOCKROOM SHELVING BUT INSTALLED BY CONTRACTOR
	2. SPACE-LOK STANDARDS AND BRACKETS BUT INSTALLED BY CONTRACTOR
	3. WALLCOVERING FOR E1 & E2 BUT INSTALLED BY CONTRACTOR
	4. CARPET BUT INSTALLED BY CONTRACTOR
	5. SEATING CUSHIONS AND FABRIC
	6. MISCELLANEOUS PROPS AND SIGNAGE
	7. BRASS MAULDING FOR INTERIOR

anthony smith inc.
architectural design, space planning, visual merchandising
71A Chestnut Street Boston, Massachusetts 02108 617-723-5545

REVISIONS				TANNER IN CAMBRIDGE	
DESCRIPTION	NO	DATE	BY		
	1	11/05	DJP	DETAILS	
	2	3/1/05	DJP		
DRAWN BY	SCL	SCALE	AS NOTED	DATE	
CHECKED		DATE	1/8/05	DRAWING NO.	
TRACED		APP'D		CON-1	

#10 December 28/87

Mayor Sullivan:

Ordered:

Shut Canvass Shoe Co.

He granted permission for the placement
of a display case on the sidewalk
located in front of the premises
numbered 11 Brattle Street, ~~and~~
~~on the~~ ~~ap~~

Chris
advising



City of Cambridge

10.
IN CITY COUNCIL

December 28, 1987

MAYOR WALTER J. SULLIVAN

ORDERED: That the Tannery Shoe Company be granted permission for the placement of a display case on the sidewalk located in front of the premises numbered 11 Brattle Street.

12/28/87 - CHARTER RIGHT EXERCISED BY COUNCILLOR DUEHAY

Order #10

H-217

Mayor W. Sullivan order re: that the Tannery
Shoe Co. be granted permission for a display
case on the sidewalk at 11 Brattle St.

In City Council,

December 28, 1987

Charter Right
Reversed by
Councilman Durbin

! See Order Adopted on
February 29, 1988)