



City of Cambridge

IN CITY COUNCIL

May 24, 1982

ORDERED:

That the Commissioner of Public Works be authorized to construct driveways over sidewalks in front of estates upon the streets as hereinafter named, the expense thereof to be charged to the appropriation for Public Works Department, Paving (Edgestones and Sidewalks). The entire cost of material and labor furnished to be repaid to the City by the owners of the abutting estates.

262-284 Binney Street

Fourteen Cambridge Center Trust

2050-2070 Mass. Avenue

City of Cambridge (Cambridge Housing Authority)

In City Council May 24, 1982.
Adopted by the affirmative vote of 8 members.
Attest:- Paul E. Healy, City Clerk.

A true copy;

ATTEST:-

A handwritten signature in dark ink, reading "Paul E. Healy". The signature is written in a cursive style with a large, prominent "P" and "H".

FOR REGISTRY USE ONLY


SCALE IN FEET

0 20 40 80 100 120

MASSACHUSETTS 98' WIDE PUBLIC AVENUE


WALDEN STREET
40' WIDE PUBLIC

CREIGHTON STREET
40' WIDE PUBLIC

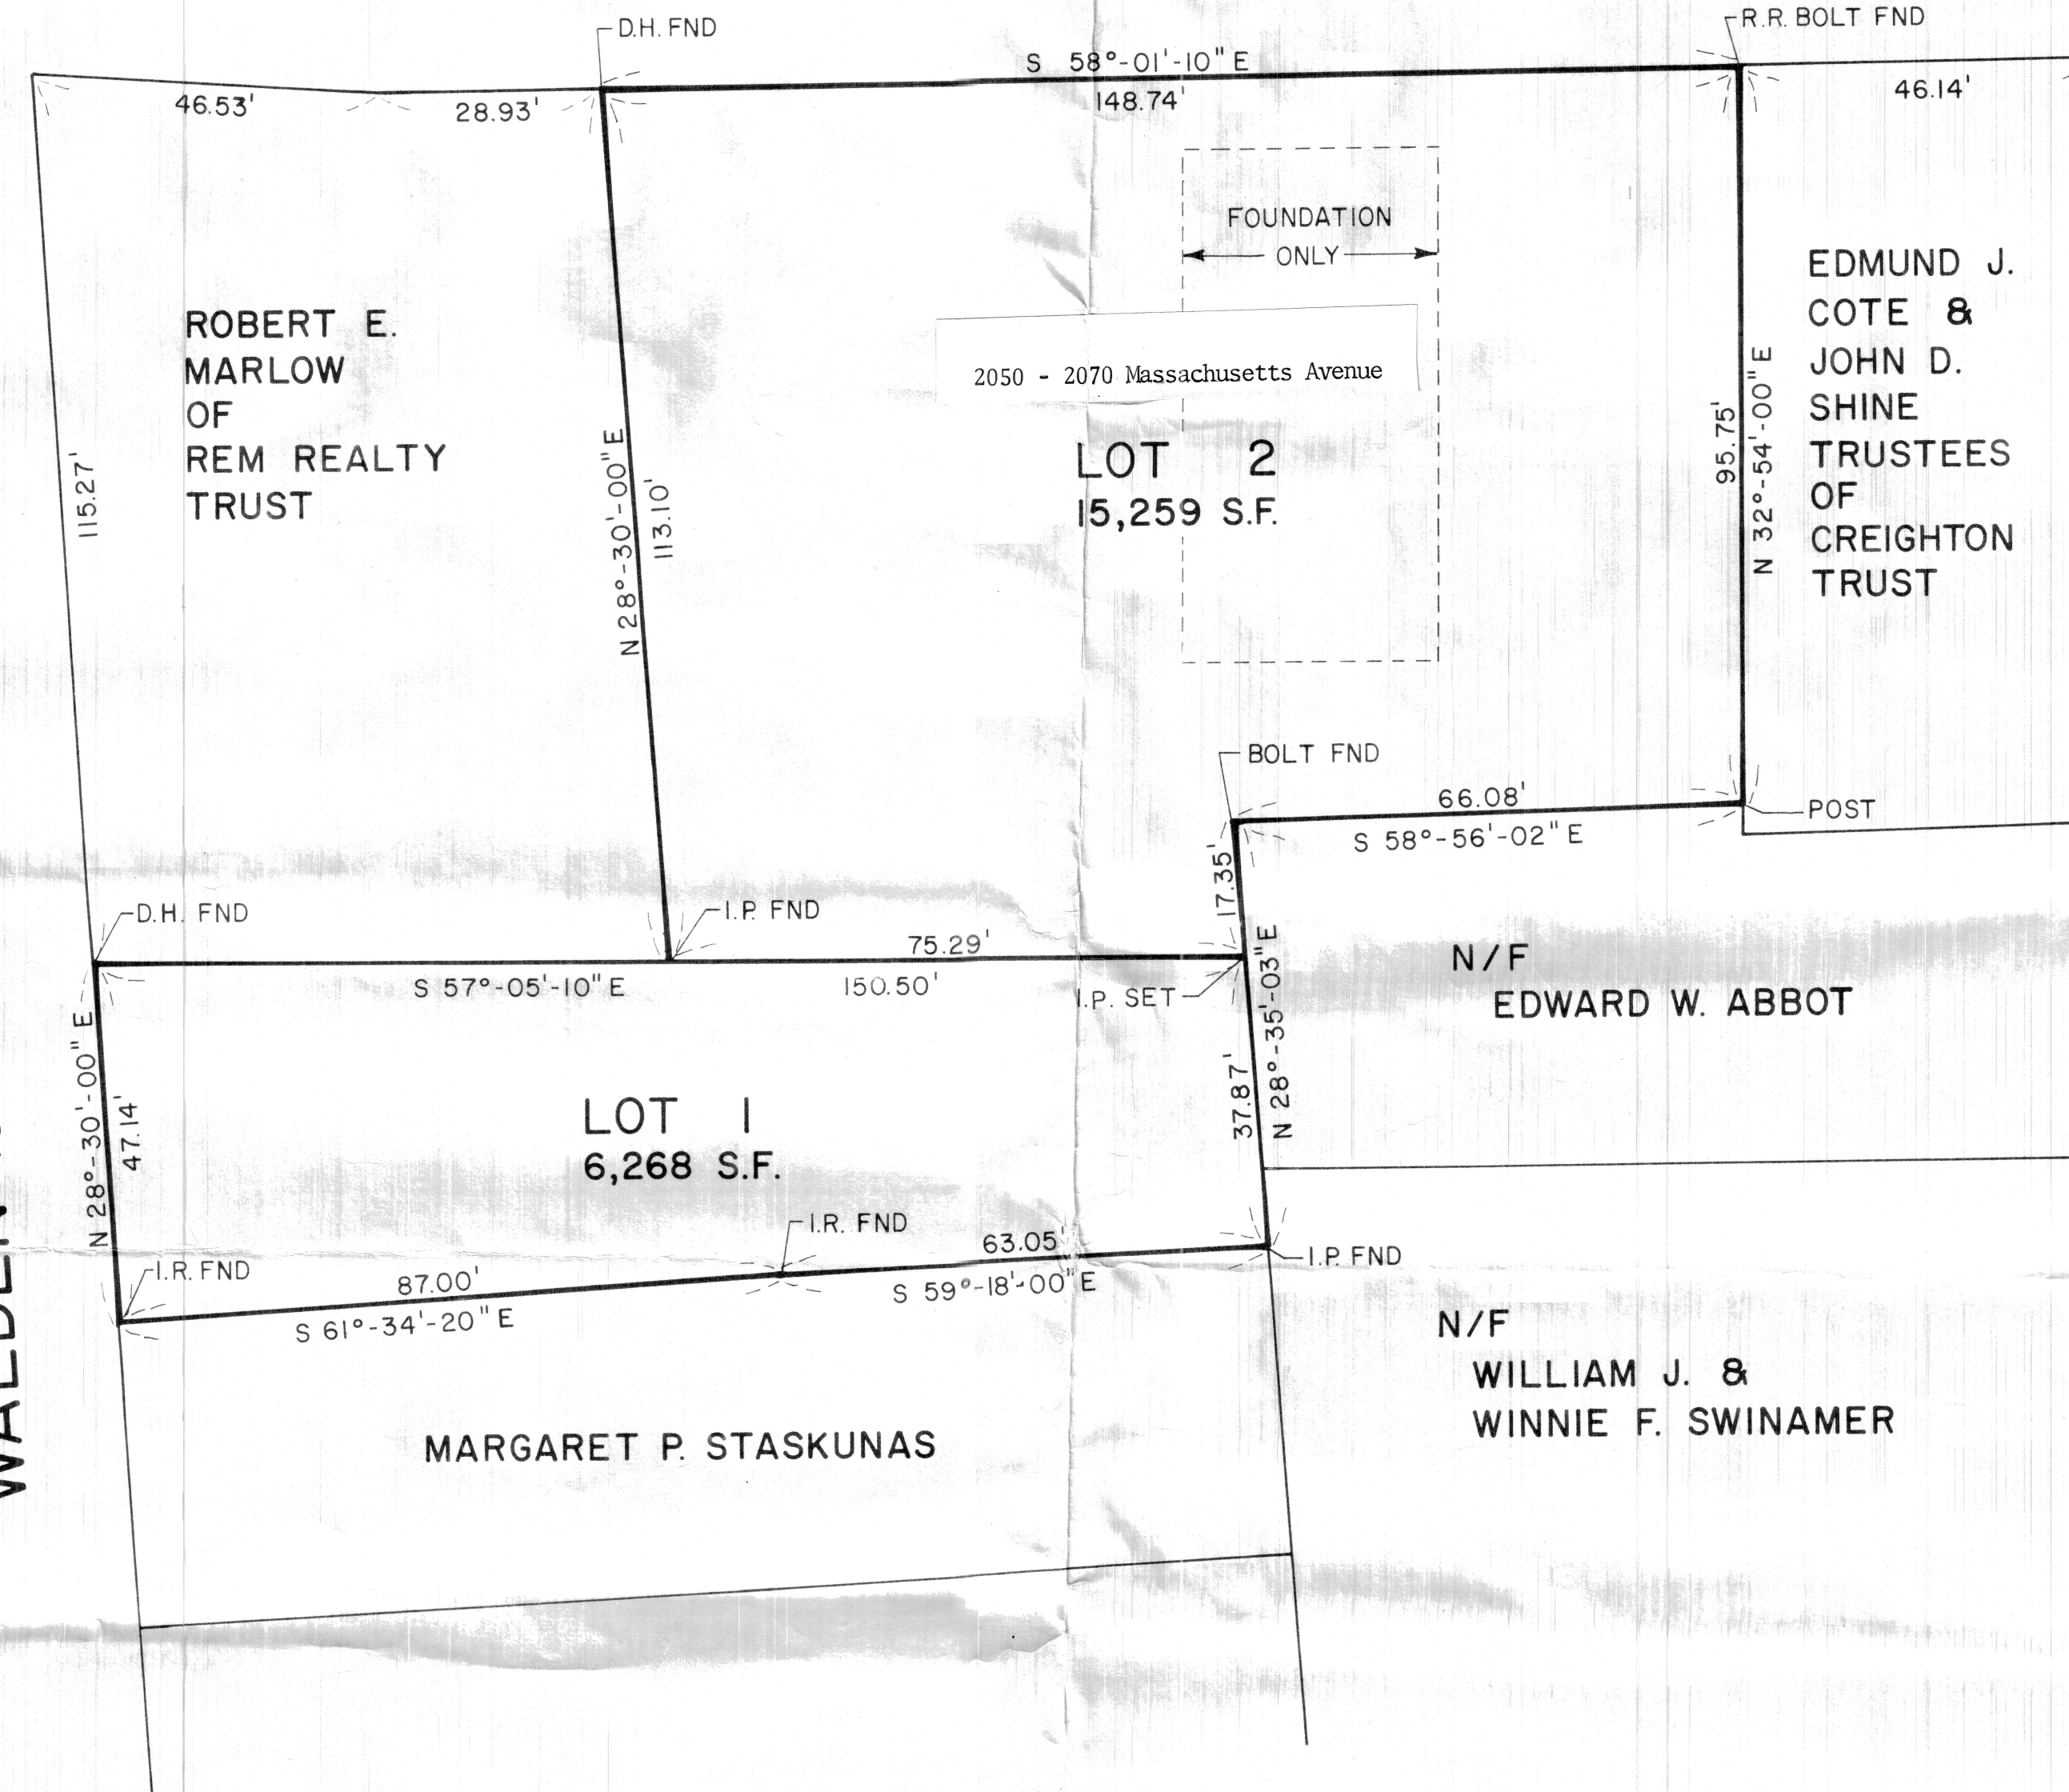

NOTE:
SUBDIVISION OF PLAN NO.1060
OF 1969. RECORDED SOUTH
MIDDLESEX REGISTRY OF DEEDS,
BOOK 11747, PAGE 536.

SUBDIVISION
PLAN OF LAND
IN
CAMBRIDGE, MASS.

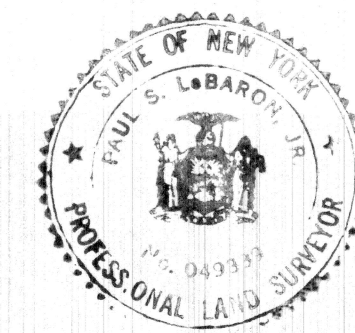

I certify that this
plan, as prepared, conforms
to the rules and regulations
of the Registers of Deeds.

TEMPORARY PERMIT
MASSACHUSETTS LS 1981-21

		BRAINTREE, MASS. 617-848-3565		LONDONDERRY, N.H. 603-432-7267	
Scale: 1" = 20'	Date: DEC. 13, 1981	Drawn by: DV	Checked by: PSL		
Revision of :					
Gale Engineering Company, Inc.		Project No. 2825		Sheet 1 of 1	

APPROVAL OR DISAPPROVAL OF CURB CUTS

PETITIONER _____

ADDRESS OF CURB CUT REQUEST _____

PUBLIC WORKS DEPARTMENT

C. Kennedy

(Signature)

X

APPROVED

DISAPPROVED

TRAFFIC AND PARKING DEPARTMENT

James J. Ruston

(Signature)

X

APPROVED

DISAPPROVED

HISTORICAL COMMISSION

Alt

(Signature)

✓

APPROVED

DISAPPROVED

RECEIVED
APR 28 3 50 PM '02
BRIDGE
HISTORICAL
COMMISSION

BUILDING
COMMUNITY DEVELOPMENT DEPARTMENT

(Signature)

R. Morgan

APPROVED

DISAPPROVED

NEIGHBORHOOD ASSOCIATION

(Signature)

APPROVED

DISAPPROVED

RECEIVED
CAMBRIDGE
HOUSING AUTHORITY

Cambridge,

April 16

19⁸²

To the Honorable, the City Council of the City of Cambridge:

City of Cambridge:

The undersigned respectfully pray that a driveway for residential use may be constructed and agrees to deposit with the City Treasurer the sum of seventy five (\$75.00) dollars, subject to the following conditions, to wit: In case the amount so deposited is in excess of the cost of the driveway, the difference shall be refunded by the City Treasurer, but in case the cost of the driveway exceeds that deposit, said deposit shall be applied as a credit to the bill and the balance shall be paid to the City Treasurer within thirty days from the receipt of the bill.

Location of proposed driveway 2050 - 2070 Massachusetts Avenue Street

Owner or Owners Name City of Cambridge* (Cambridge Housing Authority)

Address Cambridge Housing Authority
ATT: Terry Lurie

270 Green Street

Cambridge, MA 02139

Telephone Number 864 - 3020 x32

- * The property is currently owned by the City of Cambridge and will be transferred to the Cambridge Housing Authority for the development of elderly housing. A Comprehensive Permit for this development was granted on November 10, 1982 by the Cambridge Board of Zoning Appeal. A plan showing the location of the proposed driveway is attached.

3.

H-60

PETITION

of City of Cambridge (Cambridge Housing
Authority)

for Driveway at premises

No. 2050 - 2070 Massachusetts Avenue

April 16, 1982

Location of driveway approved by


Commissioner of Public Works



In City Council, May 24, 1982

**Referred to the Committee on Roads and
Bridges**

Attest:

City Clerk