


SPRING

ST.

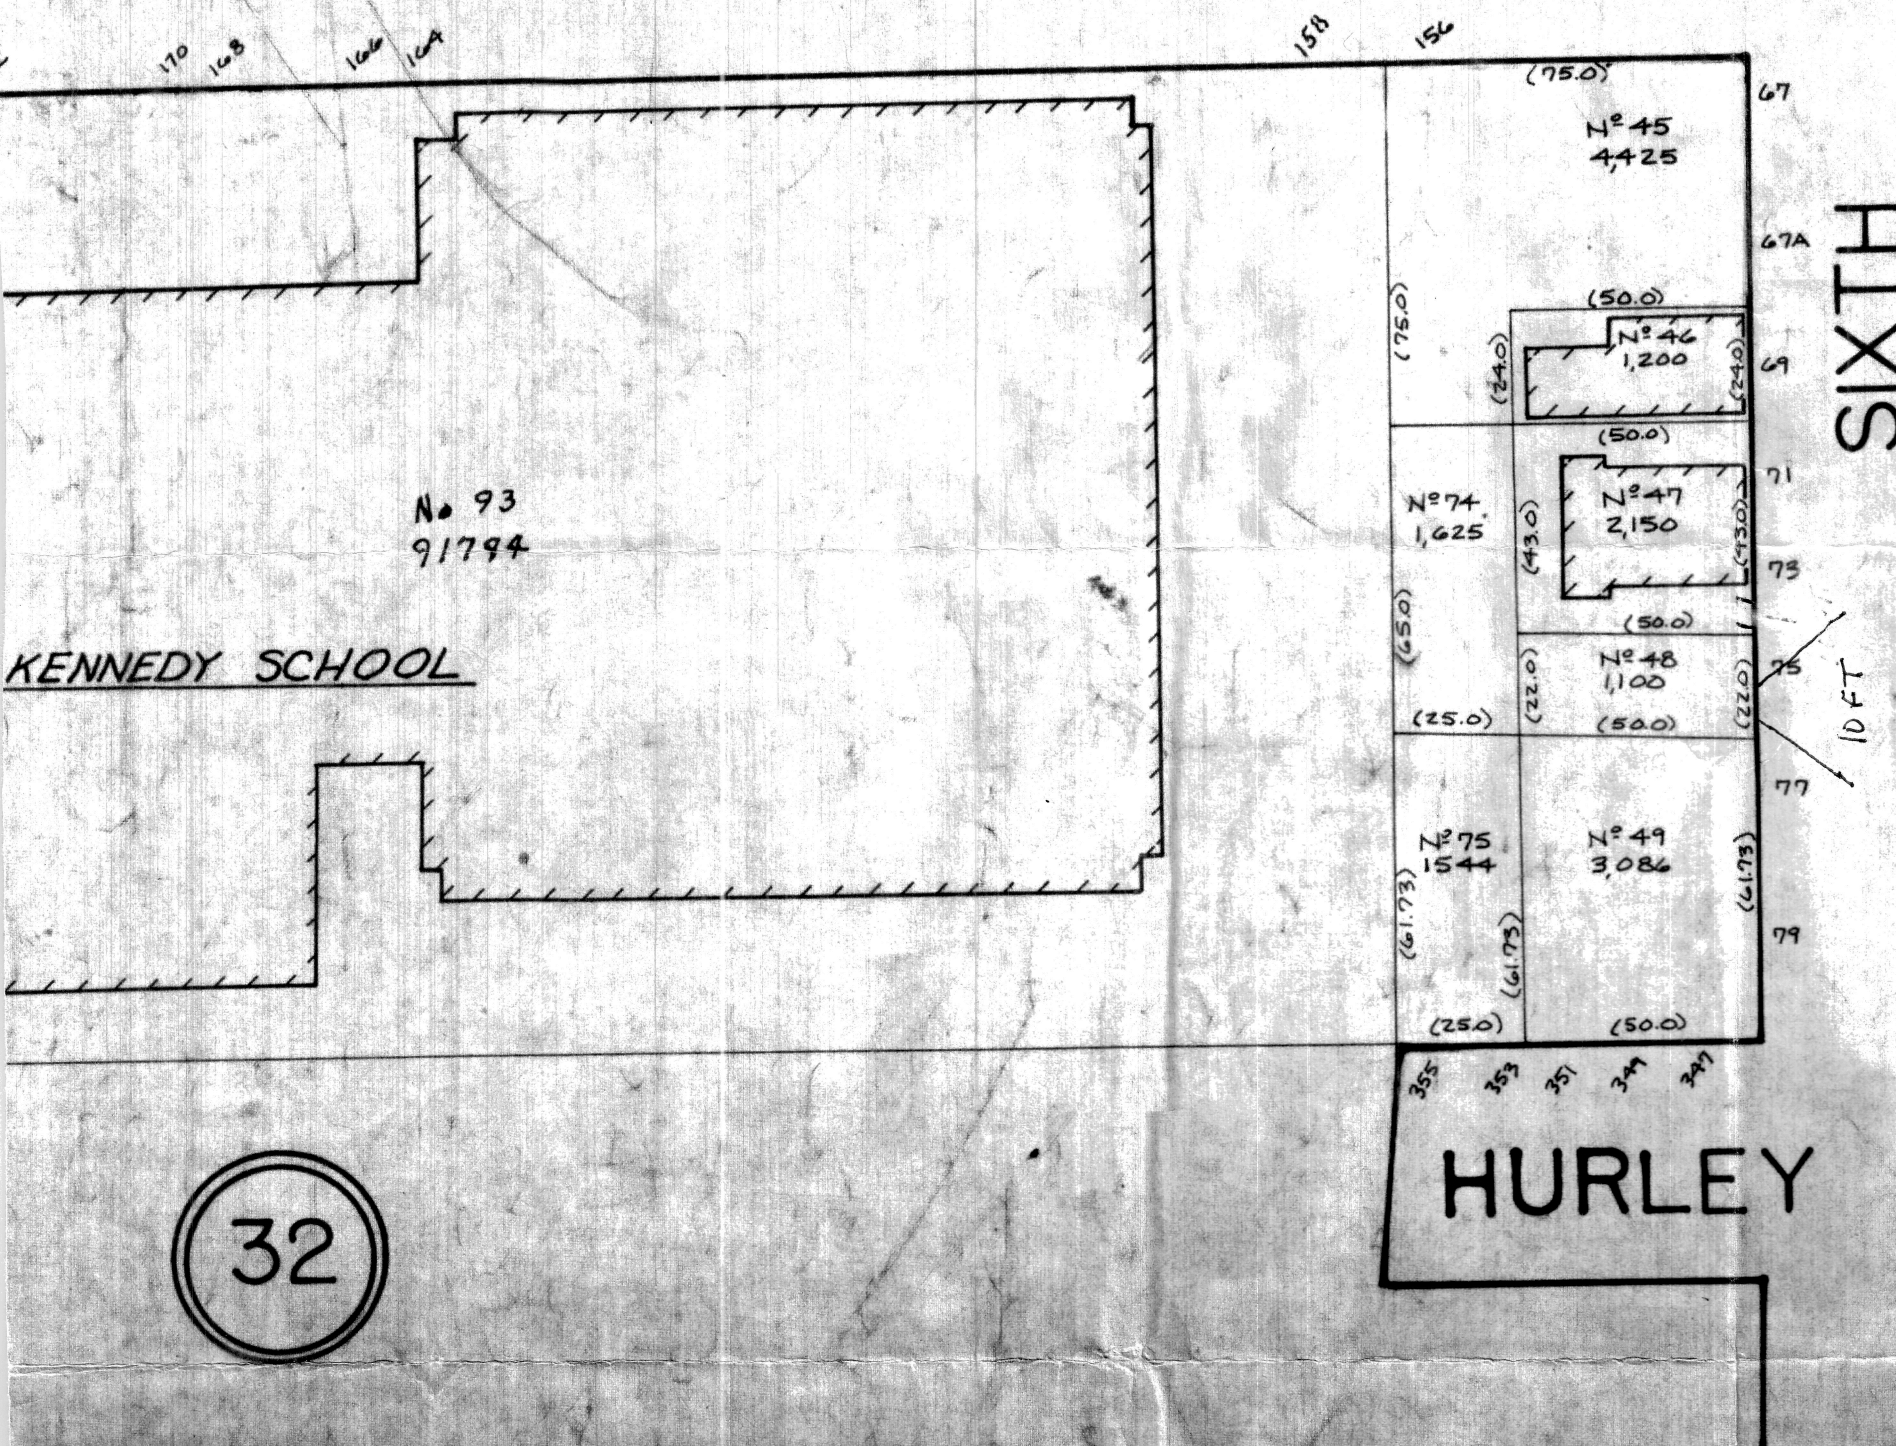

SIXTH

26

HURLEY

ST.

CITY OF CAMBRIDGE

SCALE: 1"=40'

DIMENSIONS FROM DEED, LAND COURT
OR LAYOUT PLANS ARE IN BRACKETS ().
LAND COURT MARKED L.C. ALL OTHER
DIMENSIONS ARE MEASURED.
DRAWN BY: AL THOMPSON



City of Cambridge

Communication # 17

IN CITY COUNCIL

April 23, 1990

ORDERED:

That the Commissioner of Public Works be authorized to construct curb cuts over sidewalks in front of estates upon the streets as hereinafter named, the expense thereof to be charged to the appropriation for Public Works Department, Paving (Edgestones and Sidewalks). The entire cost of material and labor furnished to be repaid to the City by the owners of the abutting estates.

Josephine Muolo

71 Sixth Street

In City Council April 23, 1990.

Adopted by the affirmative vote of eight members.

Attest:- Joseph E. Connarton, City Clerk.


A true copy;

ATTEST:-

Joseph E. Connarton, City Clerk.

SKETCH OF PROPOSED CURB CUT WITH COST ESTIMATE

CITY OF CAMBRIDGE

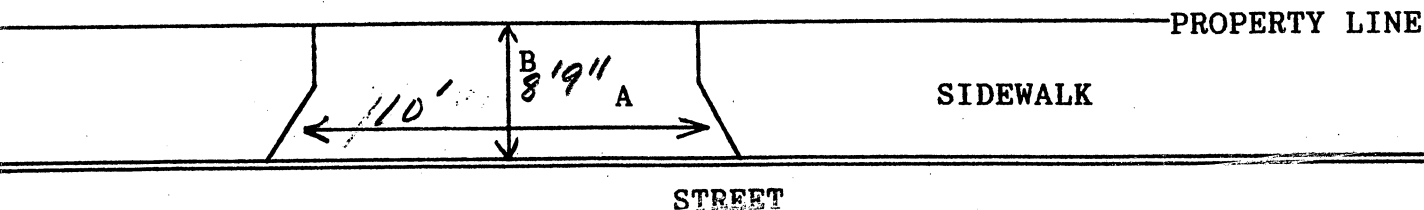

$$A = \underline{10} \text{ FT. } \div 3 = \underline{3.3} \text{ YARDS}$$

$$B = \underline{9} \text{ FT. } \div 3 = \underline{3} \text{ YARDS}$$

$$A \times B = \underline{101} \text{ SQUARE YARDS}$$

COST ESTIMATE:

BRICK: _____ SQUARE YARDS x \$70/SQUARE YARD = \$ _____

BRICK ON CONCRETE: _____ SQUARE YARDS x \$85/SQUARE YARD = \$ _____

CONCRETE: 10 SQUARE YARDS x \$40/SQUARE YARD = \$ 400.00

ASPHALT: _____ SQUARE FEET x 1 TON/40 SQUARE FEET x \$125/TON = \$ _____

DEPARTMENT OF PUBLIC WORKS SCHEDULED DATE FOR CONSTRUCTION:

/ /

DEPARTMENT OF PUBLIC WORKS STATED FEE: \$ _____

The undersigned agrees to pay the stated fee for the curb cut installation in full within two (2) weeks of the estimated starting date of construction before the Department of Public Works shall proceed with construction:

Print name: JOSEPHINE MUOLOTelephone #: 547-0095
498-9060 SCHOOLOwner's signature: Josephine MuoloDate: March 12, 1990Address: 71 - 6th St Camb Mass 02141

Funds Received: \$ _____

Check Number: _____

APPLICATION FOR CURB CUTS AND OPENINGS

CITY OF CAMBRIDGE

PART II: INSPECTIONAL SERVICES DEPARTMENT

☒ Application approved	☐ Application denied
Reason: _____	
Signature: <u>[Signature]</u>	Date: _____
Title: <u>ZONING SPECIALIST</u>	

PART III: TRAFFIC AND PARKING DEPARTMENT

☒ Application approved	☐ Application denied
Reason: _____	
Signature: <u>[Signature]</u>	Date: <u>4-12-90</u>
Title: <u>Director of Traffic & Parking</u>	

PART IV: HISTORICAL COMMISSION

☒ Application approved	☐ Application denied
Reason: _____	
Signature: <u>[Signature]</u>	Date: <u>4-12-90</u>
Title: <u>CHAIRMAN</u>	

PART V: PUBLIC WORKS DEPARTMENT

☒ Application approved	☐ Application denied
Reason: _____	
Signature: <u>[Signature]</u>	Date: <u>4/17/90</u>
Title: <u>Superintendent of Streets</u>	

APPLICATION FOR CURB CUTS AND OPENINGS



CITY OF CAMBRIDGE

INSTRUCTIONS:

In order to obtain permission for a curb cut or opening you must **first** get approval from the Department of Inspectional Services on the zoning requirements for off-street parking, including the cooperation of your immediate abutters.

To receive a review from Inspectional Services you must fill out Part I of the application. Be sure to draw your plot plan on Drawing 1, choosing the lot that represents your lot's position, i.e. corner or interior. You must also include a sketch of the proposed curb cut, including dimensions, on Drawing 2. You may then calculate the cost of the curb cut by using the formula based on your choice of surfaces. You must also include a signed abuttor sheet for each of your abuttors: back yard, one on either side and the abuttor directly across the street.

Once you have gathered this information on the application, it should be submitted to:

Zoning Officer
Inspectional Services Department
831 Massachusetts Avenue
Cambridge, MA 02139

If the application is approved by Inspectional Services, it will then be sent on to Traffic and Parking, the Historical Commission and the Department of Public Works. If approved by Public Works, the application and backup will be sent to the City Council for their approval. Once the City Council approves, the curb cut can be installed. However, the full cost of the cut **must be paid** to Public Works **before** the work will start.

If, however, Inspectional Services denies your application you may then appeal to the Zoning Board of Appeals.

DATE:

3112190


PART I:

Address of proposed curb cut or off-street parking facility:		71 SIXTH STREET
Frontage:	65' 10" ft.	Block and Lot:
Setback (distance from building to sidewalk):		8 ft from 1st
Distance from proposed curb cut to surrounding structures and property line:		
Dimensions of proposed curb cut:		7 ft.
Location of any trees, sign posts, fire hydrants, utility poles, etc., in direct vicinity of proposed curb cut:		

- ☒ Plot plan is included
- ☒ Sketch of curb cut with cost estimate is included
- ☒ All abuttor's forms are included

DRAWING 1:

PLEASE INDICATE LOCATION OF HOUSE AND DRIVEWAY.
BE SURE TO GIVE DIMENSIONS OF LOT.

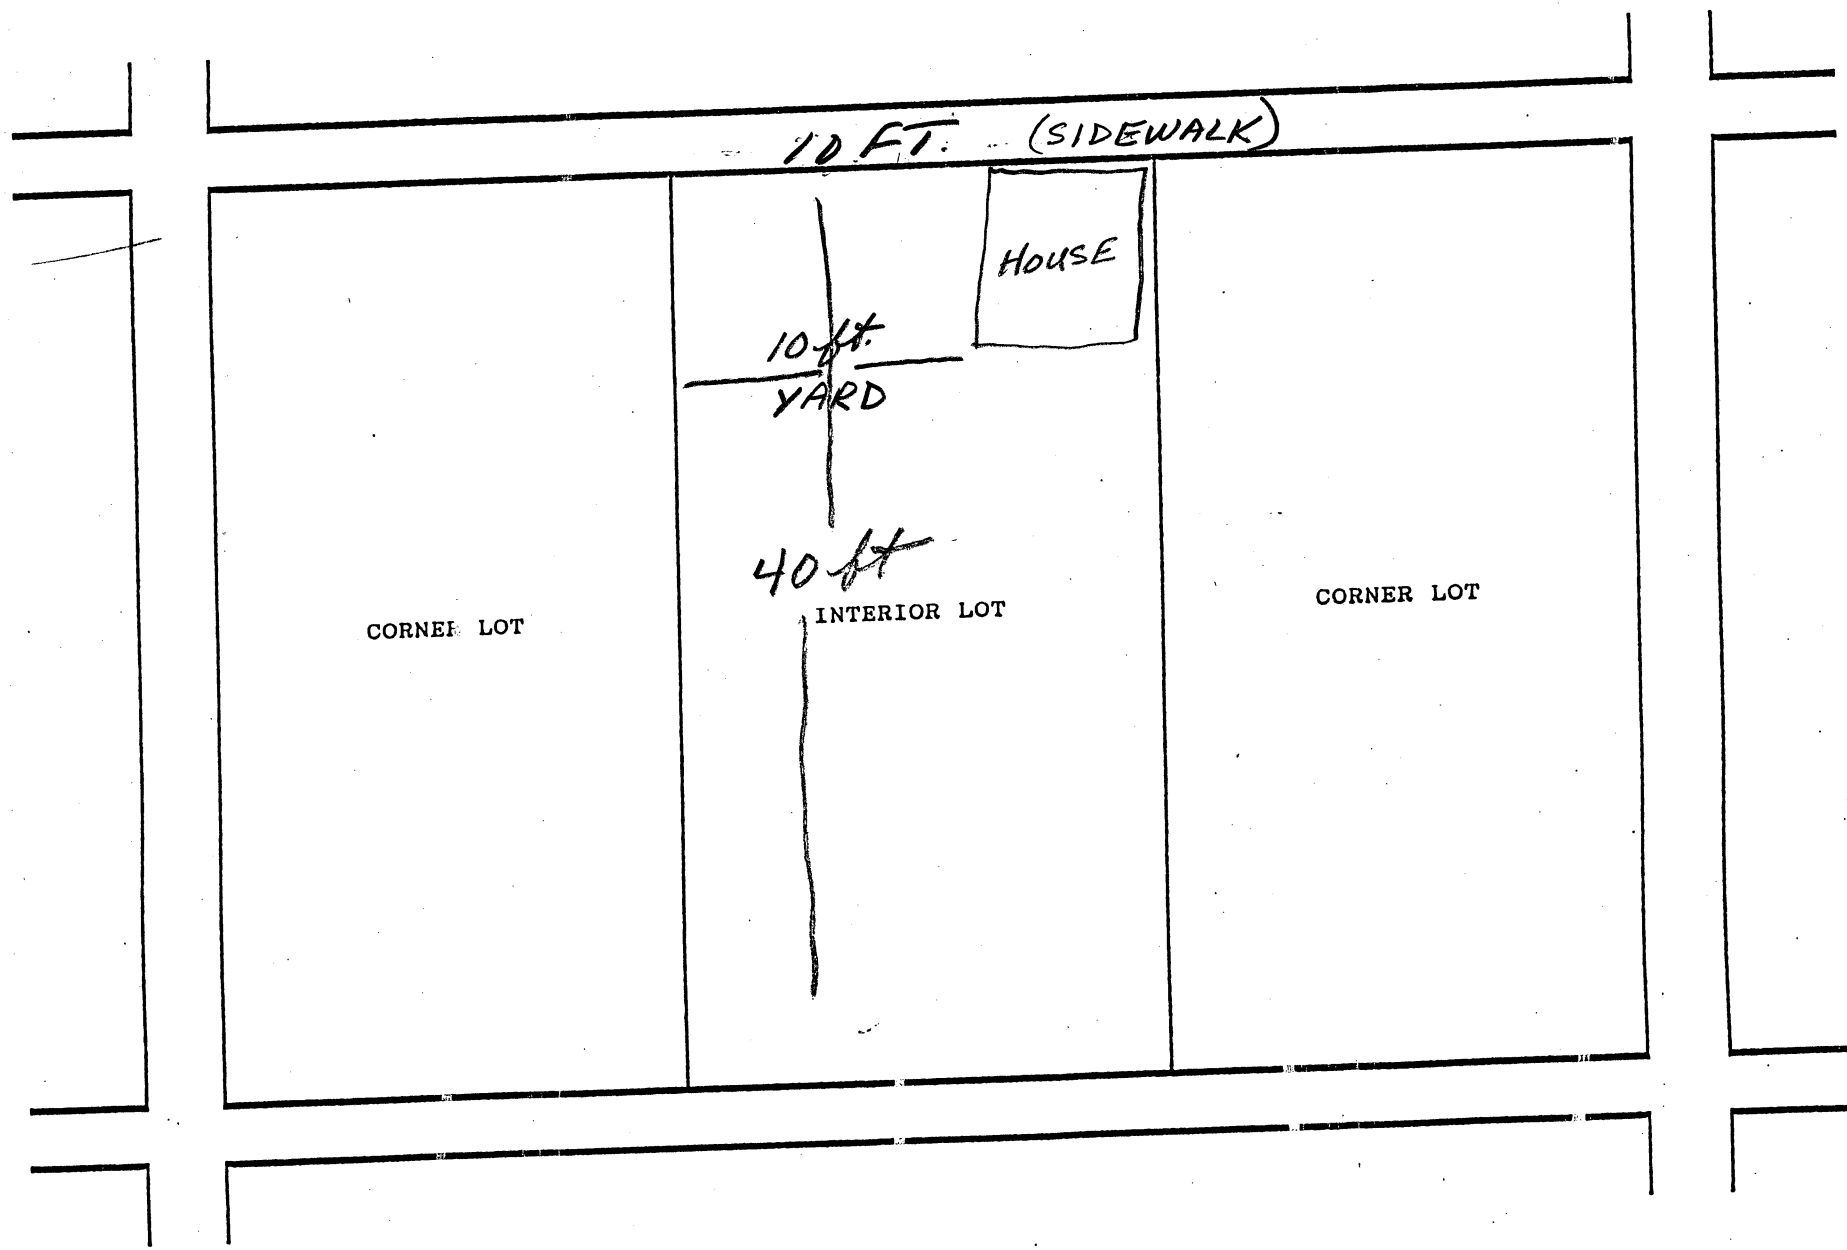

APPLICATION FOR DRIVEWAY CUTS AND OPENINGS
ABUTTOR'S FORM

CITY OF CAMBRIDGE

To Whom It May Concern:

As owner or agent of

69 Sixth Street

Cambridge, Massachusetts, I do hereby declare

☒ approval

☐ disapproval

of the installment of;

Off-Street Parking Facility located at

71 - 6th St

Signed:

Daniel M. Welch

Date:

Sept. 30, 1989

Address:

15 Lee Street

Cambridge MA 02139

APPLICATION FOR DRIVEWAY CUTS AND OPENINGS
ABUTTOR'S FORM

CITY OF CAMBRIDGE

To Whom It May Concern:

As owner or agent of

72 6th Street

☒ approval

Cambridge, Massachusetts, I do hereby declare

☐ disapproval

of the installment of:

Off-Street Parking Facility located at

71 6th St

Signed:

Paul F. Van Hout

Date:

10/20/89

Address:

72 6th St.

17.

H-36

Petition of Josephine Muolo requesting a
curb cut at the premises numbered
71 Sixth Street.

In City Council,

April 23, 1990

Order adapted