



City of Cambridge

Communication No. 7

IN CITY COUNCIL

January 31, 1983

ORDERED:

That, in accordance with the provisions of an ordinance relative to placing and maintaining signs, the Commissioner of Public Works be and hereby is authorized to grant a permit to Damian Enterprises, Inc. d/b/a Bel Canto Restaurant ^{an awning} for the erection of ~~XXXXXXXX~~ ^{awning} at 924-928 Massachusetts Avenue, Cambridge.

Provided that, before erecting the above named ~~sign~~ ^{awning}, the petitioner shall obtain a permit from the Building Department and file with the City Clerk a satisfactory bond in the sum of Twenty Thousand Dollars (\$20,000.) conditioned to save harmless the City of Cambridge from all claims for ^{awning} damages arising from the construction, maintenance and use of said ~~sign~~.

In City Council January 31, 1983.
Adopted by the affirmative vote of 7 members.
Attest:- Paul E. Healy, City Clerk.

A true copy;

ATTEST:-



City of Cambridge

Communication No. 7

IN CITY COUNCIL

January 31, 1983

ORDERED:

That, in accordance with the provisions of an ordinance relative to placing and maintaining signs, the Commissioner of Public Works be and hereby is authorized to grant a permit to Damian Enterprises, Inc. d/b/a Bel Canto Restaurant ^{an awning} for the erection of ~~XXXXXX~~ ^{awning} at 924-928 Massachusetts Avenue, Cambridge.

Provided that, before erecting the above named ~~sign~~ ^{awning}, the petitioner shall obtain a permit from the Building Department and file with the City Clerk a satisfactory bond in the sum of Twenty Thousand Dollars (\$20,000.) conditioned to save harmless the City of Cambridge from all claims for ^{awning} damages arising from the construction, maintenance and use of said ~~sign~~.

In City Council January 31, 1983.

Adopted by the affirmative vote of 7 members.

Attest:- Paul E. Healy, City Clerk.

A true copy;

ATTEST:-

A handwritten signature in cursive script, reading "Paul E. Healy".



City of Cambridge

Communication No. 7

IN CITY COUNCIL

January 31, 1983

ORDERED:

That, in accordance with the provisions of an ordinance relative to placing and maintaining signs, the Commissioner of Public Works be and hereby is authorized to grant a permit to Damian Enterprises, Inc. d/b/a Bel Canto Restaurant an awning for the erection of ~~XXXXXX~~ at 924-928 Massachusetts Avenue, Cambridge.

Provided that, before erecting the above named ~~sign~~ awning, the petitioner shall obtain a permit from the Building Department and file with the City Clerk a satisfactory bond in the sum of Twenty Thousand Dollars (\$20,000.) conditioned to save harmless the City of Cambridge from all claims for damages arising from the construction, maintenance and use of said ~~sign~~ awning.

In City Council January 31, 1983.
Adopted by the affirmative vote of 7 members.
Attest:- Paul E. Healy, City Clerk.

A true copy;

ATTEST:-



City of Cambridge

Communication No. 7

IN CITY COUNCIL

January 31, 1983

ORDERED:

That, in accordance with the provisions of an ordinance relative to placing and maintaining signs, the Commissioner of Public Works be and hereby is authorized to grant a permit to Damian Enterprises, Inc. d/b/a Bel Canto Restaurant ^{an awning} for the erection of ~~XXXXXX~~ ^{awning} at 924-928 Massachusetts Avenue, Cambridge.

Provided that, before erecting the above named ~~sign~~ ^{awning}, the petitioner shall obtain a permit from the Building Department and file with the City Clerk a satisfactory bond in the sum of Twenty Thousand Dollars (\$20,000.) conditioned to save harmless the City of Cambridge from all claims for damages arising from the construction, maintenance and use of said ~~sign~~ ^{awning}.

In City Council January 31, 1983.
Adopted by the affirmative vote of 7 members.
Attest:- Paul E. Healy, City Clerk.

A true copy;

ATTEST:-

To the Honorable, the City Council of the City of Cambridge:

PRIOR TO APPROVAL OF THE CITY COUNCIL, EACH PETITION MUST BE ACCOMPANIED BY A DRAWING OF PROPOSED SIGN, INDICATING DESIGN AND DIMENSIONS AND LOCATION ON PREMISES.

The undersigned respectfully prays that ^{DAMAN ENTERPRISES INC,} (D.B.A.) BEL CANTO REST. be granted permit to erect a ^{awning} ~~sign~~ of the following specifications in front of premises 924-928 MASSACHUSETTS AVENUE, CAMBRIDGE, MA

Type: ELECTRIC BACK LIGHTING, FABRIC, STEEL
(State whether Electric or otherwise and material used in construction)

Reading matter to go on sign: BEL CANTO 3'10" x 4'6" x 4'1" x 3'5"

Size: AS DRAWN

Weight: 2000 LBS.

How Erected: A: 3'5" - 4'1" B: 8'
(A: Give exact distance sign is to extend from building over sidewalk.)
(B: Also exact distance from bottom of sign to sidewalk.)

Height Above Grade: Bottom 8' Top 12'6"

James F. Reilly
(Signature of Applicant)

253A WASHINGTON ST., SOMERVILLE, MA
(Address)

NOTICE - REGULATIONS

SECTION 1412.0 STATE BUILDING CODE

PROJECTING SIGNS

1. A projecting sign shall be constructed wholly of incombustible materials.
2. All signs must meet requirements of Zoning Ordinances and Building Code.

APPROVED: _____

Building Inspector

2/22/83
Date

628-9844

PETITION

of _____

for _____

No. _____

_____ 19 _____

In City Council, _____ 19 _____

Referred to the Committee on

Attest:

City Clerk

To the Honorable, the City Council of the City of Cambridge:

PRIOR TO APPROVAL OF THE CITY COUNCIL, EACH PETITION MUST BE ACCOMPANIED BY A DRAWING OF PROPOSED SIGN, INDICATING DESIGN AND DIMENSIONS AND LOCATION ON PREMISES.

The undersigned respectfully prays that PETERSON PRODUCTS be granted permit to erect a ^{AWNING} ~~sign~~ of the following specifications in front of premises 928 MASS. AVE.

Type: ELECTRIC, BACK LIGHTING, FABRIC, STEEL
(State whether Electric or otherwise and material used in construction)

Reading matter to go on sign: BEL CANTO 3'-10" x 4'-6" x 4'-1" x 3'-5"

Size: AS DRAWN 50'-9"x

Weight: 2,000 LBS

How Erected: A: 3'-5" - 4'-1" B: 8'
(A: Give exact distance sign is to extend from building over sidewalk.)
(B: Also exact distance from bottom of sign to sidewalk.)

Height Above Grade: Bottom 8' Top 12'-6"

Earl E Peterson

(Signature of Applicant)

491 WEST MAIN ST. AVON, MASS.

(Address)

NOTICE - REGULATIONS

SECTION 1412.0 STATE BUILDING CODE

PROJECTING SIGNS

1. A projecting sign shall be constructed wholly of incombustible materials.
2. All signs must meet requirements of Zoning Ordinances and Building Code.

APPROVED: Joseph J. Bellucci

Building Inspector

1/28/83
Date



City of Cambridge

Communication No. 7

IN CITY COUNCIL

January 31, 1983

ORDERED:


That, in accordance with the provisions of an ordinance relative to placing and maintaining signs, the Commissioner of Public Works be and hereby is authorized to grant a permit to Peterson Products for the erection of ^{an awning} ~~sign~~ at 928 Massachusetts Avenue.

Provided that, before erecting the above named ^{awning} ~~sign~~, the petitioner shall obtain a permit from the Building Department and file with the City Clerk a satisfactory bond in the sum of Twenty-Thousand Dollars (\$20,000.) conditioned to save harmless the City of Cambridge from all claims for damages arising from the construction, maintenance and use of said ^{awning} ~~sign~~.

In City Council January 31, 1983.
Adopted by the affirmative vote of 7 members.
Attest:- Paul E. Healy, City Clerk.

A true copy;

ATTEST:-

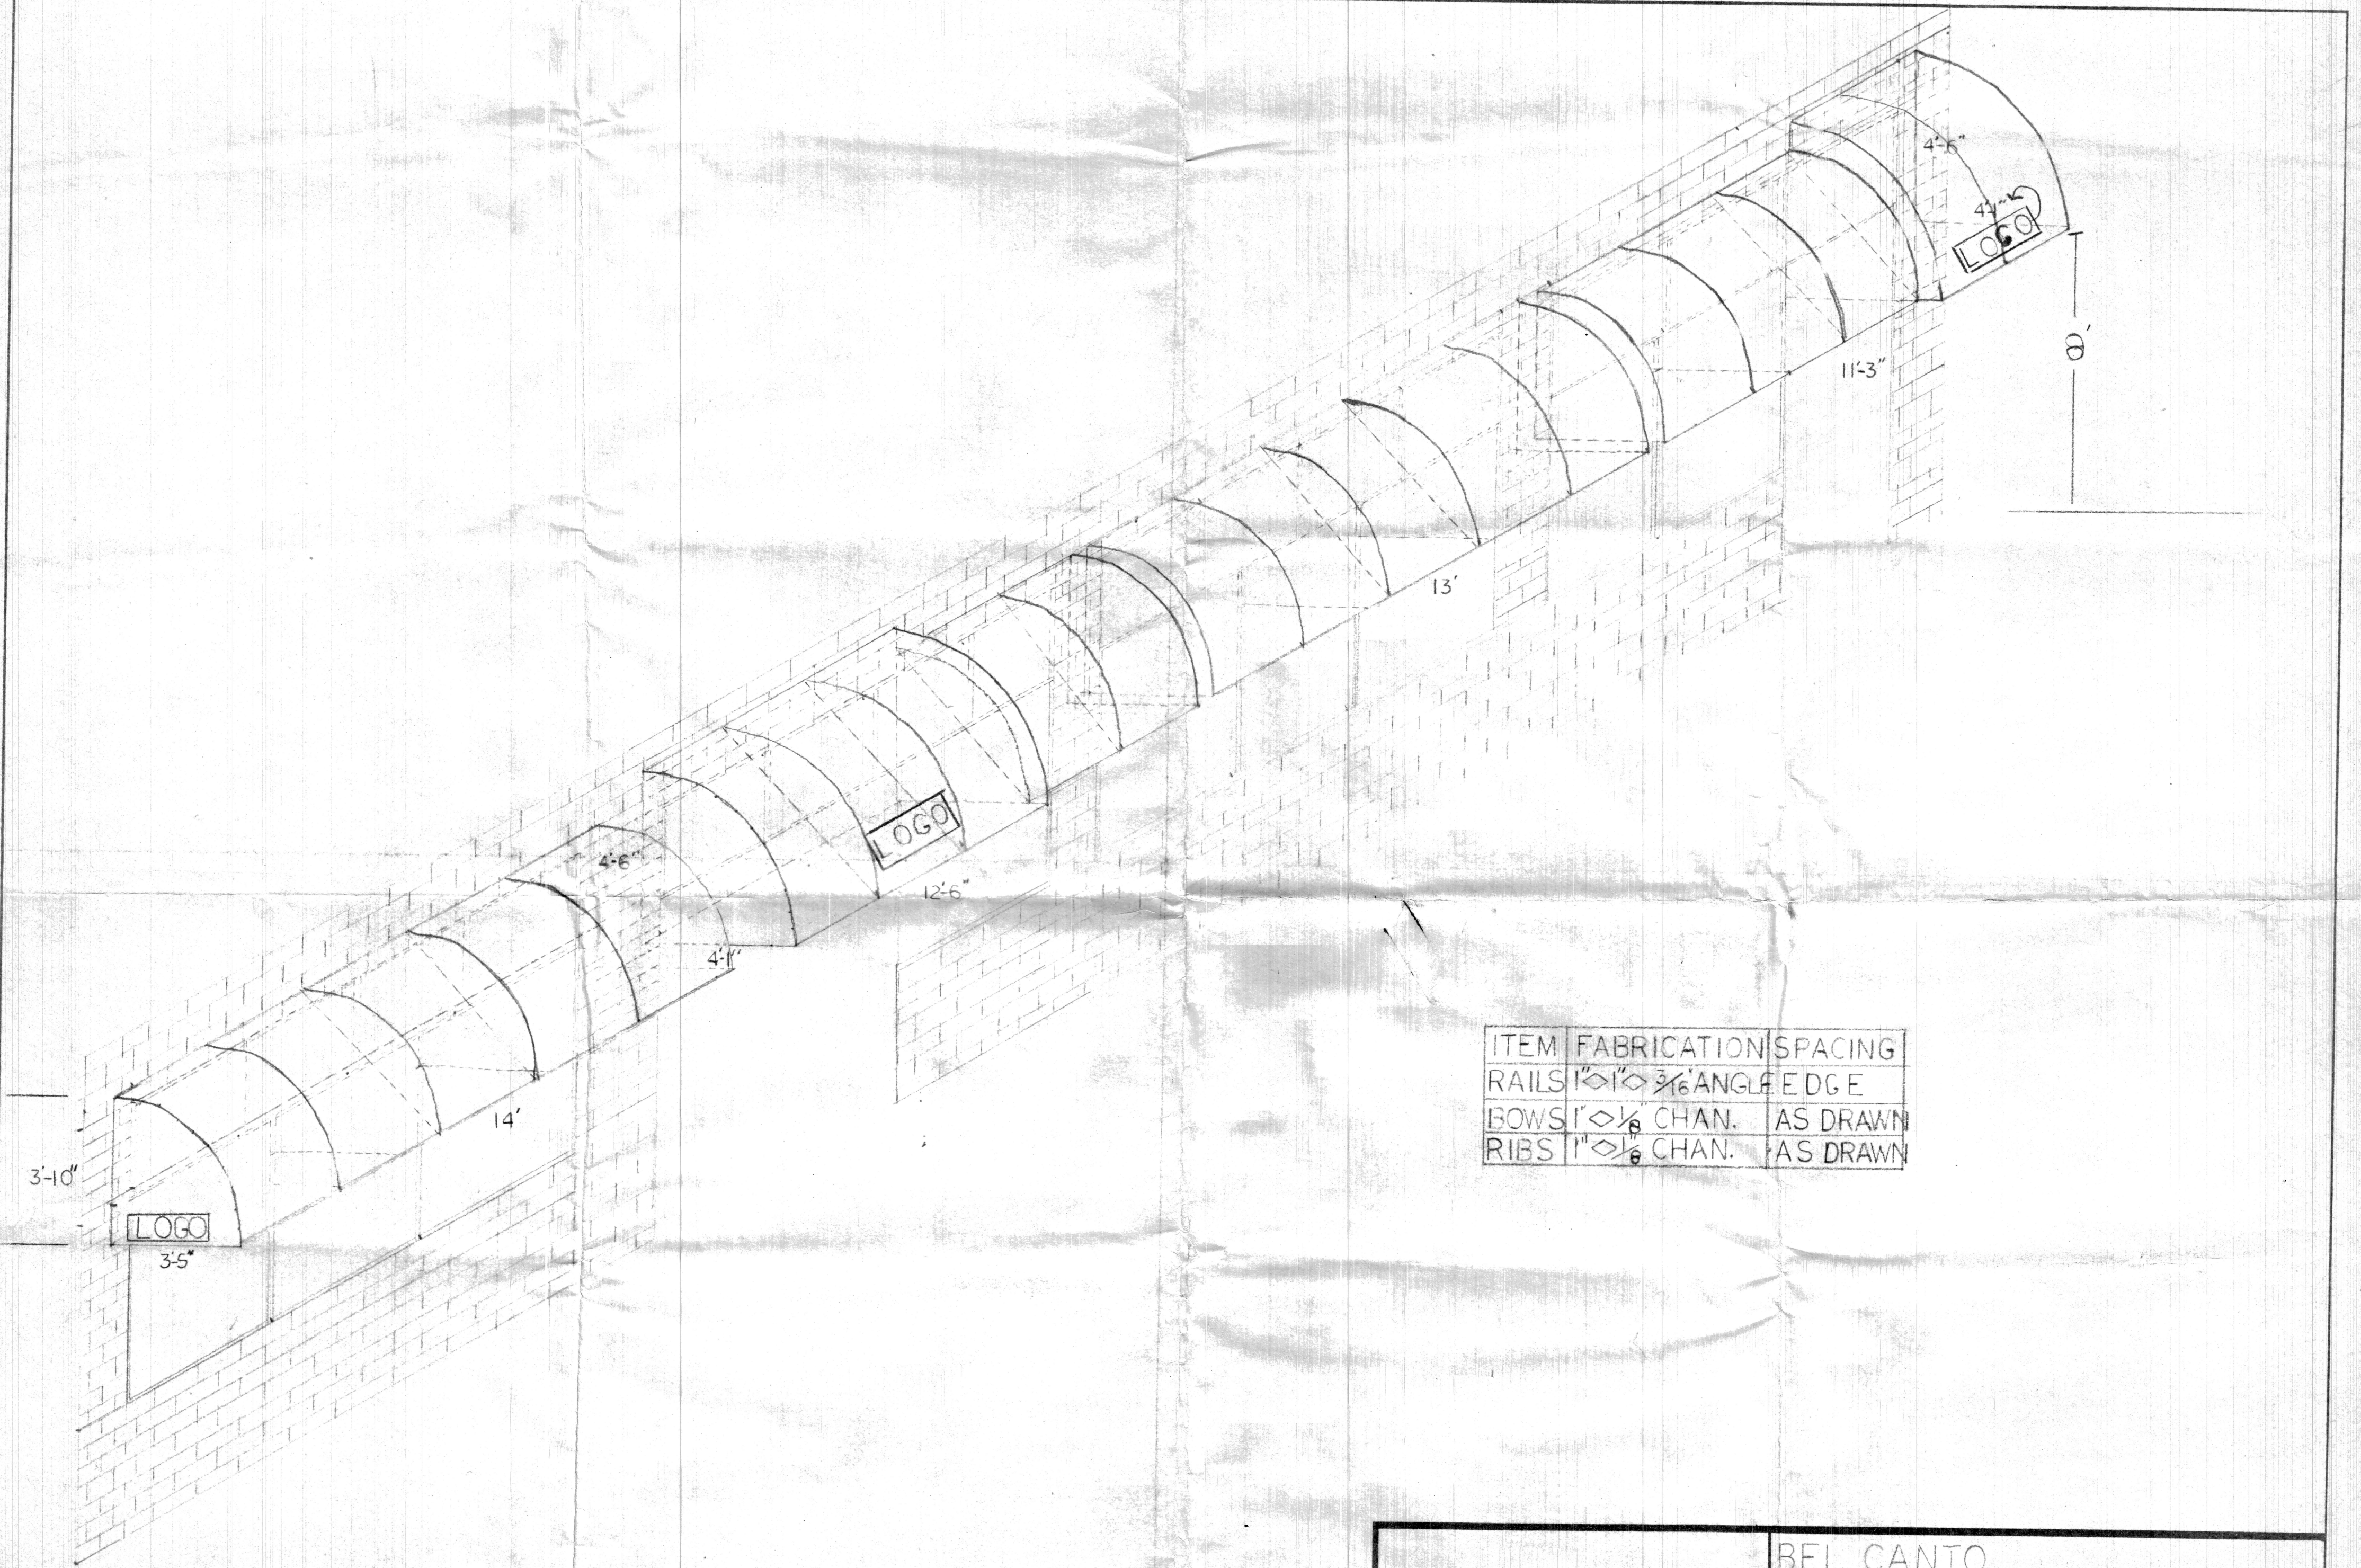

ITEM	FABRICATION	SPACING
RAILS	1" $\diamond$ 1" $\diamond$ 3/16" ANGLE EDGE	
BOWS	1" $\diamond$ 1/8" CHAN.	AS DRAWN
RIBS	1" $\diamond$ 1/8" CHAN.	AS DRAWN



PETERSON PRODUCTS

491 West Main Street, Avon, MA.

BEL CANTO

SCALE: 3/8" = 1'

APPROVED BY:

DRAWN BY: EEP

DATE:

REVISED

DRAWING NUMBER



City of Cambridge

Communication No. 7

IN CITY COUNCIL

January 31, 1983

ORDERED:

That, in accordance with the provisions of an ordinance relative to placing and maintaining signs, the Commissioner of Public Works be and hereby is authorized to grant a permit to Peterson Products for the erection of ^{an awning} ~~a sign~~ at 928 Massachusetts Avenue.


Provided that, before erecting the above named ^{awning} ~~sign~~, the petitioner shall obtain a permit from the Building Department and file with the City Clerk a satisfactory bond in the sum of Twenty-Thousand Dollars (\$20,000.) conditioned to save harmless the City of Cambridge from all claims for damages arising from the construction, maintenance and use of said ^{awning} ~~sign~~.

In City Council January 31, 1983.
 Adopted by the affirmative vote of 7 members.
 Attest:- Paul E. Healy, City Clerk.

A true copy;

ATTEST:-

A handwritten signature in cursive script, reading "Paul E. Healy".

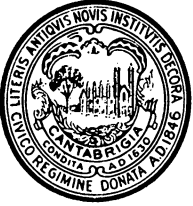

CITY OF CAMBRIDGE

CITY HALL, CAMBRIDGE, MASSACHUSETTS 02139 • (617) 498-9013

BUILDING DEPARTMENT

JOSEPH J. CELLUCCI
SUPT. OF BUILDINGS AND
INSPECTOR OF BUILDINGS

To Whom It May Concern:

As owner or agent of 922 Mass. Ave.,
Cambridge, Massachusetts, I do hereby declare my disapproval _____
approval _____ of the installment of:

Canopy over the sidewalk entrance: _____

Awnings over the windows: ✓

Projecting sign: _____

of said property.

Signed: Salvatore Gearusso Date: Jan. 27, 1983
Address: 68 Barbara Lane Milton, Mass.

Reply is requested within seven (7) days of date of this letter.



CITY OF CAMBRIDGE

CITY HALL, CAMBRIDGE, MASSACHUSETTS 02139 • (617) 498-9013

BUILDING DEPARTMENT

JOSEPH J. CELLUCCI
SUPT. OF BUILDINGS AND
INSPECTOR OF BUILDINGS

To Whom It May Concern:

As owner or agent of Herman & Lees Inc,
Cambridge, Massachusetts, I do hereby declare my disapproval/
approval _____ of the installment of:

see below

Canopy over the sidewalk entrance: _____

Awnings over the windows: ☒ _____

Projecting sign: _____

of said property.

Signed: Herman Lees Date: 1/28/83
Address: 930 Mass Ave

Reply is requested within seven (7) days of date of this letter.

As the abutter we would like to
approve the colors of the Awnning
we have no objections to the
Awnning itself.

(Suggest beige + brick red on color)

Handwritten signature

To the Honorable, the City Council of the City of Cambridge:

PRIOR TO APPROVAL OF THE CITY COUNCIL, EACH PETITION MUST BE ACCOMPANIED BY A DRAWING OF PROPOSED SIGN, INDICATING DESIGN AND DIMENSIONS AND LOCATION ON PREMISES.

The undersigned respectfully prays that PETERSON PRODUCTS be granted permit to erect a ^{AWNING} ~~sign~~ of the following specifications in front of premises 928 MASS. AVE.

Type: ELECTRIC, BACK LIGHTING, FABRIC, STEEL
(State whether Electric or otherwise and material used in construction)

Reading matter to go on sign: BEL CANTO 3'-10" X 4'-6" X 4'-1" X 3'-5"

Size: AS DRAWN 50'-9" X

Weight: 2,000 LBS.

How Erected: A: 3'-5" - 4'-1" B: 8'
(A: Give exact distance sign is to extend from building over sidewalk.)
(B: Also exact distance from bottom of sign to sidewalk.)

Height Above Grade: Bottom 8' Top 12'-6"

Earl E Peterson

(Signature of Applicant)

491 WEST MAIN ST. AVON, MASS.

(Address)

NOTICE - REGULATIONS

SECTION 1412.0 STATE BUILDING CODE

PROJECTING SIGNS

1. A projecting sign shall be constructed wholly of incombustible materials.
2. All signs must meet requirements of Zoning Ordinances and Building Code.

APPROVED: Joseph J. Cellucci
Building Inspector

1/28/83
Date

PETITION

of Peterson Productsfor an awningNo. 928 Mass. Avenue1/31/ 1983*MV*
*Order Adopted*In City Council, January 31, 1983

Referred to the Committee on

Attest:

City Clerk