



City of Cambridge

Communication No. 7

IN CITY COUNCIL

April 25, 1983

ORDERED:

That the Commissioner of Public Works be authorized to construct driveways over sidewalks in front of estates upon the streets as hereinafter named, the expense thereof to be charged to the appropriation for Public Works Department, Paving (Edgestones and Sidewalks). The entire cost of material and labor furnished to be repaid to the City by the owners of the abutting estates.

Cambridge Park One Limited Partnership

Rindge Avenue Extension

In City Council April 25, 1983.

Adopted by the affirmative vote of 8 members.

Attest:- Paul E. Healy, City Clerk.

A true copy;

ATTEST:-

A handwritten signature in cursive script, reading "Paul E. Healy".



City of Cambridge

Communication No. 7

IN CITY COUNCIL

April 25, 1983

ORDERED:

That the Commissioner of Public Works be authorized to construct driveways over sidewalks in front of estates upon the streets as hereinafter named, the expense thereof to be charged to the appropriation for Public Works Department, Paving (Edgestones and Sidewalks). The entire cost of material and labor furnished to be repaid to the City by the owners of the abutting estates.

Cambridge Park One Limited Partnership

Rindge Avenue Extension

In City Council April 25, 1983.
Adopted by the affirmative vote of 8 members.
Attest:- Paul E. Healy, City Clerk.

A true copy;

ATTEST:-



CITY OF CAMBRIDGE

CITY HALL, CAMBRIDGE, MASSACHUSETTS 02139 • (617) 498-9017

CAMBRIDGE, MASS.

OFFICE OF
THE CITY CLERK

April 7, 1983


Dear Neighborhood Representative:

Enclosed herewith you will find the petition of Cambridge Park One
Limited Partnership requesting a driveway at the premises numbered
Rindge Avenue Extension.

The City Council has directed that all driveway petitions be submitted to the appropriate Neighborhood Associations where said curb cut would be made for their approval, prior to action by the City Council. Please indicate by return mail your approval or disapproval of said petition within ten days from the receipt of this letter. I have enclosed a self-addressed stamped envelope to facilitate your reply.

Your kind cooperation in this matter will be greatly appreciated by the members of the City Council.

Very truly yours,

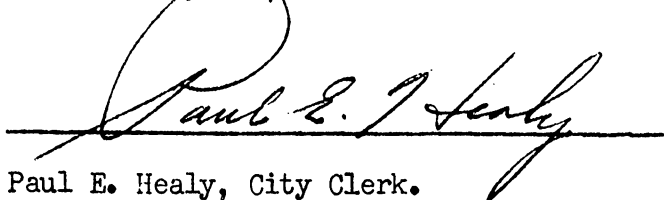
Paul E. Healy, City Clerk.

Name of Neighborhood Association: _____

I hereby ✓ approve _____ disapprove said driveway petition.

Reasons: PLEASE DIRECT ALL FUTURE NEIGHBORHOOD MATTERS
TO MR. THOMAS F. CAHILL, PRESIDENT
CAMBRIDGE HIGHLANDS NEIGHBORHOOD ASSOC.
27 NORMANBY AVENUE
CAMBRIDGE, MASS 02138



CITY OF CAMBRIDGE

CITY HALL, CAMBRIDGE, MASSACHUSETTS 02139 • (617) 498-9017

OFFICE OF
THE CITY CLERK

April 7, 1983


Dear Neighborhood Representative:

Enclosed herewith you will find the petition of Cambridge Park One
Limited Partnership requesting a driveway at the premises numbered
Rindge Avenue Extension.

The City Council has directed that all driveway petitions be submitted to the appropriate Neighborhood Associations where said curb cut would be made for their approval, prior to action by the City Council. Please indicate by return mail your approval or disapproval of said petition within ten days from the receipt of this letter. I have enclosed a self-addressed stamped envelope to facilitate your reply.

Your kind cooperation in this matter will be greatly appreciated by the members of the City Council.

Very truly yours,

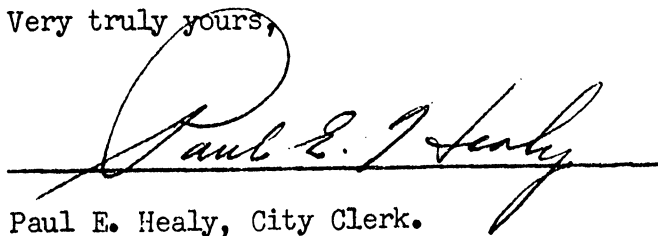
Paul E. Healy, City Clerk.

Name of Neighborhood Association: _____

I hereby _____ approve _____ disapprove said driveway petition.









Reasons: _____

North Cambridge Scabi ization Comm.
c/o Josephine Avakian
38 Jefferson Park
Cambridge, MA 02140



George Hill, Chairperson
Lincoln Neighborhood Council
57 Blake Street
Cambridge, MA 02140

Donna Higgins, Chairperson
Fitzgerald Neighborhood Council
21 Brookford Street
Cambridge, MA 02140


Cambridge Highlands Assoc.
c/o Richard Cahill
27 Normandy Terrace
Cambridge, MA 02138

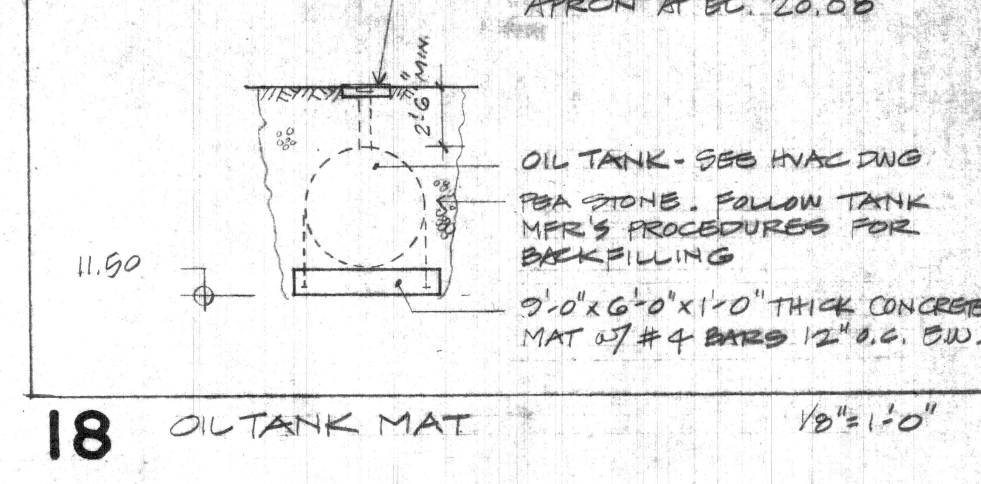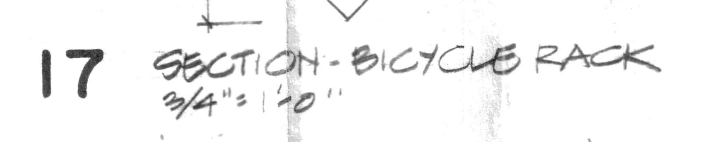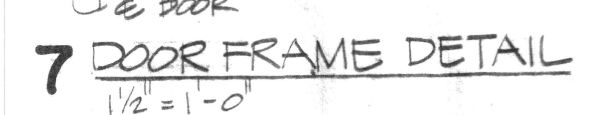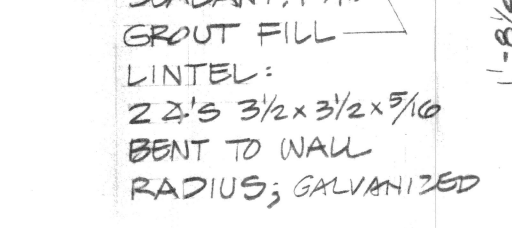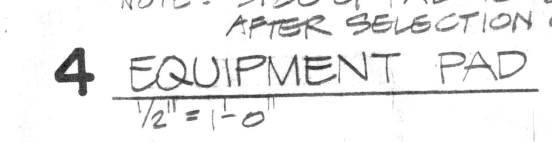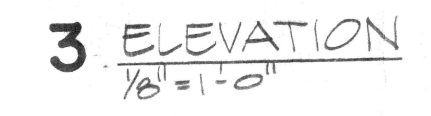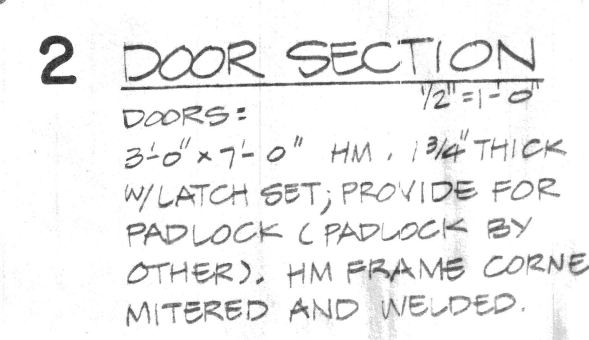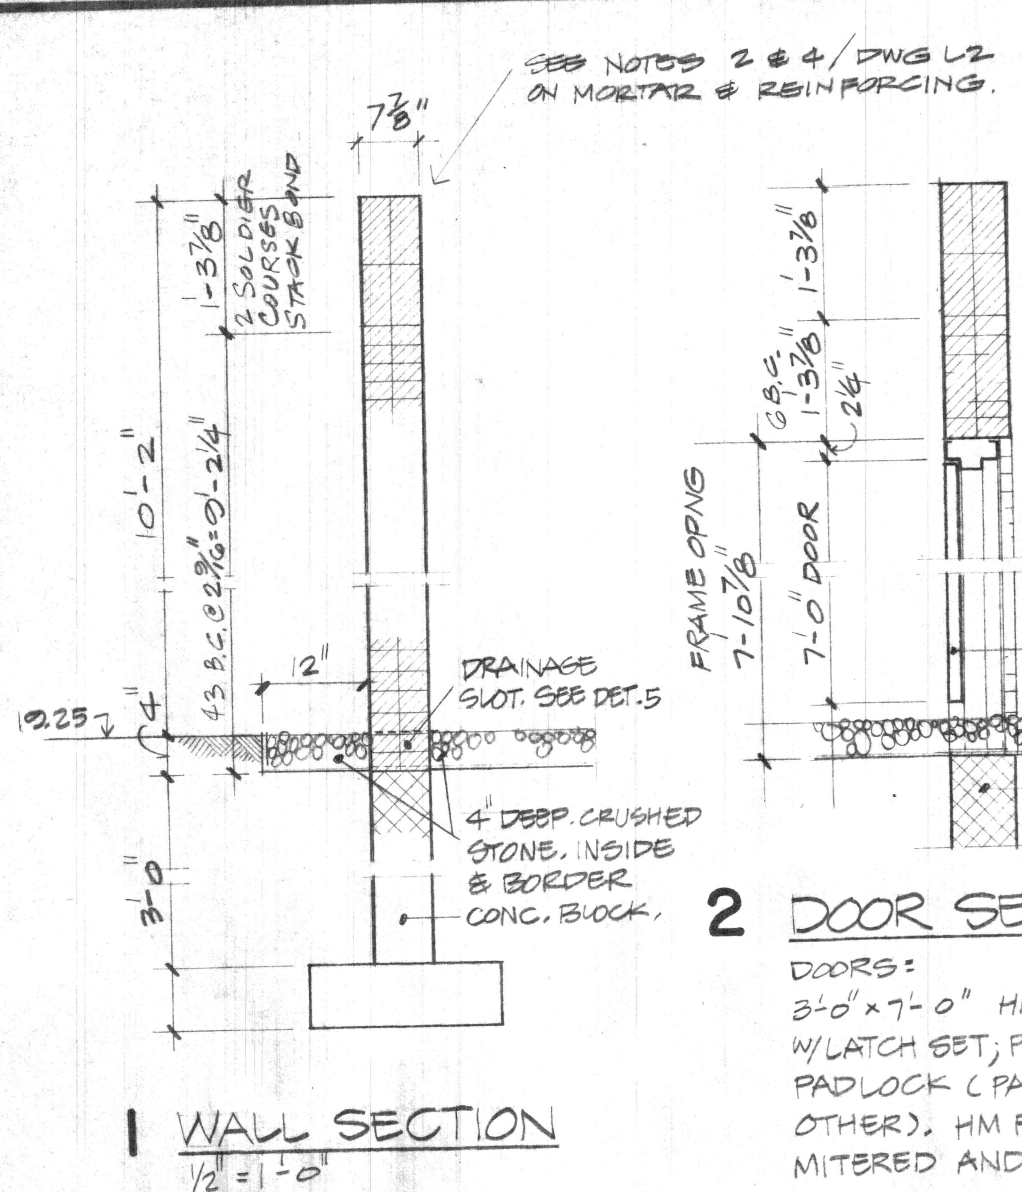









DETAILS OF TRANSFORMER ENCLOSURE

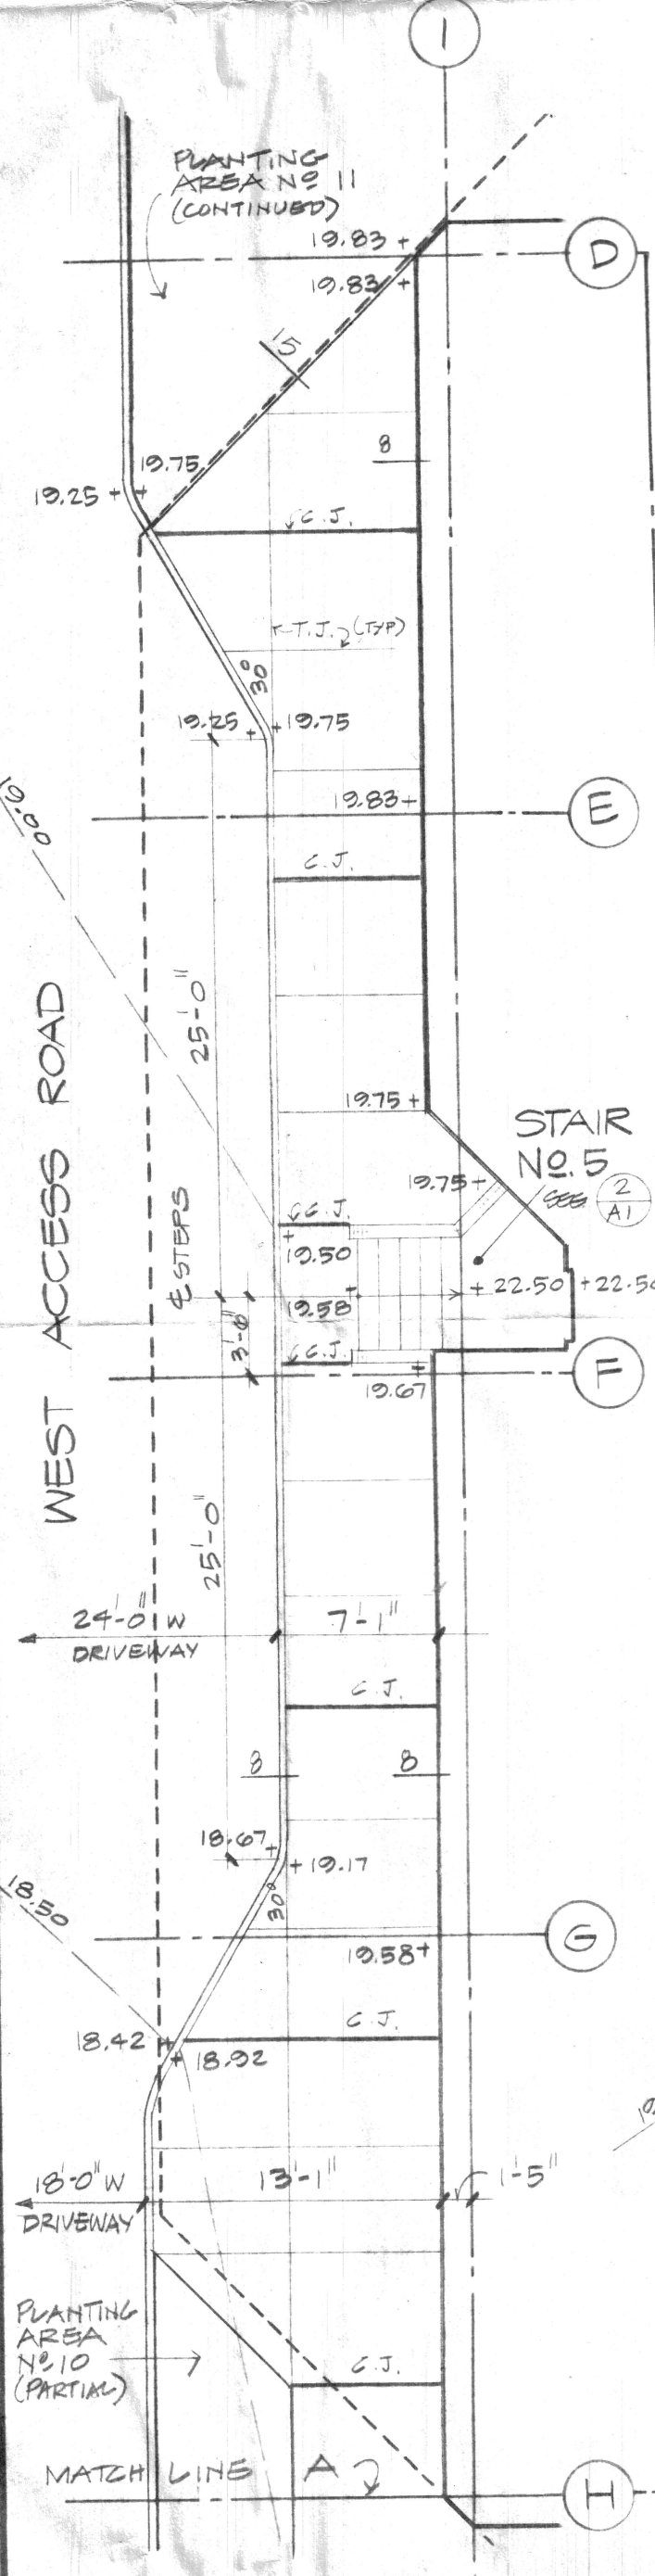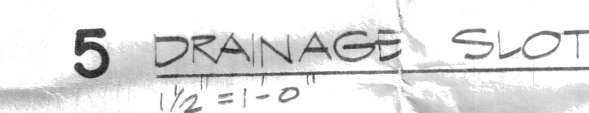

WEST ENTRANCE PLAN

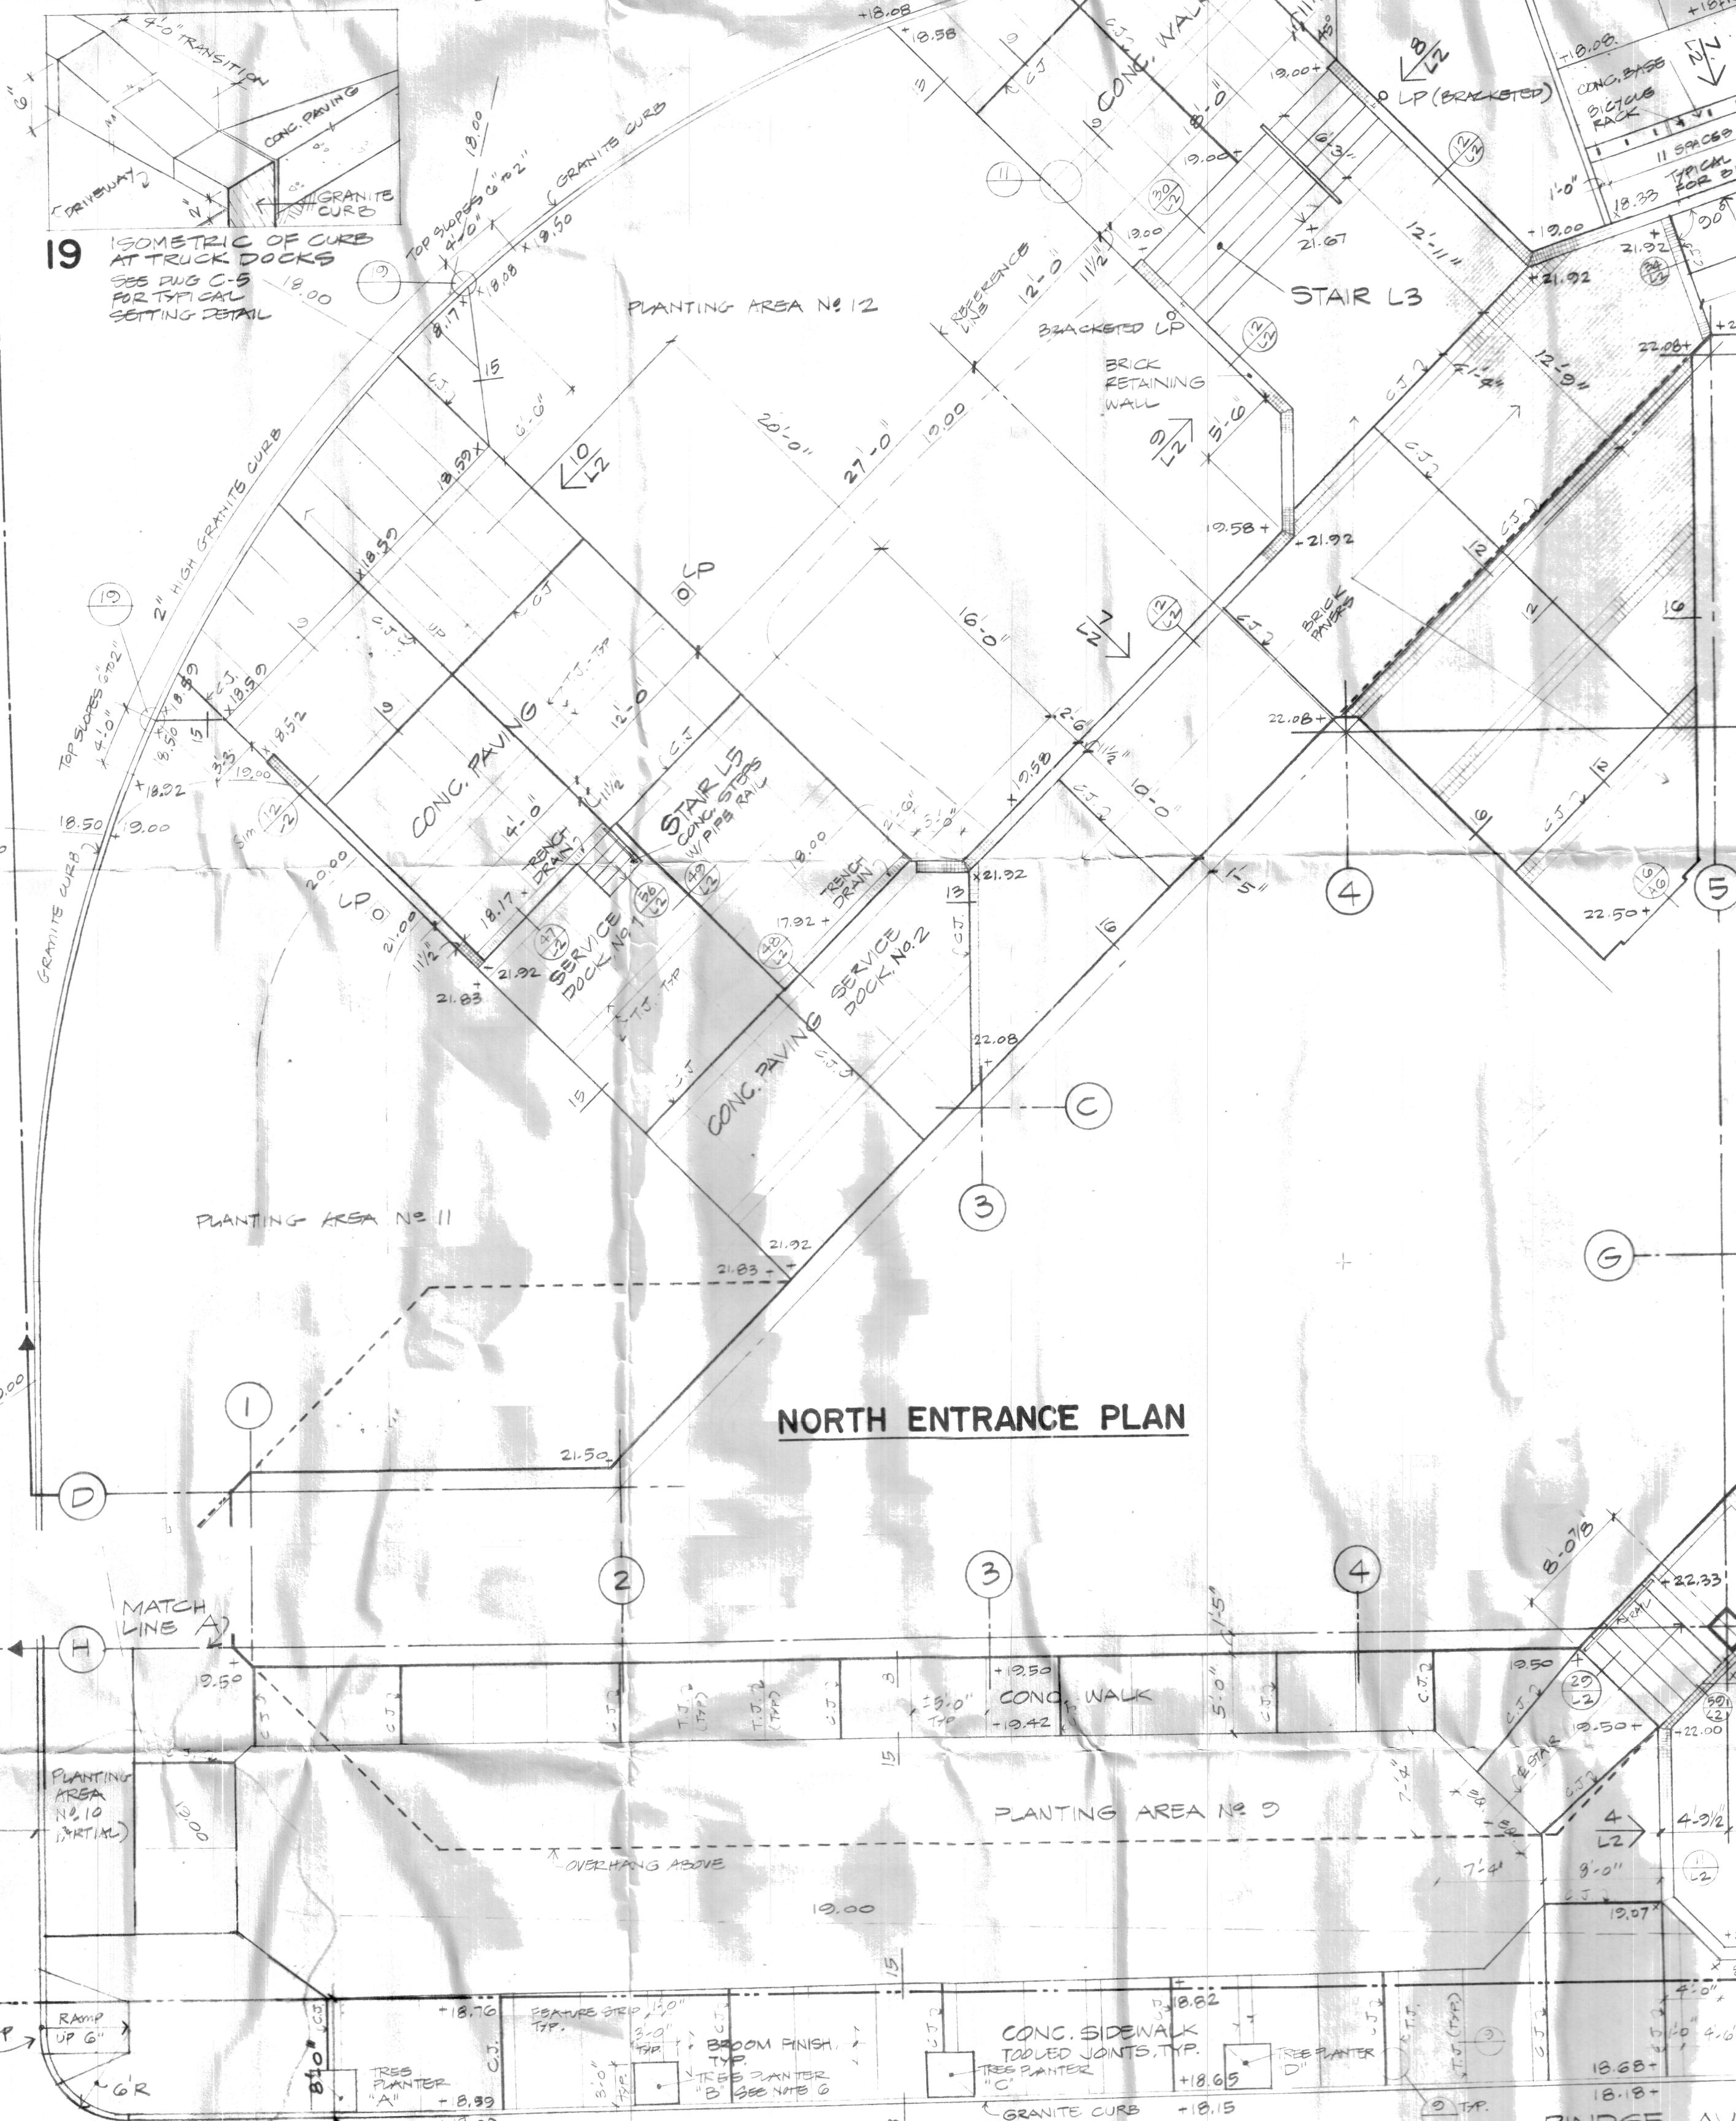

SOUTH ENTRANCE PLAN

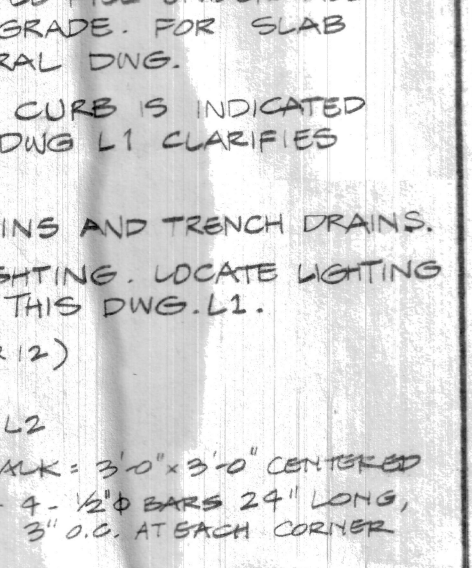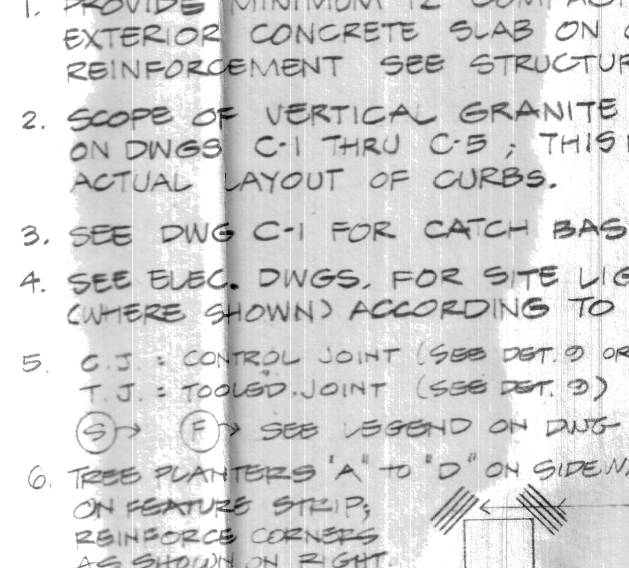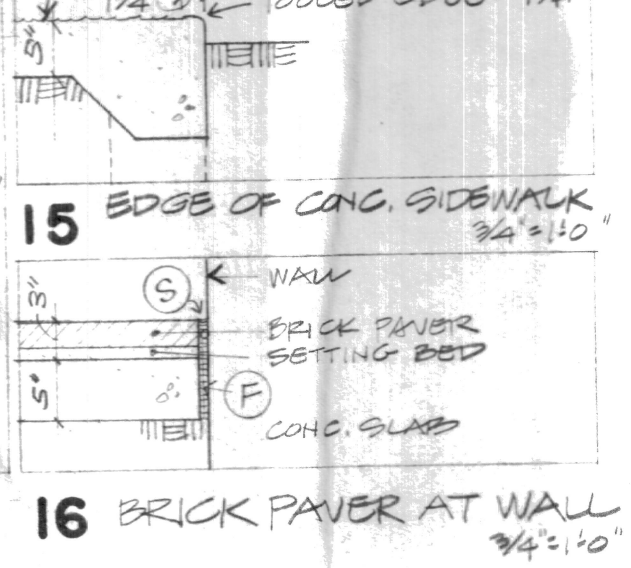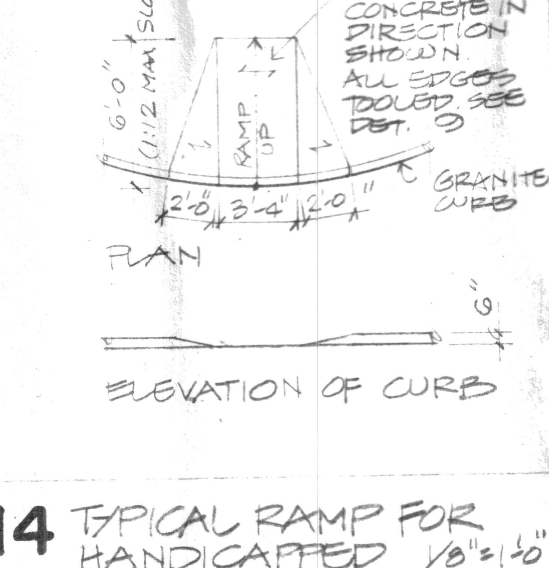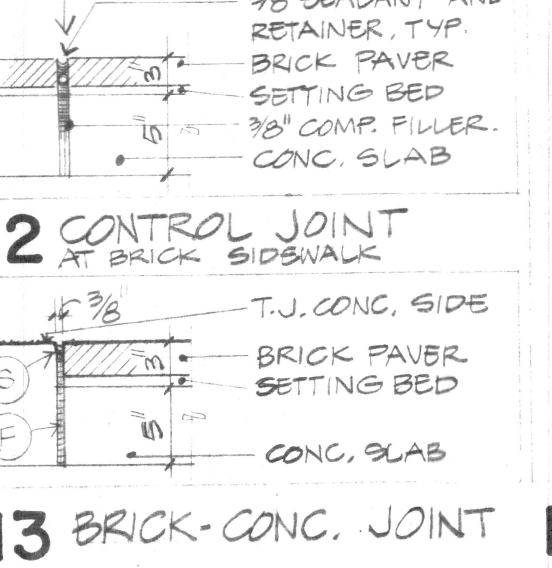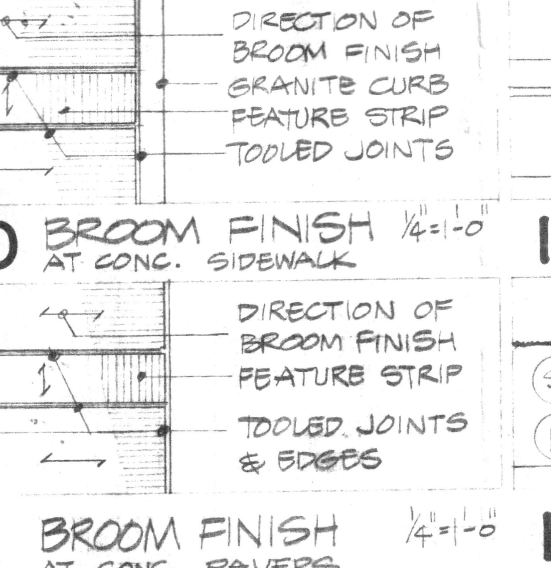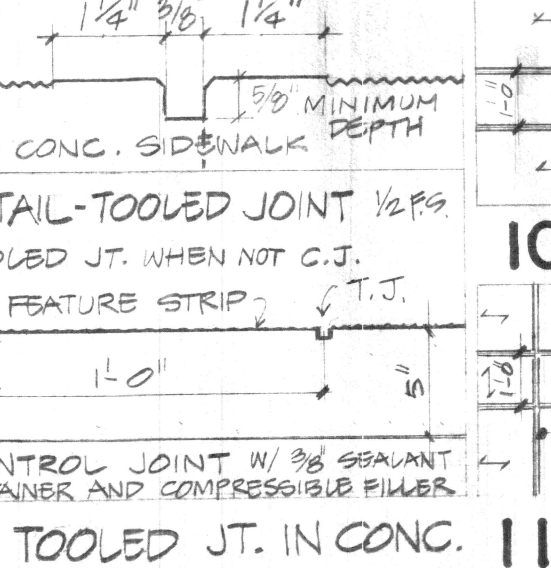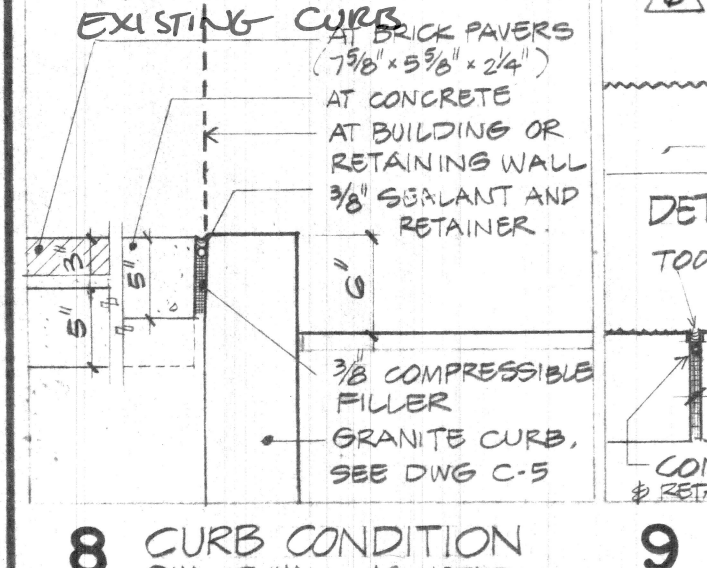

- NOTES**
1. PROVIDE MINIMUM 12" COMPACTED FILL UNDER ALL EXISTING CONCRETE SLAB ON GRADE. FOR SLAB REINFORCEMENT SEE STRUCTURAL DING.
 2. SCOPE OF VERTICAL GRANITE CURB IS INDICATED ON DWG. C-1 THRU C-3. THIS DWG. L1 CLARIFIES ACTUAL LAYOUT OF CURBS.
 3. SEE DWG. C-1 FOR CATCH BASINS AND TRENCH DRAINS.
 4. SEE DWG. DINGS FOR SITE LIGHTING. LOCATE LIGHTING WHERE SHOWN. ACCORDING TO THIS DWG. L1.
 5. C-1, C-2, C-3 JOINTS (SEE DET. 10, 11, 12).
 6. C-1, C-2, C-3 TOOLED JOINTS (SEE DET. 9).
 7. C-1, C-2, C-3 SEE DET. 10, 11, 12.
 8. TRENCH PLANTERS 'A' TO 'D' ON SIDEWALK 3'-0" x 3'-0" CENTERED ON REINFORCED STEEL. REINFORCEMENT: 3'-0" x 3'-0" BARS 24" LONG, 3'-0" x 3'-0" AT EACH CORNER. ALL EDGES TOOLED.

CambridgePark

Spaulding & Slye

building 1

EDUARDO CATALANO ARCHITECTS AND ENGINEERS INC.

FREDERICK TAYLOR • PAUL SHIMAMOTO • ALBERT YANG • ASSOCIATE ARCHITECTS

DEBORAH FORSMAN INC.

RICHARD J. COMEAU ENGINEERS INC.

JOHNSON & STOVER, INC.

GARCIA ENGINEERING INC.

H. W. MOORE ASSOCIATES INC.

STRUCTURAL ENGINEER

MECHANICAL ENGINEER

ELECTRICAL ENGINEER

PLUMBING & FIRE PROTECTION ENGINEERS

CONSULTING ENGINEERS

SITE DEVELOPMENT PLAN				
DATE 2/25/93	SCALE 1/8" = 1'-0"	DRAWN BY RY	CHECKED PEB	DRAWING NO.
2/25/93	ADDENDUM NO. 4			SEPIA & L1
3/10/93	STUDY FOR			
	REVIS			
	CURB CUTS			
				L1

APPROVAL OR DISAPPROVAL OF CURB CUTS

PETITIONER _____

ADDRESS OF CURB CUT REQUEST _____

PUBLIC WORKS DEPARTMENT

Conor Kennedy
(Signature)

☒

APPROVED

☐ DISAPPROVED

TRAFFIC AND PARKING DEPARTMENT

Seamus M. Tustea
(Signature)

☒

APPROVED

☐ DISAPPROVED

HISTORICAL COMMISSION

Chitt
(Signature)

☒

APPROVED

☐ DISAPPROVED

CLASHBROOK
HISTORICAL
COMMISSION

MAR 29 4 2 PM '03

BUILDING
COMMUNITY DEVELOPMENT DEPARTMENT

(Signature)

R. Hogan

APPROVED

☐ DISAPPROVED

NEIGHBORHOOD ASSOCIATION

(Signature)

APPROVED

☐ DISAPPROVED

RECEIVED BY
OFFICE OF CITY CLERK

Cambridge,

March 10

1983

To the Honorable, the City Council
April 7 2 00 PM '83

City of Cambridge:

CAMBRIDGE, MASS.

The undersigned respectfully pray that a driveway for commercial use may be constructed and agrees to deposit with the City Treasurer the sum of seventy five (\$75.00) dollars, subject to the following conditions, to wit: In case the amount so deposited is in excess of the cost of the driveway, the difference shall be refunded by the City Treasurer, but in case the cost of the driveway exceeds that deposit, said deposit shall be applied as a credit to the bill and the balance shall be paid to the City Treasurer within thirty days from the receipt of the bill.

Location of proposed driveway Rindge Avenue Extension Street

Roger W. Allen
CambridgePark One Limited Partnership
Owner or Owners Name c/o Spaulding and Slye Company

Address 15 New England Executive Park
Burlington, Massachusetts 01803

Telephone Number (617) 523-8000

ok Bob Mc

~~11~~

11/12

7. H 43
PETITION

of Cambridge Park One Limited Partner-
ship

for Driveway at premises

No. Rindge Avenue Extension.....

.....19.

Location of driveway approved by

.....
Traffic Director

Neighborhood 11 & 12 notified
4/7/83

In City Council, April 25 19.83

**Referred to the Committee on Roads and
Bridges**

Attest:

4/25/83
LWTS
A

City Clerk