



City of Cambridge

IN CITY COUNCIL

June 29, 1981

ORDERED:

That the Commissioner of Public Works be authorized to construct driveways over sidewalks in front of estates upon the streets as hereinafter named, the expense thereof to be charged to the appropriation for Public Works Department, Paving (Edgestones and Sidewalks). The entire cost of material and labor furnished to be repaid to the City by the owners of the abutting estates.

John A. Penney	270 Sidney Street	
78 Prospect Limited Partnership	80 Prospect Street	(Discontinuance)
78 Prospect Limited Partnership	80 Prospect Street	
Ronald J. Cavalho	160 Lakeview Ave.	
Ronald J. Cavalho	162 Lakeview Ave.	
Judith Zarchan	86 Richdale Street	

In City Council June 29, 1981.



Adopted by the affirmative vote of 8 members.

Attest:- Paul E. Healy, City Clerk.

A true copy;

ATTEST:-

A handwritten signature in cursive script, reading "Paul E. Healy".

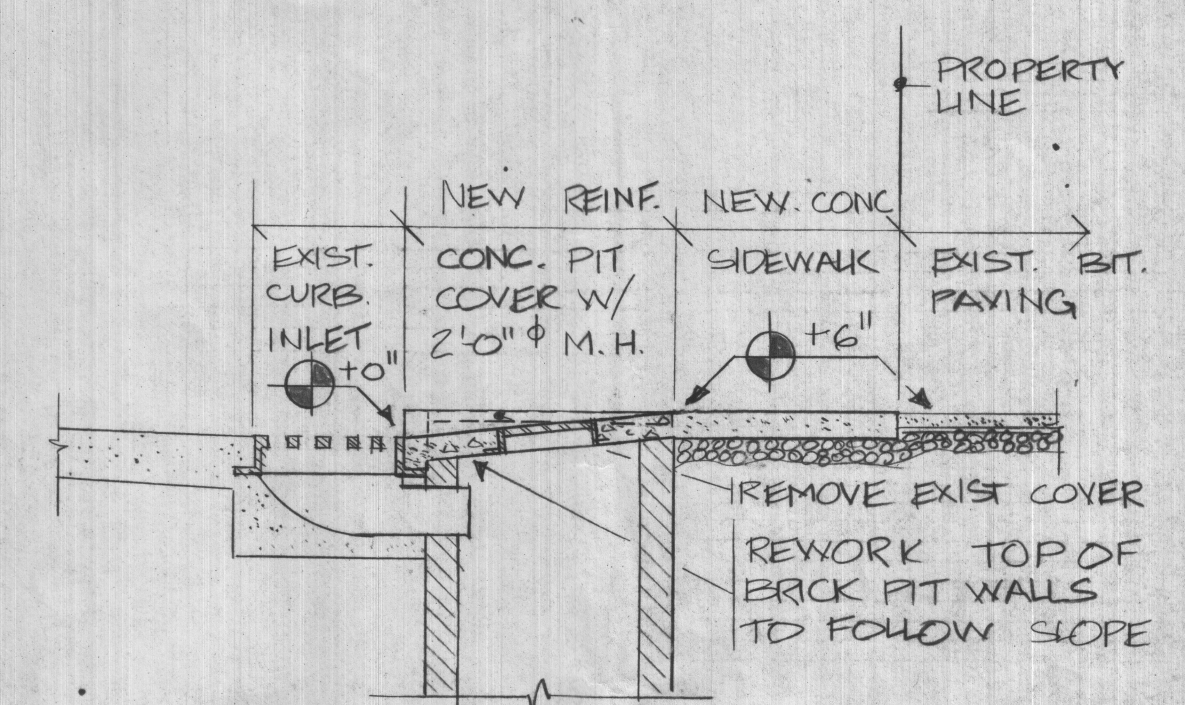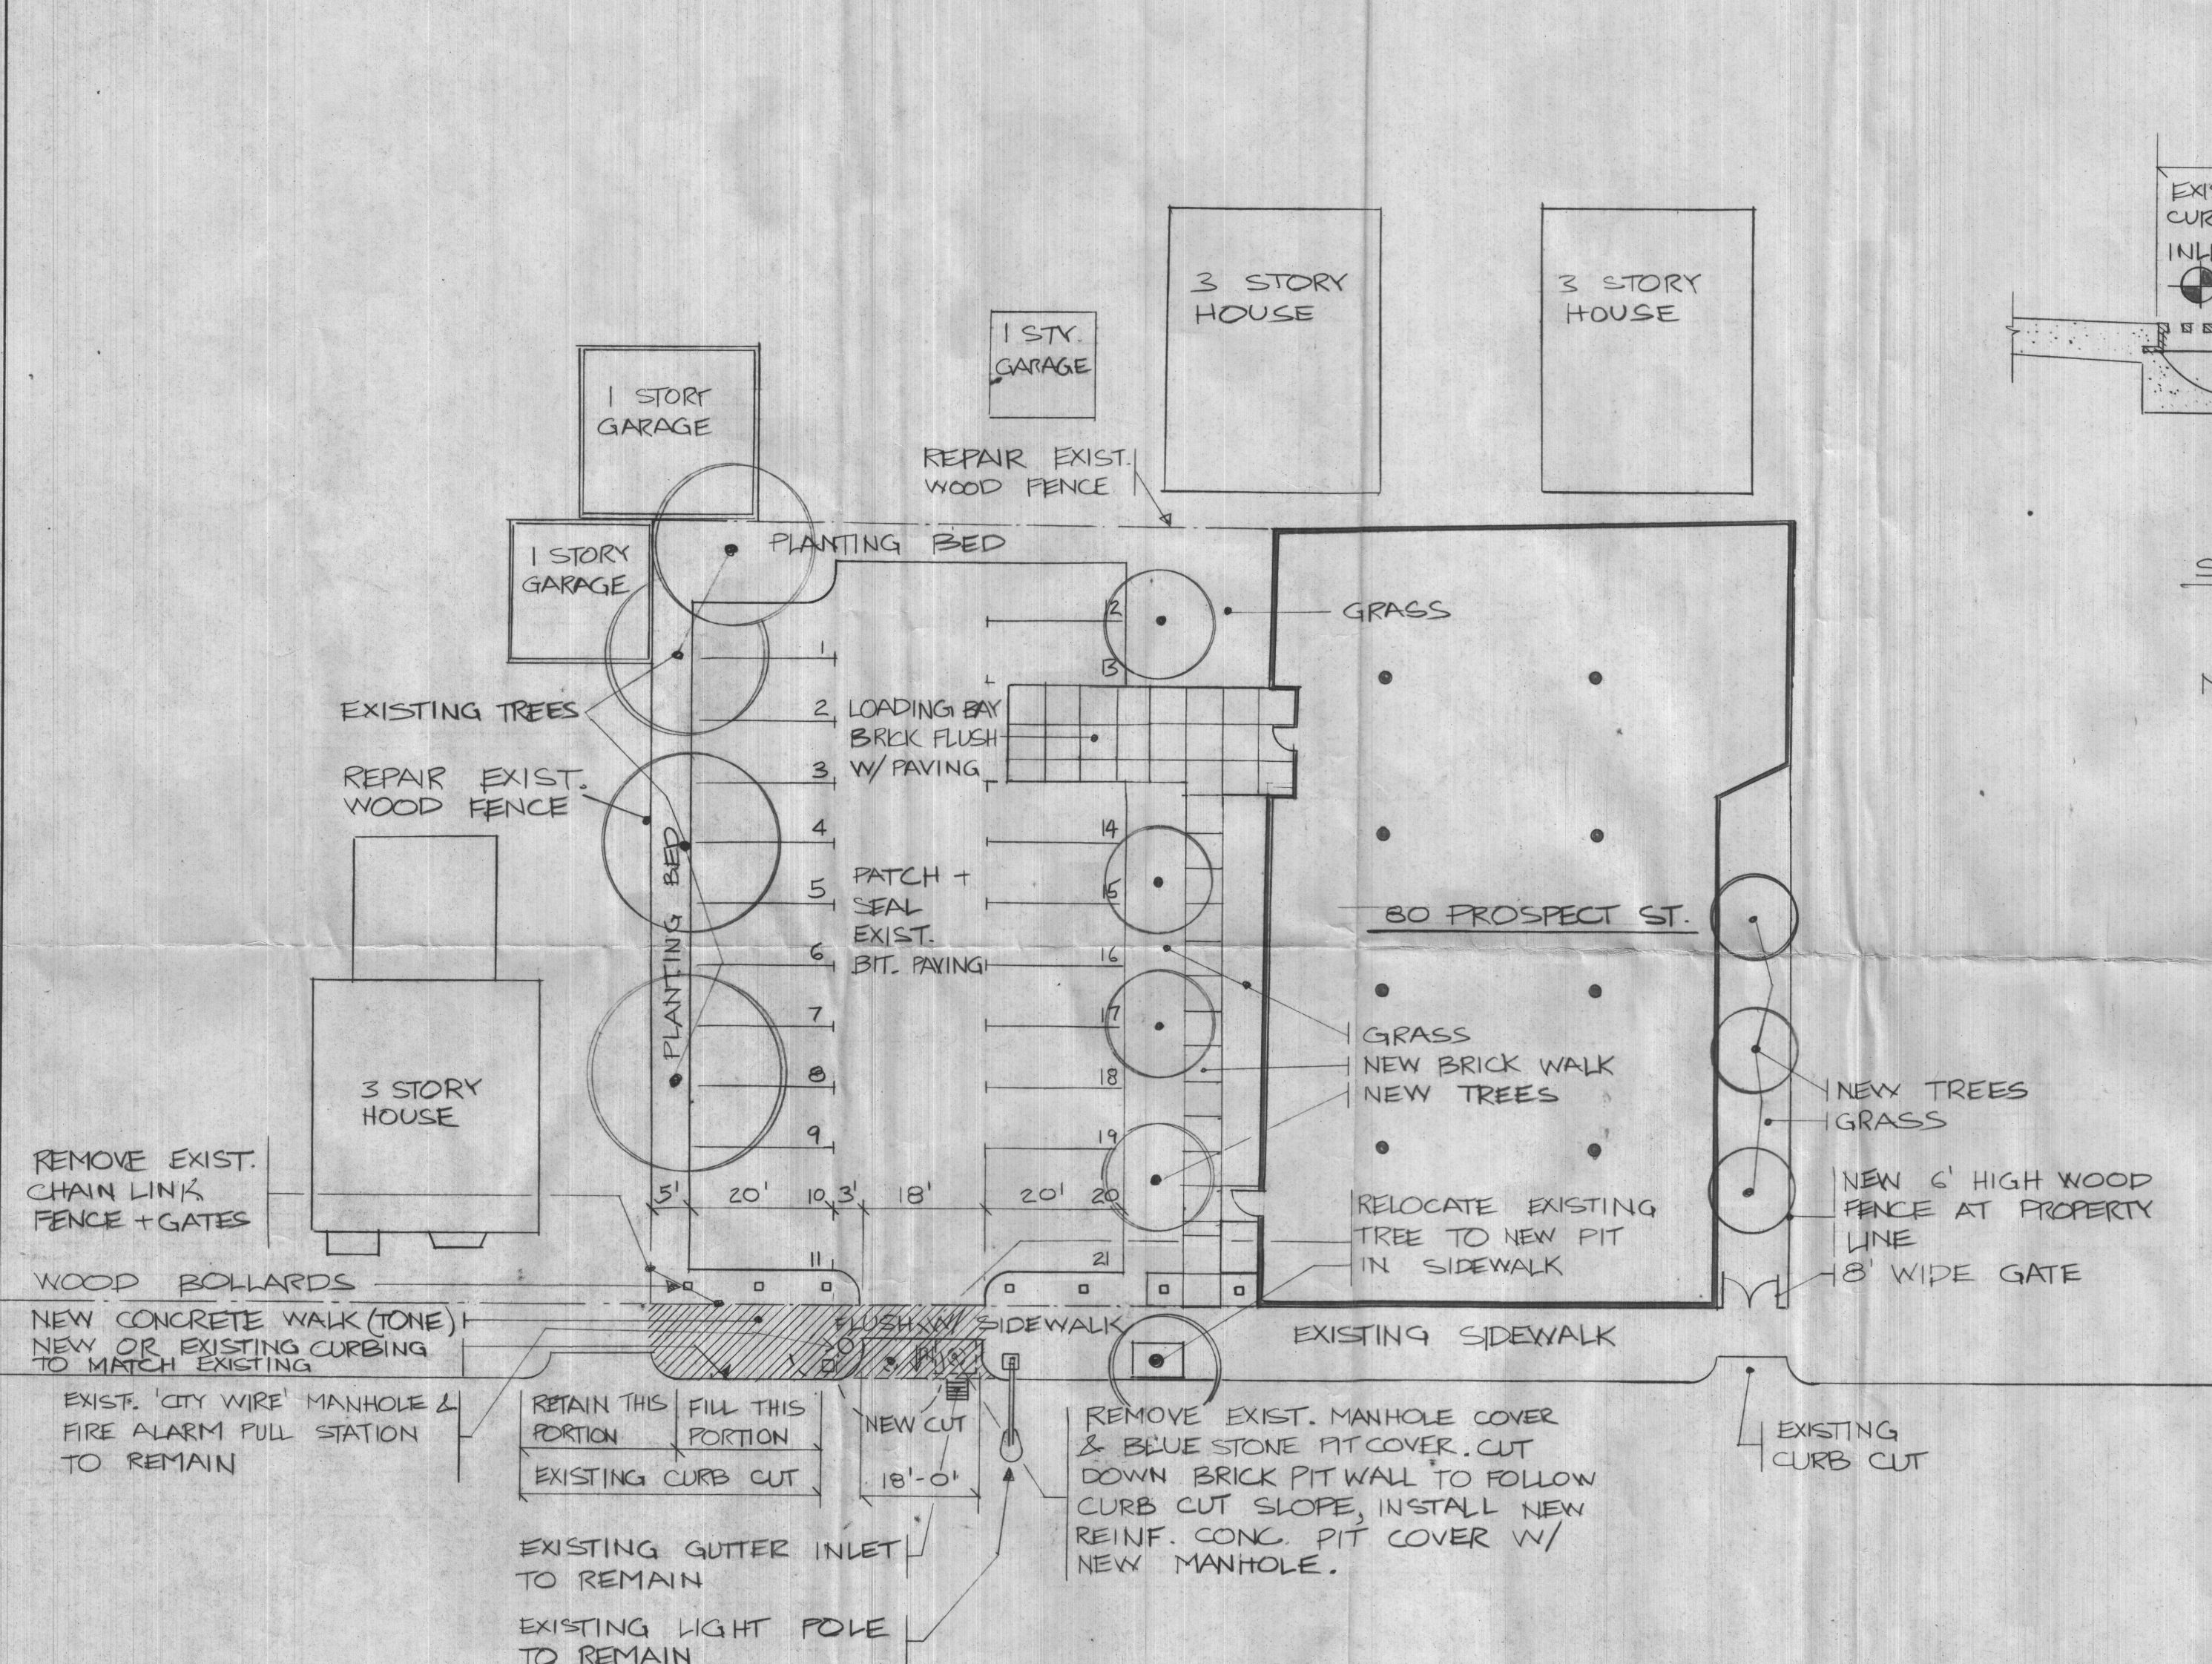

SCHEMATIC SECTION
NOT TO SCALE

NOTE: ALL WORK MUST COMPLY WITH CITY OF CAMBRIDGE PUBLIC WORKS DEPARTMENT STANDARDS AND SPECIFICATIONS

80 PROSPECT STREET

ADD Inc Architecture Design Development
1166 Massachusetts Avenue
Cambridge Massachusetts 02138

Job Number 8062
Drawn By CHM
Date 18 JUNE 1981
Revisions

SITE PLAN FOR STREET WORK
Scale 1" = 20'-0" Sheet 1 of 1
SK-31

APPROVAL OR DISAPPROVAL OF CURB CUTS

PETITIONER _____

ADDRESS OF CURB CUT REQUEST _____

78 Pleasant St

PUBLIC WORKS DEPARTMENT

[Signature]

(Signature)

☒ APPROVED

☐ DISAPPROVED

TRAFFIC AND PARKING DEPARTMENT

[Signature]

(Signature)

☒ APPROVED

☐ DISAPPROVED

HISTORICAL COMMISSION

[Signature]

(Signature)

☒ APPROVED

☐ DISAPPROVED

BUILDING

~~COMMUNITY DEVELOPMENT~~ DEPARTMENT

(Signature)

[Signature]

APPROVED

☐ DISAPPROVED

NEIGHBORHOOD ASSOCIATION

(Signature)

☐ APPROVED

☐ DISAPPROVED

RECEIVED

JUN 25 10 40 AM '81

CAMBRIDGE
HISTORICAL
COMMISSION

Cambridge, June 22, 1981

To the Honorable, the City Council of the
City of Cambridge:

The undersigned respectfully pray that a driveway for commercial use may be constructed and agrees to deposit with the City Treasurer the sum of seventy five (\$75.00) dollars, subject to the following conditions, to wit: In case the amount so deposited is in excess of the cost of the driveway, the difference shall be refunded by the City Treasurer, but in case the cost of the driveway exceeds that deposit, said deposit shall be applied as a credit to the bill and the balance shall be paid to the City Treasurer within thirty days from the receipt of the bill.

Location of proposed driveway 80 Prospect Street

Owner or Owners Name 78 Prospect St. Limited Partnership

Address c/o ADD Inc

1166 Mass. Ave., Cambridge, MA 02138

Telephone Number 617-661-0165

PETITION *H-79*

of 78 Prospect Limited Partnership

for Driveway at premises

No. 80 Prospect Street

June 22, 1981

Location of driveway approved by

.....
Traffic Director

In City Council, June 29, 1981 19.

Referred to the Committee on Roads and
Bridges

Attest:

CWJS
19 6/29/81

City Clerk

Order adopted
8 members