




LG-28
H-142

Charles F. Arnold

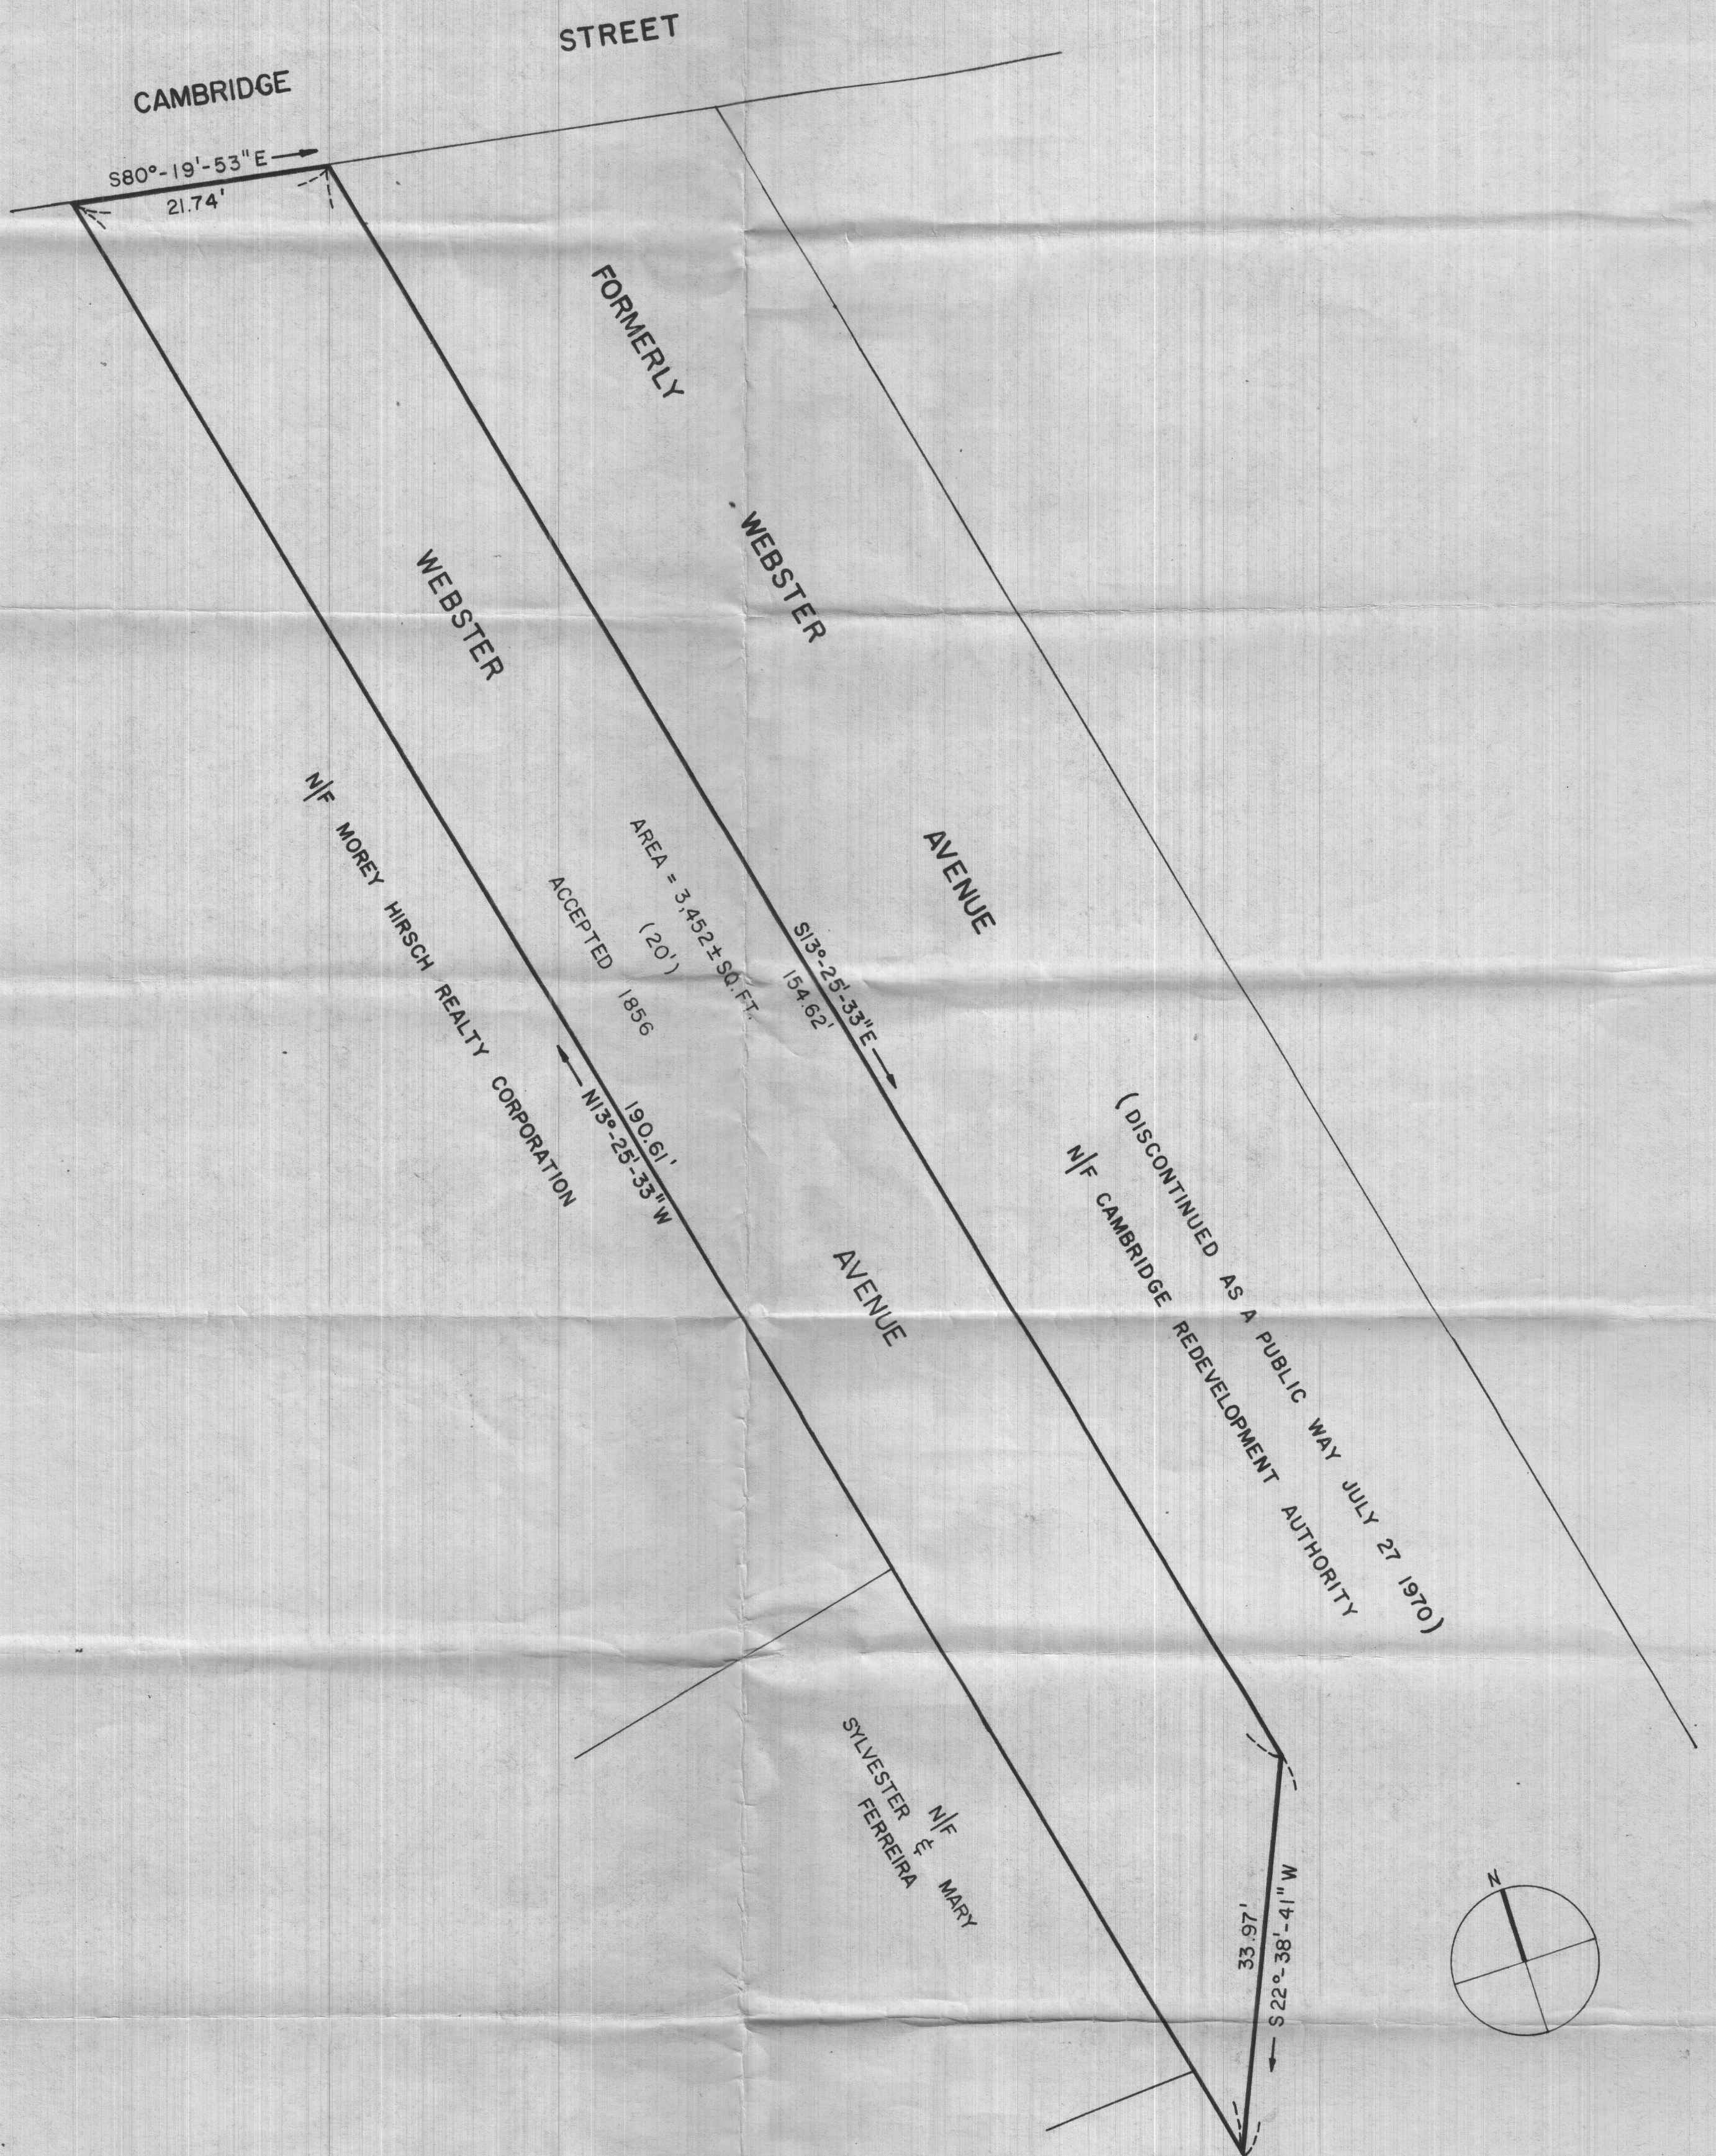

CAMBRIDGE REDEVELOPMENT AUTHORITY	
WELLINGTON - HARRINGTON URBAN RENEWAL AREA	
PROJECT NO. MASS R-108	
DISCONTINUANCE OF A	
PORTION OF	
WEBSTER AVENUE	
PREPARED BY	
FAY, SPOFFORD & THORNDIKE, INC., ENGINEERS, BOSTON, MASS.	
SCALE: 1" = 10'	OCTOBER, 1973

23A

FEB 20 1974