


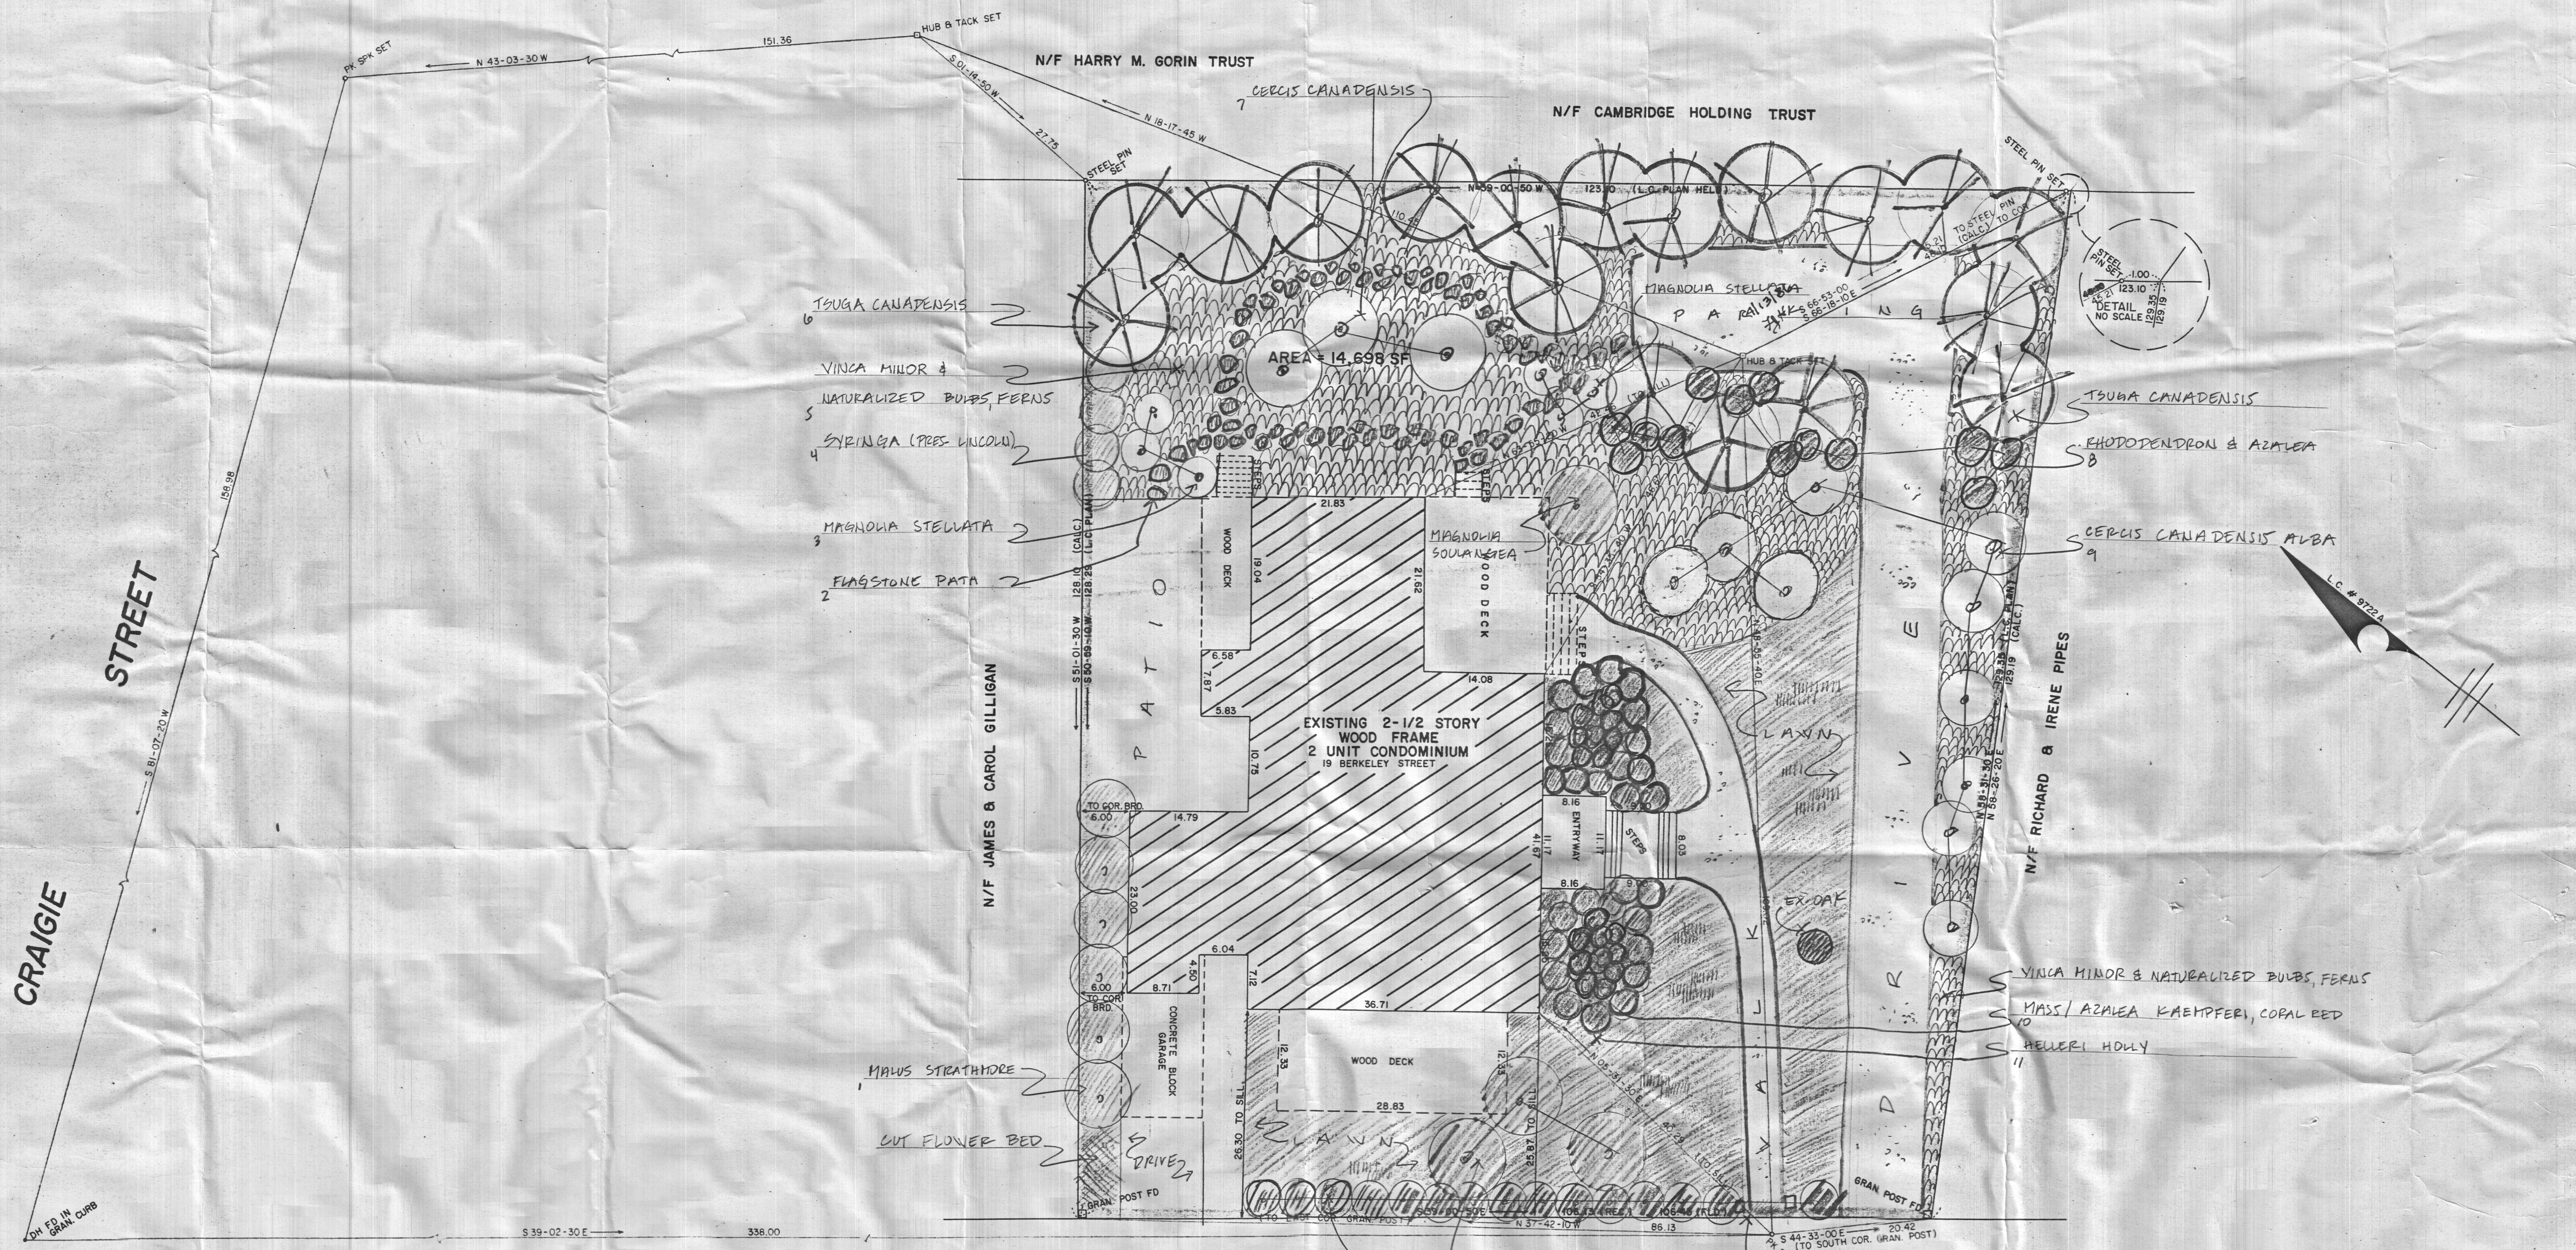

REFERENCE:
L.C. PLAN 9722 A

CHAPTER 380-ACTS OF 1966
I CERTIFY THAT THE PROPERTY LINES SHOWN ARE THE LINES DIVIDING EXISTING OWNERSHIPS AND THE LINES OF STREETS AND WAYS SHOWN ARE THOSE OF PUBLIC OR PRIVATE STREETS OR WAYS ALREADY ESTABLISHED AND THAT NO NEW LINES FOR DIVISION OF OWNERSHIP OR FOR NEW WAYS ARE SHOWN.

I CERTIFY THAT THIS ACTUAL SURVEY WAS MADE ON THE GROUND IN ACCORDANCE WITH THE LAND COURTS INSTRUCTIONS OF 1971 ON OR BETWEEN FEBRUARY 22, 1986 AND MARCH 15, 1986.


I CERTIFY THAT THIS PLAN FULLY AND ACCURATELY DEPICTS THE LAYOUT, LOCATION, AND DIMENSIONS OF THE BUILDING AS-BUILT AND FULLY LISTS THE UNITS CONTAINED THEREIN.



Francis J. Healy
FRANCIS J. HEALY
R.L.S. 9539

LANDSCAPE DESIGN SCHEMATIC: JOHN KRAJOVIC 4/28/86

PLAN OF LAND OF "BERKELEY CONDOMINIUMS" CAMBRIDGE, MASS.	
PREPARED FOR:	YOUNG & ELIZABETH PARK 19 BERKELEY STREET CAMBRIDGE, MASS.
PROPERTY OF:	YOUNG PARK AND FAHRUNNISA KHANACHET 19 BERKELEY STREET CAMBRIDGE, MASS.
ENGINEERING & SURVEYING:	FRANCIS J. HEALY 15 MARY AGNES ROAD FRAMINGHAM, MASS. 01701 R.L.S. 9539 P.E. 9440
DATE: APRIL 10, 1986	SCALE: 1"=10'

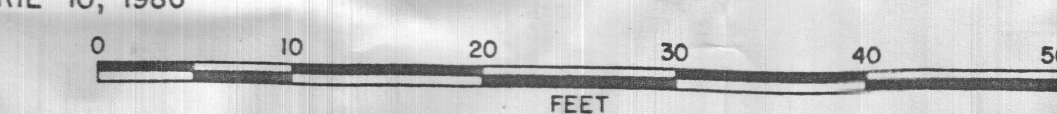



City of Cambridge

Communications 4,5 & 22

IN CITY COUNCIL

June 2, 1986

ORDERED:

That the Commissioner of Public Works be authorized to construct driveways over sidewalks in front of estates upon the streets as hereinafter named, the expense thereof to be charged to the appropriation for Public Works Department, Paving (Edgestones and Sidewalks). The entire cost of material and labor furnished to be repaid to the City by the owners of the abutting estates.

John Soo Hoo

Arthur Manousos

Young K. Park

8 Day Street

88 Putnam Avenue

19 Berkeley Street

In City Council June 2, 1986.

Adopted by the affirmative vote of 9 members.

Attest:- Joseph E. Connarton, Acting City Clerk.

A true copy;

A handwritten signature in cursive script, reading "Joseph E. Connarton".

ATTEST:-

Joseph E. Connarton, Acting City Clerk.



City of Cambridge

Communications 4,5 & 22

IN CITY COUNCIL

June 2, 1986

ORDERED:

That the Commissioner of Public Works be authorized to construct driveways over sidewalks in front of estates upon the streets as hereinafter named, the expense thereof to be charged to the appropriation for Public Works Department, Paving (Edgestones and Sidewalks). The entire cost of material and labor furnished to be repaid to the City by the owners of the abutting estates.

John Soo Hoo

8 Day Street

Arthur Manousos

88 Putnam Avenue

Young K. Park

19 Berkeley Street

In City Council June 2, 1986.

Adopted by the affirmative vote of 9 members.

Attest:- Joseph E. Connarton, Acting City Clerk.

A true copy;

A handwritten signature in cursive script, reading "Joseph E. Connarton".

ATTEST:-

Joseph E. Connarton, Acting City Clerk.

APPROVAL OR DISAPPROVAL OF CURB CUTS

PETITIONER

Elizabeth Park

ADDRESS OF CURB CUT REQUEST

19 Berkeley St.

PUBLIC WORKS DEPARTMENT

Ernest Connolly
(Signature)

✓

APPROVED

DISAPPROVED

TRAFFIC AND PARKING DEPARTMENT

Norman M. Foster
(Signature)

2

APPROVED

DISAPPROVED

HISTORICAL COMMISSION

Chas. St.
(Signature)

✓

APPROVED

DISAPPROVED

INSPECTIONAL SERVICES

(Signature)

W. V. H.

✓

APPROVED

DISAPPROVED

10

NEIGHBORHOOD ASSOCIATION

(Signature)

John Brode

APPROVED

DISAPPROVED

313- J.T.

FLEMING & MCCARTHY
LAND SURVEYORS
38 POND STREET
STONEHAM, MASS. 924-4186

438-0136

MORTGAGE INSPECTION PLAN

This plan was not done with an instrument survey and is to be used for mortgage purposes only. DATE: 8-4-84 SCALE: 1"=20'

I certify that this dwelling is located approximately as shown and conformed to the zoning bylaws of the town/city of CAMBRIDGE when constructed and is not located in a flood plain hazard zone.


Deed & Plan Reference

N/E BERTHA H. BAUGHAN
& PHILIP P. SHARPLES et al.

MIDDLESEX County Reg of Deeds
REGISTERED LAND
656379

WOVEN WIRE FENCE

123.10

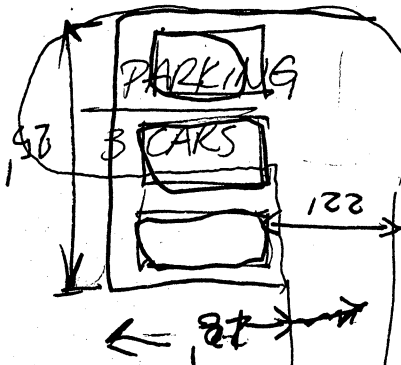


Flood Hazard Boundary Map H-02
Community No. 250286A Effective 6-24-76 Revised 11-19-76

N/E JOHN F. BAUGHAN et al.

Fence

128.24

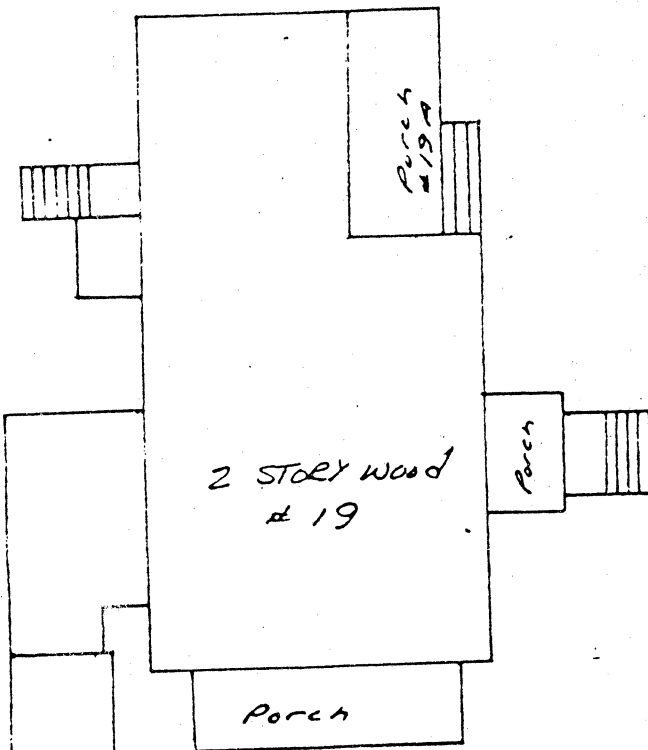

N/E SAMUEL W. WILSON et al.

129.35

924-4186
106



BERKELEY ST

CURB CUT

Cambridge, May 6 1986

To the Honorable, the City Council of the
City of Cambridge: 9

The undersigned respectfully pray that a driveway for residential use may be constructed and agrees to deposit with the City Treasurer the sum of seventy five (\$75.00) dollars, subject to the following conditions, to wit: In case the amount so deposited is in excess of the cost of the driveway, the difference shall be refunded by the City Treasurer, but in case the cost of the driveway exceeds that deposit, said deposit shall be applied as a credit to the bill and the balance shall be paid to the City Treasurer within thirty days from the receipt of the bill.

Location of proposed driveway 19 Berkeley St. Street

Owner or Owners Name Young K. Park

Address 19 Berkeley St.

Cambridge MA 02138

Telephone Number 864-0216

OK
RJK

PETITION

of Young K. Park

for Driveway at premises

No. 19 Berkeley Street

May 30, 19 86

Location of driveway approved by

Frederick W. Ward
.....
Commissioner of Public Works

RECEIVED BY CLERK
OFFICE OF CITY CLERK
1986 JUN 30 AM 9:07
CAMBRIDGE MA.

In City Council, June 2 19 86

**Referred to the Committee on Roads and
Bridges**

Attest:

City Clerk

Order Adopted

v/v

9