



City of Cambridge

(Communications 6, 19, 20 & 21)

IN CITY COUNCIL

April 9, 1984

ORDERED:

That the Commissioner of Public Works be authorized to construct driveways over sidewalks in front of estates upon the streets as hereinafter named, the expense thereof to be charged to the appropriation for Public Works Department, Paving (Edgestones and Sidewalks). The entire cost of material and labor furnished to be repaid to the City by the owners of the abutting estates.

Anthony D. Gallo

Magnolia Street side of 36½ Roberts Road
(WIDENING)

Data Packaging Corporation

Hampshire Street on the 205 Broadway side
(DISCONTINUANCE)

Data Packaging Corporation

205 Broadway

Data Packaging Corporation

Hampshire Street side of 205 Broadway

In City Council April 9, 1984

Adopted by the affirmative vote of 8 members.

Attest:- Paul E. Healy, City Clerk.

A true copy;

ATTEST:-

Paul E. Healy, City Clerk.



City of Cambridge

(Communications 6, 19, 20 & 21)

IN CITY COUNCIL

April 9, 1984

ORDERED:

That the Commissioner of Public Works be authorized to construct driveways over sidewalks in front of estates upon the streets as hereinafter named, the expense thereof to be charged to the appropriation for Public Works Department, Paving (Edgestones and Sidewalks). The entire cost of material and labor furnished to be repaid to the City by the owners of the abutting estates.

Anthony D. Gallo

Magnolia Street side of 36½ Roberts Road
(WIDENING)

Data Packaging Corporation

Hampshire Street on the 205 Broadway side
(DISCONTINUANCE)

Data Packaging Corporation

205 Broadway

Data Packaging Corporation

Hampshire Street side of 205 Broadway

In City Council April 9, 1984

Adopted by the affirmative vote of 8 members.

Attest:- Paul E. Healy, City Clerk.

A true copy;

ATTEST:-

Paul E. Healy, City Clerk.

Cambridge, Massachusetts

GENERAL NOTES:

1. G.C. SUBMIT SEPARATE BID FOR ALL WORK BEYOND PROPERTY LINE.

Mechanical & Electrical Engineers
N. F. Laurence & Associates, Inc.
113 West Main Street
Northborough, Massachusetts 01532
(617) 393-3654


Structural Engineer
Lin Associates
2001 Beacon Street
Boston, Massachusetts 02146
(617) 566-4216

Huygens and DiMella
Incorporated

Architects and Planners
286 Congress Street
Boston, Massachusetts 02210
Telephone (617) 426-5004


revisions:	date:
① ADDITION - HQ 4	29 JULY 83
② GENERAL REVISION	6 FEB 84
job no : 8203	contract :
dwn: CW/GG	checked:
scale: 1/8" = 1'-0"	date: 11, JUL '83

Landscape Plan

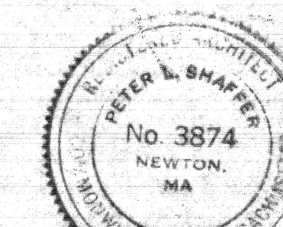

L 1

If sheet is less than 30" x 42" it is a reduced print. Reduce scale accordingly.

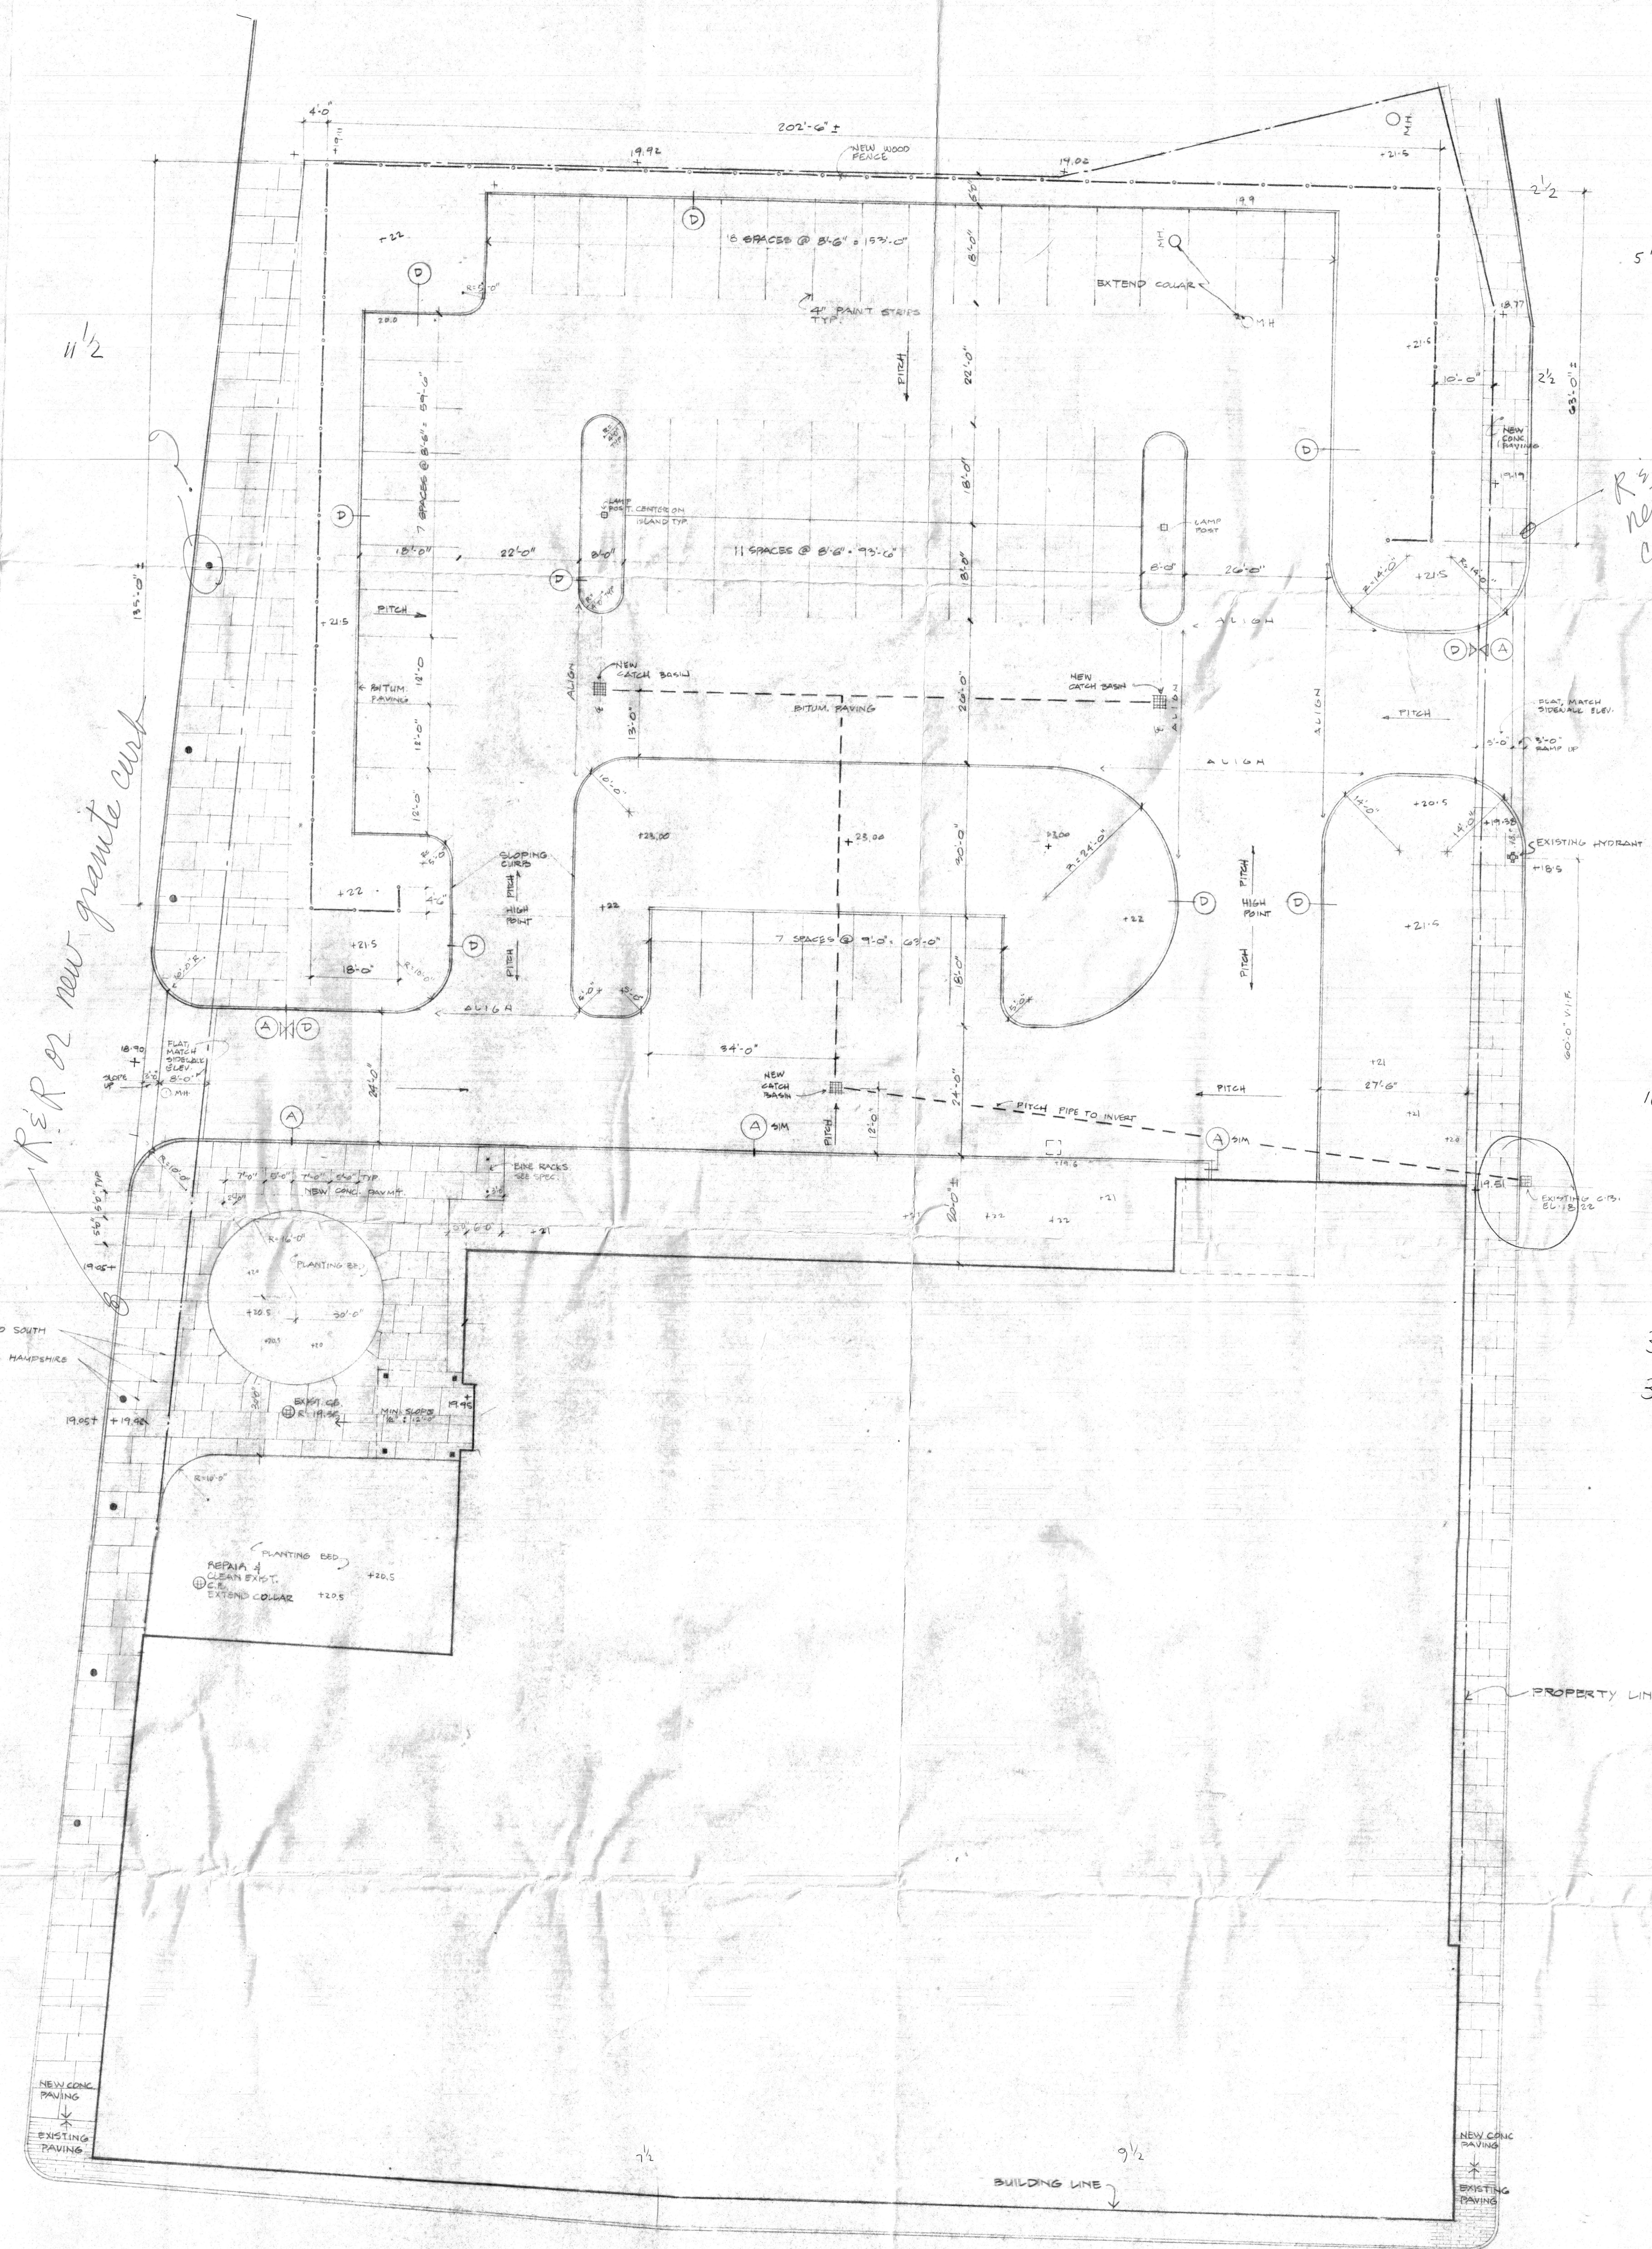

Clark

246.5 : From Assessors
272 : Scaled

376: Scaled
371.72: Assessors

$$\begin{array}{r} 321.72 \\ 50.00 \\ \hline 371.72 \end{array}$$

Hampshire St

$$\begin{array}{r} 11.5 \\ 12 \\ \hline 23.5 \end{array}$$
$$\frac{1}{16}'' = 1'$$
$$1'' = 16'$$



OFFICE OF
THE CITY CLERK

RECEIVED BY
OFFICE OF CITY CLERK
CITY OF CAMBRIDGE

CITY HALL, CAMBRIDGE, MASSACHUSETTS 02139 • (617) 498-9017

APR 6 2 26 PM '84
CAMBRIDGE, MASS 5, 1984

Dear Neighborhood Representative:


Enclosed herewith you will find the petition of Data Packaging Corporation
(DISCONTINUANCE OF EXISTING DRIVEWAY & TWO NEW
DRIVEWAYS) a driveway at the premises numbered

205 Broadway

The City Council has directed that all driveway petitions be submitted to the appropriate Neighborhood Associations where said curb cut would be made for their approval, prior to action by the City Council. Please indicate by return mail your approval or disapproval of said petition within ten days from the receipt of this letter. I have enclosed a self-addressed stamped envelope to facilitate your reply.

Your kind cooperation in this matter will be greatly appreciated by the members of the City Council.

Very truly yours,

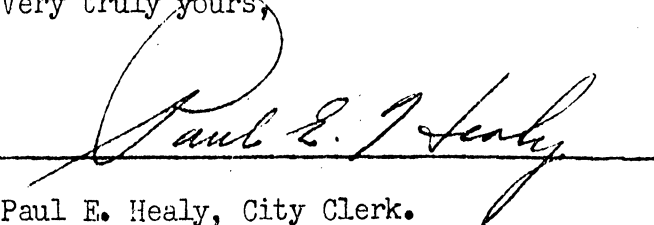

Paul E. Healy, City Clerk.

Name of Neighborhood Association: Wellington-Harrington Citizens Committee

I hereby X approve _____ disapprove said driveway petition.

Reasons: We support the renovation of existing buildings and
the development of job opportunities for Cambridge
residents.

James Bentubo,

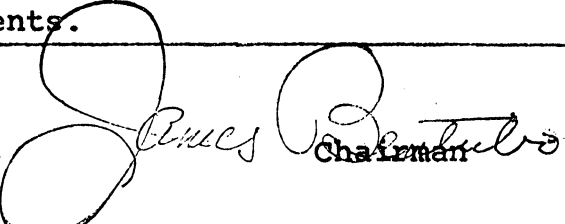
Chairman

APPROVAL OR DISAPPROVAL OF CURB CUTS

PETITIONER

DATA PACKAGING CORP

ADDRESS OF CURB CUT REQUEST

205 BROADWAY AND
HAMPSHIRE ST SIDE OF 205 BROADWAY

PUBLIC WORKS DEPARTMENT

Cruz Kennedy

(Signature)

X

APPROVED

DISAPPROVED

TRAFFIC AND PARKING DEPARTMENT

Karen M. Ruston

(Signature)

X

APPROVED

DISAPPROVED

HISTORICAL COMMISSION

And M. Ball

(Signature)

✓

APPROVED

DISAPPROVED

INSPECTIONAL SERVICES

(Signature)

R. Morgan

APPROVED

DISAPPROVED

Curb cut only

NEIGHBORHOOD ASSOCIATION

(Signature)

APPROVED

DISAPPROVED

RECEIVED BY
OFFICE OF CITY CLERK

APR 6 2 50 PM '84
CAMBRIDGE, MASS.

Cambridge, 12-13 1983

To the Honorable, the City Council of

City of Cambridge:

The undersigned respectfully pray that a driveway for commercial use may be constructed and agrees to deposit with the City Treasurer the sum of seventy five (\$75.00) dollars, subject to the following conditions, to wit: In case the amount so deposited is in excess of the cost of the driveway, the difference shall be refunded by the City Treasurer, but in case the cost of the driveway exceeds that deposit, said deposit shall be applied as a credit to the bill and the balance shall be paid to the City Treasurer within thirty days from the receipt of the bill.

(2)
Location of proposed driveway Sh Hampshire + Broadway Street

(1) 205 Broadway - (1) Hampshire side of 205 Broadway

Owner or Owners Name DATA PACKAGING Corp

Address 205 Broadway Cambridge MA. 02139
Cambridge 02139

Telephone Number 868-6200

V. Whelan

M. Gentile

PETITION *W-17*

of Data Packaging Corp.

for Driveway at premises

No. 205 Broadway

..... April 6, 19 84

Location of driveway approved by

.....
Traffic Director

In City Council, April 9, 19 84

**Referred to the Committee on Roads and
Bridges**

Attest: *[Signature]*
17

City Clerk

*RECEIVED
CITY CLERK
APR 11 1984*