

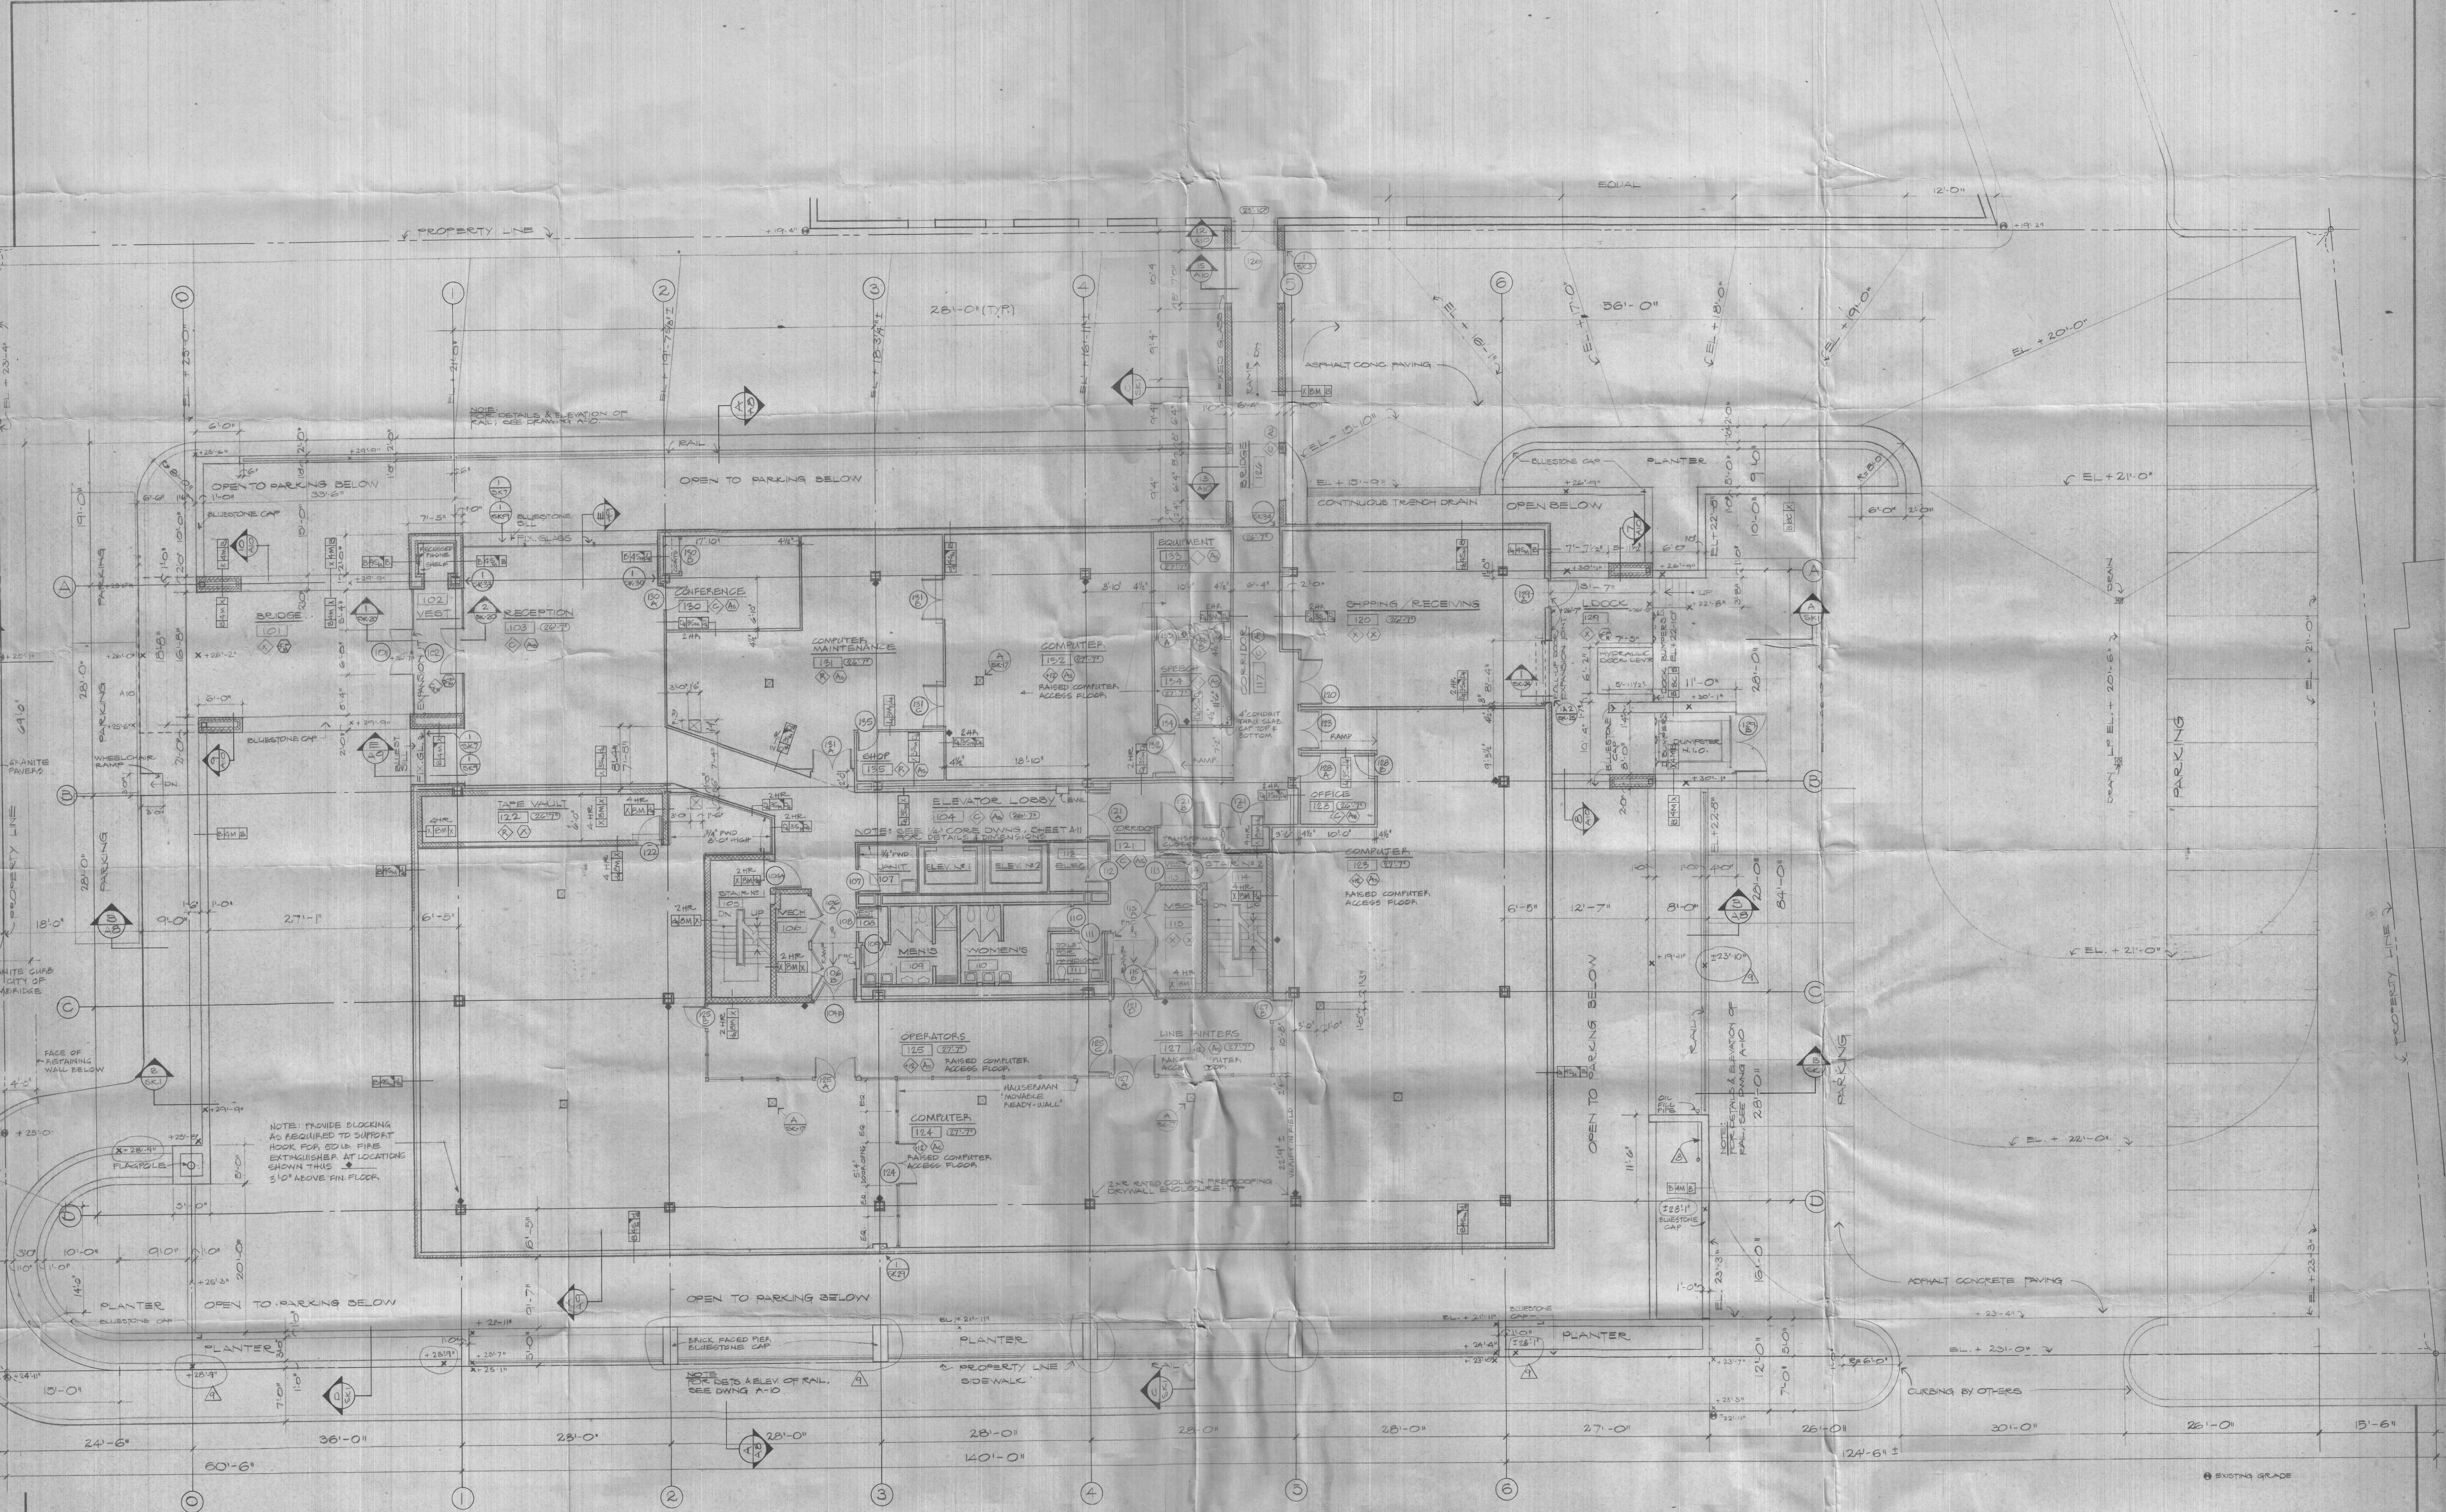


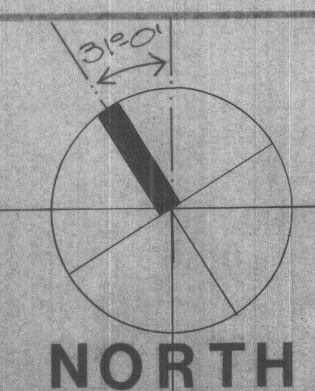

NOTES:
SEE DRAWING 02 FOR REFLECTED CEILING
PLAN OF THIS FLOOR

FIRST FLOOR AREA 14,771 #
MECHANICAL SPACES 1532 #
GROSS FLOOR AREA 14,616 #

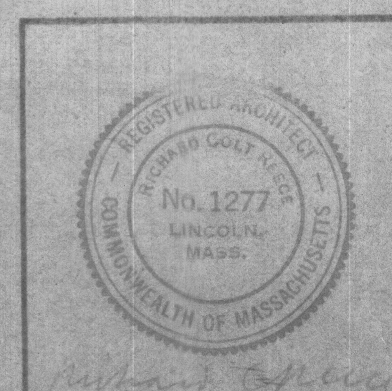

NO	DATE	REVISION
1	3/15/74	REV CANOPIES, DRIVE & BRIDGE
2	4/11/74	BRIDGE, DOOR
3	6/14/74	CODE, MISC REVISIONS
4	10/4/74	MISC REVISIONS
5	10/25/74	
6	1/9/75	GENERAL PLAN REVISION
7	3/19/75	AS NOTED
8	5/7/75	CURBING BRIDGE ON ST. / BRICK SCREEN WALL
9	5/21/75	RAILINGS / PLANTERS

JUNG BRANNEN-RICHARD REECE, INC. ARCHITECTS
665 BOYLSTON STREET, BOSTON, MASS. 02116
617/267-6700

STRUCTURAL ENGINEERS
SOUZA AND TRUE, INC.
9 STORY STREET, CAMBRIDGE, MASS. 02138
617/854-8720

MECHANICAL & ELECTRICAL ENGINEERS
HAWKINS AND ANDERSON, INC.
673 BOYLSTON STREET, BOSTON, MASS. 02116
617/261-5740

OFFICE BUILDING FOR
BOLT BERANEK AND NEWMAN INC.
MOULTON STREET
CAMBRIDGE, MASS.

FIRST FLOOR PLAN

A3

SCALE 1/8"=1'-0" 1-17-74
DRAWN G.B.
CHECK
PROJECT NO. 724A
SHEET NO.

City of Cambridge

In City Council,
June 9, 1975

ORDERED:-

That the Commissioner of Public Works be authorized to construct driveways over sidewalks in front of estates upon the streets as hereinafter named, the expense thereof to be charged to the appropriation for Public Works Department, Paving (Edgestones and Sidewalks.) The entire cost of material and labor furnished to be repaid to the City by the owners of the abutting estates.

Joseph O. Lellane

K. George Najarian

174 Hamilton Street

625 Concord Ave.

City Council June 9, 1975

Adopted by the affirmative vote

of 8 members

Paul E. Leahy.
City Clerk



CITY OF CAMBRIDGE

57 INMAN STREET, CAMBRIDGE, MASSACHUSETTS 02139 • TEL. 876-6800

DEPARTMENT OF
TRAFFIC & PARKING

June 9, 1975


George Teso
Director

Mr. Paul Healy
City Clerk
City Hall
Cambridge, Massachusetts

Dear Mr. Healy,

I have viewed the proposed driveway located on Concord Avenue 250 feet East of Moulton Street and find that it will have no adverse effect on traffic. I, therefore recommend approval of the proposed driveway as shown on the attached plan, providing all conditions set forth in the Cambridge zoning ordinances are met.

Very truly yours,

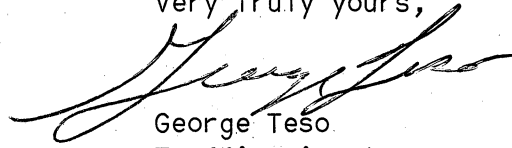

George Teso
Traffic Director

GT:rd

Enc.

Cambridge, May 16, 1975

To the Honorable, the City Council of the
City of Cambridge:

The undersigned respectfully pray that a driveway for commercial use may be constructed and agrees to deposit with the City Treasurer the sum of seventy five (\$75.00) dollars, subject to the following conditions, to wit: In case the amount so deposited is in excess of the cost of the driveway, the difference shall be refunded by the City Treasurer, but in case the cost of the driveway exceeds that deposit, said deposit shall be applied as a credit to the bill and the balance shall be paid to the City Treasurer within thirty days from the receipt of the bill.

Location of proposed driveway 625 Concord Avenue ~~SCOTT~~

Owner or Owners Name K. GEORGE NAJARIAN

Address NAJARIAN DEVELOPMENT CORP.
2353 MASSACHUSETTS AVENUE

CAMBRIDGE, MASSACHUSETTS 02140

Telephone Number 876-1882

120
PETITION

of K. George Najarian

for Driveway at premises

No. 625 Concord Ave.

June 2, 1975 19

Location of driveway approved by

George Lee
Traffic Director

*Hold for Approval
AND PLANS*

In City Council, *June* 19*75*

Referred to the Committee on Roads and
Bridges

Attest:

6/2/75 *No Action TAKEN*
LV
City Clerk

6/9/75 *Order*

Referred

No Approval from G. T. Lee
Referred