
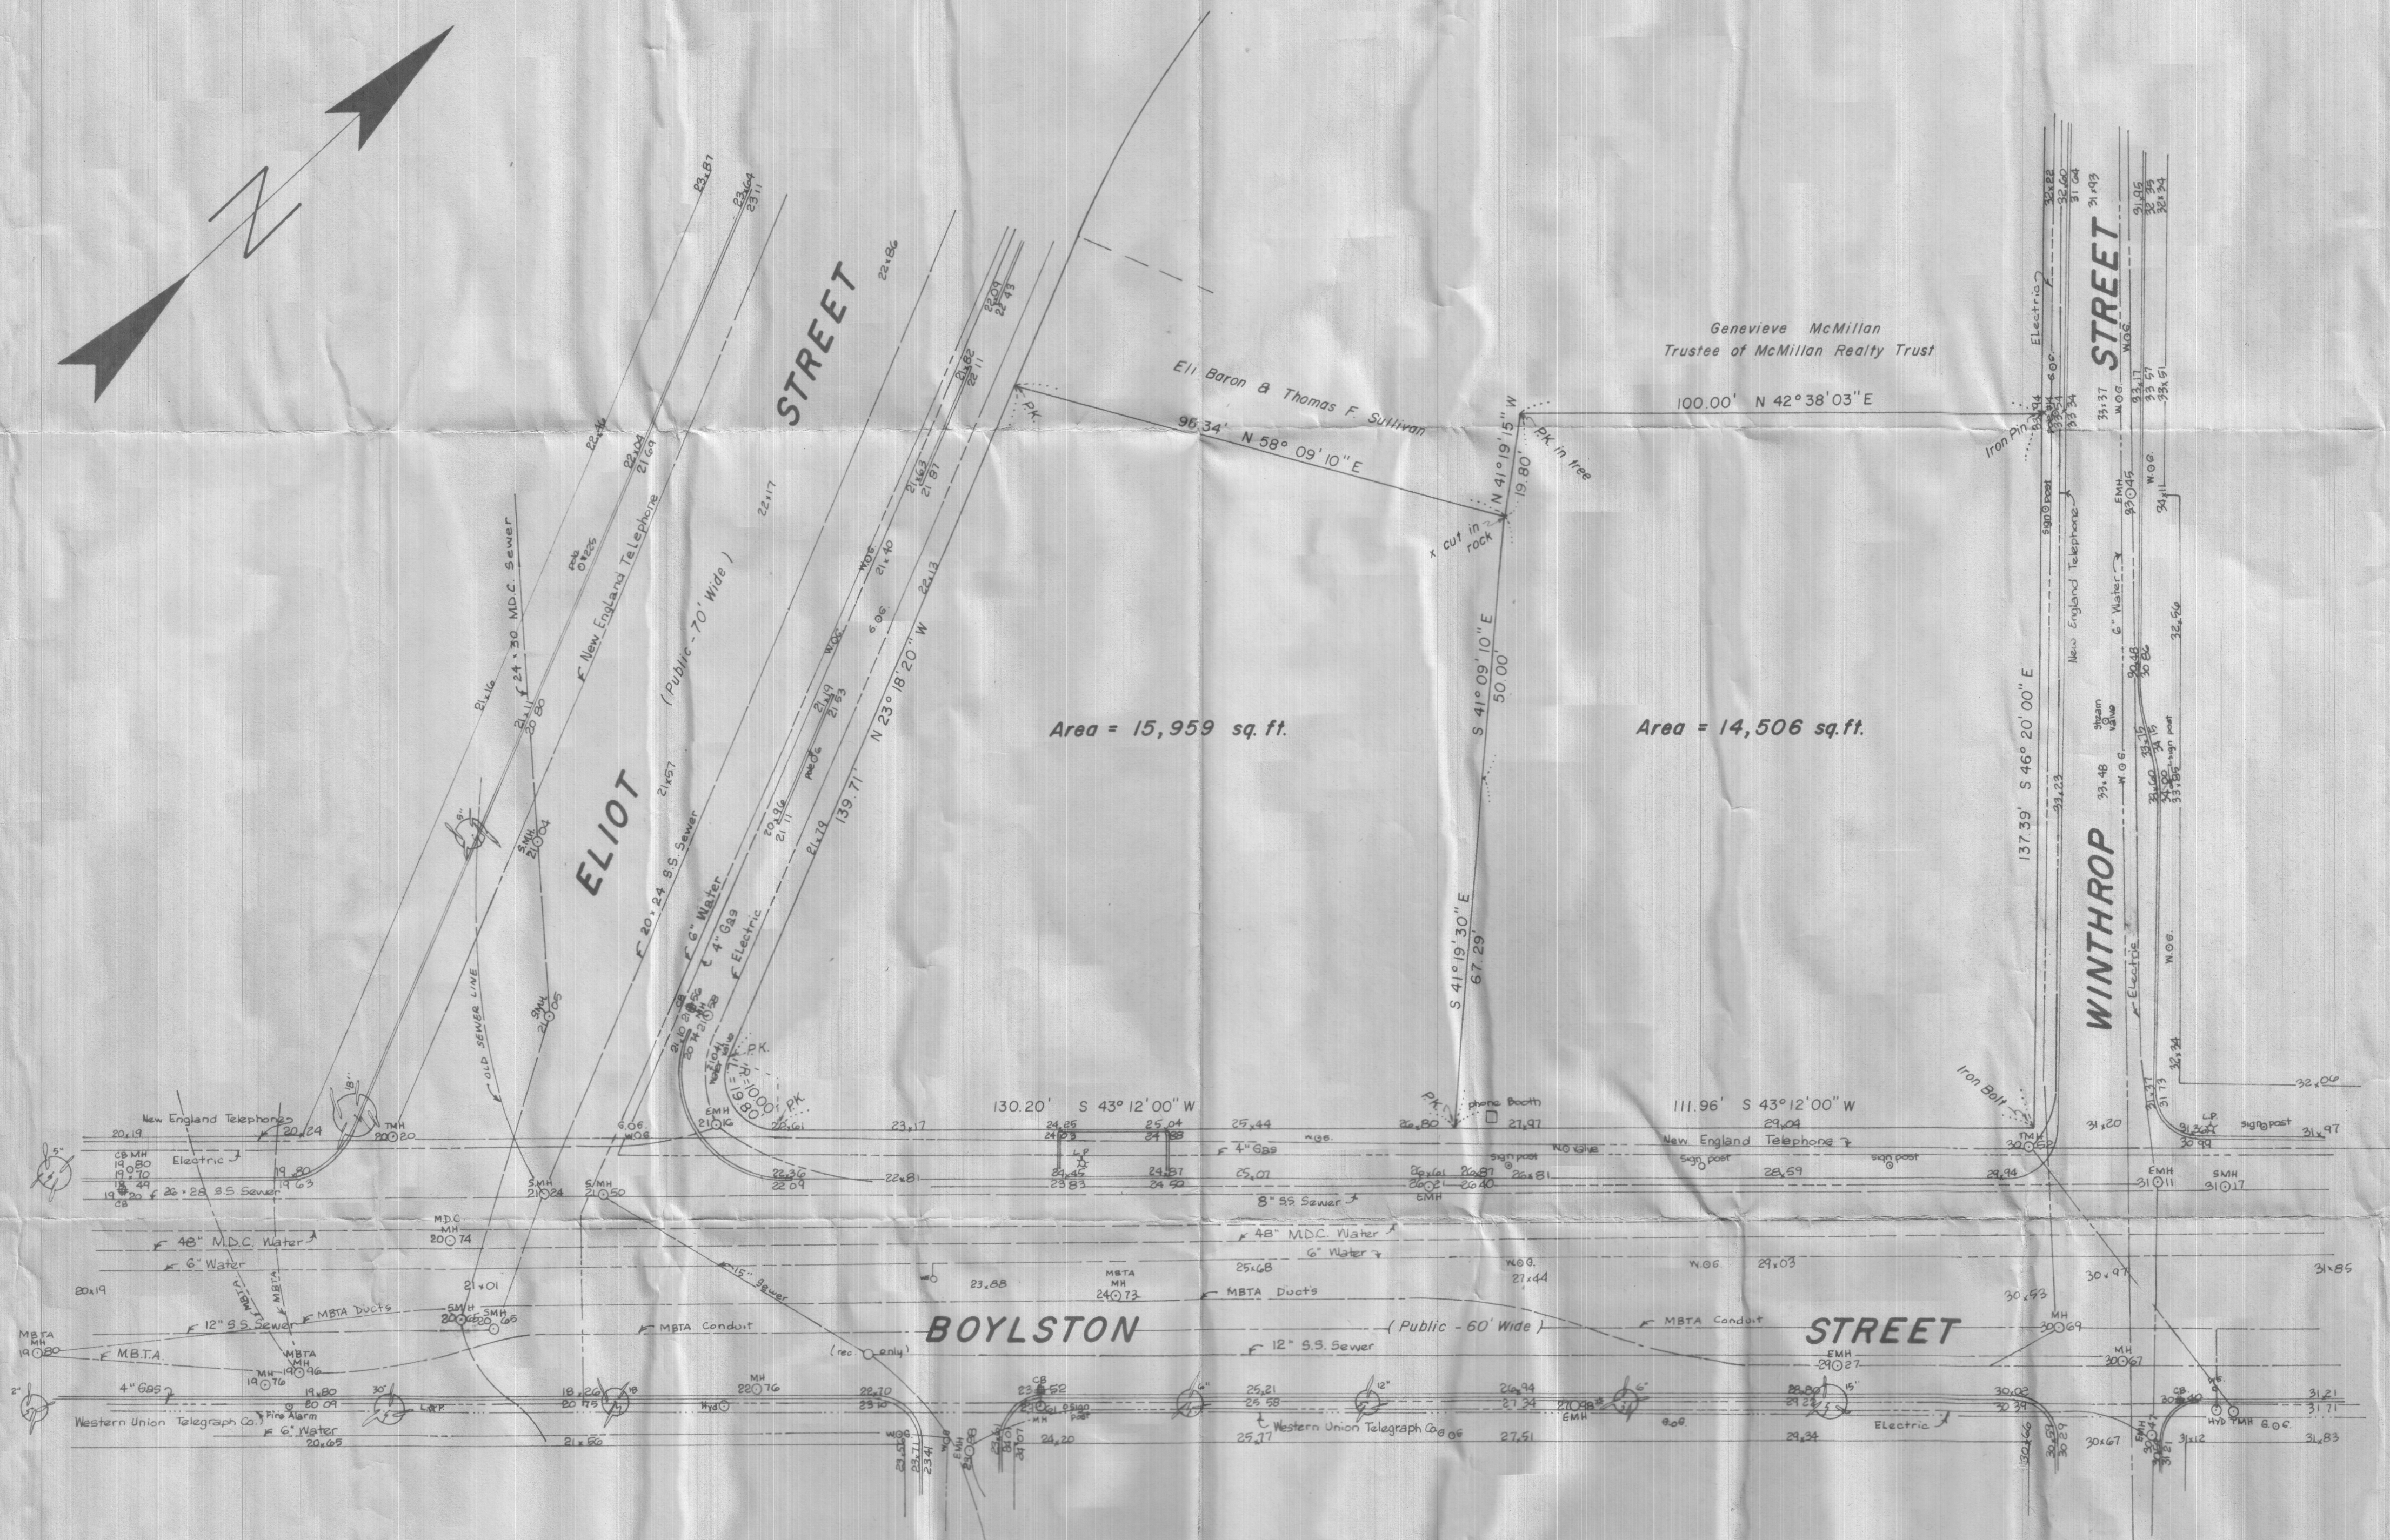


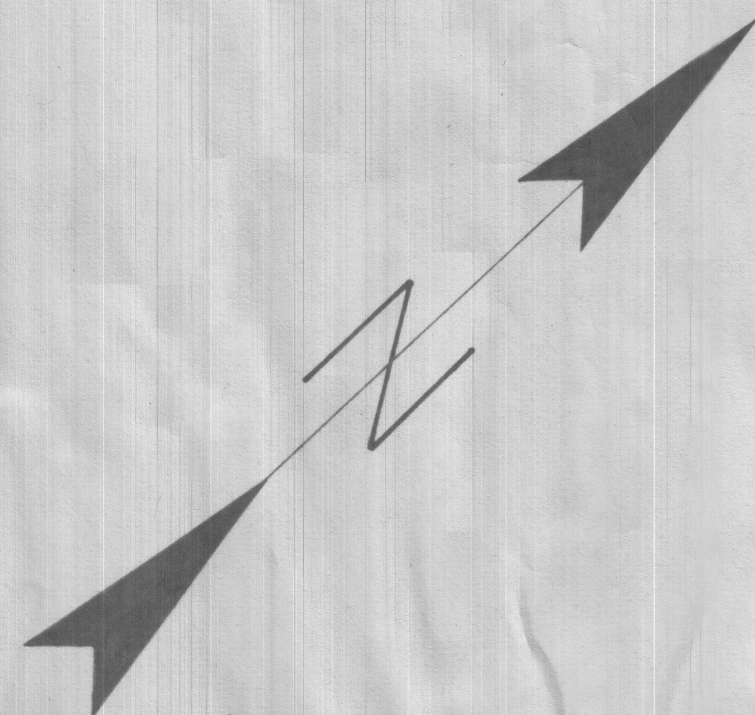

LEGEND

---	Sewer
---	Water
---	Gas
---	Electric
---	M.B.T.A.
---	N.E.T.
---	W.U.T.Co.


NOTES

- Elevations refer to City of Cambridge Datum.
- Benchmark: Hydrant spindle, corner of Boylston Street and Mount Auburn Street. Elevation = 37.13.
- Deed References:
 - A. L.C. Case No. 17043A
 - B. Plan of Land by William Crocker, April 11, 1939, Bk. 6293, pg. 377.
 - C. Plan of Land by Harry R. Feldman, September 13, 1972.
 - D. Deed - Bk. 8124, pg. 124.

I CERTIFY THAT THIS PLAN IS BASED ON
THE LATEST PLANS AND DEEDS OF RECORD.

Wendell H. Mason

Feb. 5, 1973

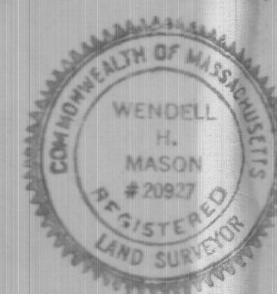

PLOT PLAN
CAMBRIDGE, MASS.

SCALE: 1" = 20'

FEBRUARY 5, 1973

HARRY R. FELDMAN, INC.

SURVEYORS

112 SHAWMUT AVE.

BOSTON, MASS.



City of Cambridge

Calendar # 7

IN CITY COUNCIL

December 9, 1974

ORDERED:

That the Commissioner of Public Works be and hereby is authorized to grant a permit to the Hilon Development Corporation of 1330 Boylston Street, Chestnut Hill, Mass. to erect a barricade on the sidewalk at the premises numbered 57 Boylston Street, Cambridge for a period of nine months commencing December 11, 1974 during the demolition and construction of a building at said premises.

Said permit to be subject to the following conditions:

1. A barricade constructed of plywood with a sturdy wooden roof to be erected on the sidewalk suitably lighted with screened openings in such a manner as to prevent any injury to vehicles and pedestrians using this street during the construction period.
2. Said obstruction to occupy the entire sidewalk at said premises as outlined above.
3. The contractor to restore existing sidewalk to the condition it was prior to the construction or to a better condition.
4. That no existing travel lanes or parking spaces be closed until authorized by the Director of Traffic and Parking.
5. That the contractor shall obtain a Temporary Street construction permit in addition to all other permits required by the City of Cambridge.
6. That the conditions having specified shall be subject to the approval of the Director of Traffic and Parking of the City of Cambridge, who may as he deems necessary, require traffic controls or the use of policemen to facilitate the flow of traffic.
7. The contractor to file with the City Clerk a bond in the sum of \$10,000.00 indemnifying the City of Cambridge from any liability that may arise from the construction of said barricade during the period of construction.

In City Council December 9, 1974.

Adopted by the affirmative vote of 9 members.

Attest:- Paul E. Healy, City Clerk.

A true copy,

ATTEST:-

Paul E. Healy

Cambridge, November 14 19 74

To the Honorable, the City Council of the
City of Cambridge:

The undersigned respectfully pray

Hilon Development Corporation requests permission to erect a barricade
for the purpose of demolition and construction on the parcel of land at
the northwest intersection of Boylston and Winthrop Streets in Cambridge,
Massachusetts. Barricade shall be erected in conformance with applicable
codes and located along inner face of curb line at parcel of land
described above.


HILON DEVELOPMENT CORPORATION

1330 Boylston Street

Chestnut Hill, Mass. 02167

→ 734-2308

Colby
Burbank
Vice Pres of
Lilly Cons.

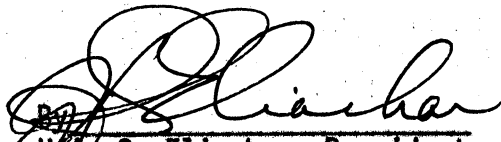
Haim S. Eliachar, President

57 Boylston St.

for 9 months

Comm immediately
Const w ply wood & ply wood roof.
Safety lights & screened
openings

PETITION

of

for

No.

.....19

In City Council,

19

Referred to the Committee on

Attest:

City Clerk.

Cambridge,..... November 1419 74

To the Honorable, the City Council of the
City of Cambridge:


The undersigned respectfully pray

Hilon Development Corporation requests permission to erect a barricade for the purpose of demolition and construction on the parcel of land at the northwest intersection of Boylston and Winthrop Streets in Cambridge, Massachusetts. Barricade shall be erected in conformance with applicable codes and located along inner face of curb line at parcel of land described above.

HILON DEVELOPMENT CORPORATION

1330 Boylston Street

Chestnut Hill, Mass. 02167

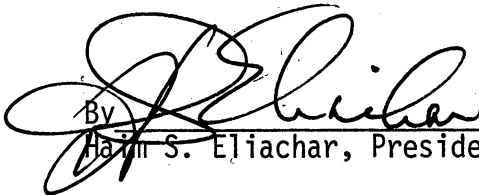By 
Haim S. Eliachar, President

~~2.~~
PETITION

249

of Hilon Development Corp.

for barricade

No. Boylston & Winthrop Streets

November 18, 1974

*Common Right
by E. Farnham
Hearing to be held
on Dec. 9, 1974
AT 9 P.M.*

In City Council,

1974

Referred to the Committee on

*Notified via phone on 12/5/74
Mr. Colby Burbank will appear
Attest: at the meeting.*

City Clerk.

*see
12/11
OK
12/11*