



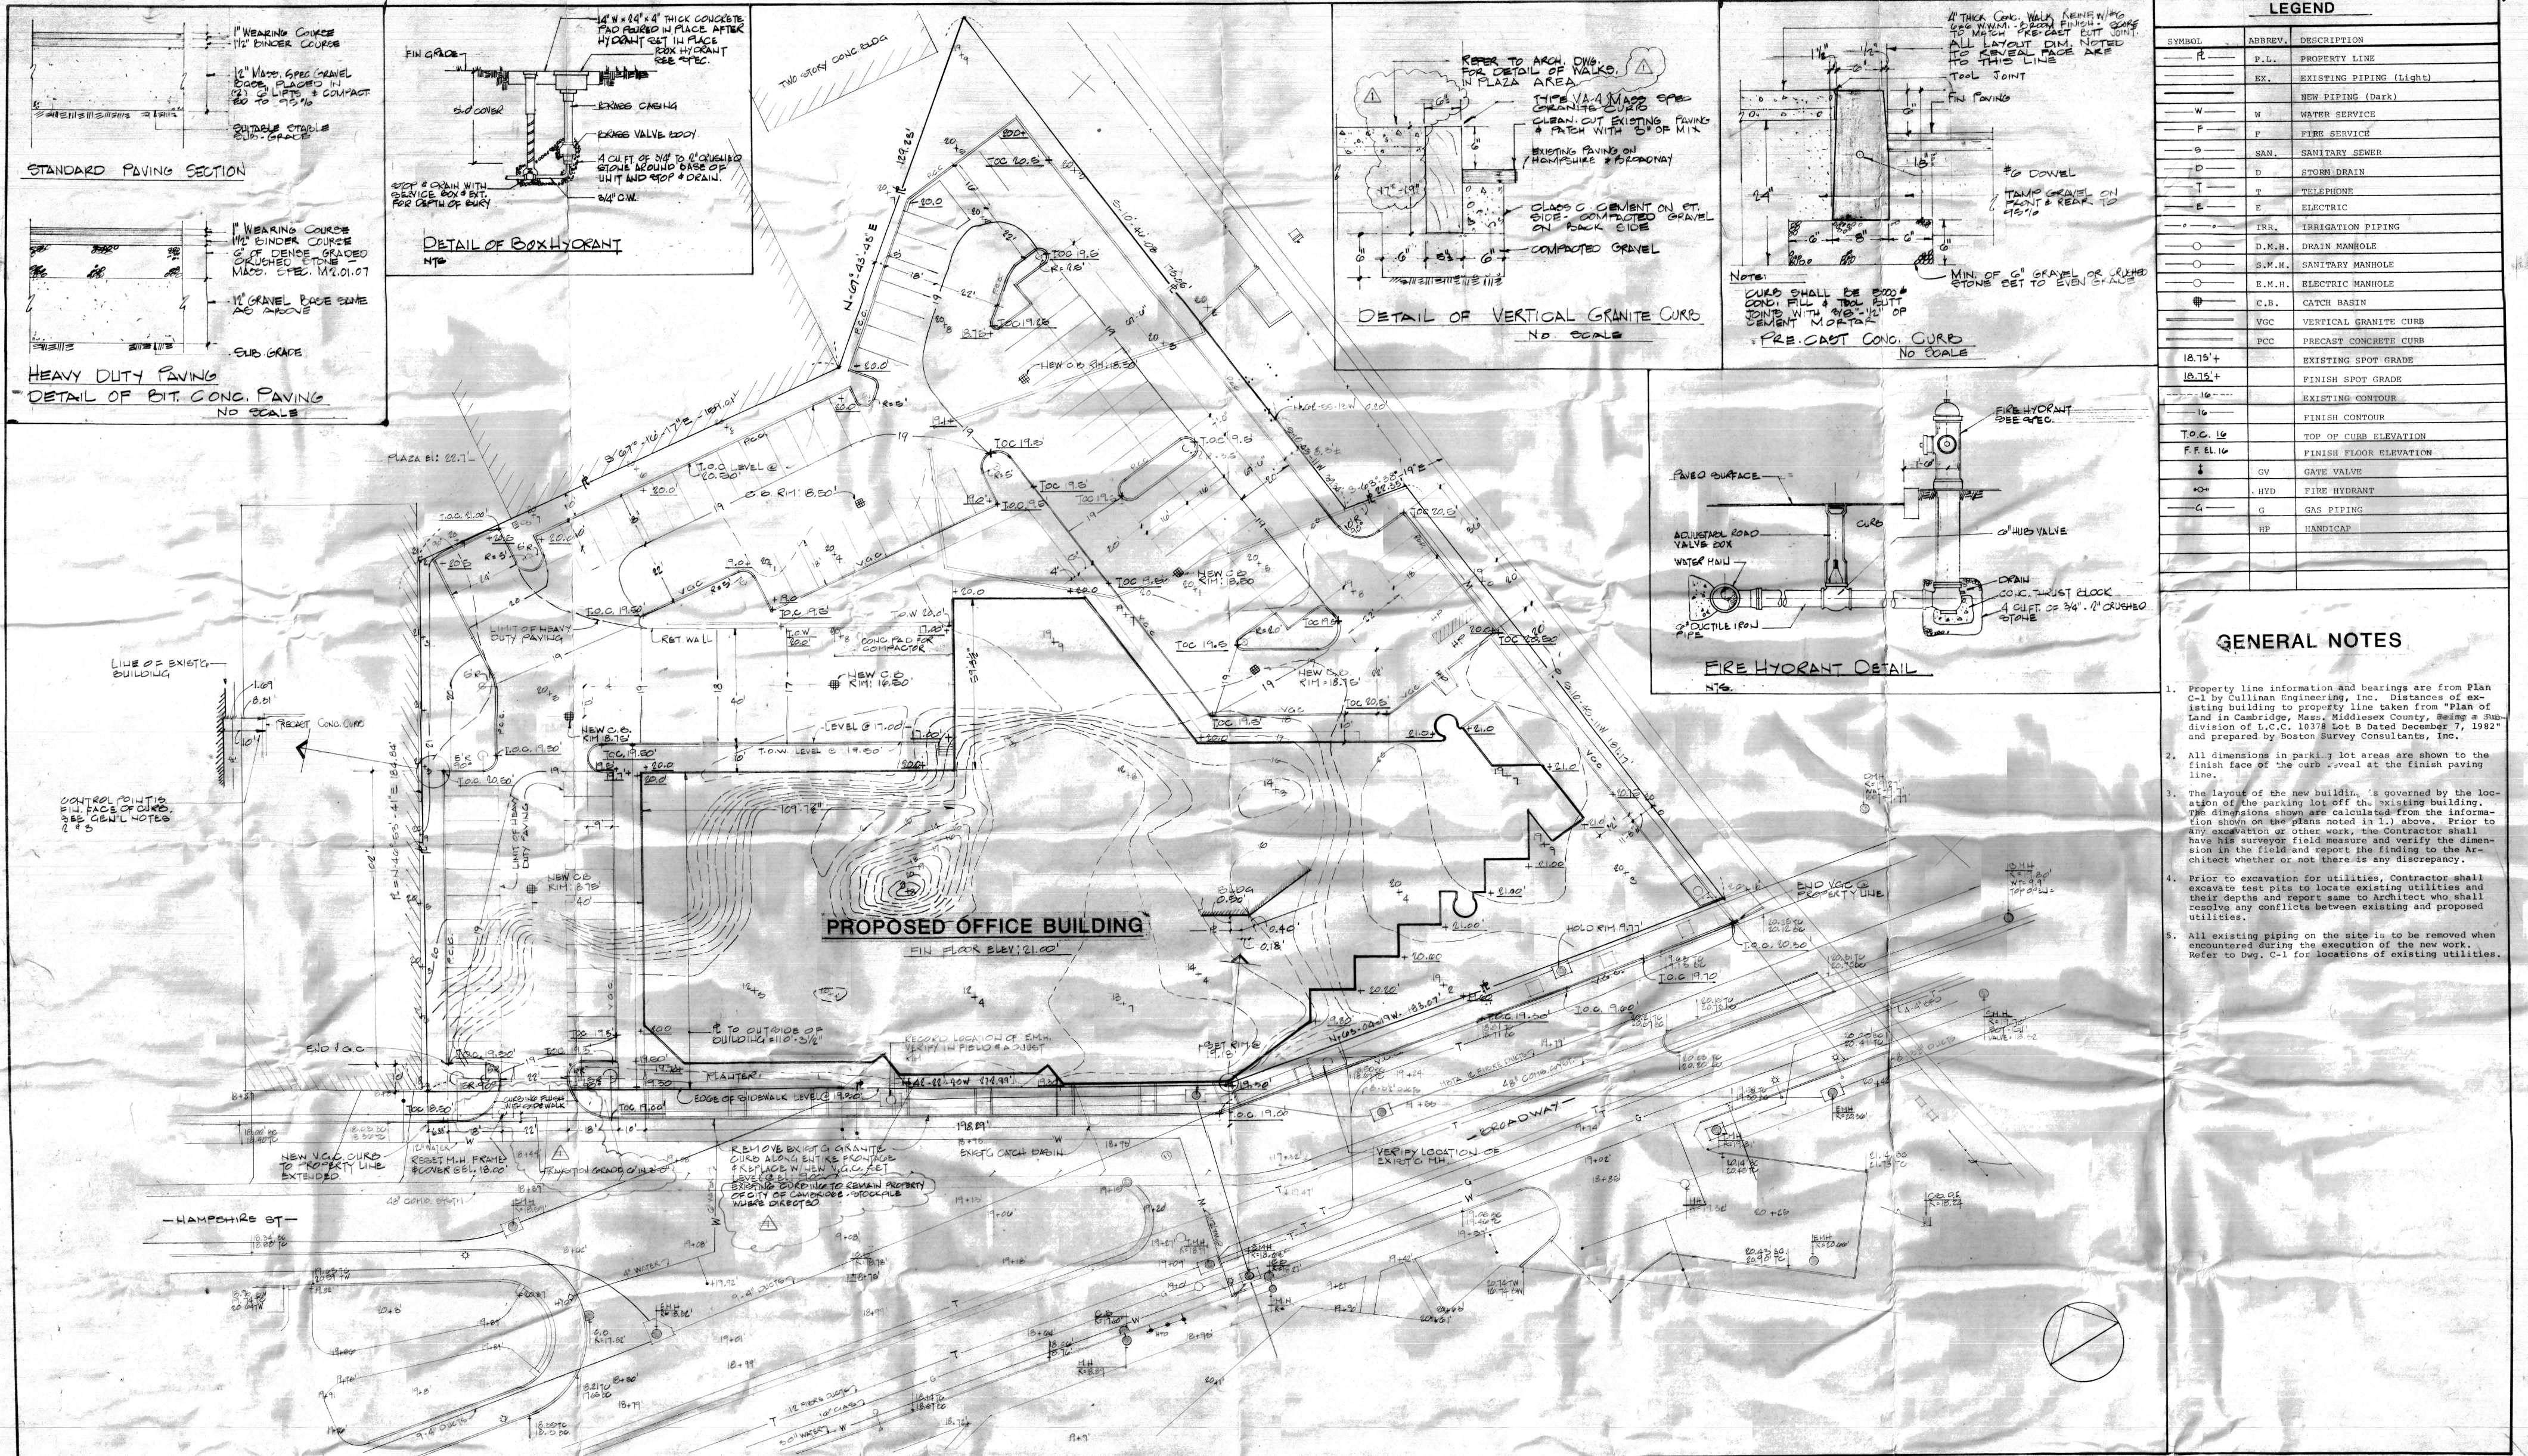

1 Hampshire Street

The Charles Stark Draper Laboratory, Inc.


Ellenzweig, Moore and Associates, Inc.
Architects/Planners
65 Wentworth Street
Cambridge, Mass. 02138
491-5575

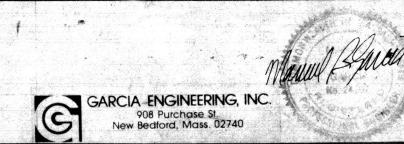

Job Number:
2-9160-000
Drawn By:
K.D.
Checked By:
M.B.G.
Date:
SEPT. 1, 1983
Scale:
1" = 20'-0"

Revised:
1 OCT. 24, 1985 AF-4

Drawing Title
SITE & GRADING PLAN
Sheet Number
C-2.1

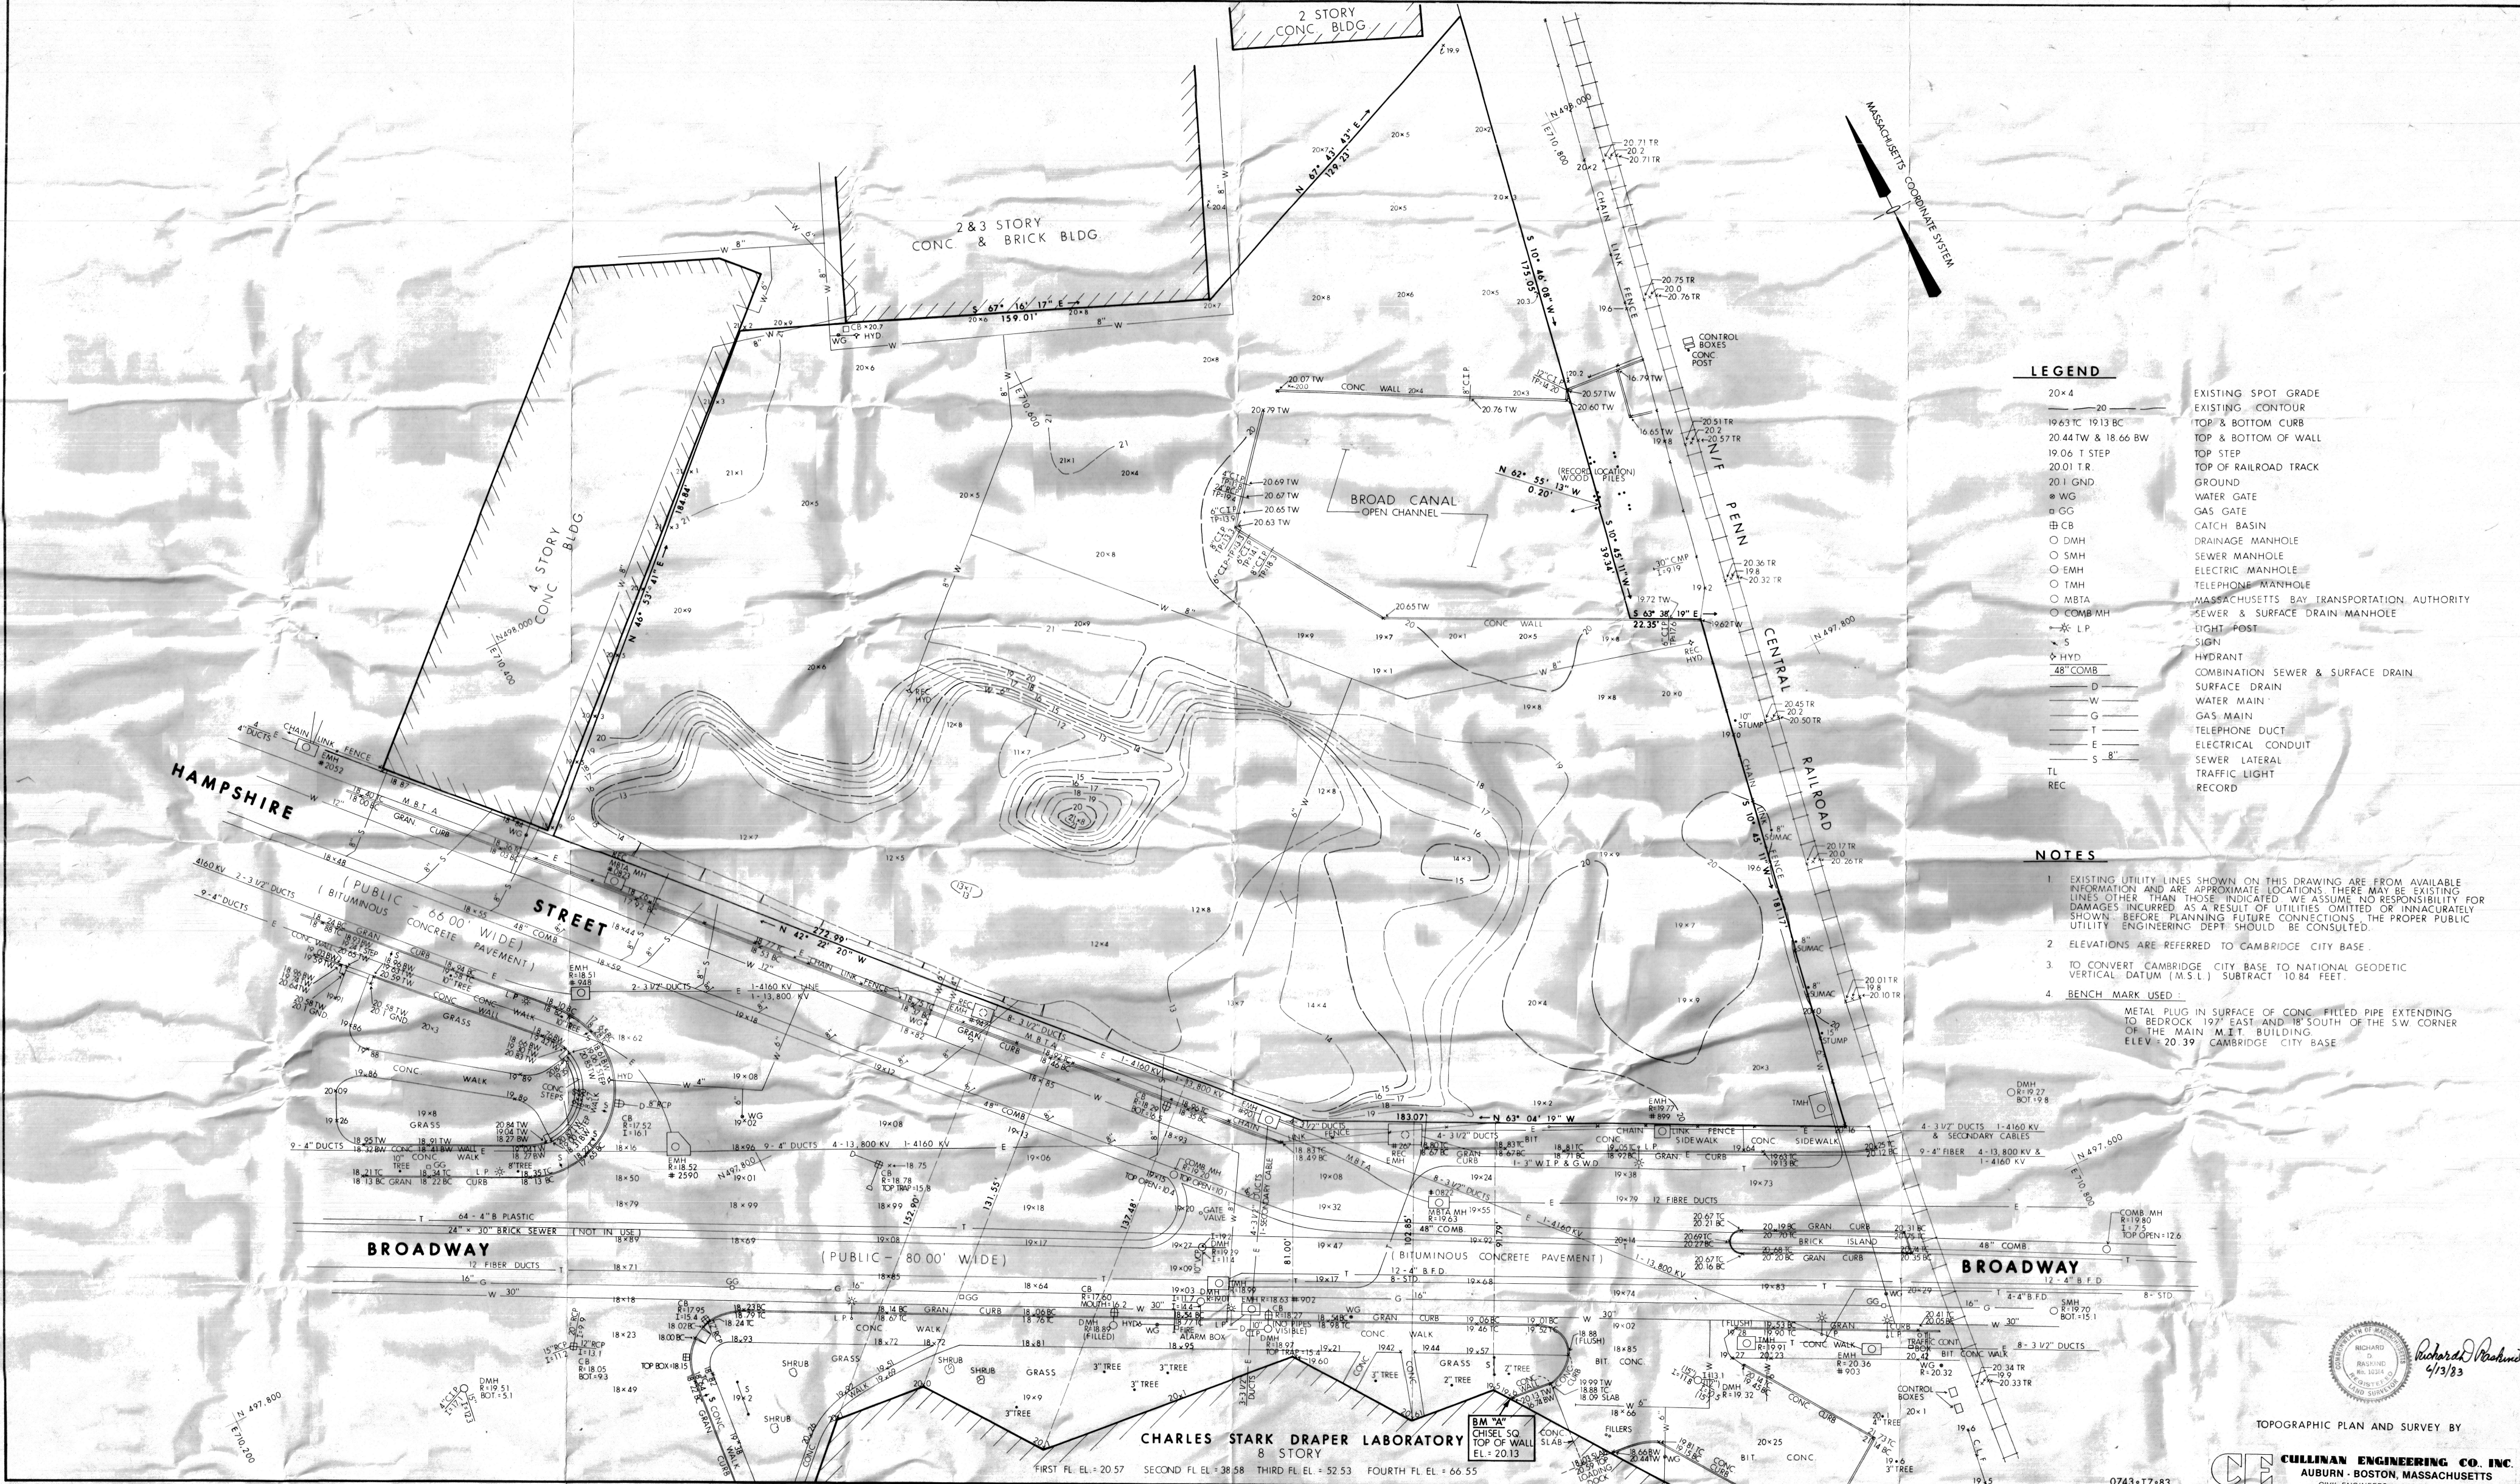

1 Hampshire Street

The Charles Stark Draper Laboratory, Inc.

Ellenzweig, Moore and Associates, Inc.
Architects / Planners
65 Winthrop Street
Cambridge, Mass. 02138
491-5575

Job Number:	2 9105 000
Drawn By:	6/9/83 ADD ELEVATIONS
Checked By:	GMP 15PT 1983
Date:	9 MAY 83
Scale:	1" = 20'-0"

Revised:	5/24/83 ADD ELEVATIONS AND BLDG. OFFSETS
Revised:	6/9/83 ADD ELEVATIONS
Revised:	GMP 15PT 1983
Drawing Title:	EXISTING CONDITIONS
Sheet Number:	C-1.1



City of Cambridge

Communications 1 - 3

IN CITY COUNCIL

May 21, 1984

ORDERED:

That the Commissioner of Public Works be authorized to construct driveways over sidewalks in front of estates upon the streets as hereinafter named, the expense thereof to be charged to the appropriation for Public Works Department, Paving (Edgestones and Sidewalks). The entire cost of material and labor furnished to be repaid to the City by the owners of the abutting estates.

Frank DeLuca

158-160 Otis Street

Albert S. Fonseca

84 Hampshire Street

Charles Stark Draper Laboratory,
Incorporated

1 Hampshire Street

In City Council May 21, 1984.

Adopted by the affirmative vote of 9 members.

Attest:- Paul E. Healy, City Clerk.

A true copy;

ATTEST:-

A handwritten signature in cursive script, reading "Paul E. Healy", is written over a horizontal line.

Paul E. Healy, City Clerk.



City of Cambridge

Communications 1 - 3

IN CITY COUNCIL

May 21, 1984

ORDERED:

That the Commissioner of Public Works be authorized to construct driveways over sidewalks in front of estates upon the streets as hereinafter named, the expense thereof to be charged to the appropriation for Public Works Department, Paving (Edgestones and Sidewalks). The entire cost of material and labor furnished to be repaid to the City by the owners of the abutting estates.

Frank DeLuca

158-160 Otis Street

Albert S. Fonseca

84 Hampshire Street

Charles Stark Draper Laboratory,
Incorporated

1 Hampshire Street


In City Council May 21, 1984.

Adopted by the affirmative vote of 9 members.

Attest:- Paul E. Healy, City Clerk.

A true copy;

ATTEST:-

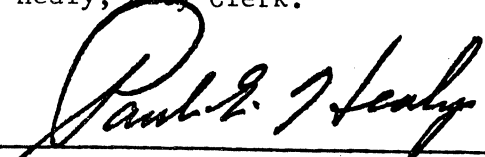
Paul E. Healy, City Clerk.



CITY OF CAMBRIDGE

CITY HALL, CAMBRIDGE, MASSACHUSETTS 02139 • (617) 498-9017

OFFICE OF
THE CITY CLERK

May 7, 1984


Dear Neighborhood Representative:

Enclosed herewith you will find the petition of Charles Stark Draper
Laboratory, Inc., requesting a driveway at the premises numbered
1 Hampshire Street.

The City Council has directed that all driveway petitions be submitted to the appropriate Neighborhood Associations where said curb cut would be made for their approval, prior to action by the City Council. Please indicate by return mail your approval or disapproval of said petition within ten days from the receipt of this letter. I have enclosed a self-addressed stamped envelope to facilitate your reply.

Your kind cooperation in this matter will be greatly appreciated by the members of the City Council.

Very truly yours,

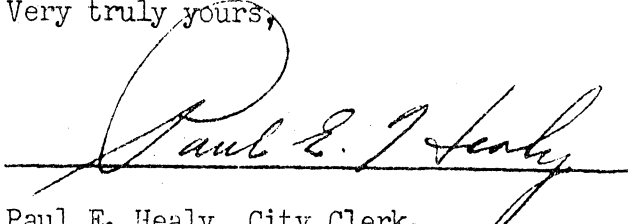
Paul E. Healy, City Clerk.

Name of Neighborhood Association: _____

I hereby _____ approve _____ disapprove said driveway petition.

Reasons: _____

Neighborhoods 3+4

Wellington-Harrington Citizens Committee
320 Cambridge Street
Cambridge, MA 02141
Attn: James Bentubo

Eva Stankunas, Chairperson
Harrington Neighborhood Council
65 Lincoln Street
Cambridge, MA 02139

Area Four Planning Team
c/o Janet Rose
16 Pine Street
Cambridge, MA 02139

Roberts Neighborhood Council
c/o Suzanne Dixon, Coordinator
Dept. of Human Services
57 Inman Street
Cambridge, MA 02139

APPROVAL OR DISAPPROVAL OF CURB CUTS

PETITIONER Charles Stark Draper Laboratory Inc
ADDRESS OF CURB CUT REQUEST 1 Hampshire St

PUBLIC WORKS DEPARTMENT

Ernest Kennedy
(Signature)

X APPROVED _____ DISAPPROVED

TRAFFIC AND PARKING DEPARTMENT

Sammy M. Preston
(Signature)

X APPROVED _____ DISAPPROVED

HISTORICAL COMMISSION

Anthony J. Ill
(Signature)

✓ APPROVED _____ DISAPPROVED

INSPECTIONAL SERVICES

(Signature)

R. Morgan APPROVED _____ DISAPPROVED
curb cut only

NEIGHBORHOOD ASSOCIATION

(Signature)

APPROVED _____ DISAPPROVED

RECEIVED BY
OFFICE OF CITY CLERK
AIR 6 2 50 PM '84
CAMBRIDGE, MASS.

Cambridge, 9 March 1984

To the Honorable, the City Council of the
City of Cambridge:

The undersigned respectfully pray that a driveway for commercial use may be constructed and agrees to deposit with the City Treasurer the sum of seventy five (\$75.00) dollars, subject to the following conditions, to wit: In case the amount so deposited is in excess of the cost of the driveway, the difference shall be refunded by the City Treasurer, but in case the cost of the driveway exceeds that deposit, said deposit shall be applied as a credit to the bill and the balance shall be paid to the City Treasurer within thirty days from the receipt of the bill.

Location of proposed driveway 1 Hampshire Street Street

Owner or Owners Name Charles Stark Draper Laboratory, Inc.

Address 555 Technology Square

Cambridge, MA 02139

Telephone Number 258-2620

Mr. Robert Leger, Project Manager

3.

PETITION W-50

of Charles Stark Draper Laboratory, Inc.

for Driveway at premises

No. 1 Hampshire Street

April 6, 1984

Location of driveway approved by

.....
Traffic Director

Neighbhoods 3 & 4 notified
5/7/84 mh
3, 4

In City Council,

5/24 1984

Referred to the Committee on Roads and
Bridges

Attest:

[Signature]
[Signature]
[Signature]

City Clerk