



City of Cambridge

Communications 7-8

IN CITY COUNCIL

September 26, 1988

ORDERED:

That the Commissioner of Public Works be authorized to construct driveways over sidewalks in front of estates upon the streets as hereinafter named, the expense thereof to be charged to the appropriation for Public Works Department, Paving (Edgestones and Sidewalks). The entire cost of material and labor furnished to be repaid to the City by the owners of the abutting estates.

Richard & Janice McDonald

37 Tierney Street

Lotus Development Corp.

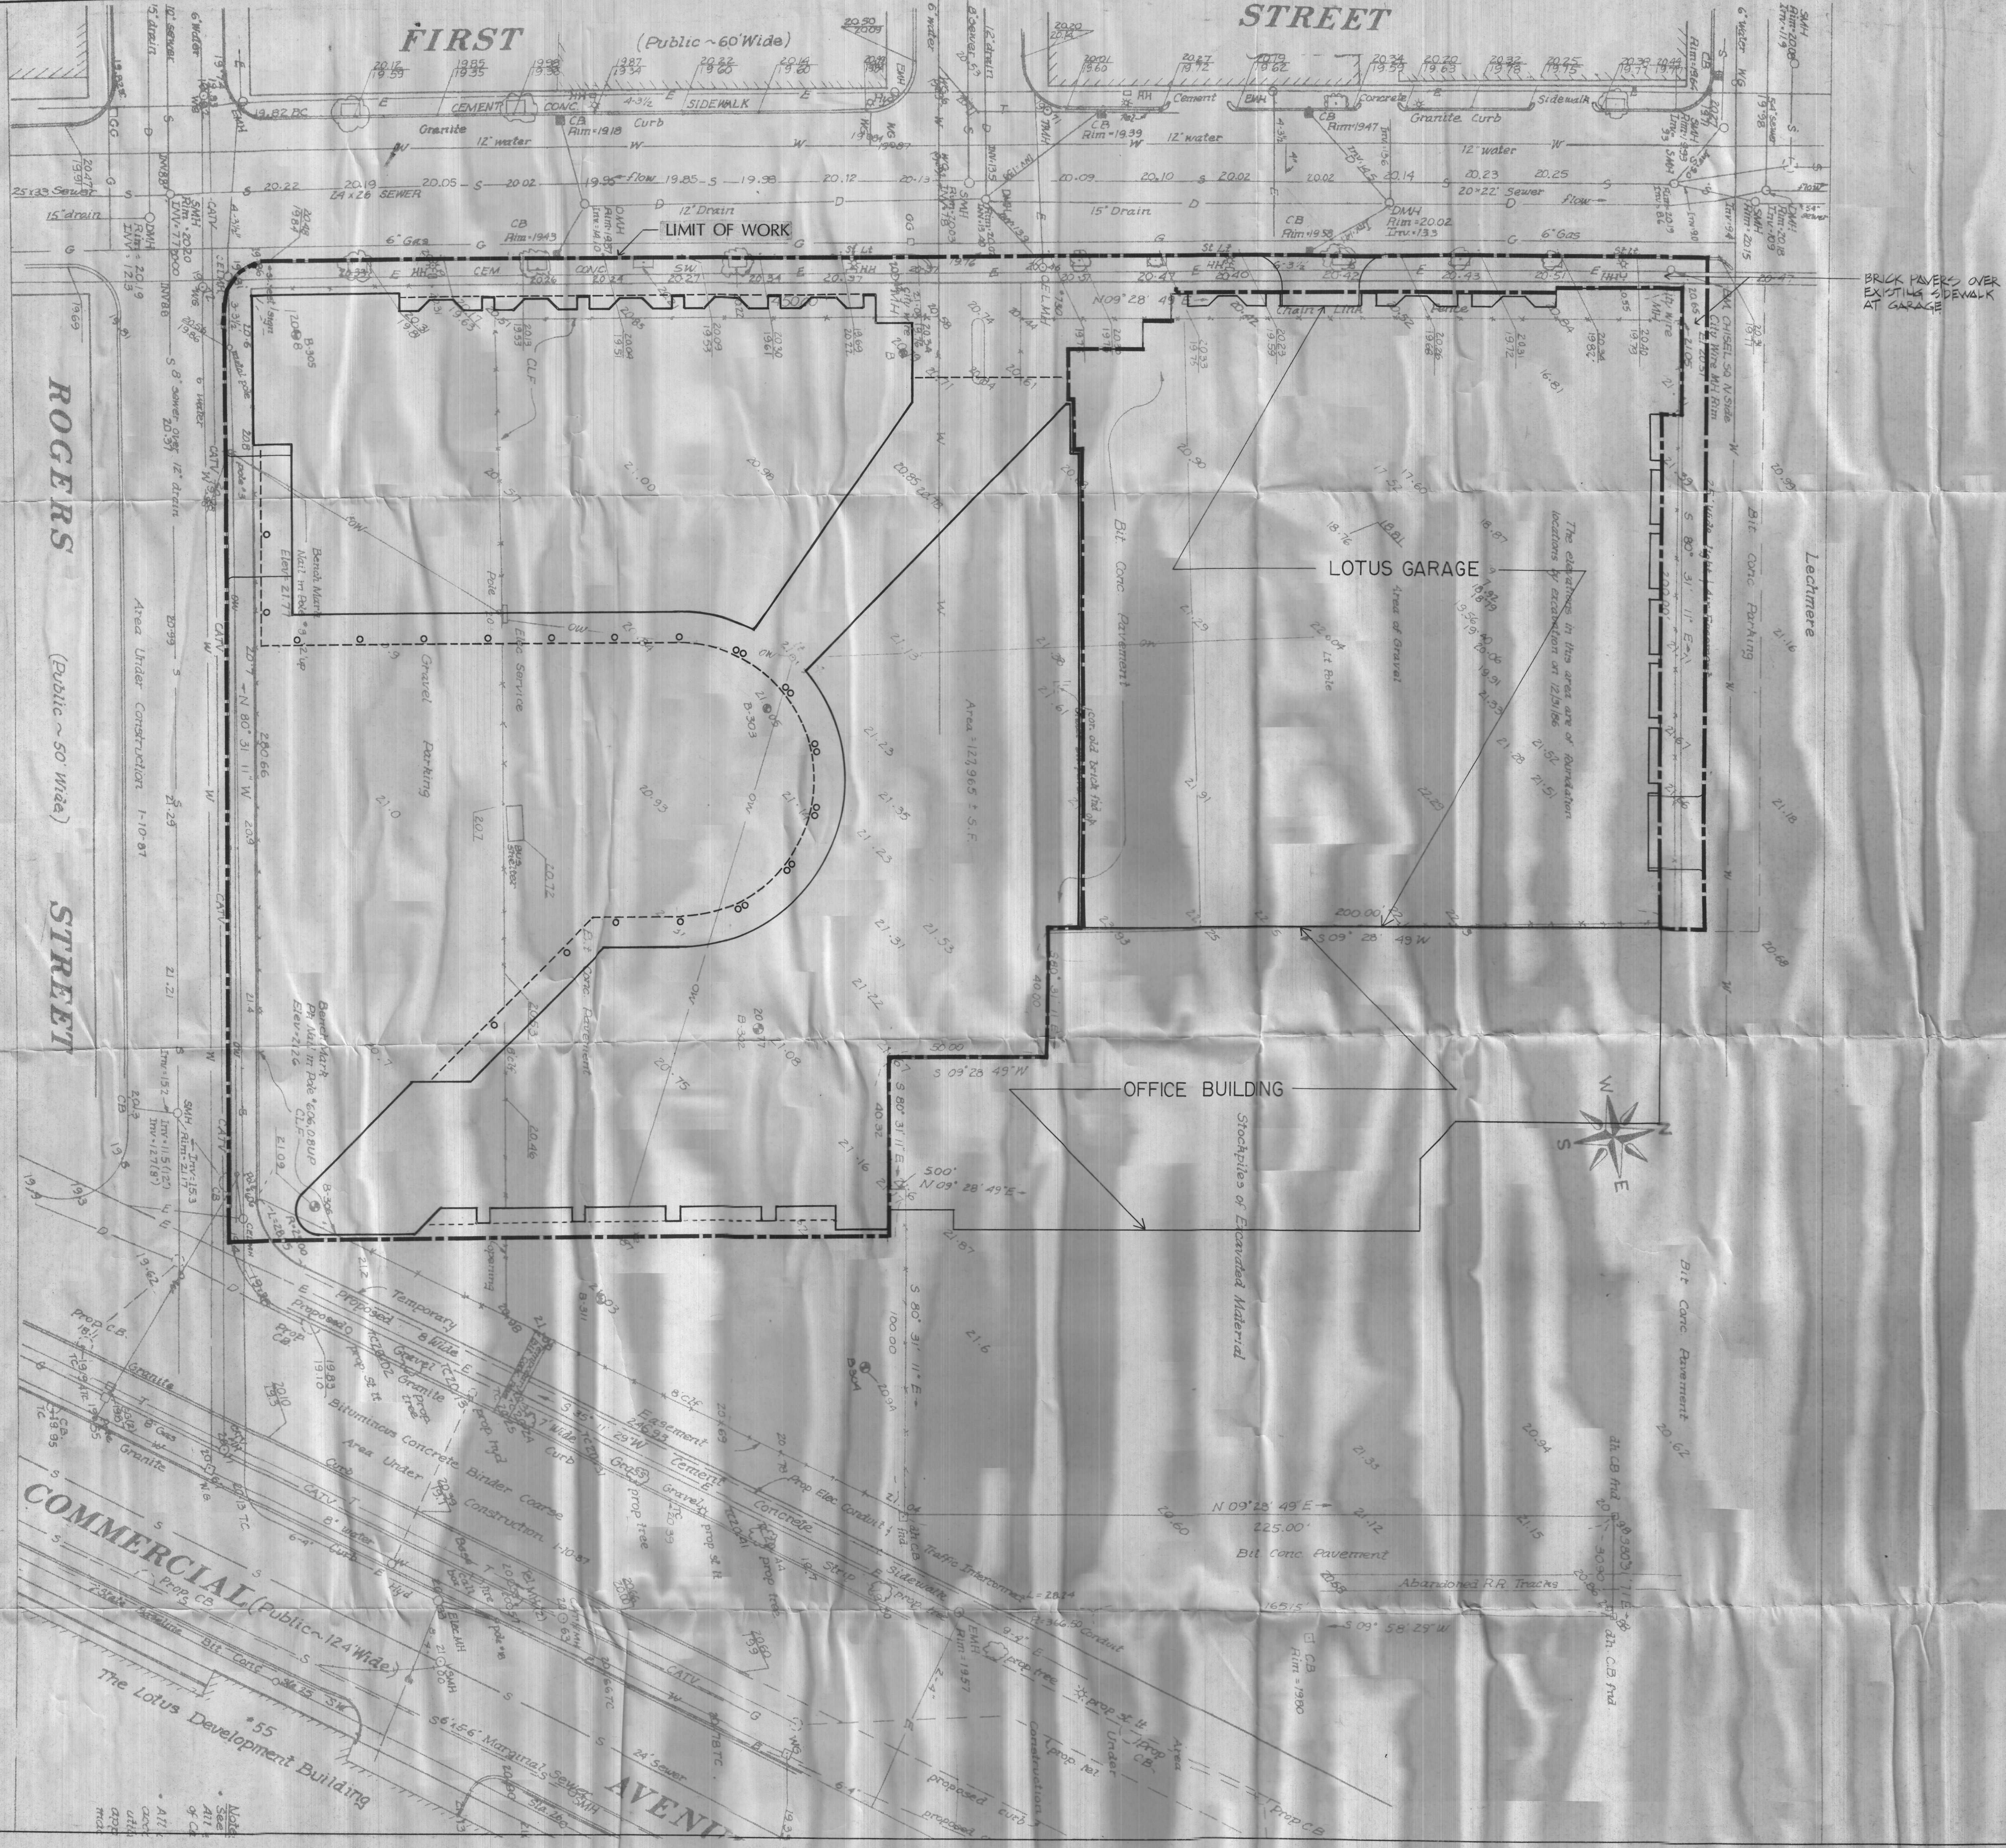
136 First Street

In City Council September 26, 1988.
Adopted by the affirmative vote of 9 members.
Attest:- Joseph E. Connarton, City Clerk.

A true copy;

ATTEST:-

Joseph E. Connarton, City Clerk.



Issue for Construction	7/29/88
Issue for permit	6/20/88
ISSUED FOR FDN PERMIT	5-2-88
Issue for GMP	4/29/88
ISSUED FOR PRICING	2-15-88
ISSUED FOR PRICING	12/14/87
Description	By Issued Date

TE PLAN

Number 86046.00
Drawn By
Checked
Scale 1" = 20' - 0"
OC-102

SCAFFOLDING
QUALIFIED ERECTION
SERVICE
SHORING SYSTEMS
WALL FORMING SYSTEMS
CONSTRUCTION CHEMICALS
TARPS & CURING BLANKETS



AERIAL BOOM LIFTS
POWER SCISSOR LIFTS
TRUCK MOUNTED 150'
PLATFORM
POWERED SWING STAGES
BLEACHERS & GRANDSTANDS
SCOREBOARDS

(617) 269-7200

DAVE,

Block Number And
Lot Number Have To
Be Filled In On My
Sketch. This Info
Is Available At DPW.

THANKS,

HANK

OFFICES AND WAREHOUSES SERVING NEW ENGLAND

MAIN OFFICE

SPRINGFIELD, MA. 1 D ST. SOUTH BOSTON
(413) 739-2121 (617) 269-7200

PROVIDENCE, R.I.
(401) 467-3110

VAPPI & COMPANY, INC.

CONTRACTORS

240 SIDNEY STREET

CAMBRIDGE, MASS. 02139

661-8200

TO CITY OF CAMBRIDGE
PUBLIC WORKS DEPT.

Job No. 3745

Date 9/15/88

Job Name LOTUS GARAGE

Location CAMBRIDGE, MA 02142

ATTENTION: _____

We are enclosing ☒ HEREWITH ☐ UNDER SEPARATE COVER THE FOLLOWING FOR: ☐ APPROVAL ☐ YOUR USE ☐ FORWARDING

	COPIES	DRAWING NO.	PREPARED BY	DATE	SUBJECT	PLEASE RETURN COPIES
1	1				APPROVAL OF CURB CUT AT 136 FIRST ST.	—
2	1				CHECK (\$75.00) CK# 009798	—
3						
4						
5						
6						
7						
8						
9						
10						
11						
12						

REMARKS _____

CC: _____

VAPPI & COMPANY, INC.

SENT BY: ☒ MESSENGER ☐ MAIL

BY Steve Colonato



CITY OF CAMBRIDGE

147 HAMPSHIRE STREET, CAMBRIDGE, MASSACHUSETTS 02139 498-9051

Public Works Department

Richard C. Rossi
Acting Commissioner

William P. Ryan
Assistant Commissioner

Dear Resident:

Attached you will find a curb cut application and a blank sketch form to be completed and returned with the following information to the Public Works Department at the address given above:

- ✓1) address of proposed curb cut
- ✓2) frontage
- ✓3) setback
- 4) block & lot
- ✓5) demensions of proposed driveway
- ✓6) distance from proposed driveway to any surrounding structures and property line
- 7) Location of any sign posts, ~~fire hydrants~~, utility poles, etc..., in the direct vicinity of the proposed driveway

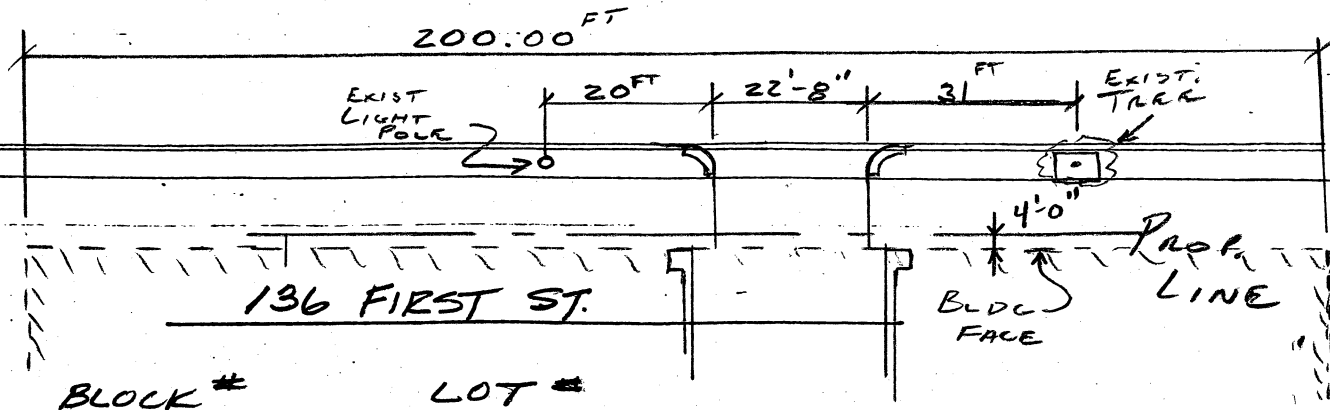
Contact the Public Works Department at 498-9051 if you have any further questions.



BENT ST.

FIRST ST

SEE ALSO ATTACHED
SKETCH - NEXT PAGE



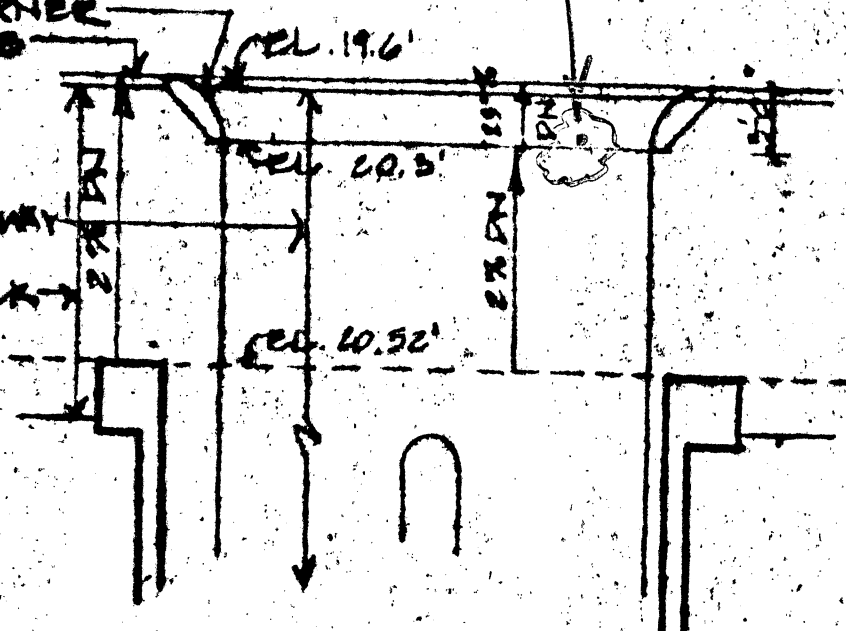
KT
HT
EXPLICATED

TYPE A CORNER
GRANITE CURB

EXISTING TREE TO BE
REMOVED. - SEE NOTE
BELOW

BRICK DRIVEWAY

BRICK SIDEWALK



2

PLAN DETAIL AT DRIVEWAY

SCALE: 1" = 10'-0"

EL. 20.52' EL. 20.52' EL. 20.52'

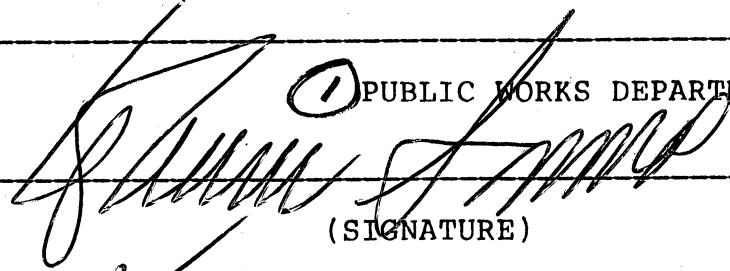
NOTE: ALL EXISTING TREES IN FRONT
OF GARAGE TO BE REMOVED
& REPLACED AS REQUIRED BY
LOTUS OFFICE BUILDING LANDSCAPE
DRAWINGS.

APPROVAL OR DISAPPROVAL OF CURB CUTS

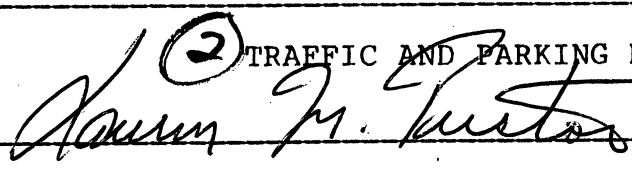
PETITIONER VAPPI & CO., INC. LOTUS DEVELOPMENT CORP.

ADDRESS OF CURB CUT REQUEST 136 FIRST ST. ATTN: DAVID VICKERY
RVM&E

124 MT. AUBURN ST.
CAMBRIDGE, MA,
02138
PH. 492-0057

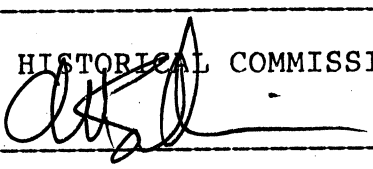

(SIGNATURE)
APPROVED DISAPPROVED

① PUBLIC WORKS DEPARTMENT

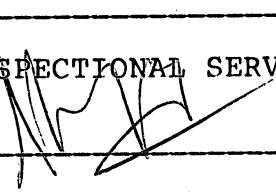

(SIGNATURE)
APPROVED DISAPPROVED

② TRAFFIC AND PARKING DEPARTMENT

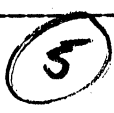
RECEIVED BY
OFFICE OF CITY CLERK
1908 SEP 21 PM 4:54
CAMBRIDGE MA.


(SIGNATURE)
APPROVED DISAPPROVED

③ HISTORICAL COMMISSION


(SIGNATURE)
APPROVED DISAPPROVED

④ INSPECTIONAL SERVICES


(SIGNATURE)
APPROVED DISAPPROVED

⑤ NEIGHBORHOOD ASSOCIATION

 CITY COUNCIL

Cambridge, SEPT 15 1988

To the Honorable, the City Council of the
City of Cambridge:

The undersigned respectfully pray that a driveway for residential use may be constructed and agrees to deposit with the City Treasurer the sum of seventy five (\$75.00) dollars, subject to the following conditions, to wit: In case the amount so deposited is in excess of the cost of the driveway, the difference shall be refunded by the City Treasurer, but in case the cost of the driveway exceeds that deposit, said deposit shall be applied as a credit to the bill and the balance shall be paid to the City Treasurer within thirty days from the receipt of the bill.

Location of proposed driveway 136 FIRST Street

Owner or Owners Name LOTUS DEVELOPMENT CORP.

Address 55 CAMBRIDGE PARKWAY
CAMBRIDGE, MA. 02142

Telephone Number 577-8500

OK
R. H. Hasty

8. H-120

PETITION

of Lotus Development Corp.

for Driveway at premises

No. 136 First Street

September 21, 1988

Location of driveway approved by

.....
Commissioner of Public Works

In City Council, September 26, 1988

**Referred to the Committee on Roads and
Bridges**

Attest:

City Clerk
Order Altered

C/O
S