
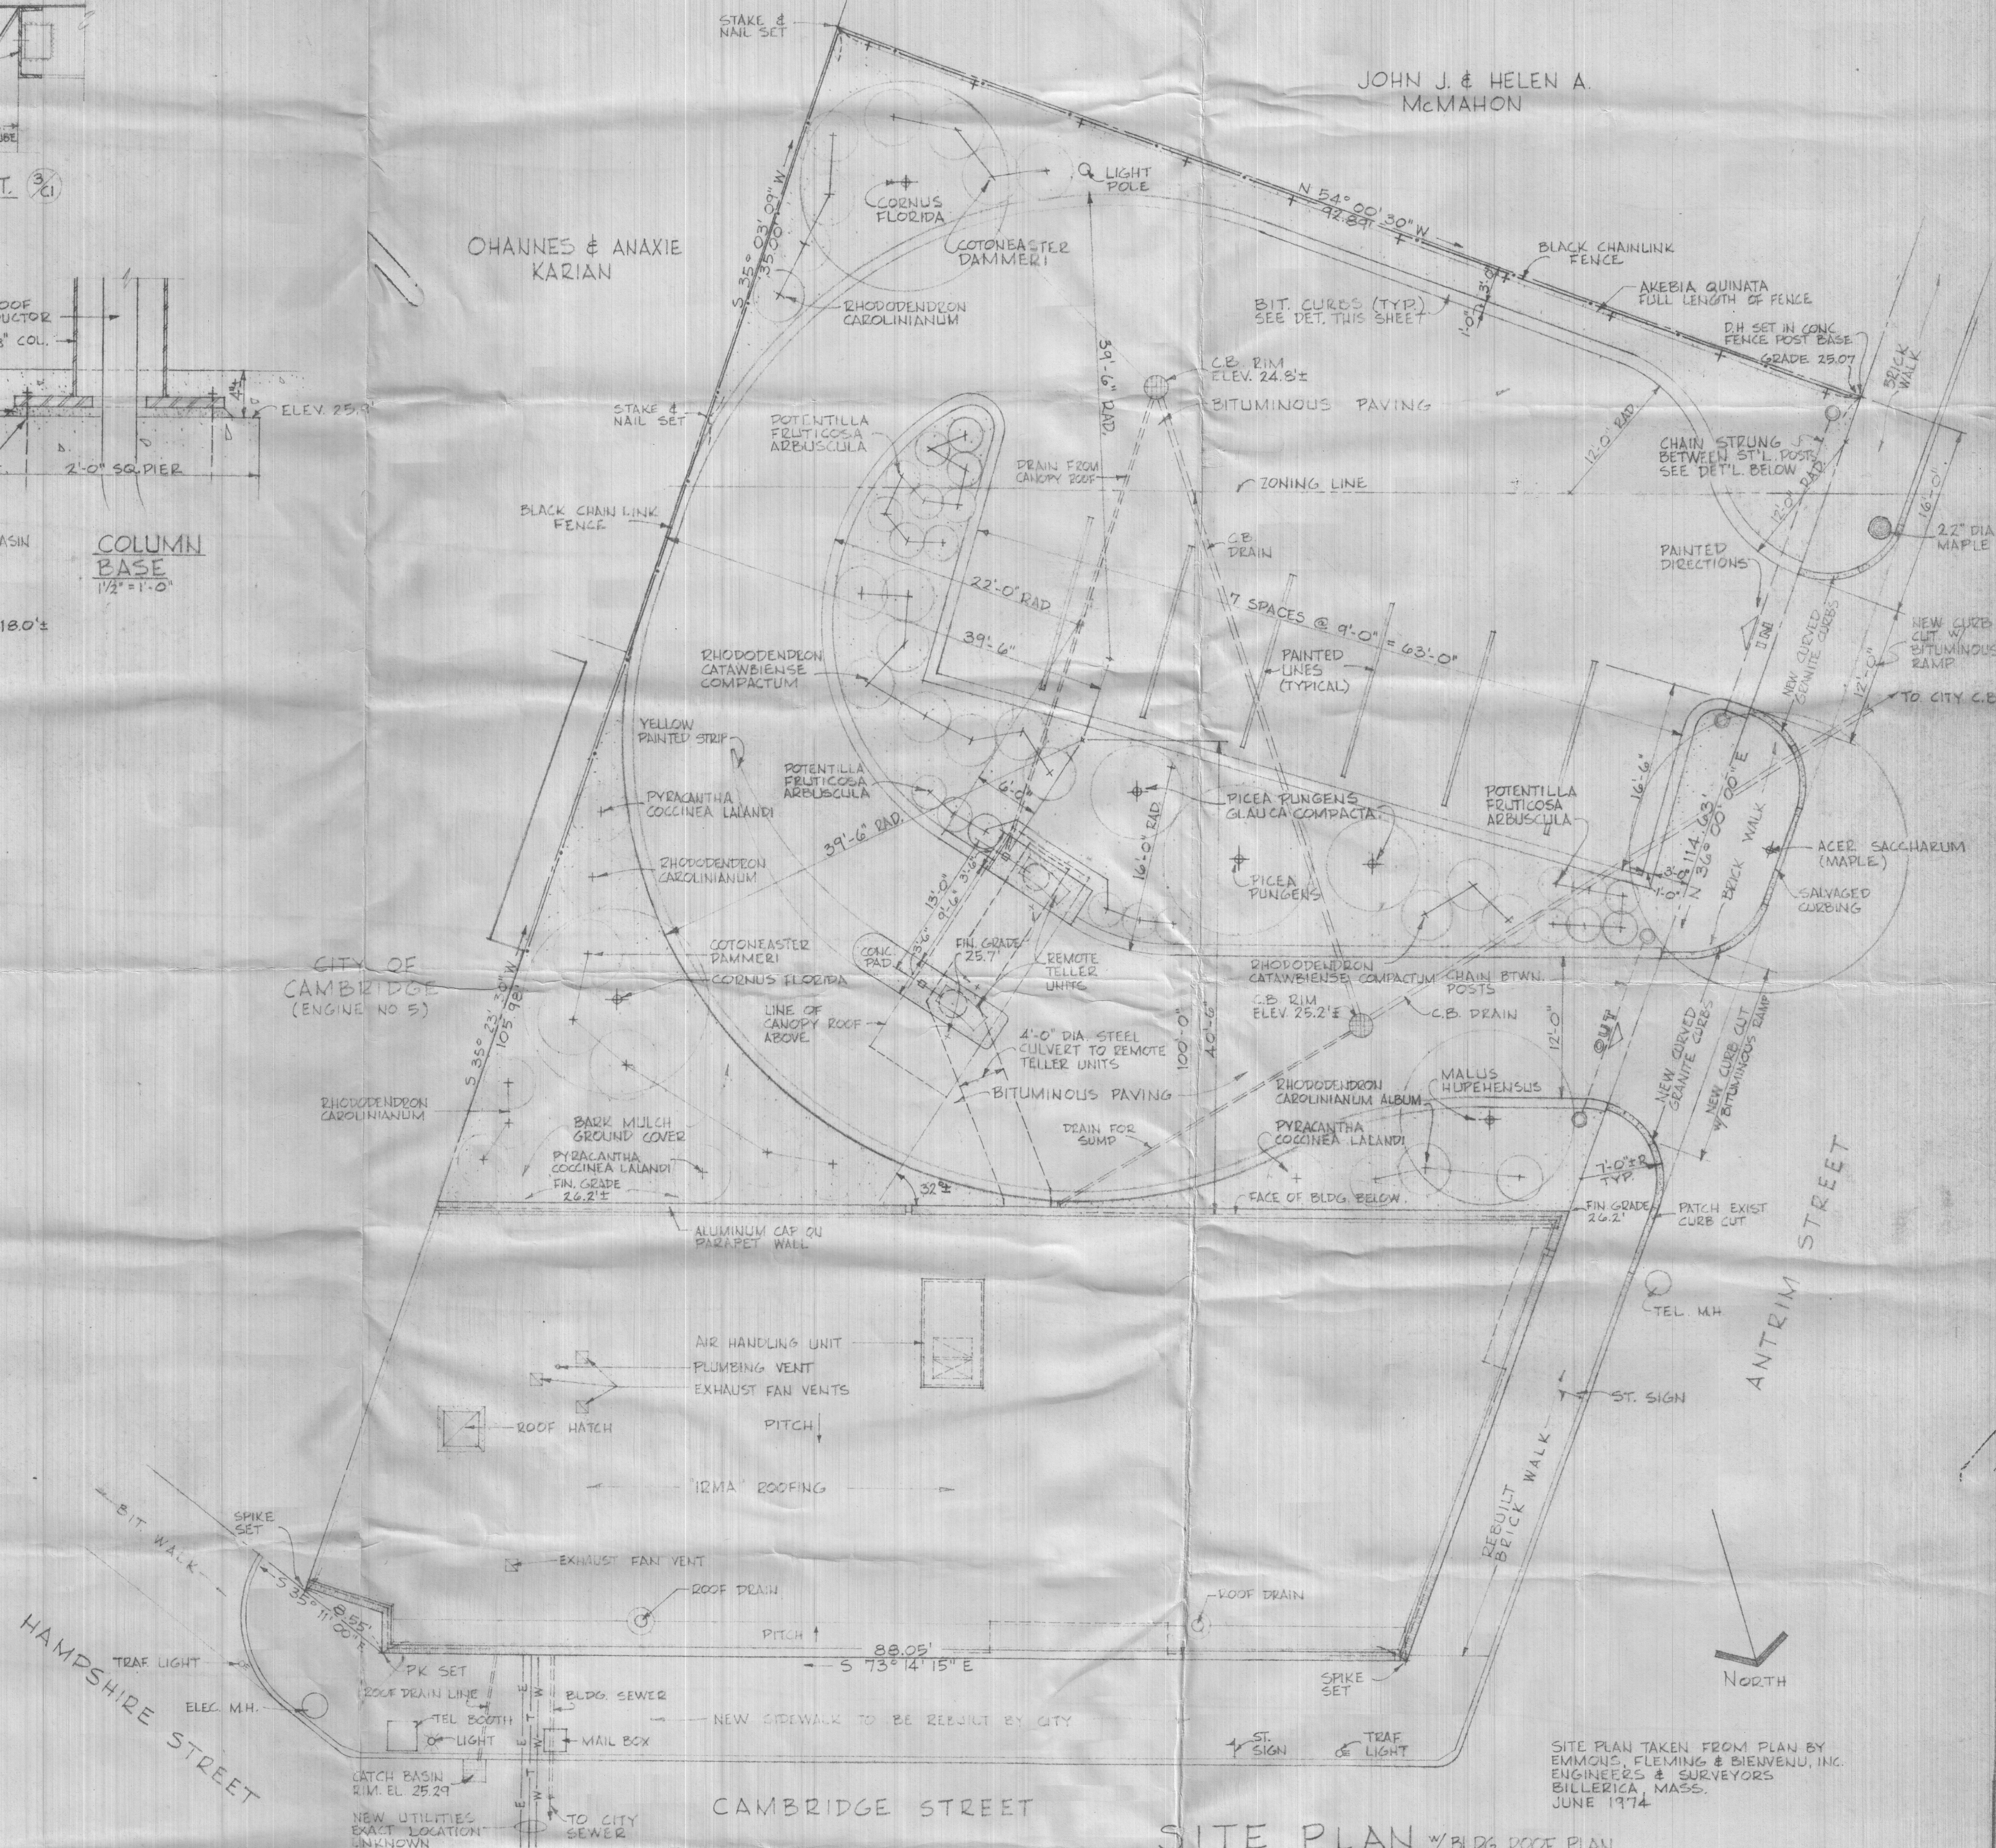
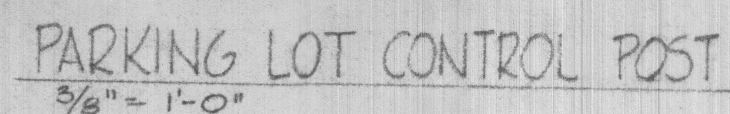
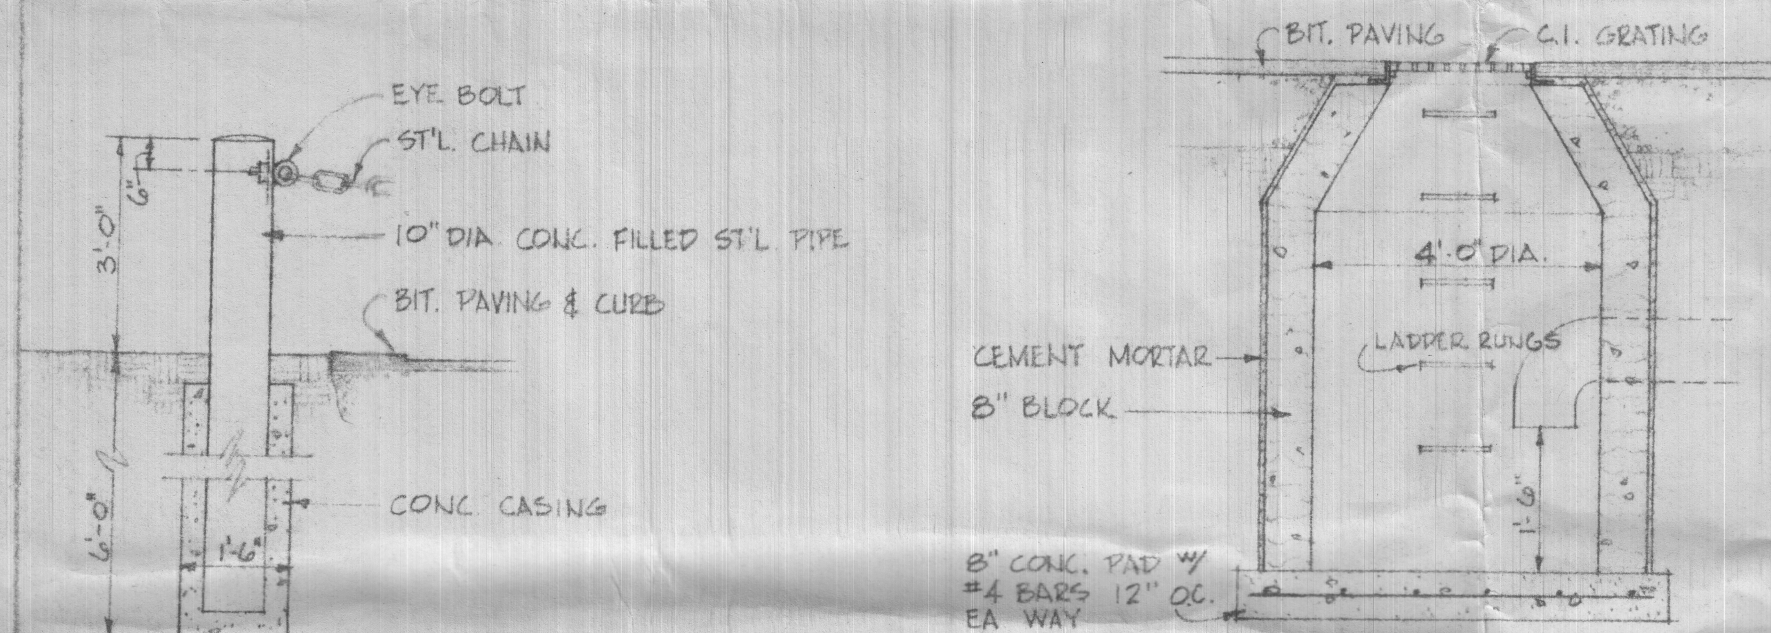
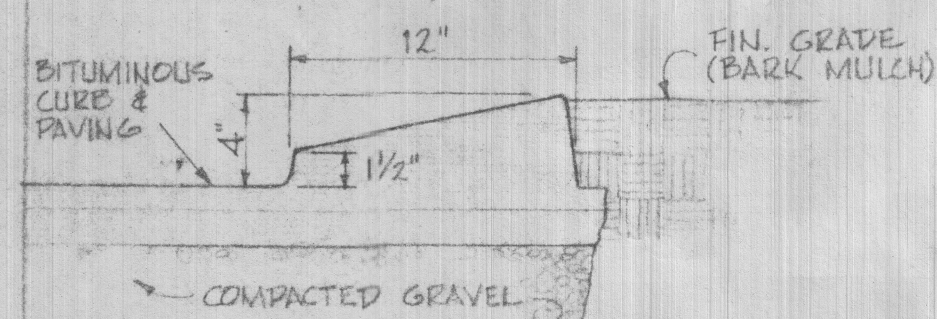
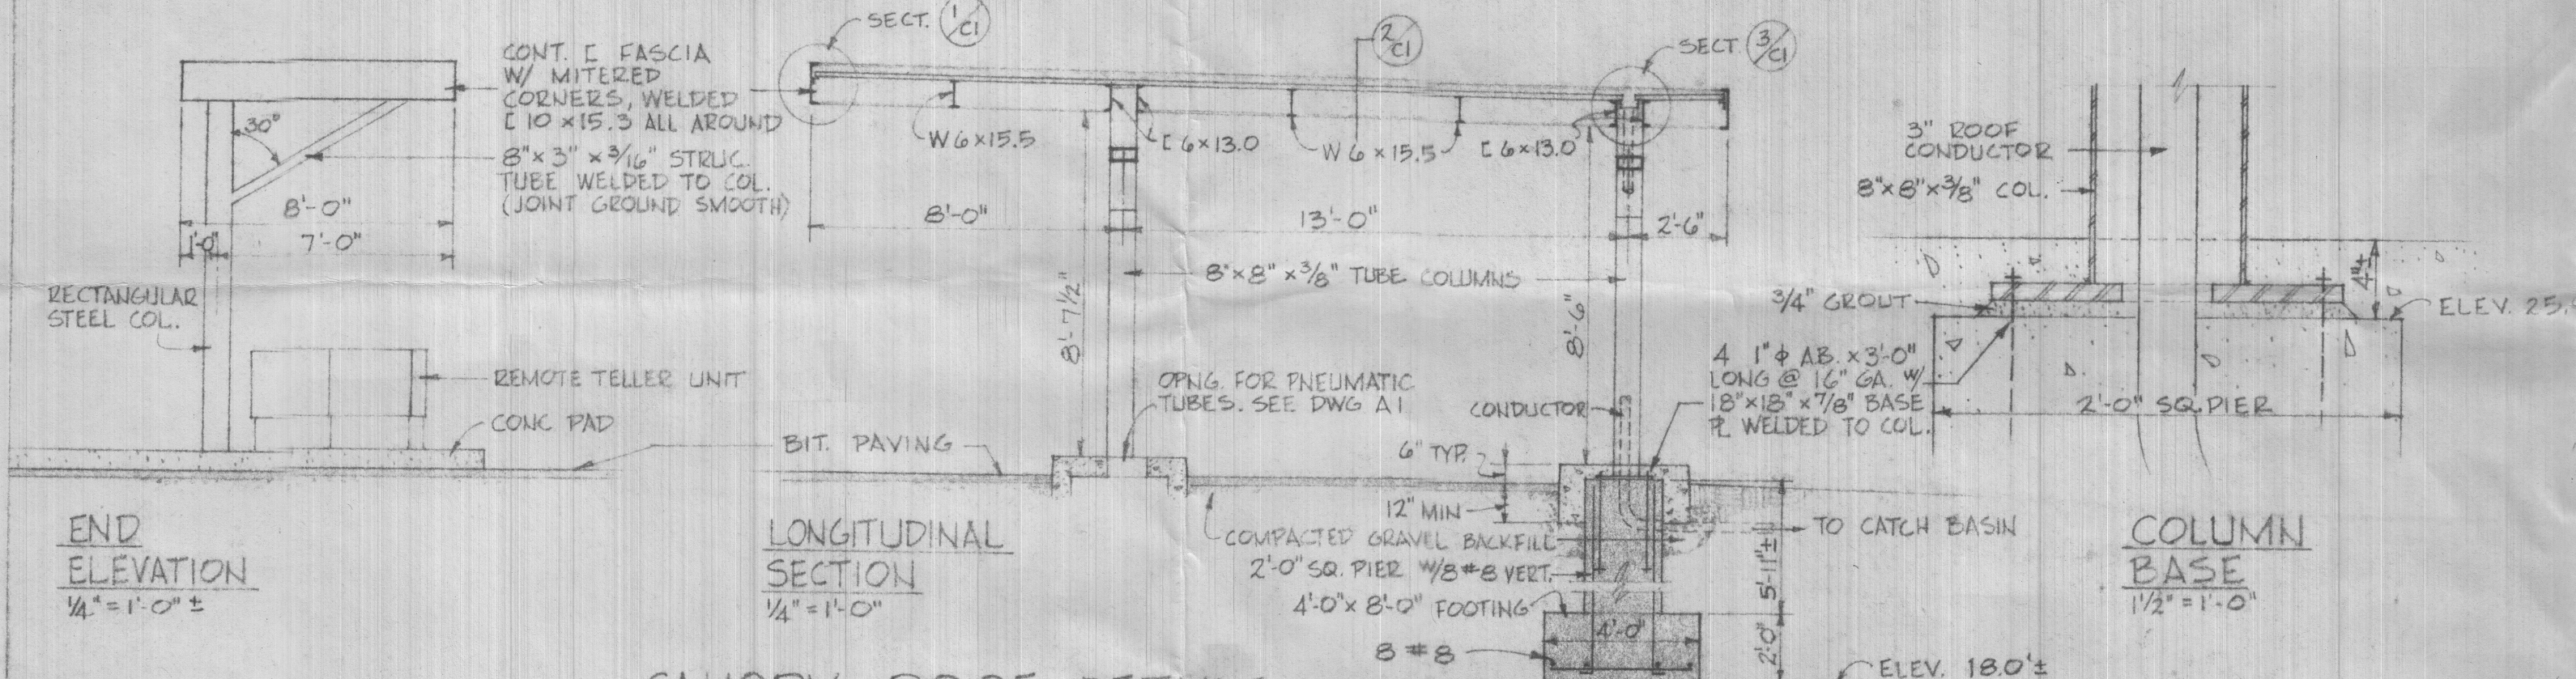
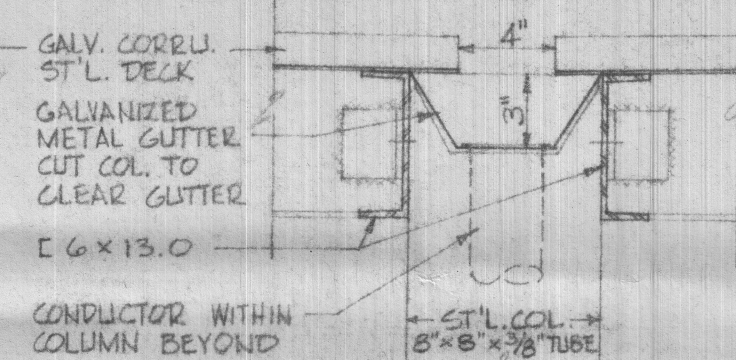
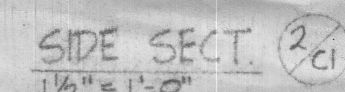
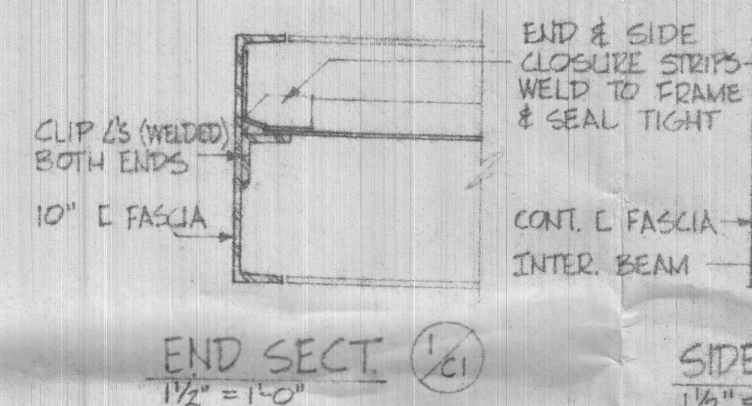


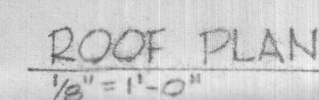

SITE PLAN TAKEN FROM PLAN BY
EMMONS, FLEMING & BIENVENU, INC
ENGINEERS & SURVEYORS
BILLERICA, MASS.
JUNE 1974

REVISED: JULY 22, 1975

BASTILLE - NEILEY ARCHITECTS

184 HIGH STREET
BOSTON, MASSACHUSETTS

title SITE WORK


project
NEW BRANCH OFFICE FOR
MIDDLESEX BANK
NUN SQUARE, CHICHESTER, MA

drawn by ADF	checked by RGN	job 7416	scale AS NOTED	date APRIL 7, 1975
-----------------	-------------------	-------------	-------------------	-----------------------

C1

RECEIVED

JUL 23 1975

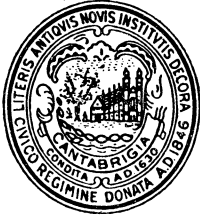

CITY OF CAMBRIDGE

57 INMAN STREET, CAMBRIDGE, MASSACHUSETTS 02139 • TEL. 876-6800

DEPARTMENT OF
TRAFFIC & PARKING

September 15, 1975

George Teso
Director

Mr. Paul Healy
City Clerk
City Hall
Cambridge, Massachusetts

Dear Mr. Healy,

In regard to the proposed revisions to an existing driveway to be used by the Middlesex Bank as an entrance and exit to their drive-in facility, I wish to inform you of the steps taken by the Traffic and Parking Department after receiving the petition.

The Traffic Department requested data from the bank concerning the number of vehicles that would use this facility during the average day and then referred the petitioner to the Mid-Cambridge Neighborhood Group. The Traffic Department, at the same time, analyzed the data given them by the bank to determine what effect the additional traffic would have on Antrim Street.

A brief summary of our decision is that with the bank open between the hours of 9:00 AM to 3:00 PM and we insisted on the 9:00 AM time so that it did not conflict with children going to school and an estimated total of 150 vehicles using the facility per day as determined by the number of persons now using their bank in Inman Square, it was decided that there would be an increase of approximately 12 vehicles an hour on Antrim Street.

The Traffic Department then discussed this with the Mid-Cambridge Neighborhood Group and both parties agreed that the effect this driveway would have on Antrim Street would be minimal. It was then that the Traffic and Parking Department approved the permit for this driveway.

Very truly yours,

George Teso
Traffic Director

GT:rd

RECEIVED BY
OFFICE OF CITY CLERK
SEP 15 12 14 PM '75
CAMBRIDGE, MASS.

Comm. from George Teso, Traffic Director,
re: petition of Middlesex Bank for driveways
at 1394 Cambridge Street.

In City Council,

September 15, 1975

*See order referred
9/15/75
Comm # 2*

City of Cambridge

Calendar #2

In City Council,

September 15, 1975

ORDERED:-

That the Commissioner of Public Works be authorized to construct driveways over sidewalks in front of estates upon the streets as hereinafter named, the expense thereof to be charged to the appropriation for Public Works Department, Paving (Edgestones and Sidewalks.) The entire cost of material and labor furnished to be repaid to the City by the owners of the abutting estates.

Middlesex Bank


1394 Cambridge St. (Antrim St. side)
(Two driveways)

City Council September 15, 1975

Adopted by the affirmative vote

of 8 members

Paul E. Leahy City Clerk

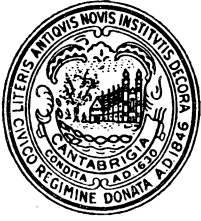

CITY OF CAMBRIDGE

57 INMAN STREET, CAMBRIDGE, MASSACHUSETTS 02139 • TEL. 876-6800

DEPARTMENT OF TRAFFIC & PARKING

George Teso
Director


August 6, 1975

Mr. Paul Healy
City Clerk
City Hall
Cambridge, Massachusetts

Dear Mr. Healy,

I have reviewed the proposed driveways to be constructed on Antrim Street for use by the new Middlesex Bank. I have also discussed these driveways with the Mid-Cambridge Neighborhood Group and recommend that they be approved.

Very truly yours,

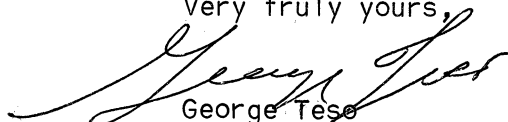
George Teso
Traffic Director

GT:rd

Enc.

Cambridge, August 5, 19 75


To the Honorable, the City Council of the
City of Cambridge:

The undersigned respectfully pray
for your approval for two (2) NEW driveway openings for the NEW
MIDDLESEX BANK BRANCH, located at 1394 Cambridge Street, Cambridge,
Massachusetts. The location, of the proposed driveways, is on
ANTRIM STREET to allow for drive-up service. The enclosed plan by
BASTILLE-NEILEY ARCHITECTS - Sheet C1, dated April 7, 1975, and
revised July 22, 1975 as requested, indicate our intentions.

Thank you for your assistance.

Sincerely,

MAGGIORE CONSTRUCTION CORP.

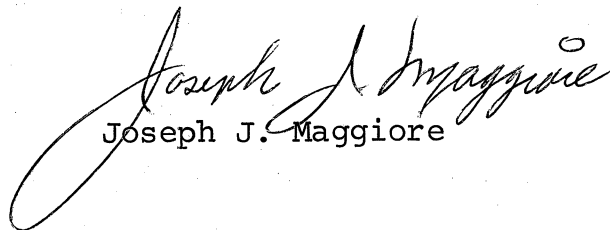
Joseph J. Maggiore

PETITION

of _____

for _____

No. _____

_____ **19**

In City Council,

19

Referred to the Committee on

Attest:

City Clerk.

Cambridge,.....August 5, 19 75


To the Honorable, the City Council of the
City of Cambridge:

The undersigned respectfully pray
for your approval for two (2) NEW driveway openings for the NEW
MIDDLESEX BANK BRANCH, located at 1394 Cambridge Street, Cambridge,
Massachusetts. The location, of the proposed driveways, is on
ANTRIM STREET to allow for drive-up service. The enclosed plan by
BASTILLE-NEILEY ARCHITECTS - Sheet C1, dated April 7, 1975, and
revised July 22, 1975 as requested, indicate our intentions.

Thank you for your assistance.

Sincerely,

MAGGIORE CONSTRUCTION CORP.

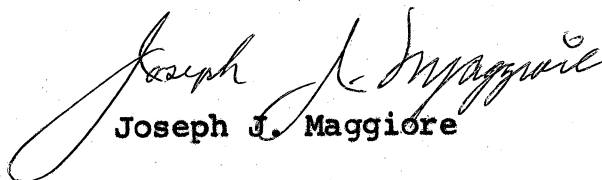
Joseph J. Maggiore

PETITION

of

for

No.

.....19:

In City Council, 19:

Referred to the Committee on

Attest:

City Clerk.

Cambridge, July 29, 1975

To the Honorable, the City Council of the
City of Cambridge:

The undersigned respectfully pray that ² a driveway for commercial use may be constructed and agrees to deposit with the City Treasurer the sum of ~~seventy five~~ ^{ONE HUNDRED FIFTY} (~~\$75.00~~) ^{\$150.00} dollars, subject to the following conditions, to wit: In case the amount so deposited is in excess of the cost of the driveway, the difference shall be refunded by the City Treasurer, but in case the cost of the driveway exceeds that deposit, said deposit shall be applied as a credit to the bill and the balance shall be paid to the City Treasurer within thirty days from the receipt of the bill.

Location of proposed driveway ANTRIM ST. SIDE OF
CAMBRIDGE Street
1394

Owner or Owners Name MIDDLESEX BANK
Address 1394 CAMBRIDGE ST.
CAMBRIDGE

Telephone Number _____

BILL/REFUND TO: c/o MAGGIORE CONST. CORP.
101 HICKS AVE.
MEDFORD
395-7555

Joseph J. Maggiore

RECEIVED BY
OFFICE OF CITY CLERK
AUG 4 11 29 AM '75
CAMBRIDGE, MASS.

Latendron
or

2

155

PETITION

of Middlesex Bank

TWO

for Driveway at premises

No. 1394 Cambridge St. (Antrim St. side)

September 8, 1975 19

Location of driveway approved by

George J. ...
Traffic Director

Tracked by L. Krannon
- More information -

In City Council, *9/8* 19*75*

Referred to the Committee on Roads and
Bridges

Attest: *9/15/75*

L. Krannon

City Clerk

Done
Adopted

RECEIVED
CITY CLERK
SEP 11 1975
CITY OF BOSTON